


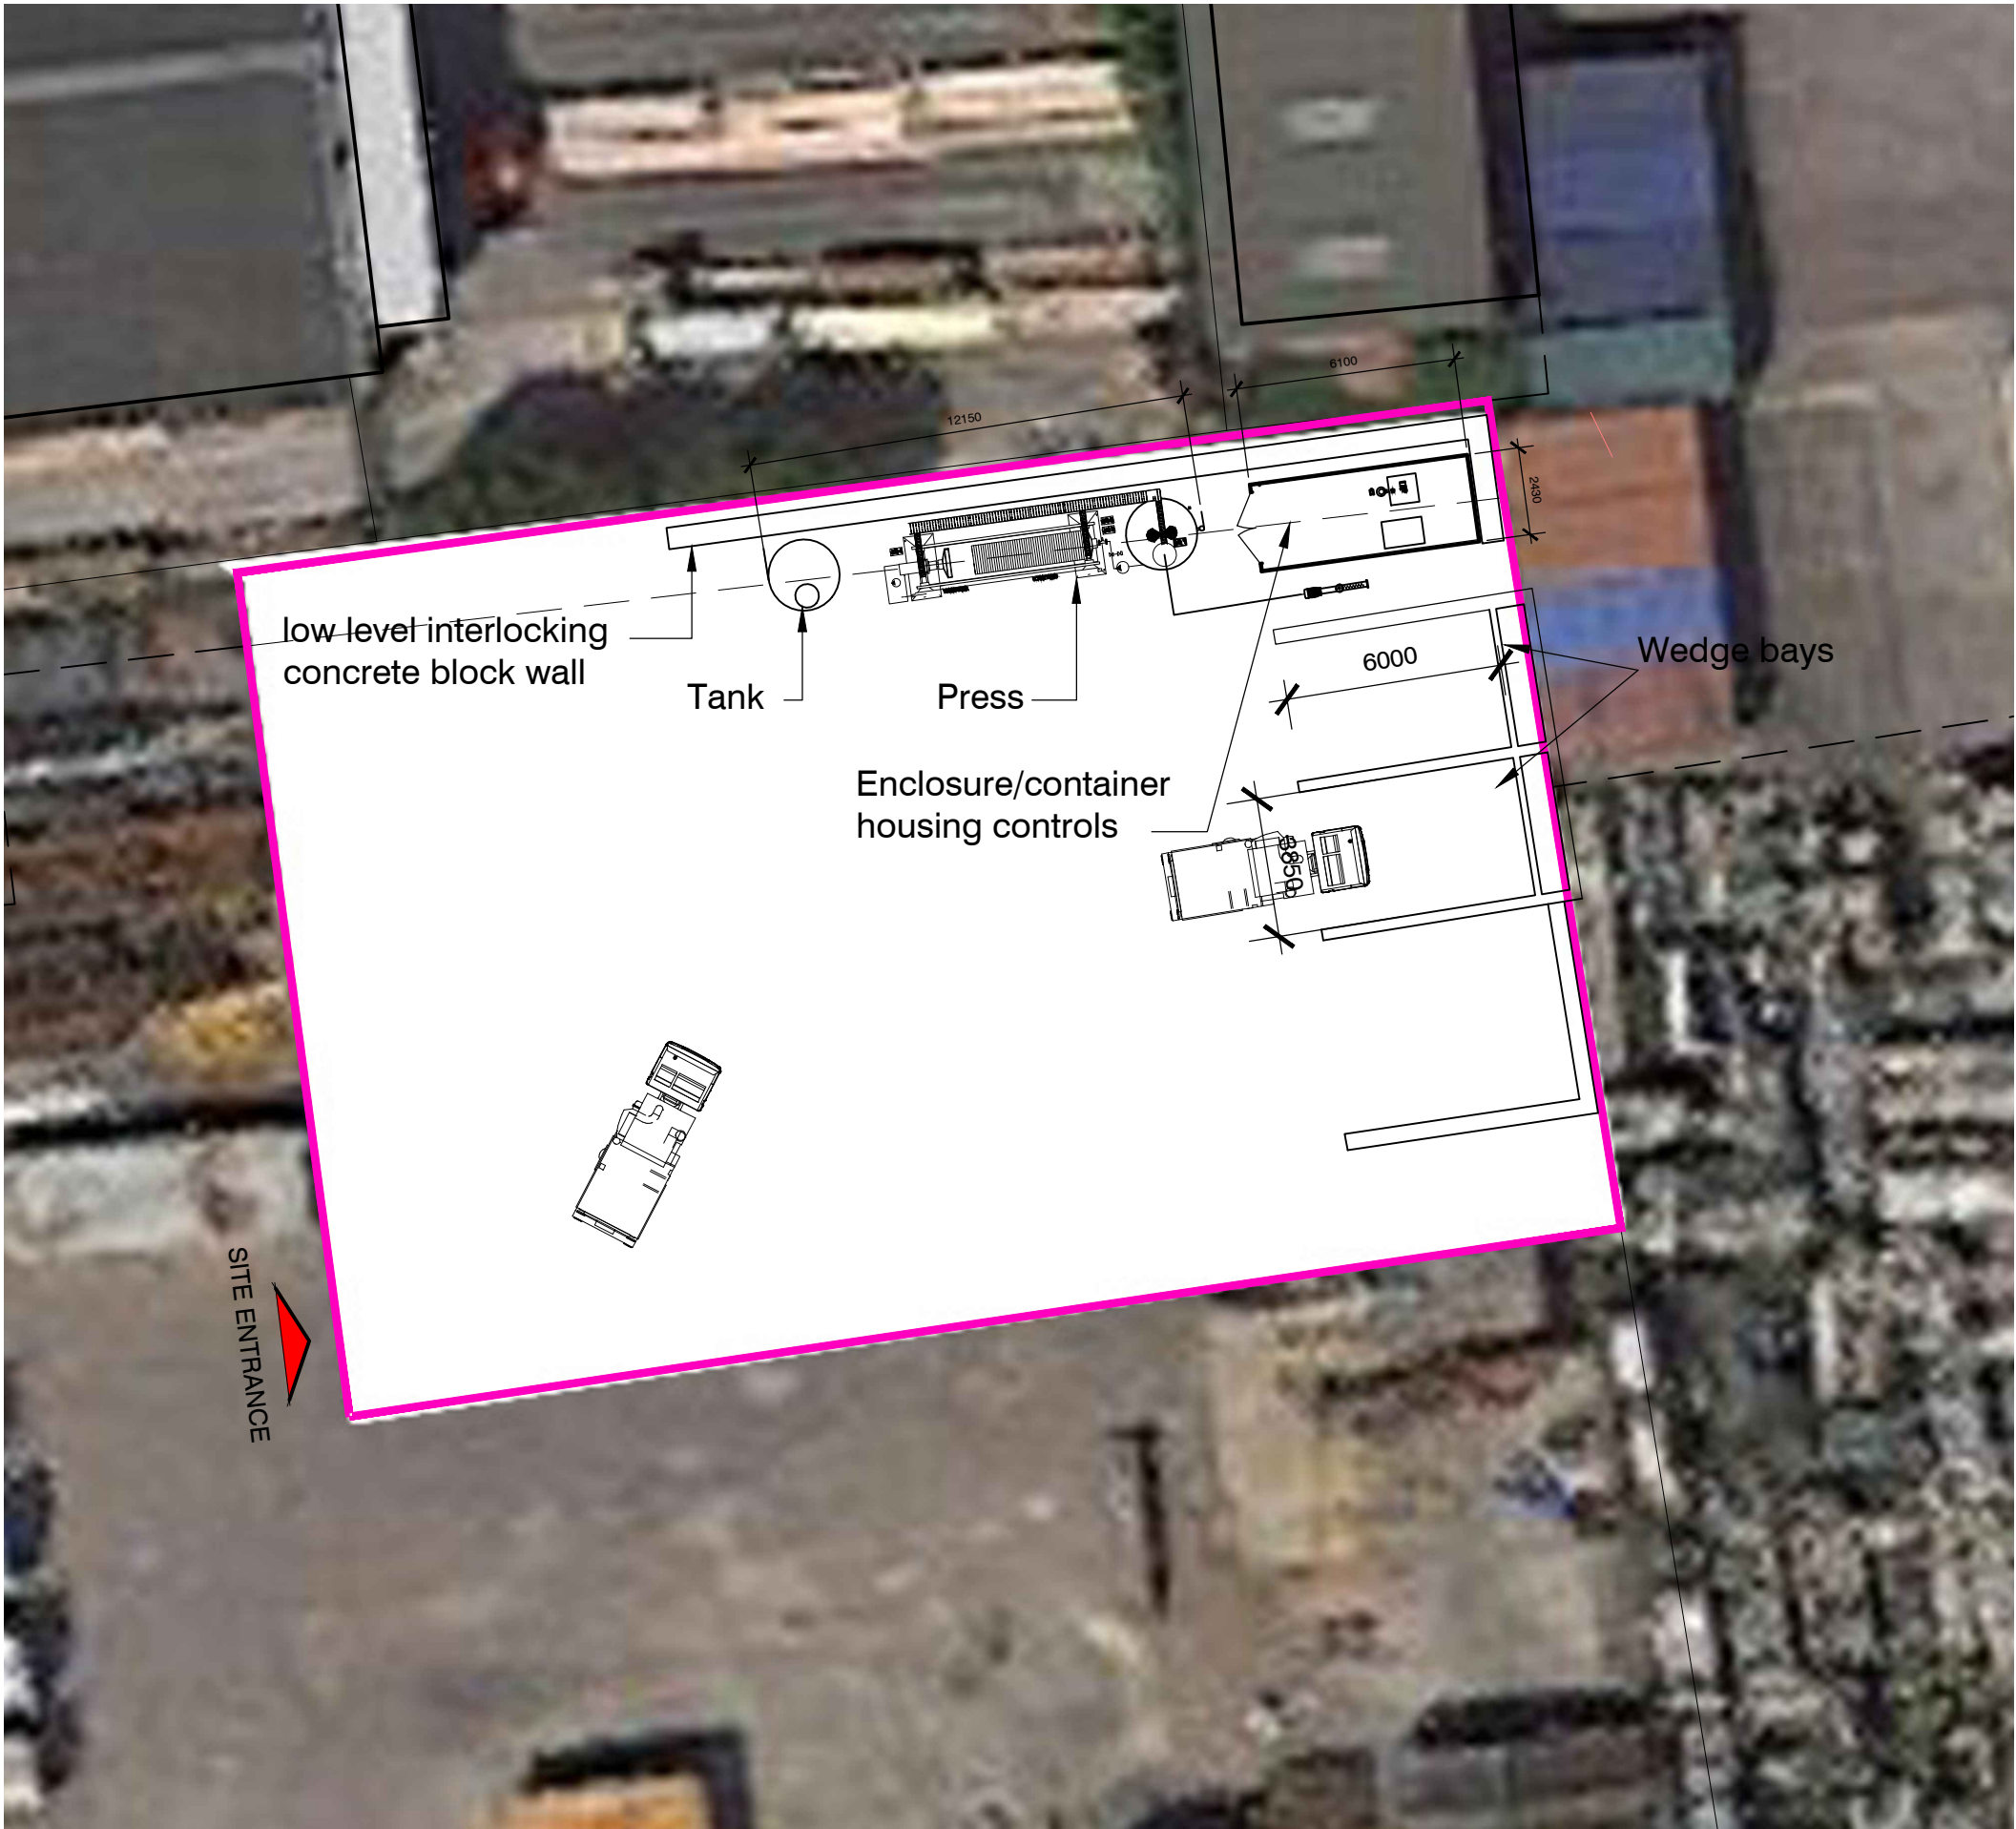

PROPOSED SITE PLAN
1:200

0 5 10 20
Metres at scale 1:200



EXISTING SITE PLAN
1:200

0 5 10 20
Metres at scale 1:200



Sketch proposals are for illustrative purposes only & as such are subject to detailed site investigation including ground conditions / contaminants, drainage, design & planning/density negotiations. Sketch proposals may be based upon enlargements of OS sheets & visual estimations of existing site features, accuracy will therefore need to be verified by survey. Sketch proposals have not been considered in respect of CDM Regulations.

This drawing and the building works depicted are the copyright of Staniforth Architects Ltd. and may not be reproduced or amended except by written permission. No liability will be accepted for amendments made by other persons.

FOR COMMENT

Revision	Date	Notes
A	12.03.18	General amendments
B	14.03.18	Site boundary line colour altered
C	14.03.18	General amendments

ELEVATIONS 1:100

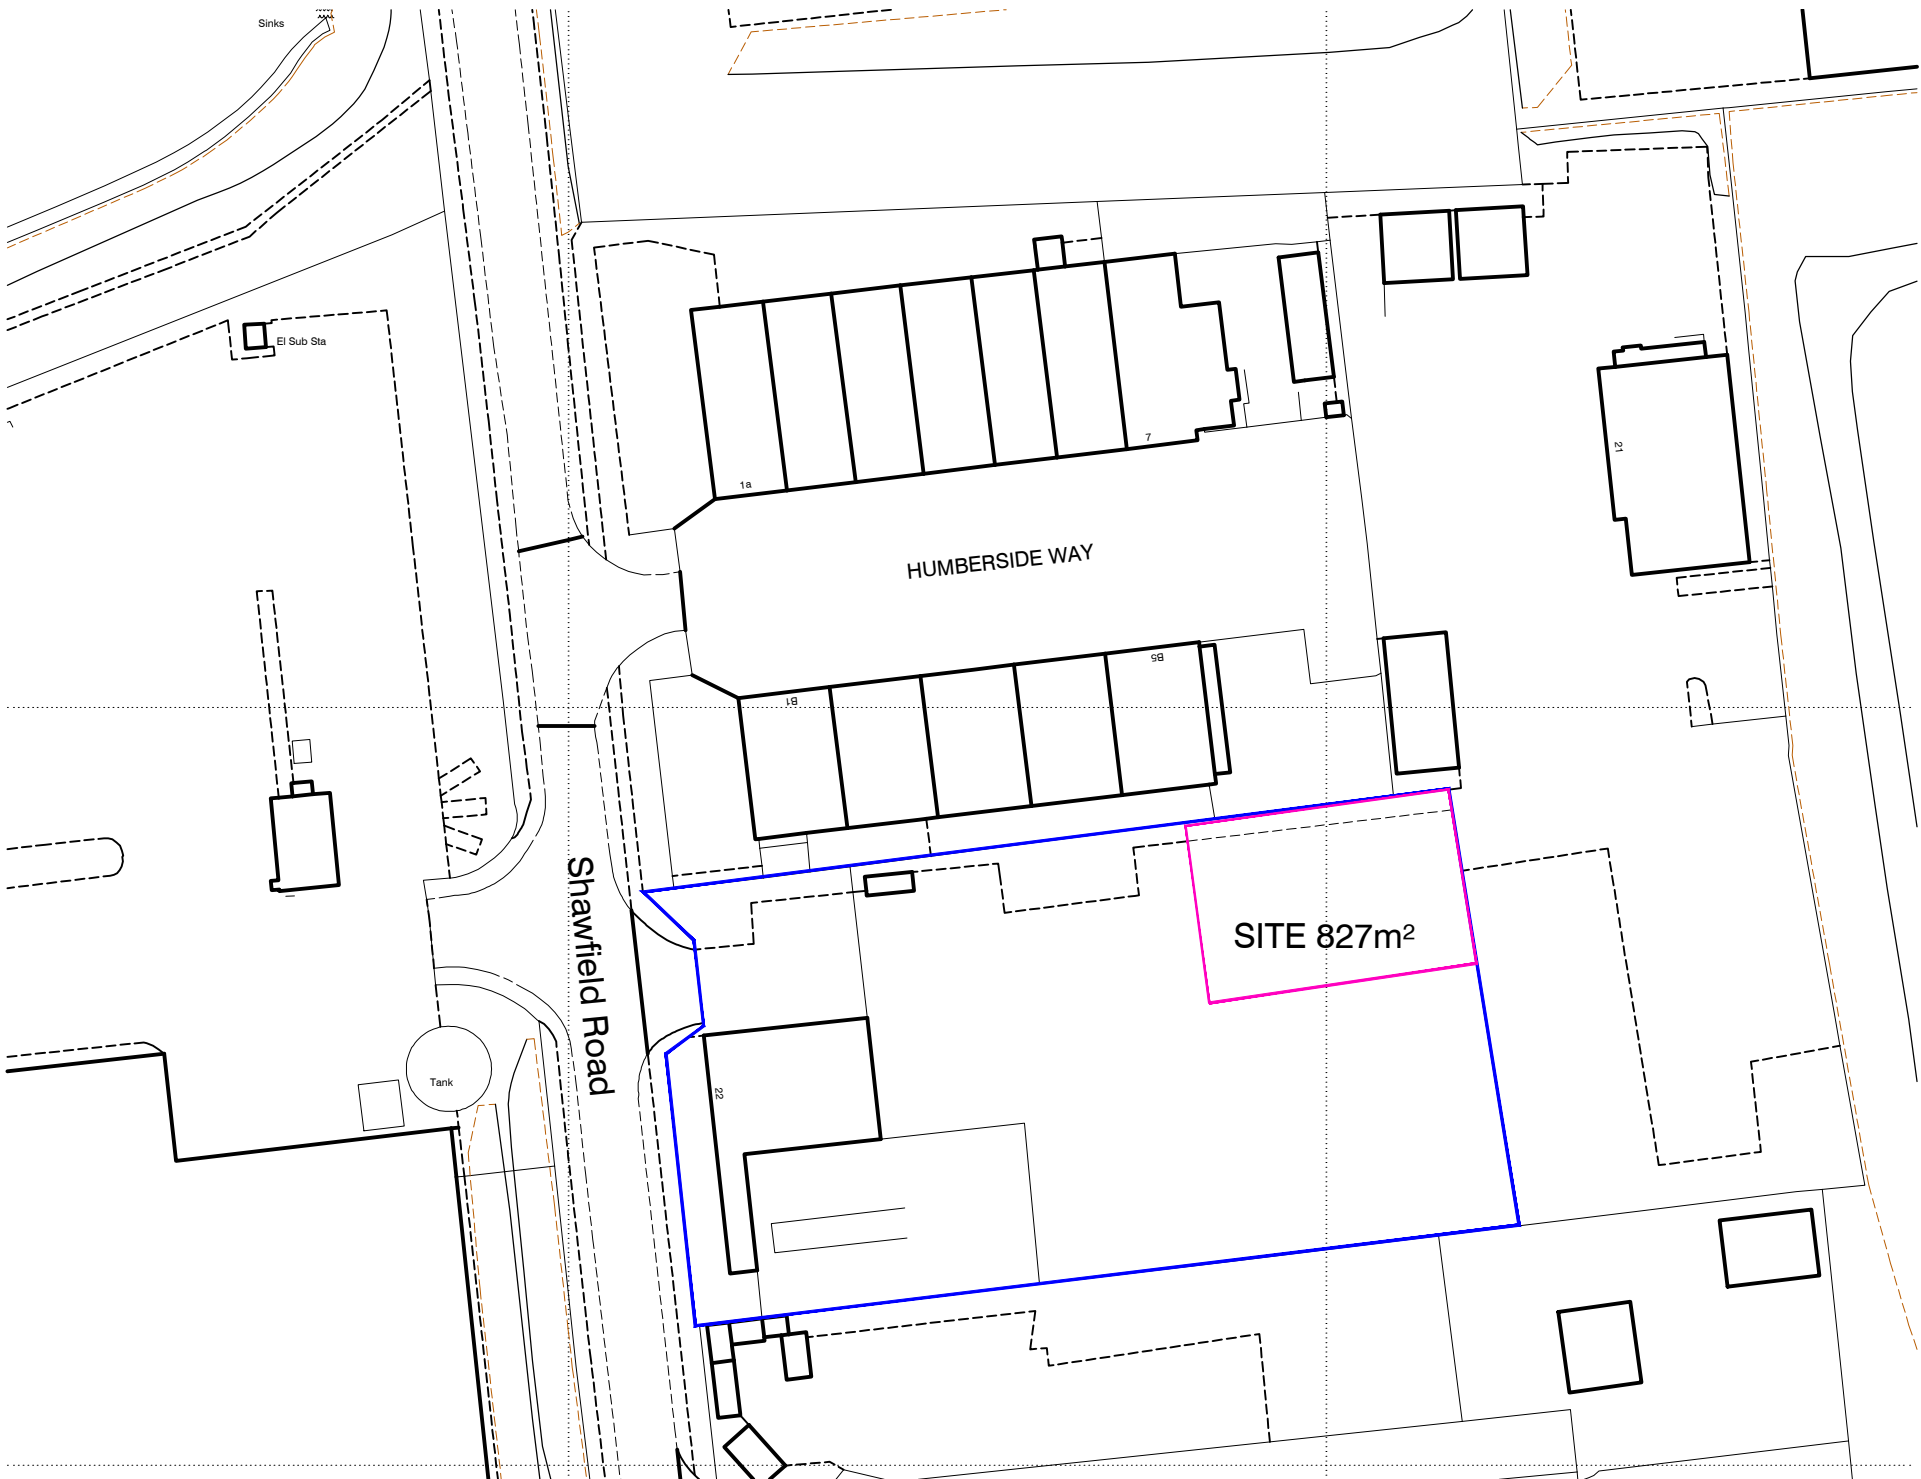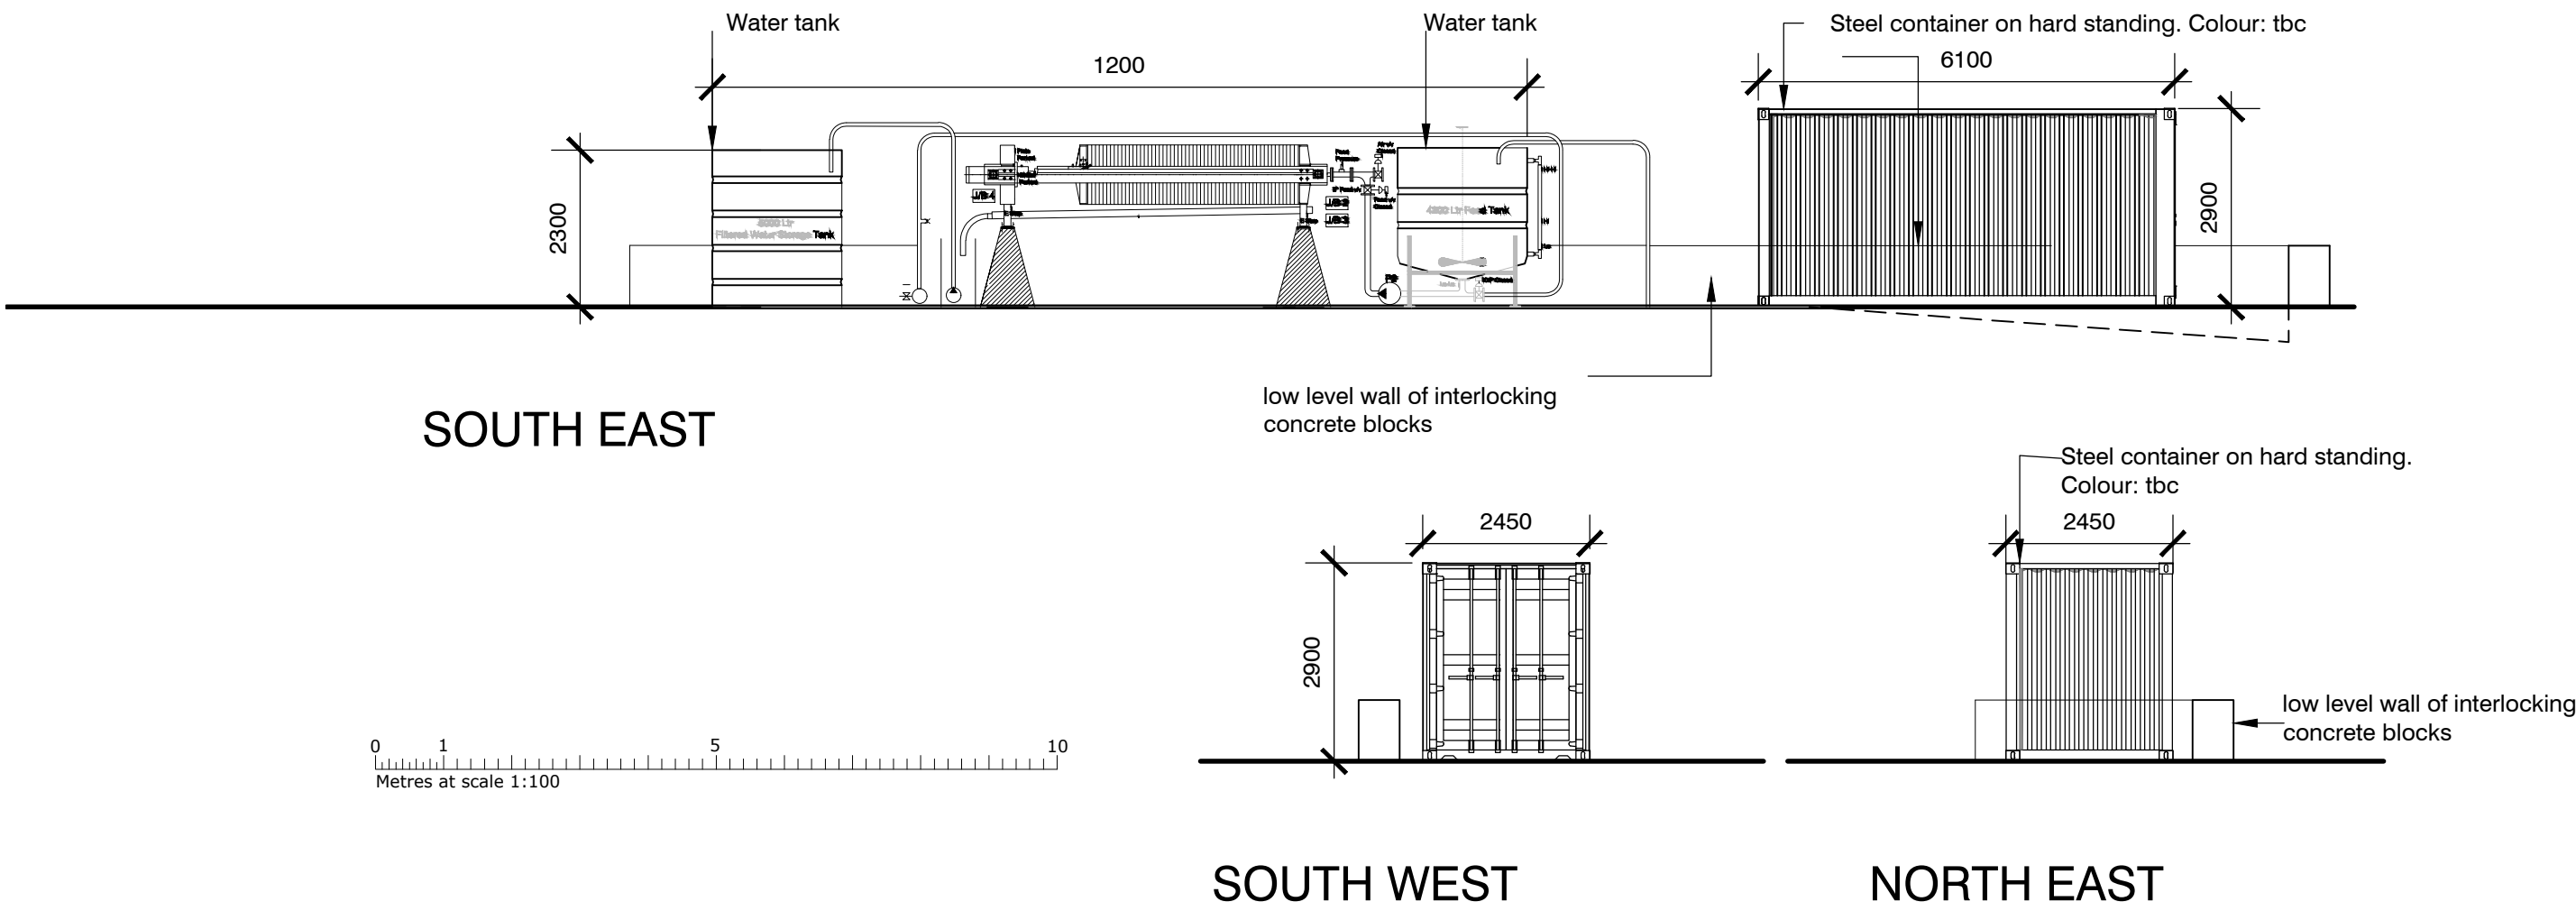

LOCATION PLAN
1:1250

STANIFORTH
ARCHITECTS

The Warehouse 1A Stamford Street Leicester LE1 6NL 0116 2853775 www.staniforth.co.uk	Drawing Status: PRELIMINARY Cad Reference: XXXX-XXX Drawn: MB Checked: LS Date: 12-03-2018 Scale: As Indicated@A1	Location, Site Plans & Elevations - Barnsley	Project No. 1503	Drawing No. P02	Revision C
--	--	--	------------------	-----------------	------------