



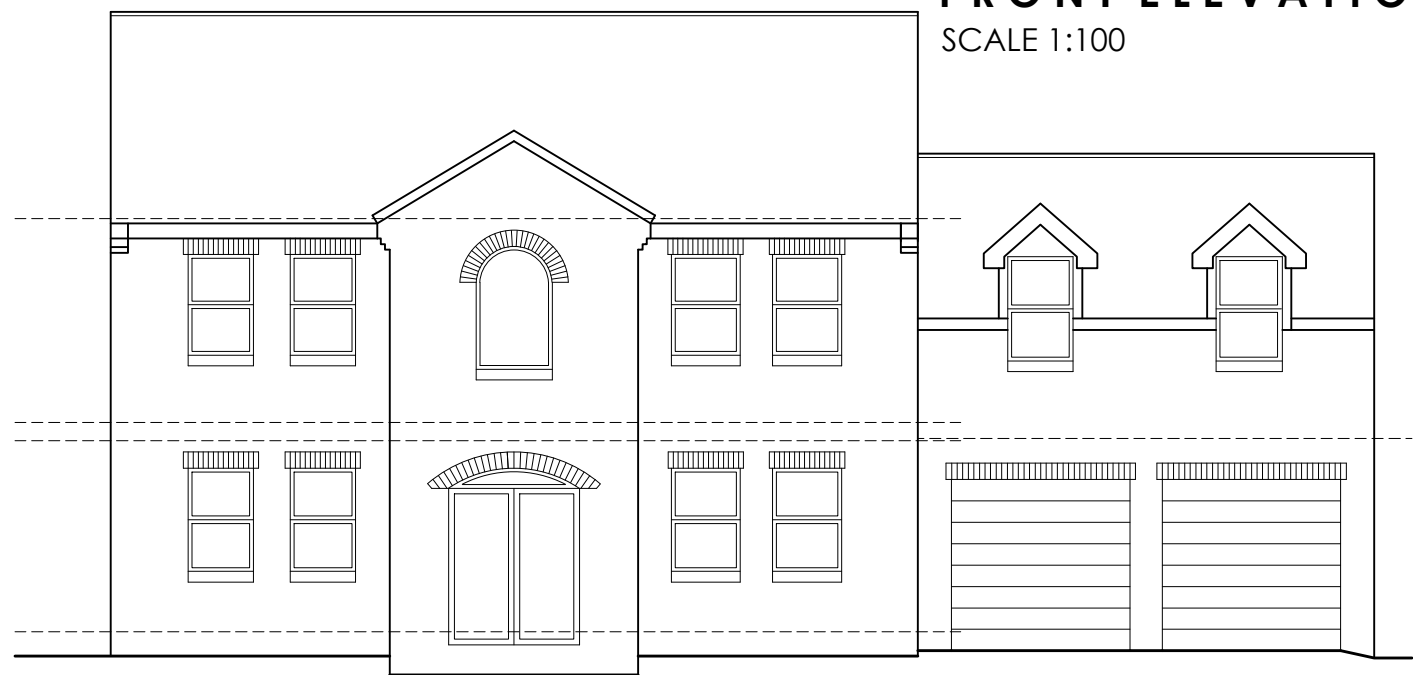

**PROPOSED
FRONT ELEVATION**
SCALE 1:100



**EXISTING
FRONT ELEVATION**
SCALE 1:100

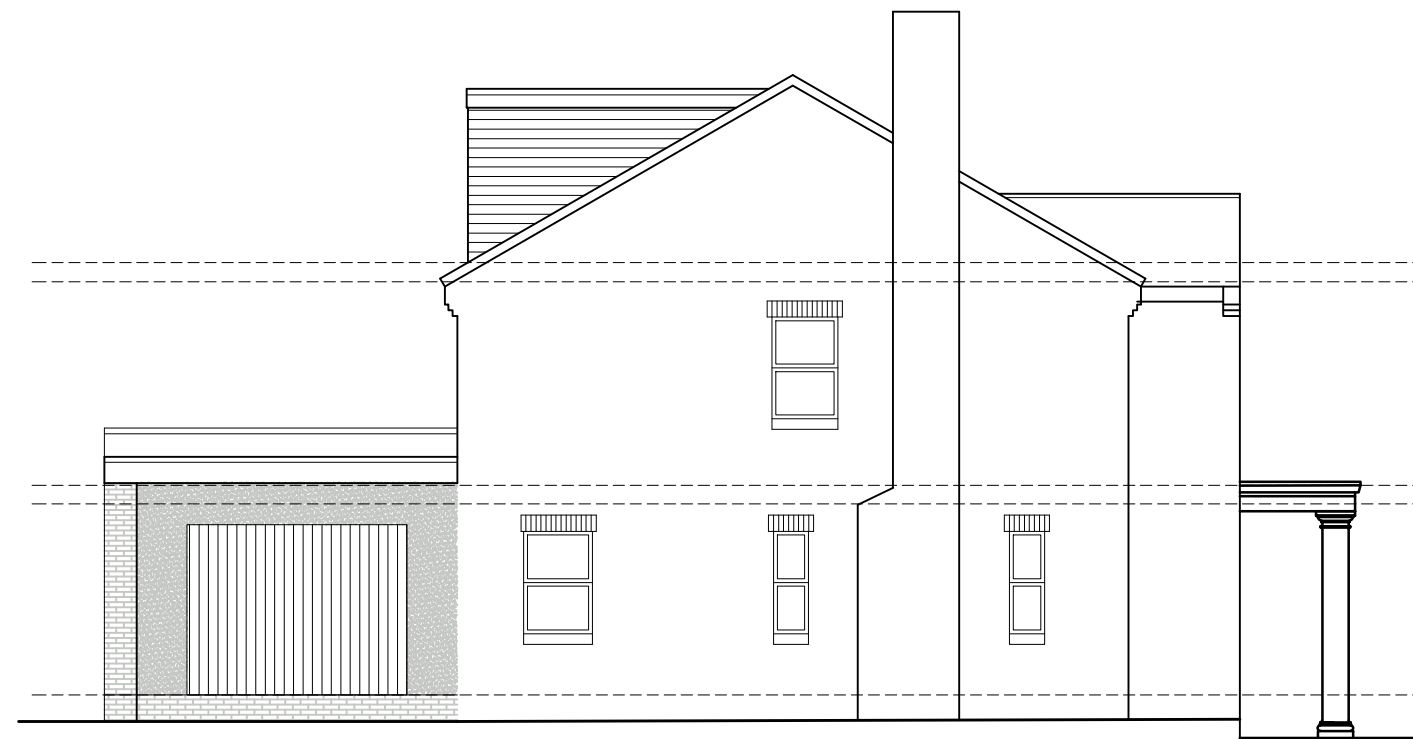


**PROPOSED
SIDE ELEVATION**
SCALE 1:100




**EXISTING
SIDE ELEVATION**
SCALE 1:100




**PROPOSED
REAR ELEVATION**
SCALE 1:100

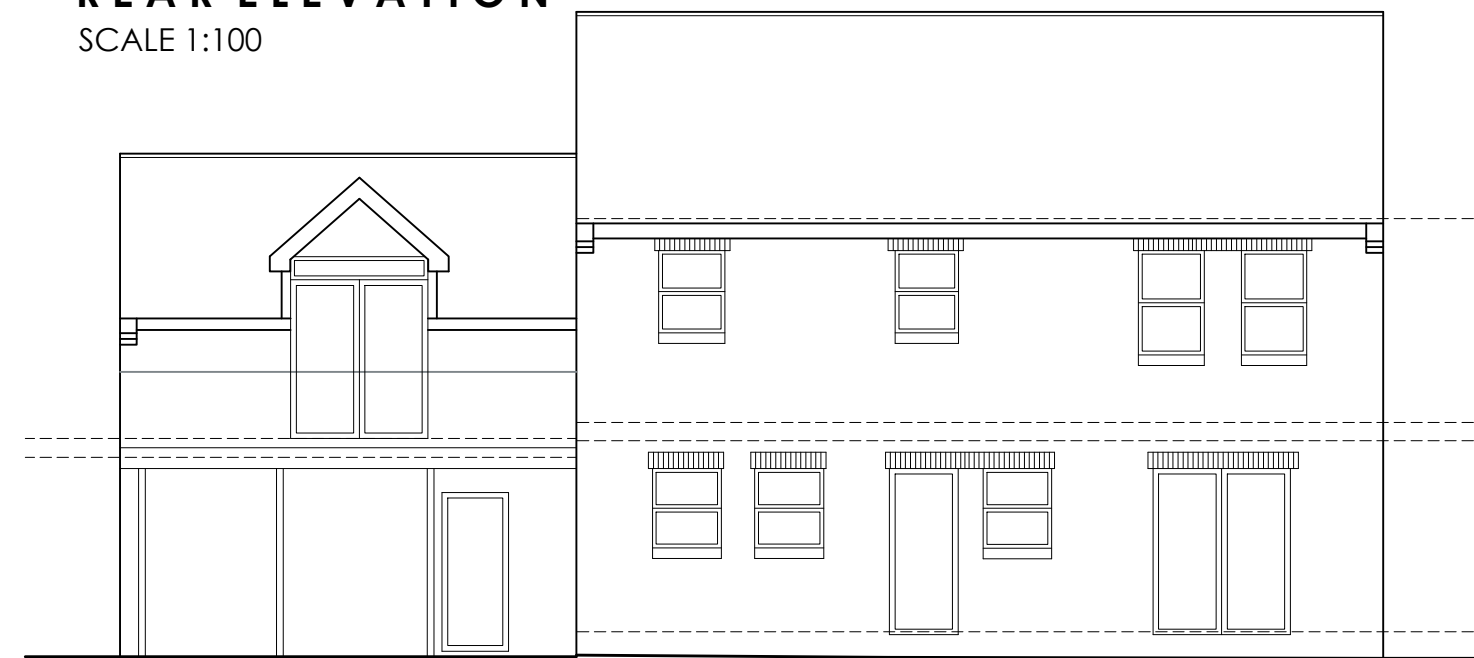


**EXISTING
REAR ELEVATION**
SCALE 1:100

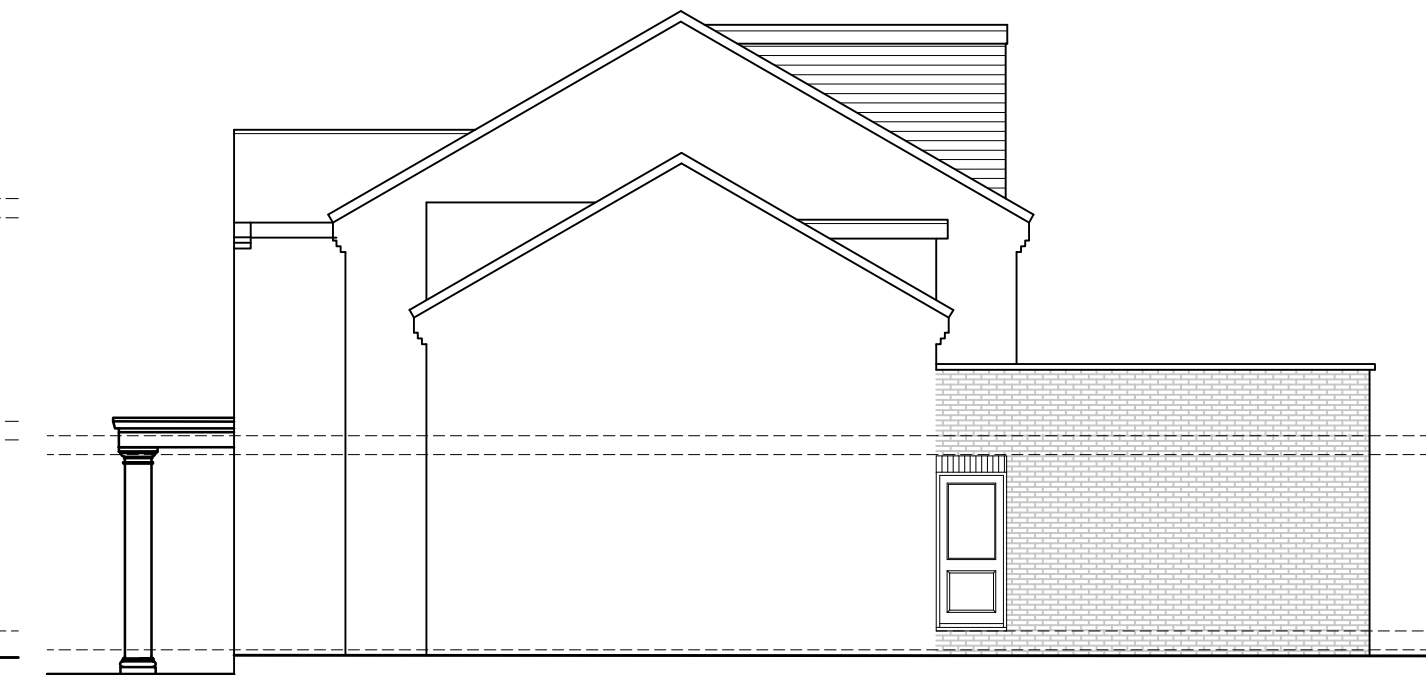


**PROPOSED
SIDE ELEVATION**
SCALE 1:100

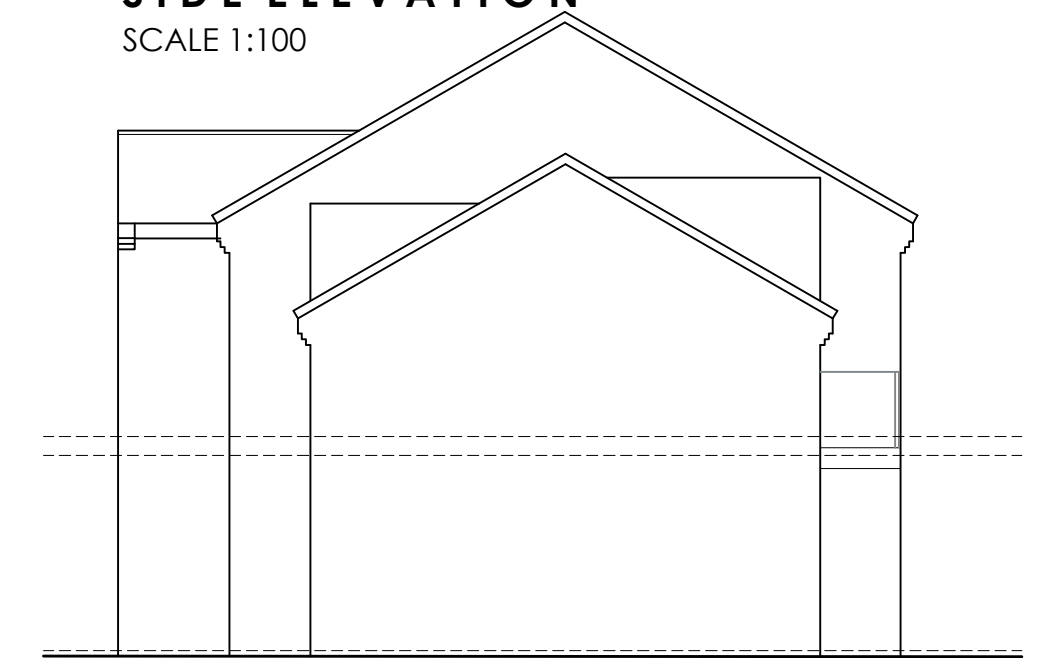


**EXISTING
SIDE ELEVATION**
SCALE 1:100

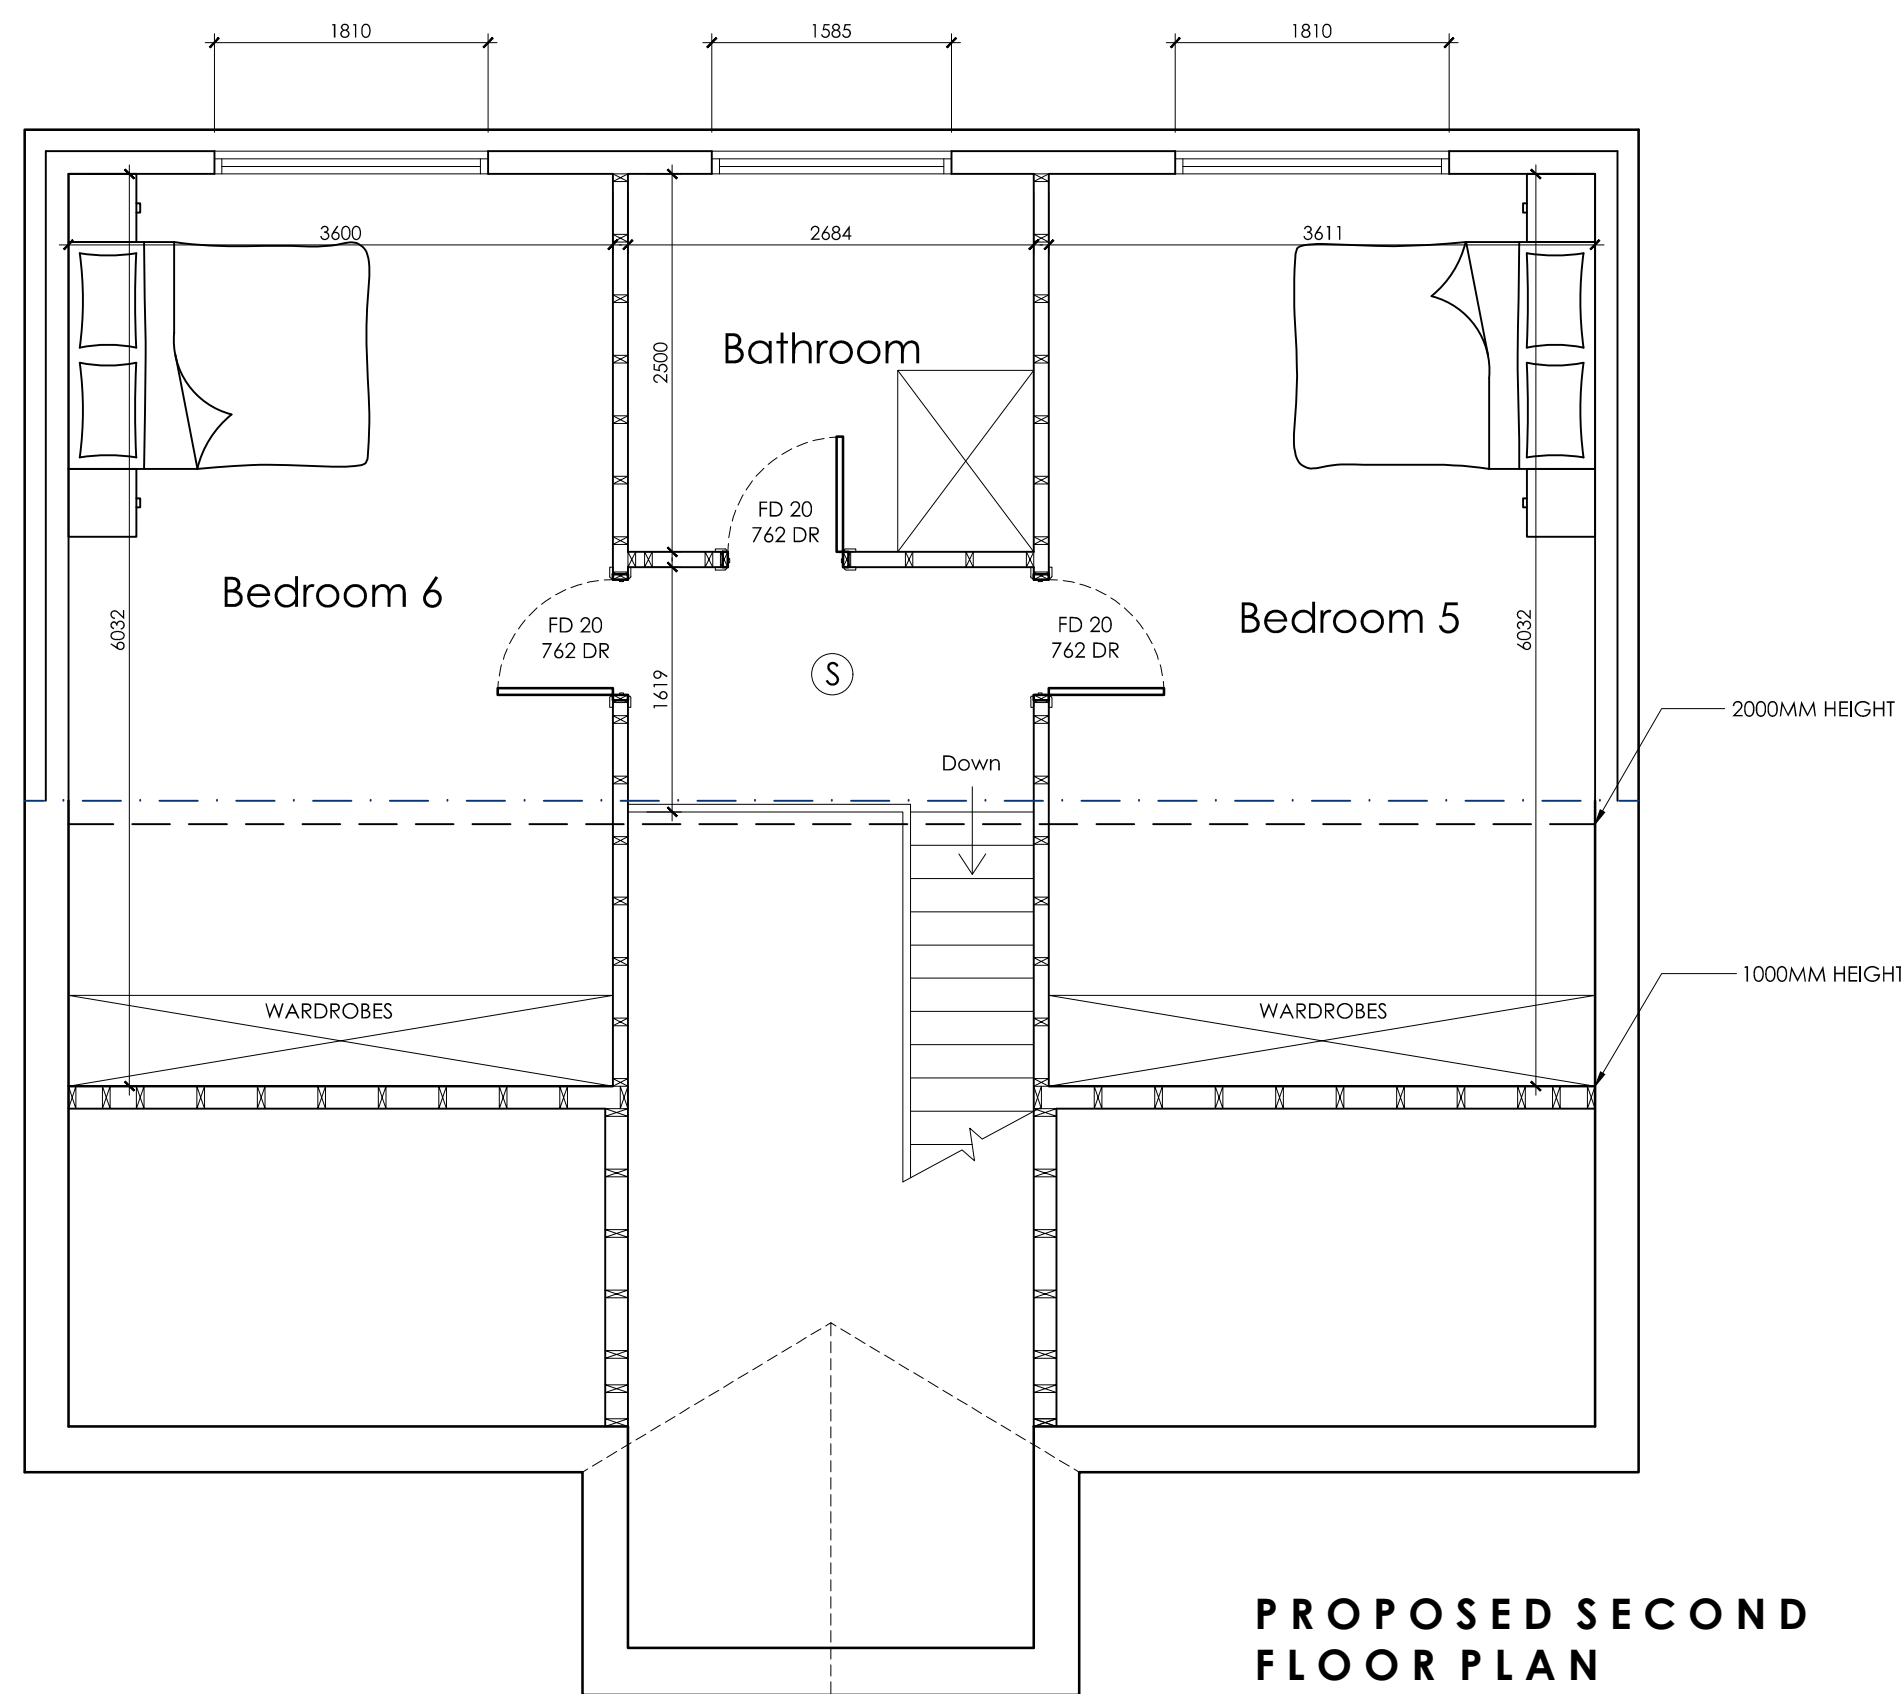

**PROPOSED SECOND
FLOOR PLAN**
SCALE 1:50

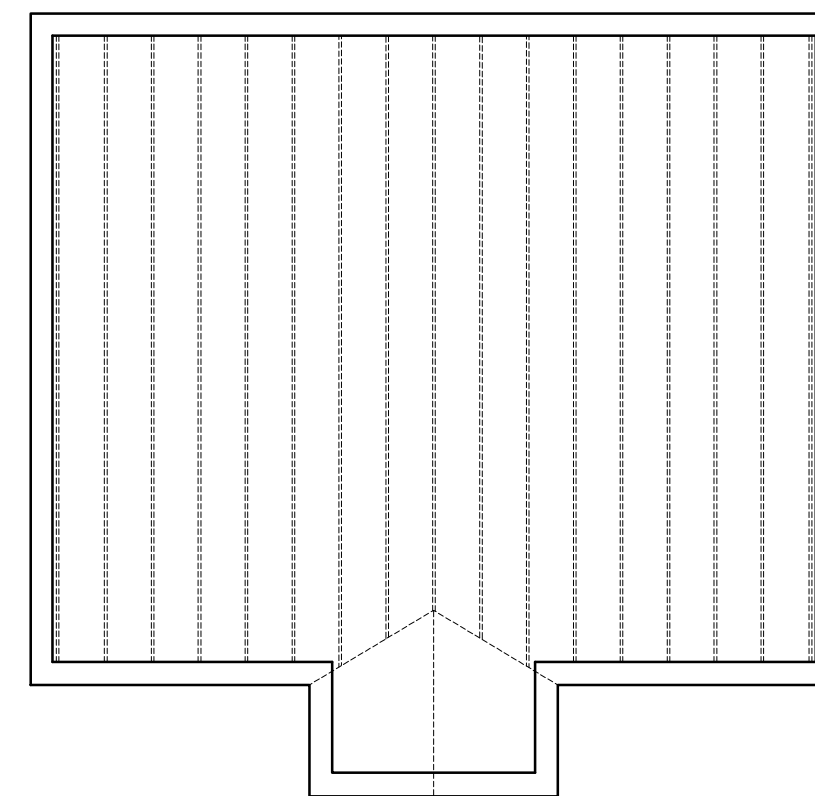

**EXISTING SECOND
FLOOR PLAN**
SCALE 1:100

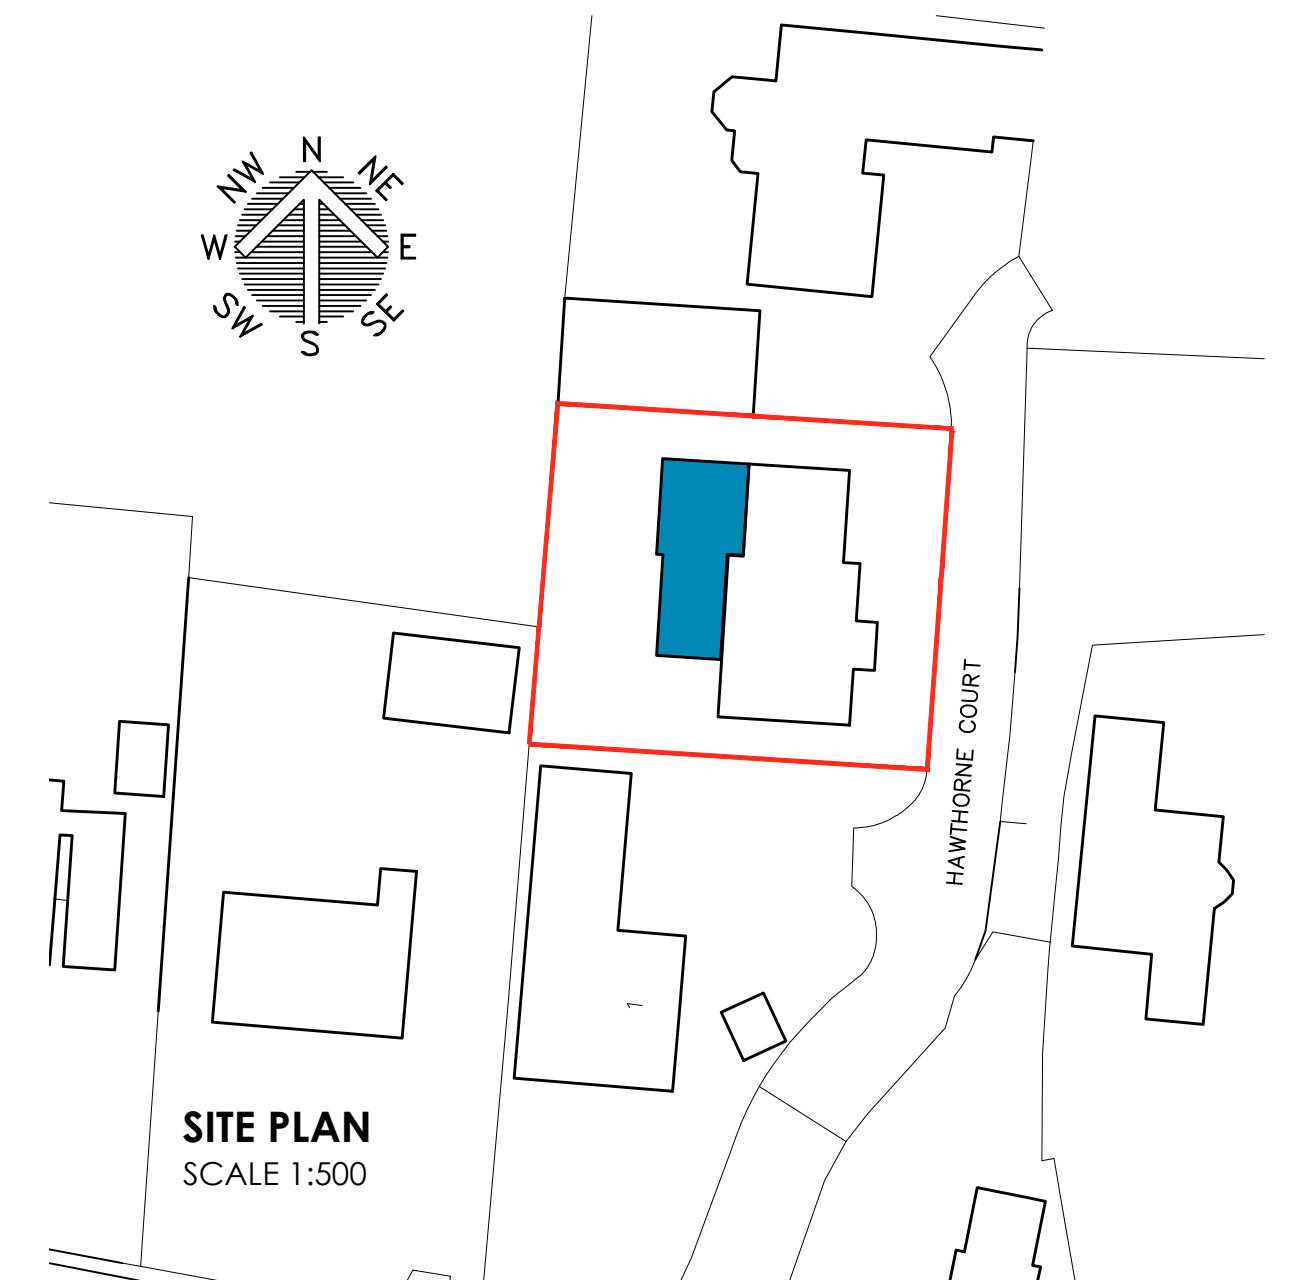

SITE PLAN
SCALE 1:500

W WhiteAgus PARTNERSHIP			OFFICE ONE, 34 VICTORIA ROAD, BARNLEY, S70 2BU			Phone: 01226 208482											
ARCHITECTURAL SERVICES						Email: info@whiteaguspartnership.co.uk Web: www.whiteaguspartnership.co.uk											
Project. PROPOSED EXTENSION AT 2 HAWTHORNE COURT DARTON, BARNLEY, S75 5FF						Client. MR CHRIS GILL											
Drawing Title. PLANS & ELEVATIONS						Date. AUGUST 2022		Scale. 1:50 & 1:100 @ A									
						Ref. 22-084		Dwg. No. 03									
						Rev.											
Date			Suffix			Description			Date			Suffix			Description		