




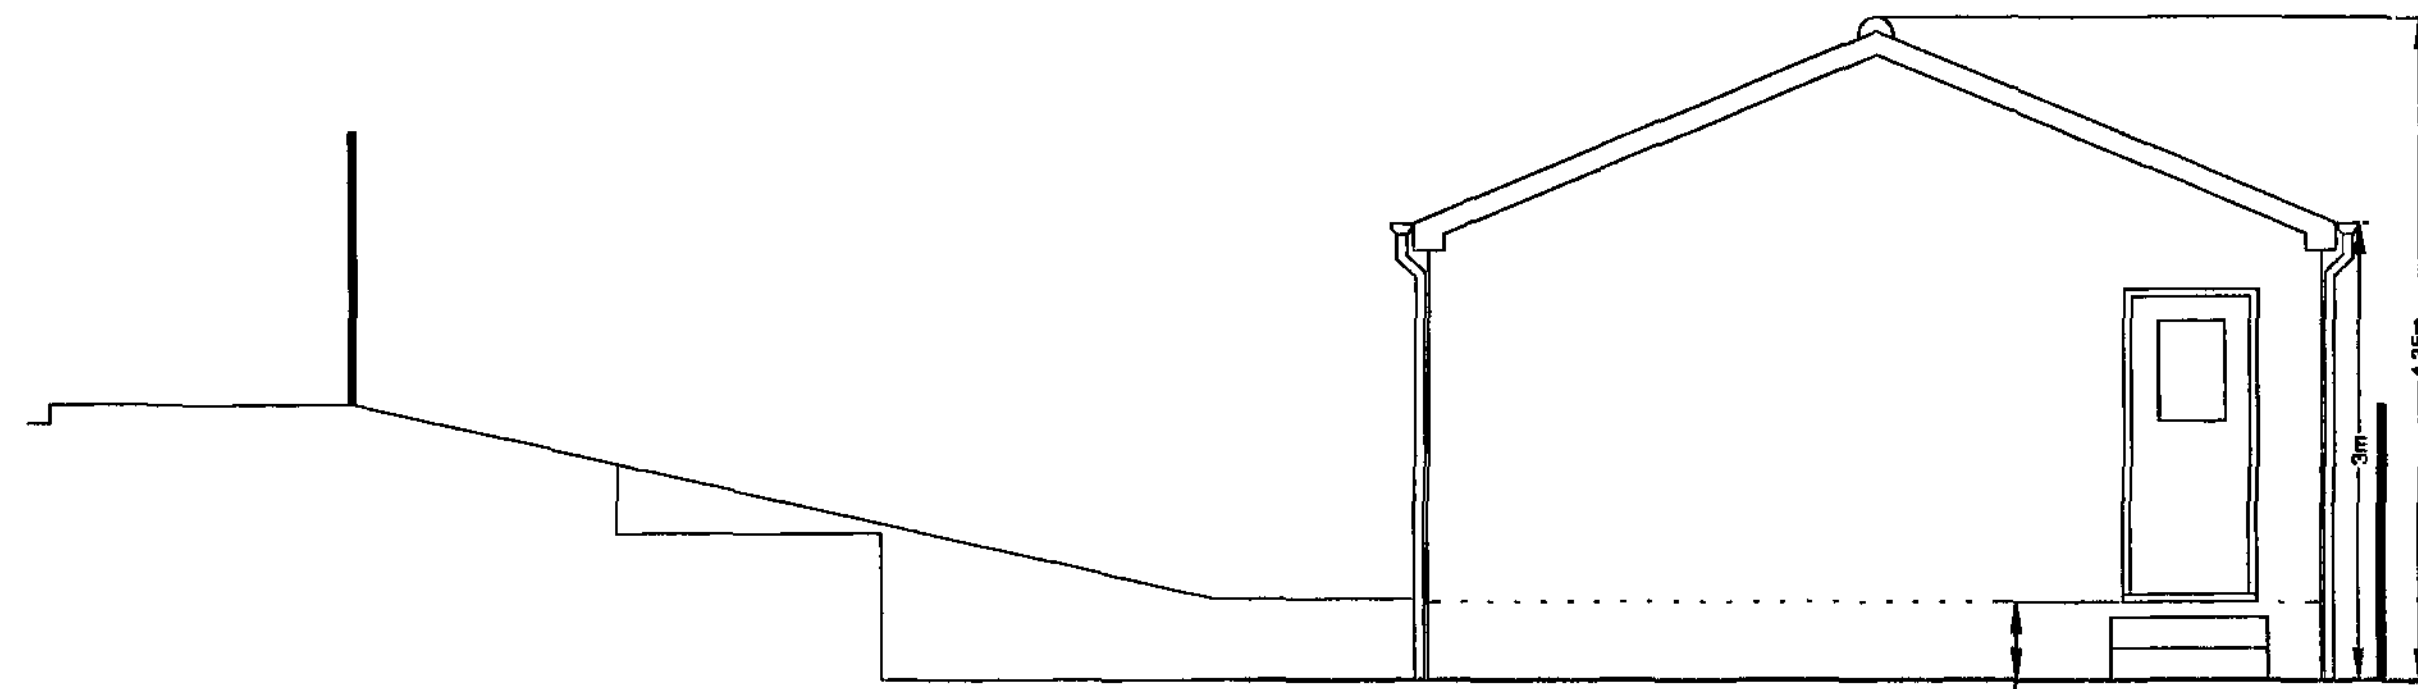


Side Elevation A

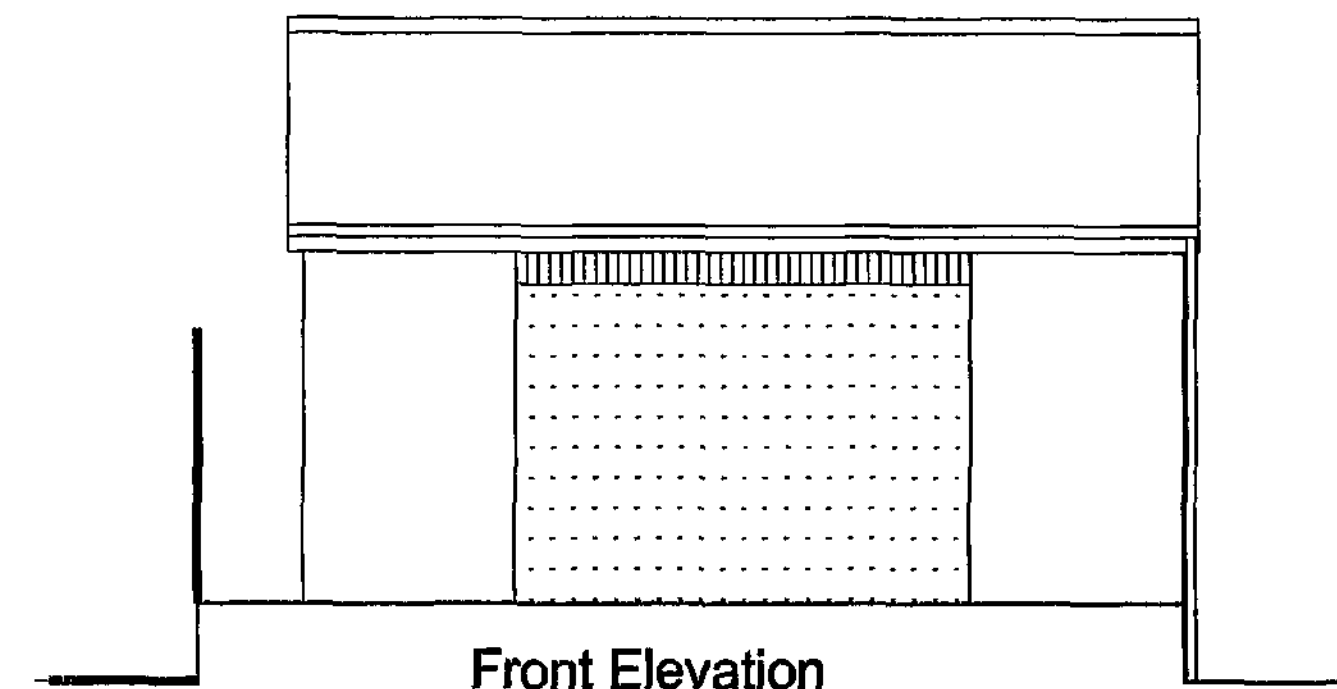


Front Elevation

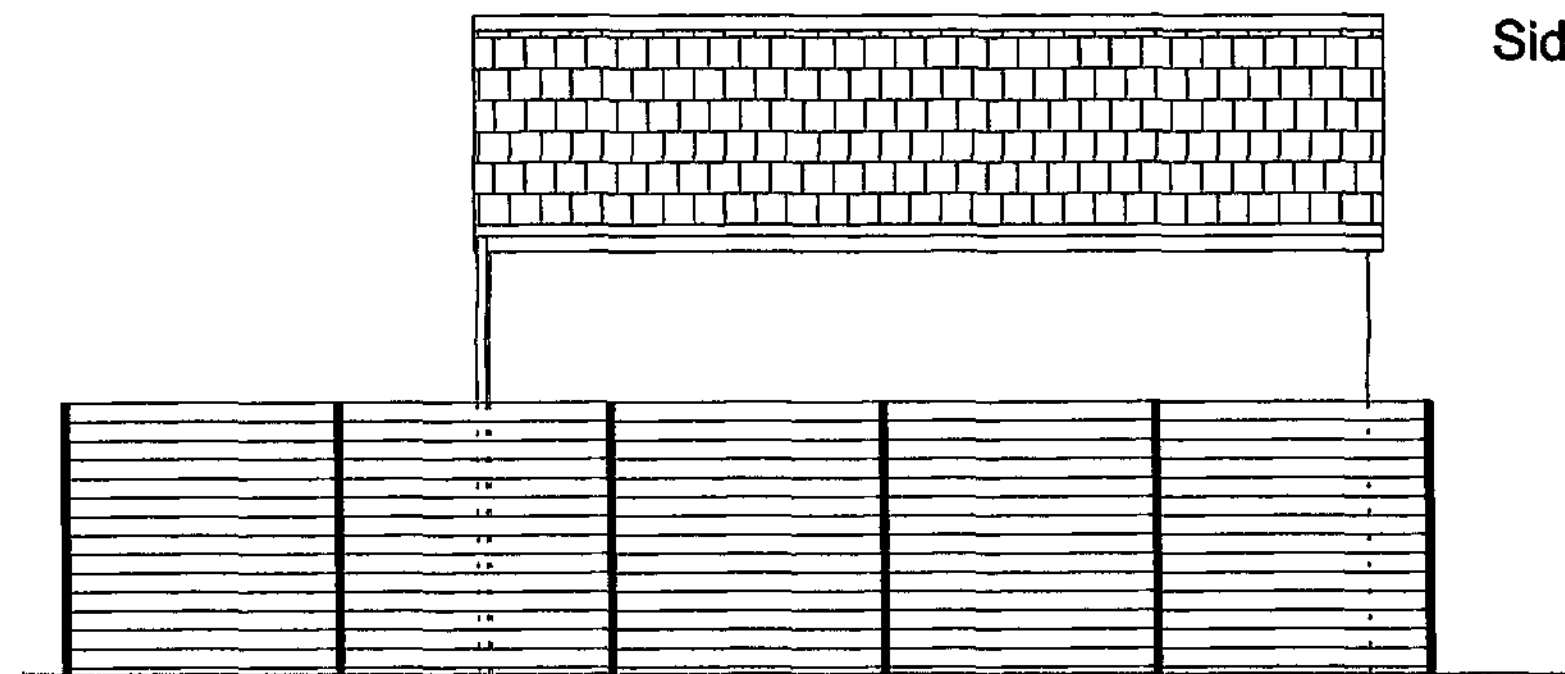


Rear Elevation

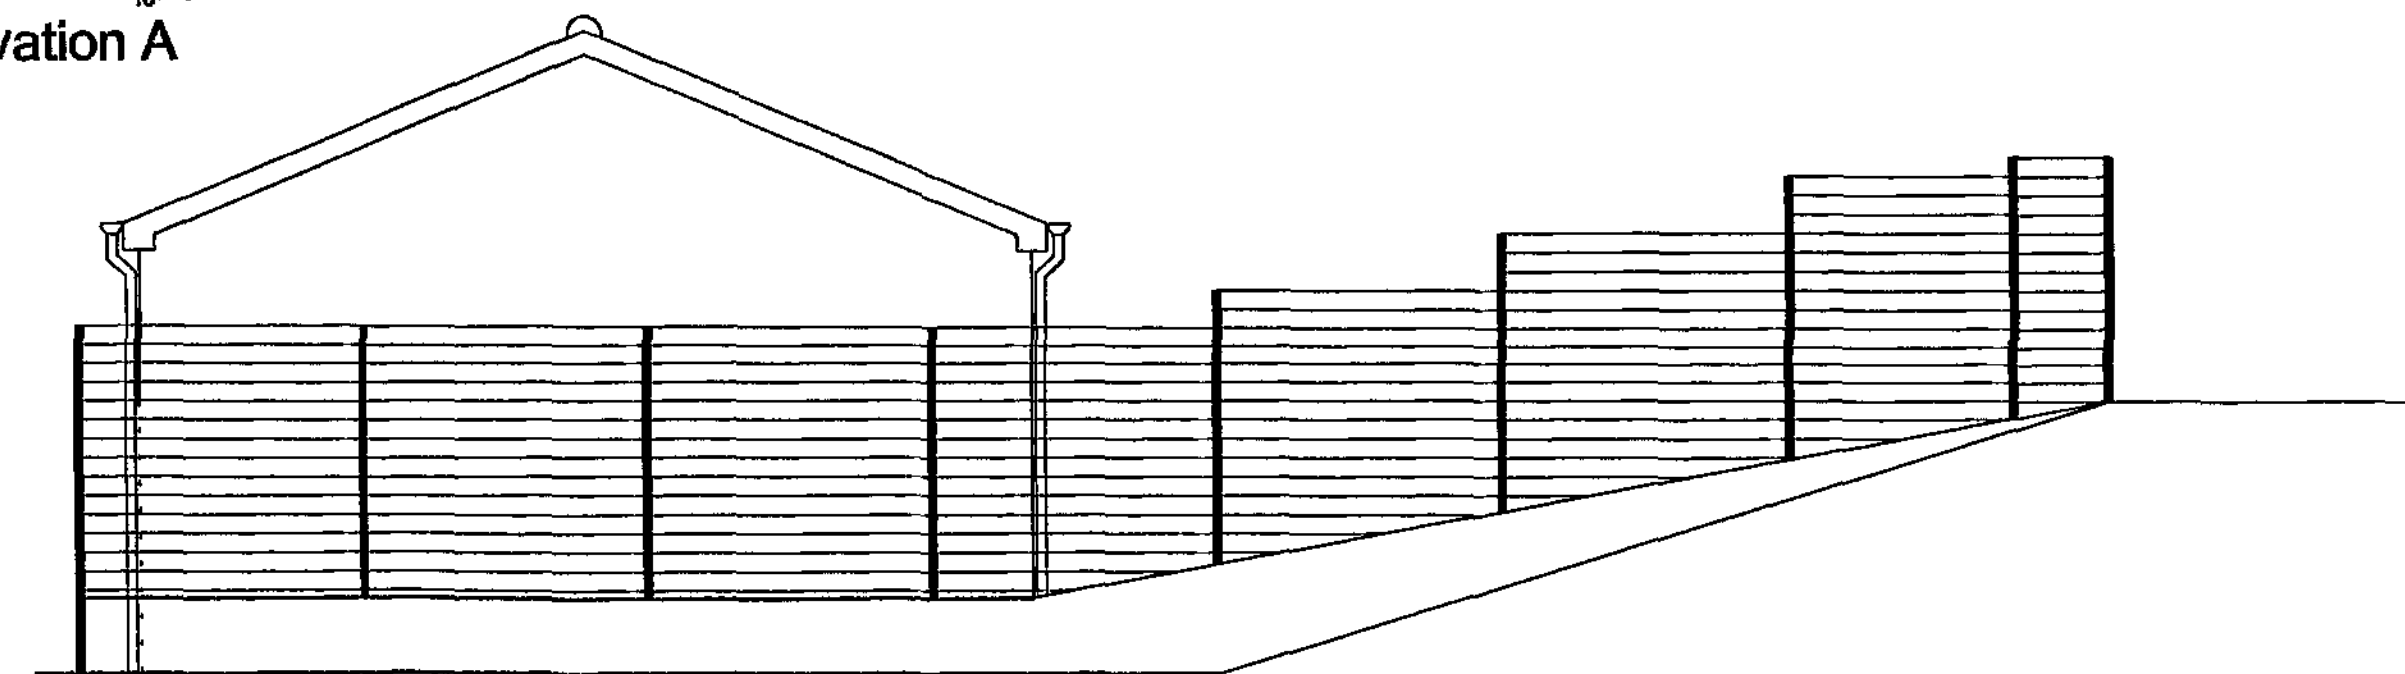

Existing Side Elevation B

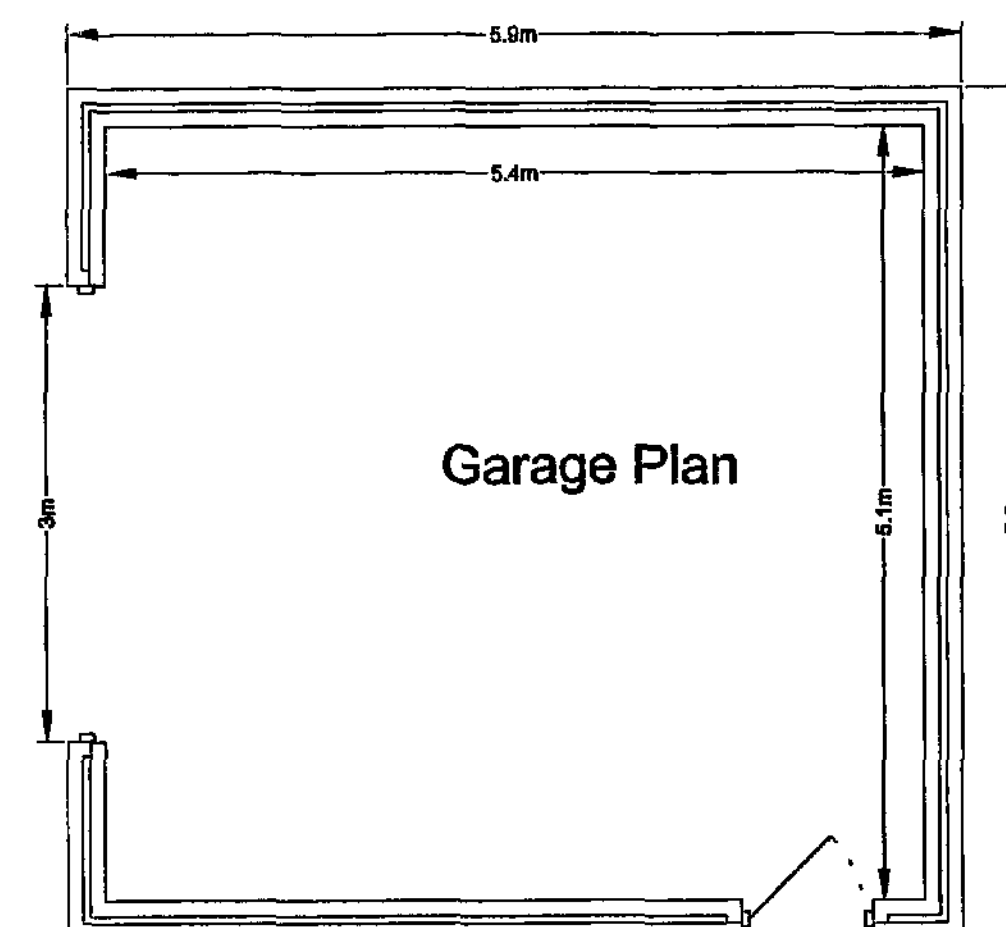

Garage Plan

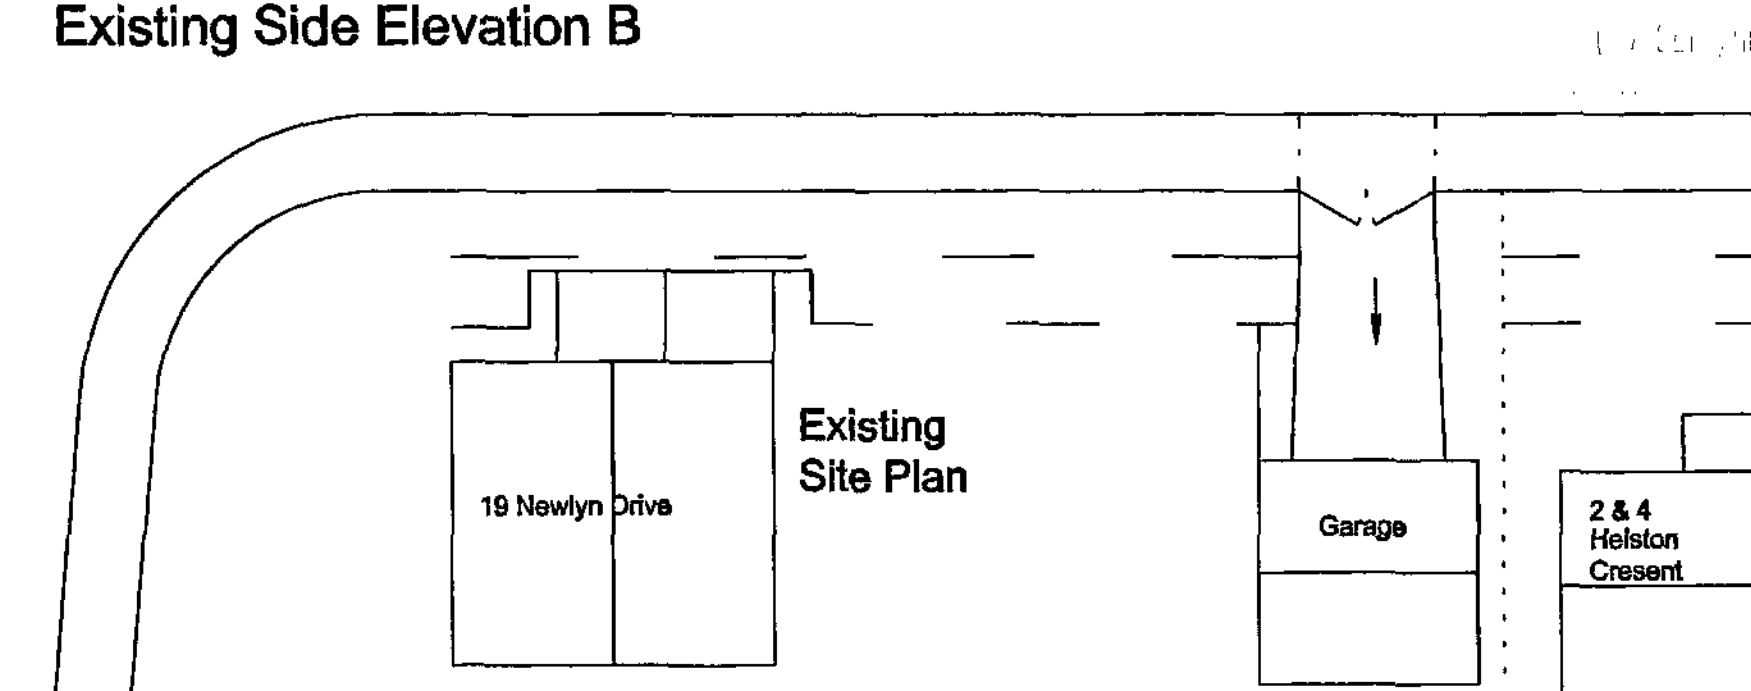

Existing Site Plan

Drawing No. 19ND/09/01

© Copyright I. J. Mawson

Address 19 Newlyn Drive
Monk Bretton
Barnsley
Project Existing Garage Plans
Scale 1 : 50

Date Sept 2009

Willowbrook Design Services



Mr. I. J. Mawson M. B. Eng.
14 Willow Brook Close Darton Barnsley
Telephone 01226 - 380043

Drawing No. 19ND/09/02

© Copyright I. J. Mawson

Address 19 Newlyn Drive
Monk Bretton
Barnsley
Project Proposed Garage Plans
Scale 1:50 Date Sept 2009

Willowbrook Design Services
Mr. I. J. Mawson M. B. Eng.
14 Willow Brook Close Darton Barnsley
Telephone 01226 - 380043

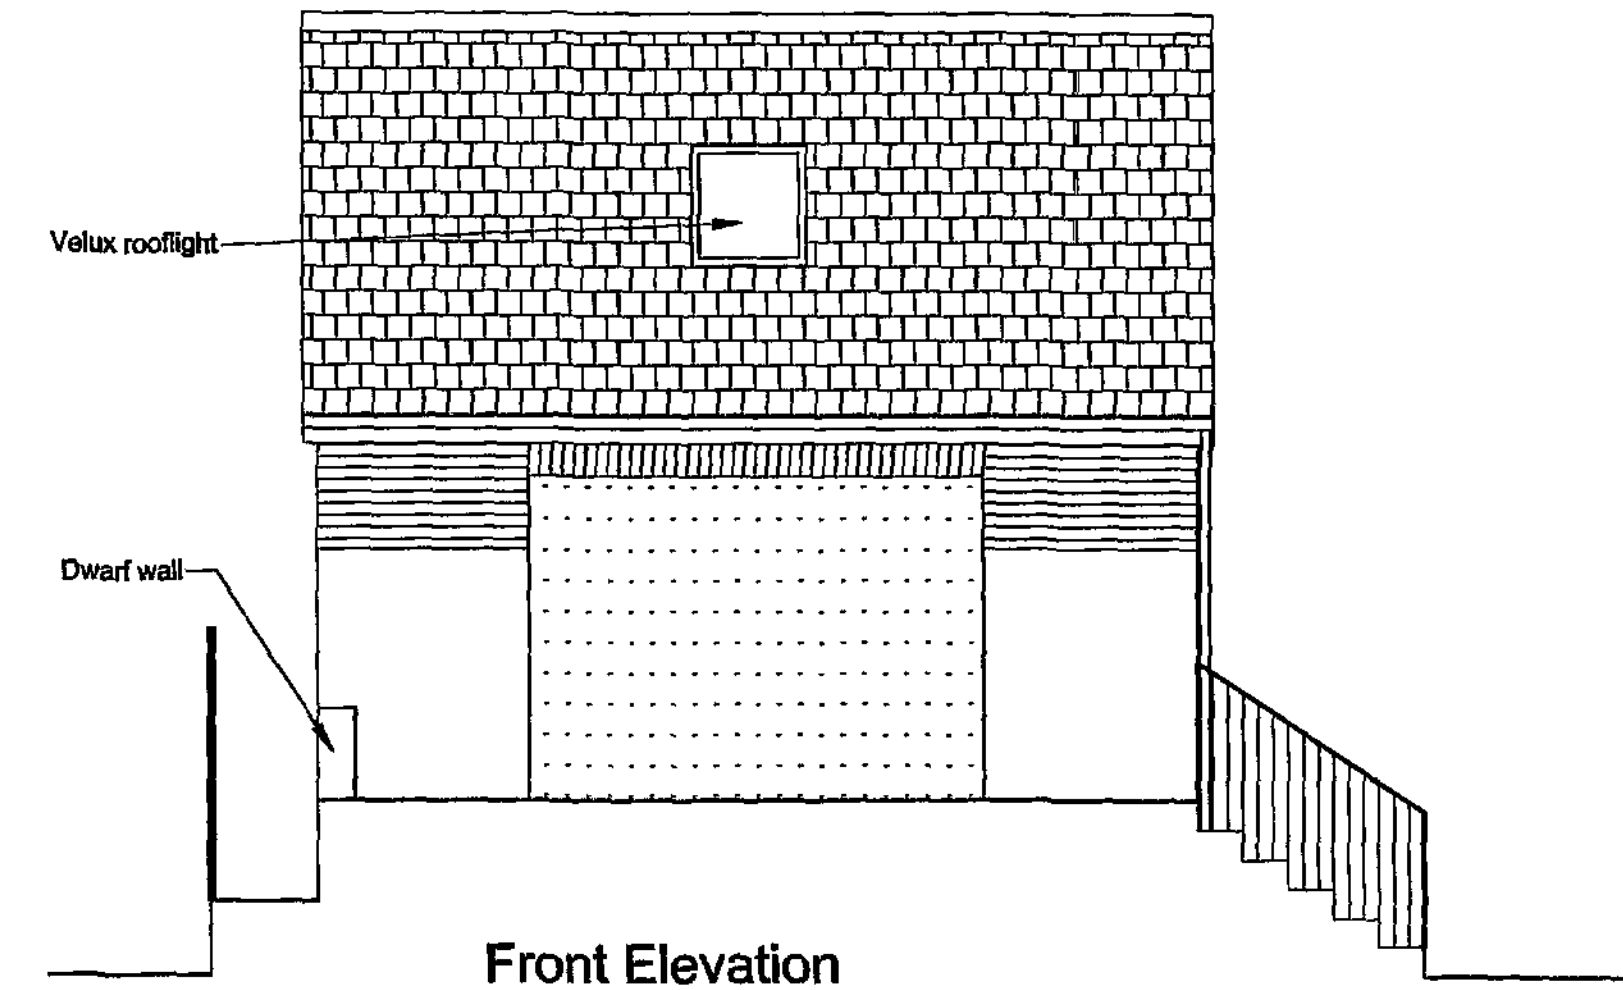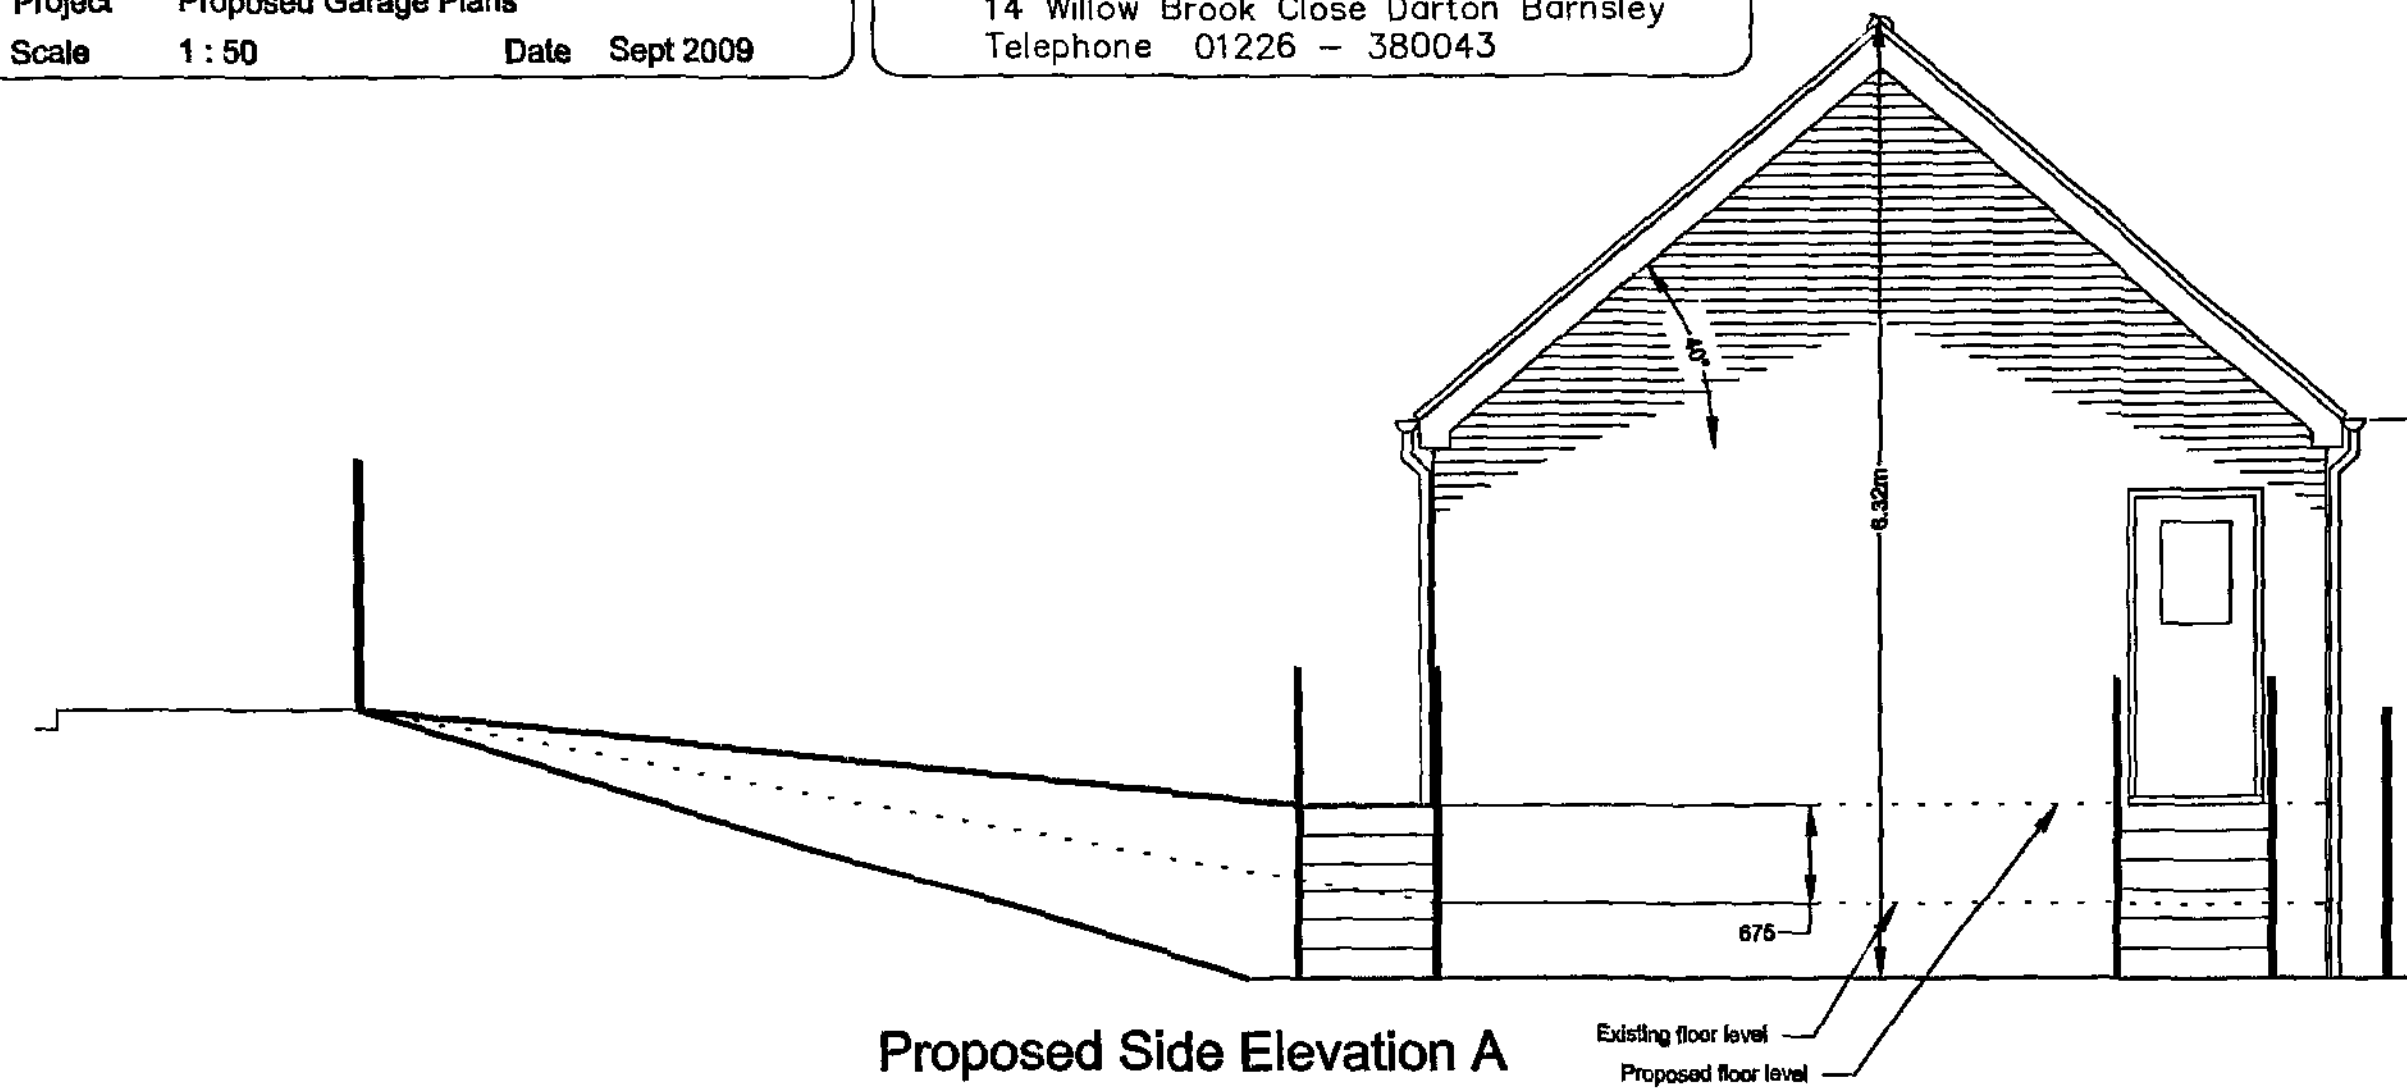

Revised Draft Plans

The walls and roof tiles are to match the existing

