

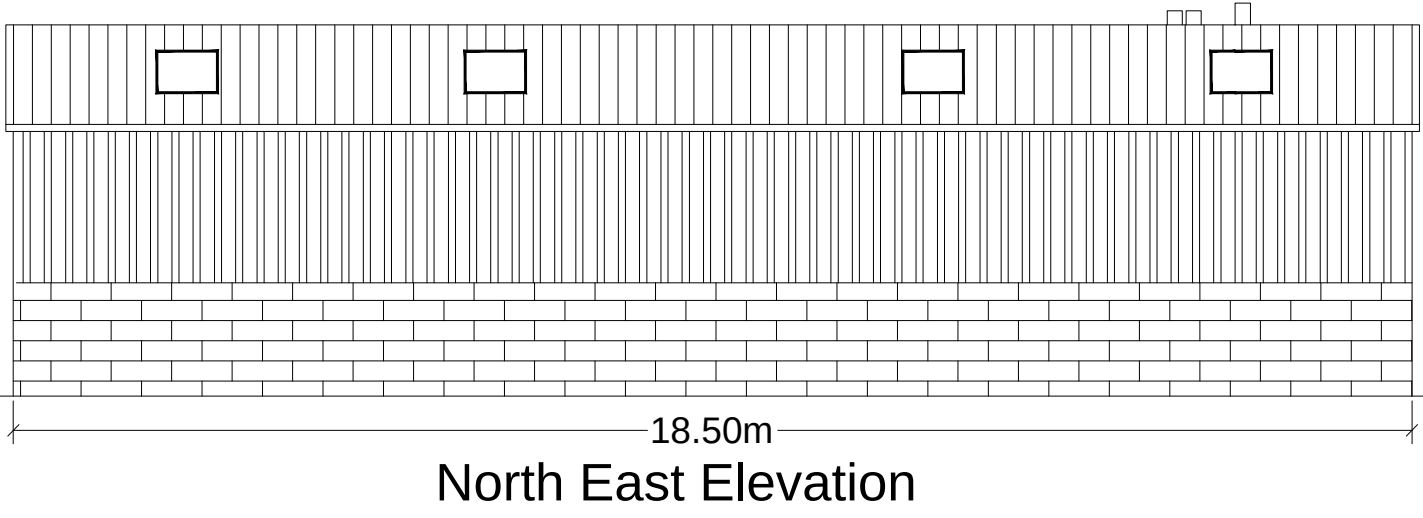
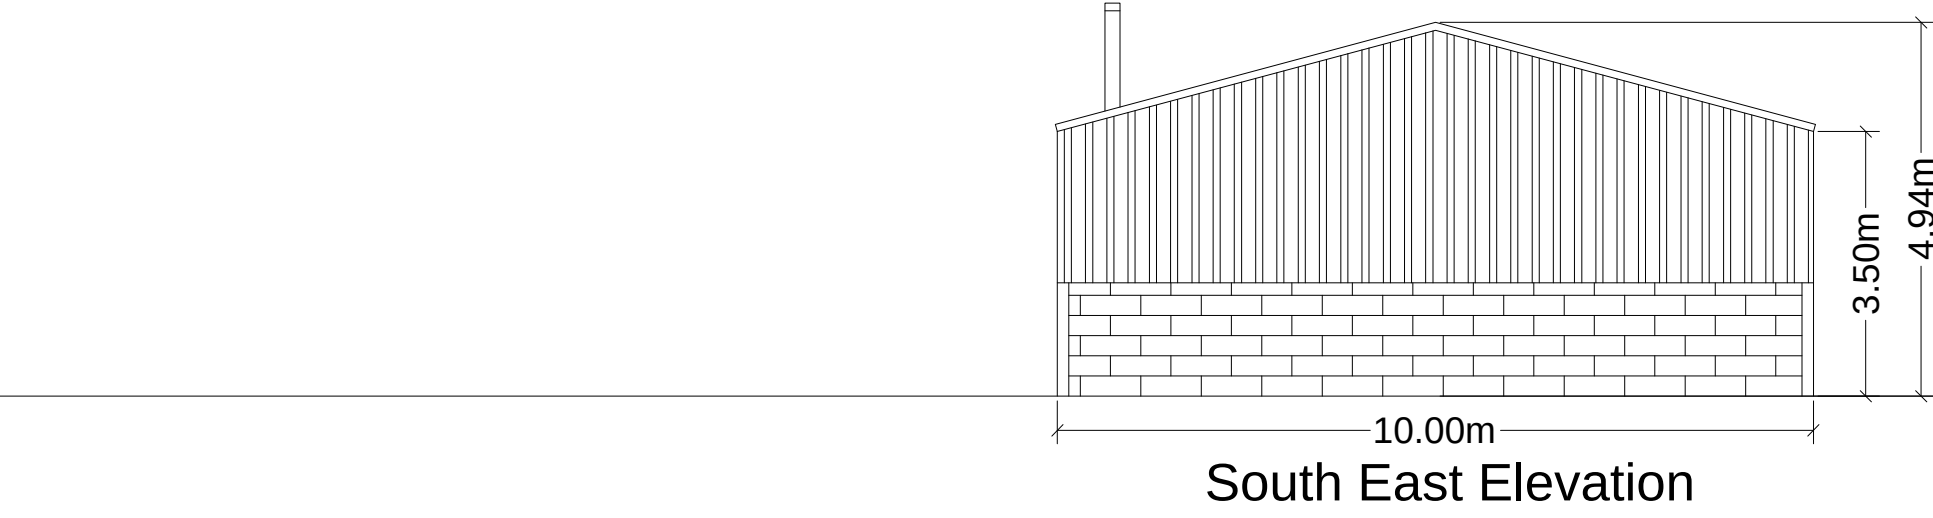


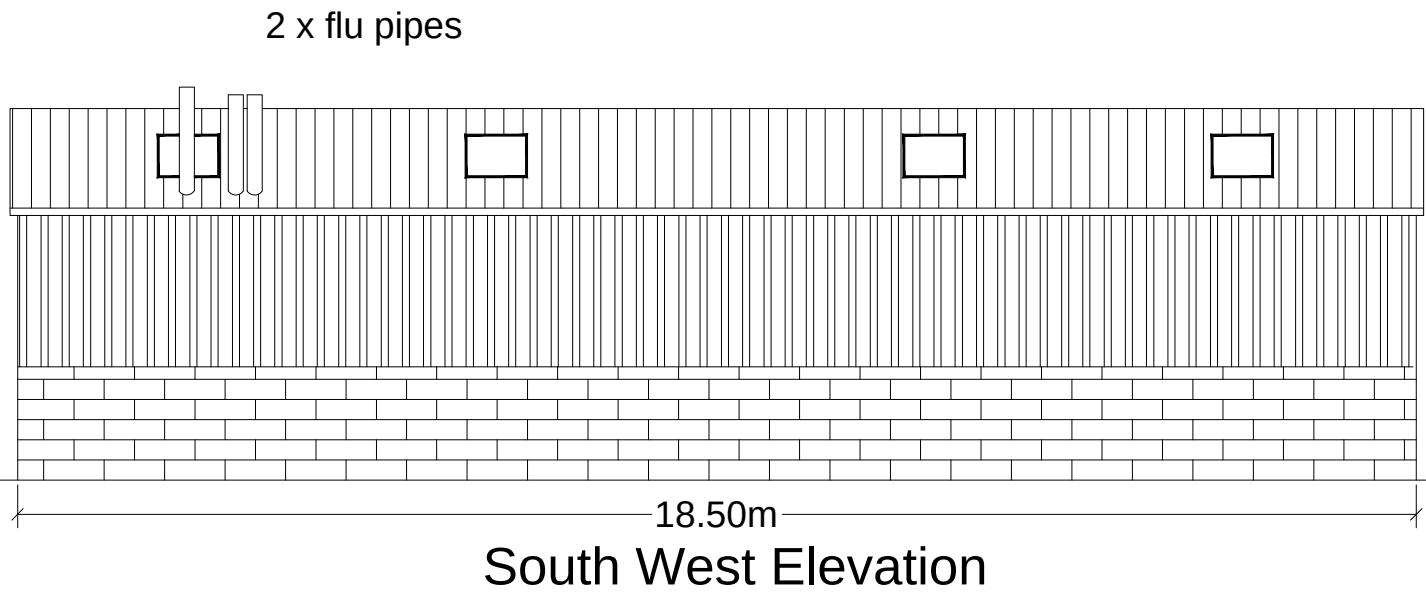

THIS DRAWING IS TO BE READ IN CONJUNCTION WITH ALL RELATED DRAWINGS. ALL DIMENSIONS MUST BE CHECKED AND VERIFIED ON SITE BEFORE COMMENCING ANY WORK OR PRODUCING SHOP DRAWINGS. THE ORIGINATOR SHOULD BE NOTIFIED IMMEDIATELY OF ANY DISCREPANCY. THIS DRAWING IS COPYRIGHT AND REMAINS THE PROPERTY ROGER PARRY & PARTNERS.

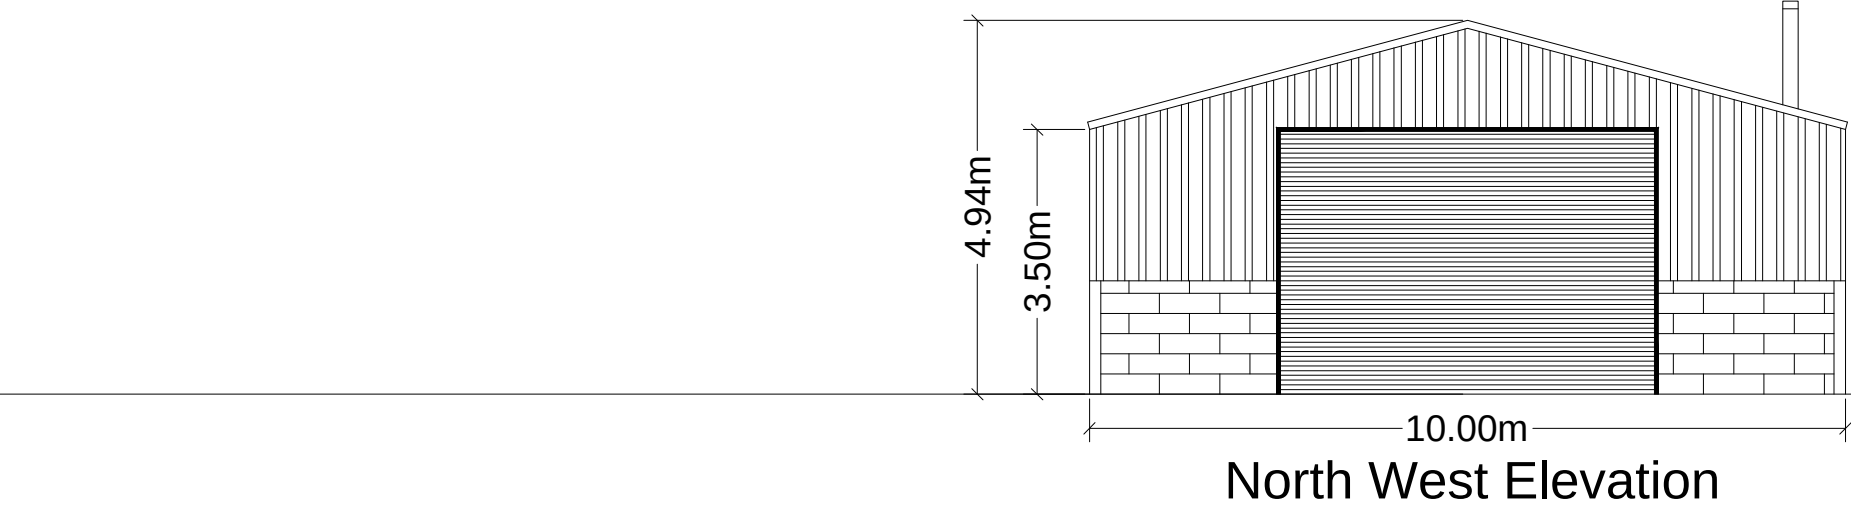

2x36kw Biomass Boilers

Rev	Description	Date	Dr by	App by
Original	by			



Residential - Agricultural - Commercial

Job	2x36kw Biomass Boilers		
Title	Proposed Elevations & Floor Plan		
Location	New Chapel Farm Peristome Sheffield S36 6AQ		
Client	J Miins		
Scales	See plan @ A1		
Drawing No.	RJC-MZ477-03		
Drawn by	AZ	Date	23/01/2020

HOGSTOW HALL, MINSTERLEY
SHREWSBURY, SHROPSHIRE, SY5 0HZ
Tel: 01743 791336 Fax: 01743 792770
email: mail@rogerparry.net
Web address: www.rogerparry.net
Roger Parry & Partners LLP (incorporated in England and Wales)
Registered Office Hogstow Hall, Minsterley, Shrewsbury, SY5 0HZ
A list of members of the LLP is available at the above address.