


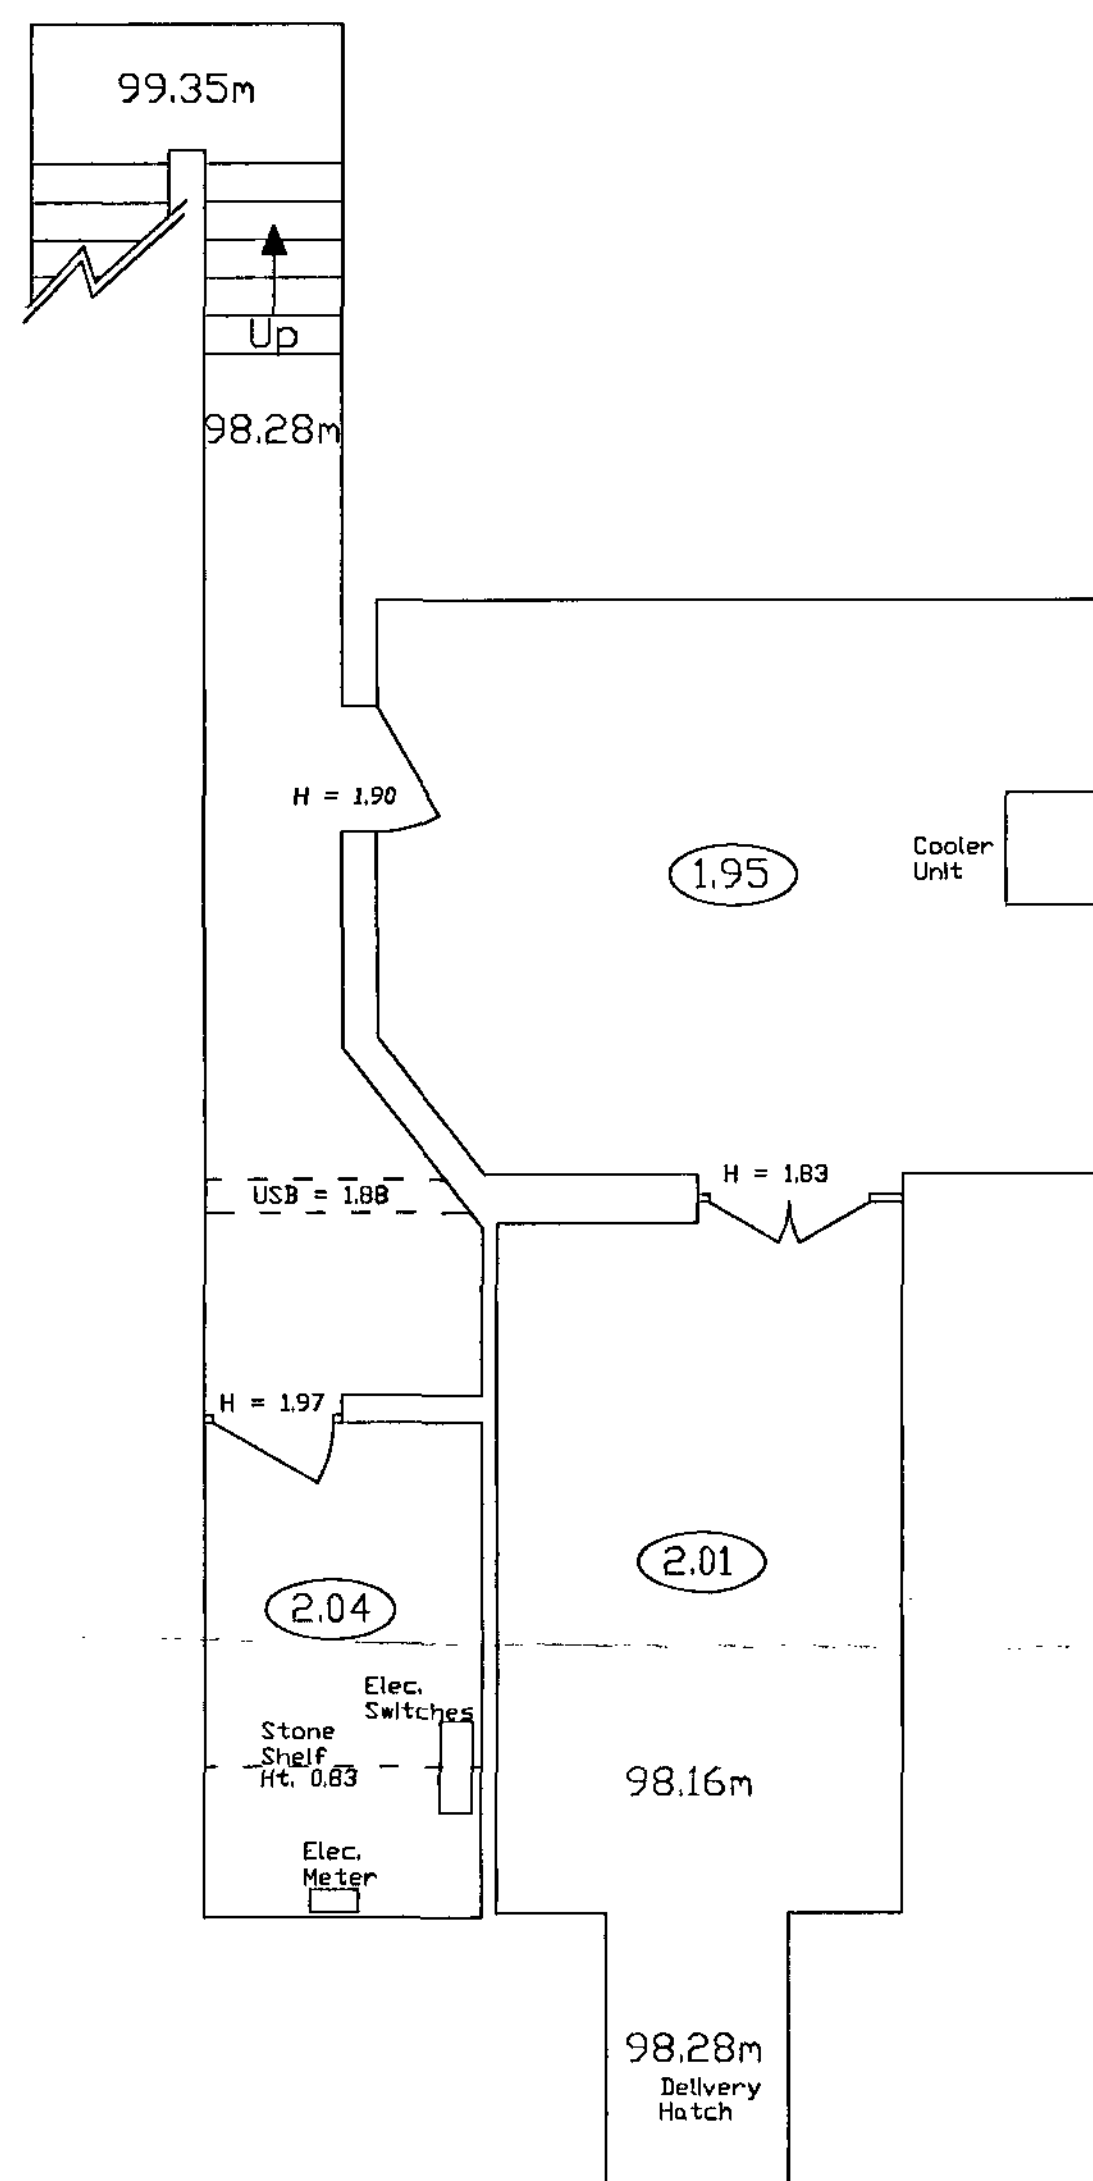

Cellar

17 OCT 2006
17 OCT 2006

CELLAR

Legend

100.41m	Floor Level
H = 2.02	Door Head Height
USB = 2.04	Underside of Beam Height
F-C = 0.87	Floor to Cill Height
F-H = 2.37	Floor to Head Height

(2.58)



Ceiling Height
Exit Sign Illuminated
Emergency Lighting

Notes

Visible features in the vicinity of the boundaries, as shown on this survey, may not represent the extent of legally conveyed ownership.

Whilst every effort has been made to achieve accuracy on this plan, CRUCIAL clearance dimensions, levels and invert levels should be checked prior to design and construction.

The accuracy of the utilities and services are subject to the relevant tolerances for work of this type. Care should be taken when working in areas where indicated.

Some services are difficult to locate and this survey may not be totally comprehensive.

Although this is a digital survey the accuracy is only commensurate with the graphical scale of mapping as specified - care should be exercised on screen if working to larger scales

Survey Details

Title:

Black Bull Public House
Manchester Road
Thurleston
Nr Penistone

Drawing No:

6282a

Rev:

File No: IS/0705/6282/J24

Level Grid Levels Relative to STN4 RL = 100.00m

Original Drawing Size

A1

Client:

Scale : 1:50

Date : 20/7/2005

Prepared by : AJR & SH

Checked by :

Traced by :

Approved by :

Surveyors AJR & SH

INITIAL SURVEYS

21 Aughton Road, Swallownest, Sheffield
S26 4TF
Tel. 0114 2694111 Fax. 0114 2874353
Mobile 07831 145199
Email Steve@initials.demon.co.uk
www.survey-shop.com/community/initials



E 13-10-08 Amended as per e-mail from Mr T Wiles
D 24-09-08 Amended as per fax revision
C 21-09-08 Amended as per meeting 18-9-09
B 11-09-08 Amended as per meeting 10-09-08
A 21-07-08 Amended to B, REGS and ready for construction
Rev.

Client: **LAMBOND LTD**


Project: **97-109 Manchester Court
Manchester Road
Near Barnsley**

Drawing Title: **Street Elevation**

Scale:	1:100	Cad ref:	ADS\TADS\work\Drawgs\01
Drawn:	M Nolan	Checked:	Date: Jan 08
Project no.	279	Drawing no.	11
		Rev.	E

JANA
JENKINS • VEITCH • NOLAN
ARCHITECTURE LTD

Jenkins Veitch Nolan Architecture Ltd
The Architectural Design Studio
Unit 19 Ravensthorpe Way
Renishaw, Sheffield S21 3WY
T: 01246 432 338
F: 01246 437 351
E: mol@architecturaldesignstudio.com

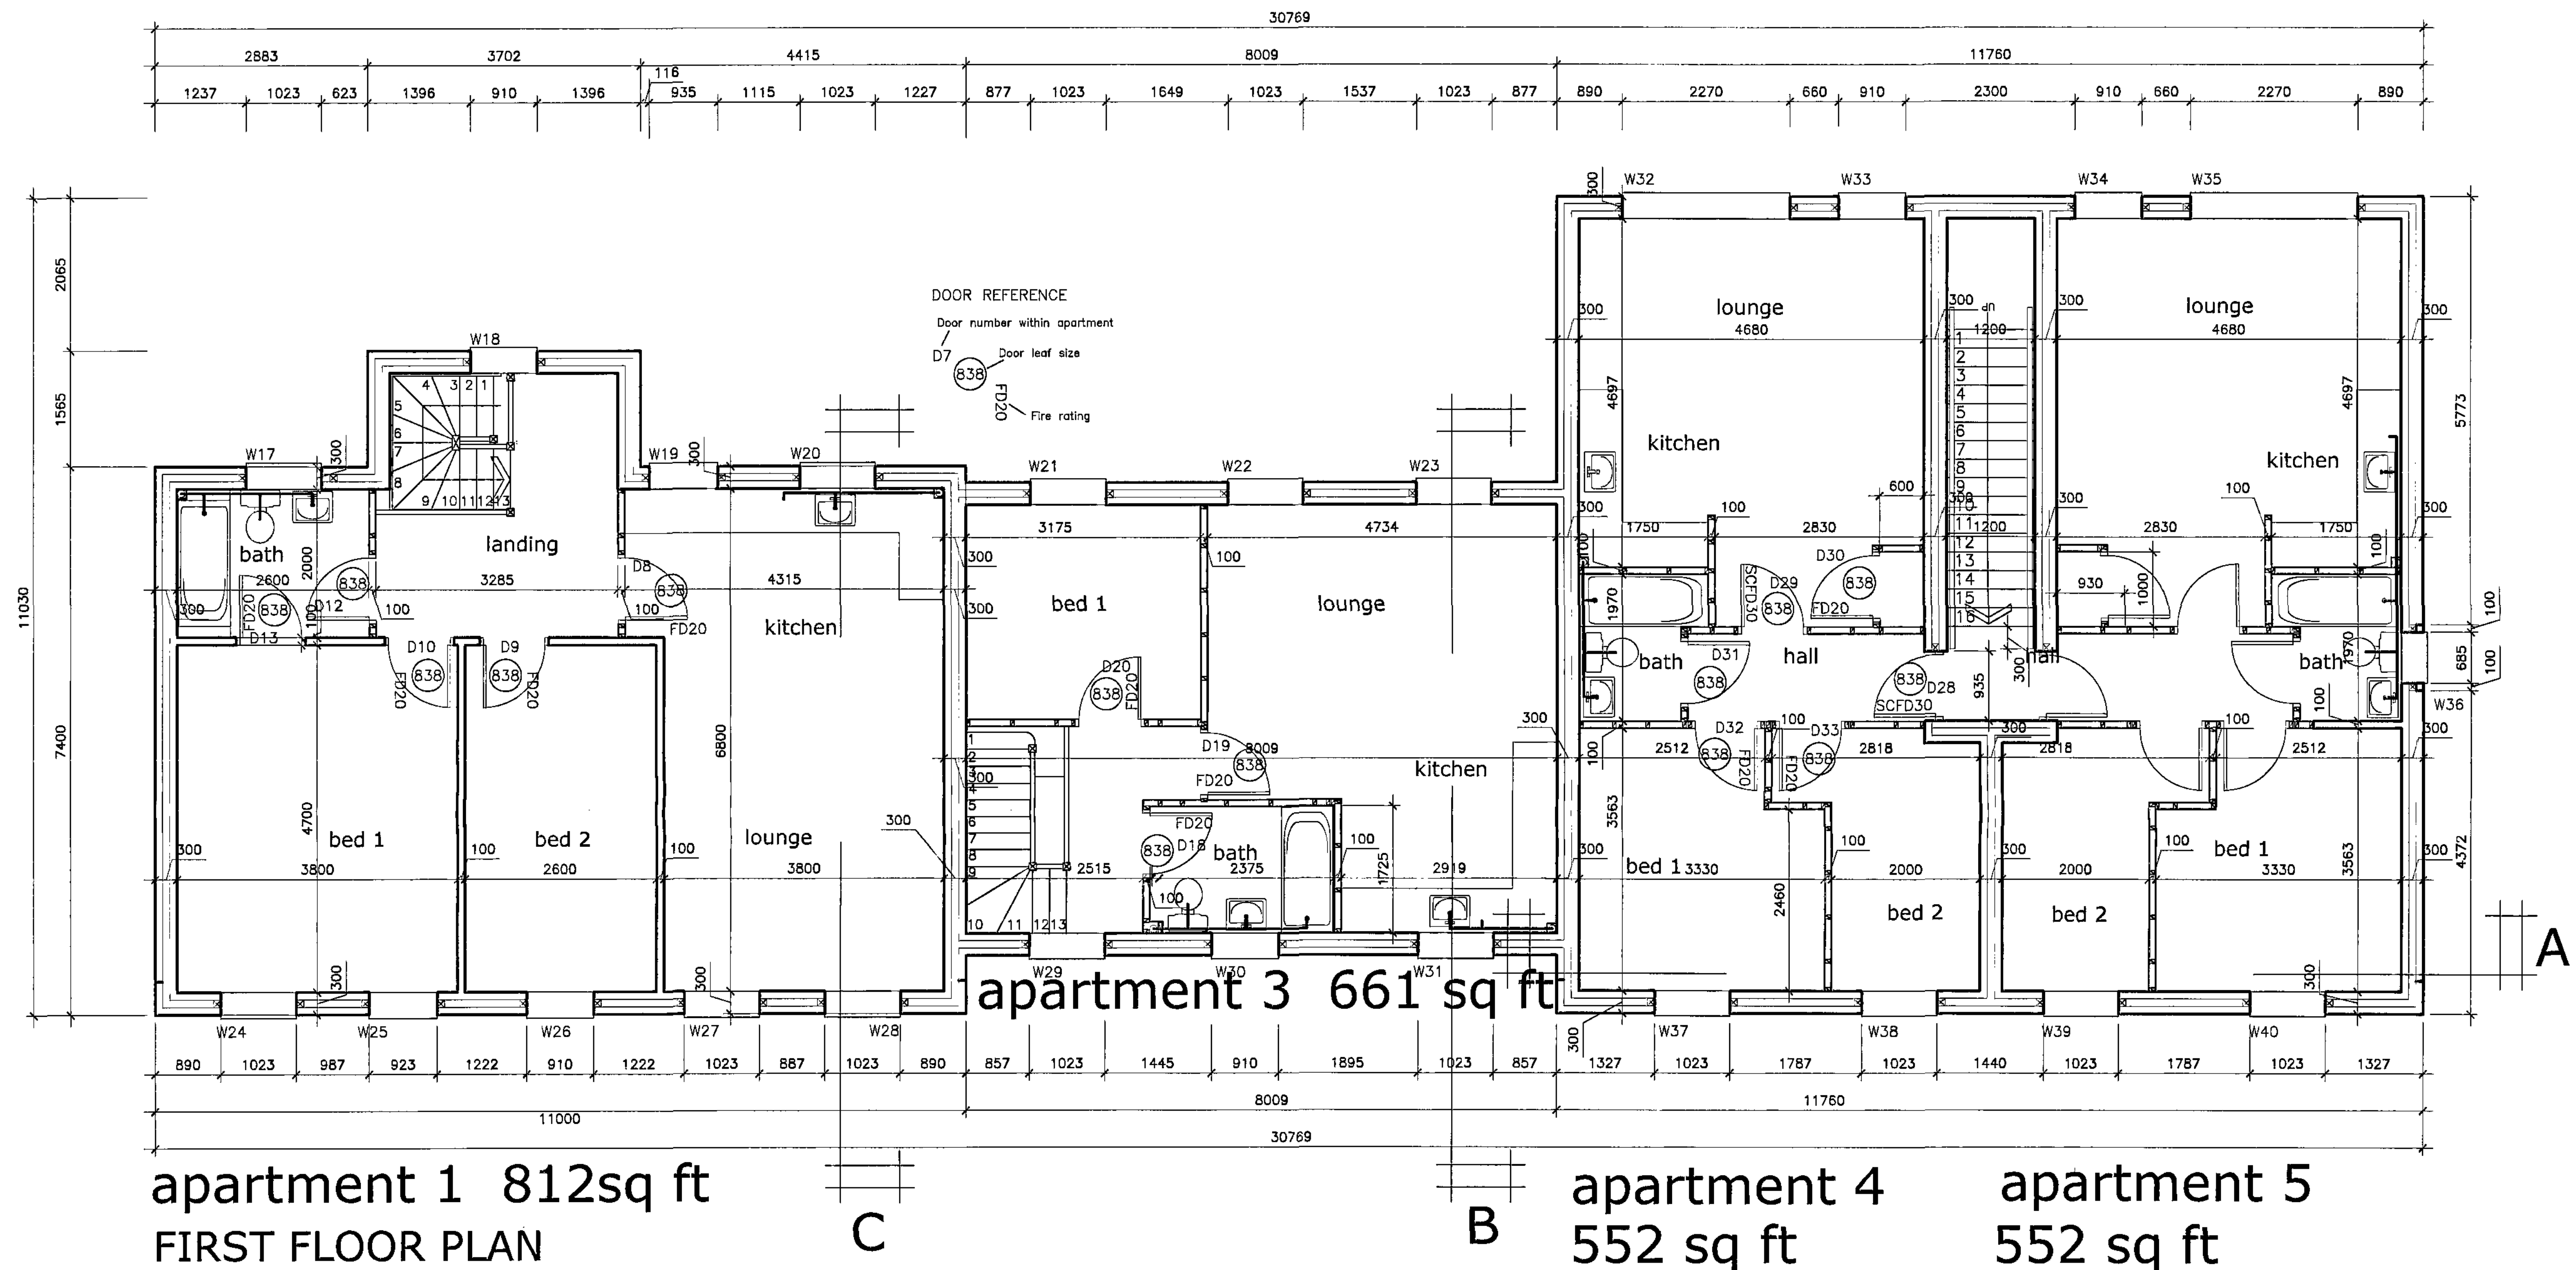

E 13-10-08 Amended as per e-mail from Mr T Wiles
 D 24-09-08 Amended as per fax revision
 C 21-09-08 Amended as per meeting 18-9-09
 B 11-09-08 Amended as per meeting 10-09-08
 A 21-07-08 Amended to B.REGS and ready for construction
 Rev.

Client: **LAMBOND LTD**



Project: **97-109 Manchester Court
 Manchester Road
 Near Barnsley**

Drawing Title: **First Floor Plan**

Scales: 1:50	Cad ref: ADS\TADS\work\Drawings\01
Drawn: M Nolan	Checked: Date: Jan 08
Project no. 279	Drawing no. 10
	Rev. E

JANA JENKINS • VEITCH • NOLAN
 ARCHITECTURE LTD
 E: mail@architecturaldesignstudio.com

Barnsley Metropolitan
 17 OCT 2008

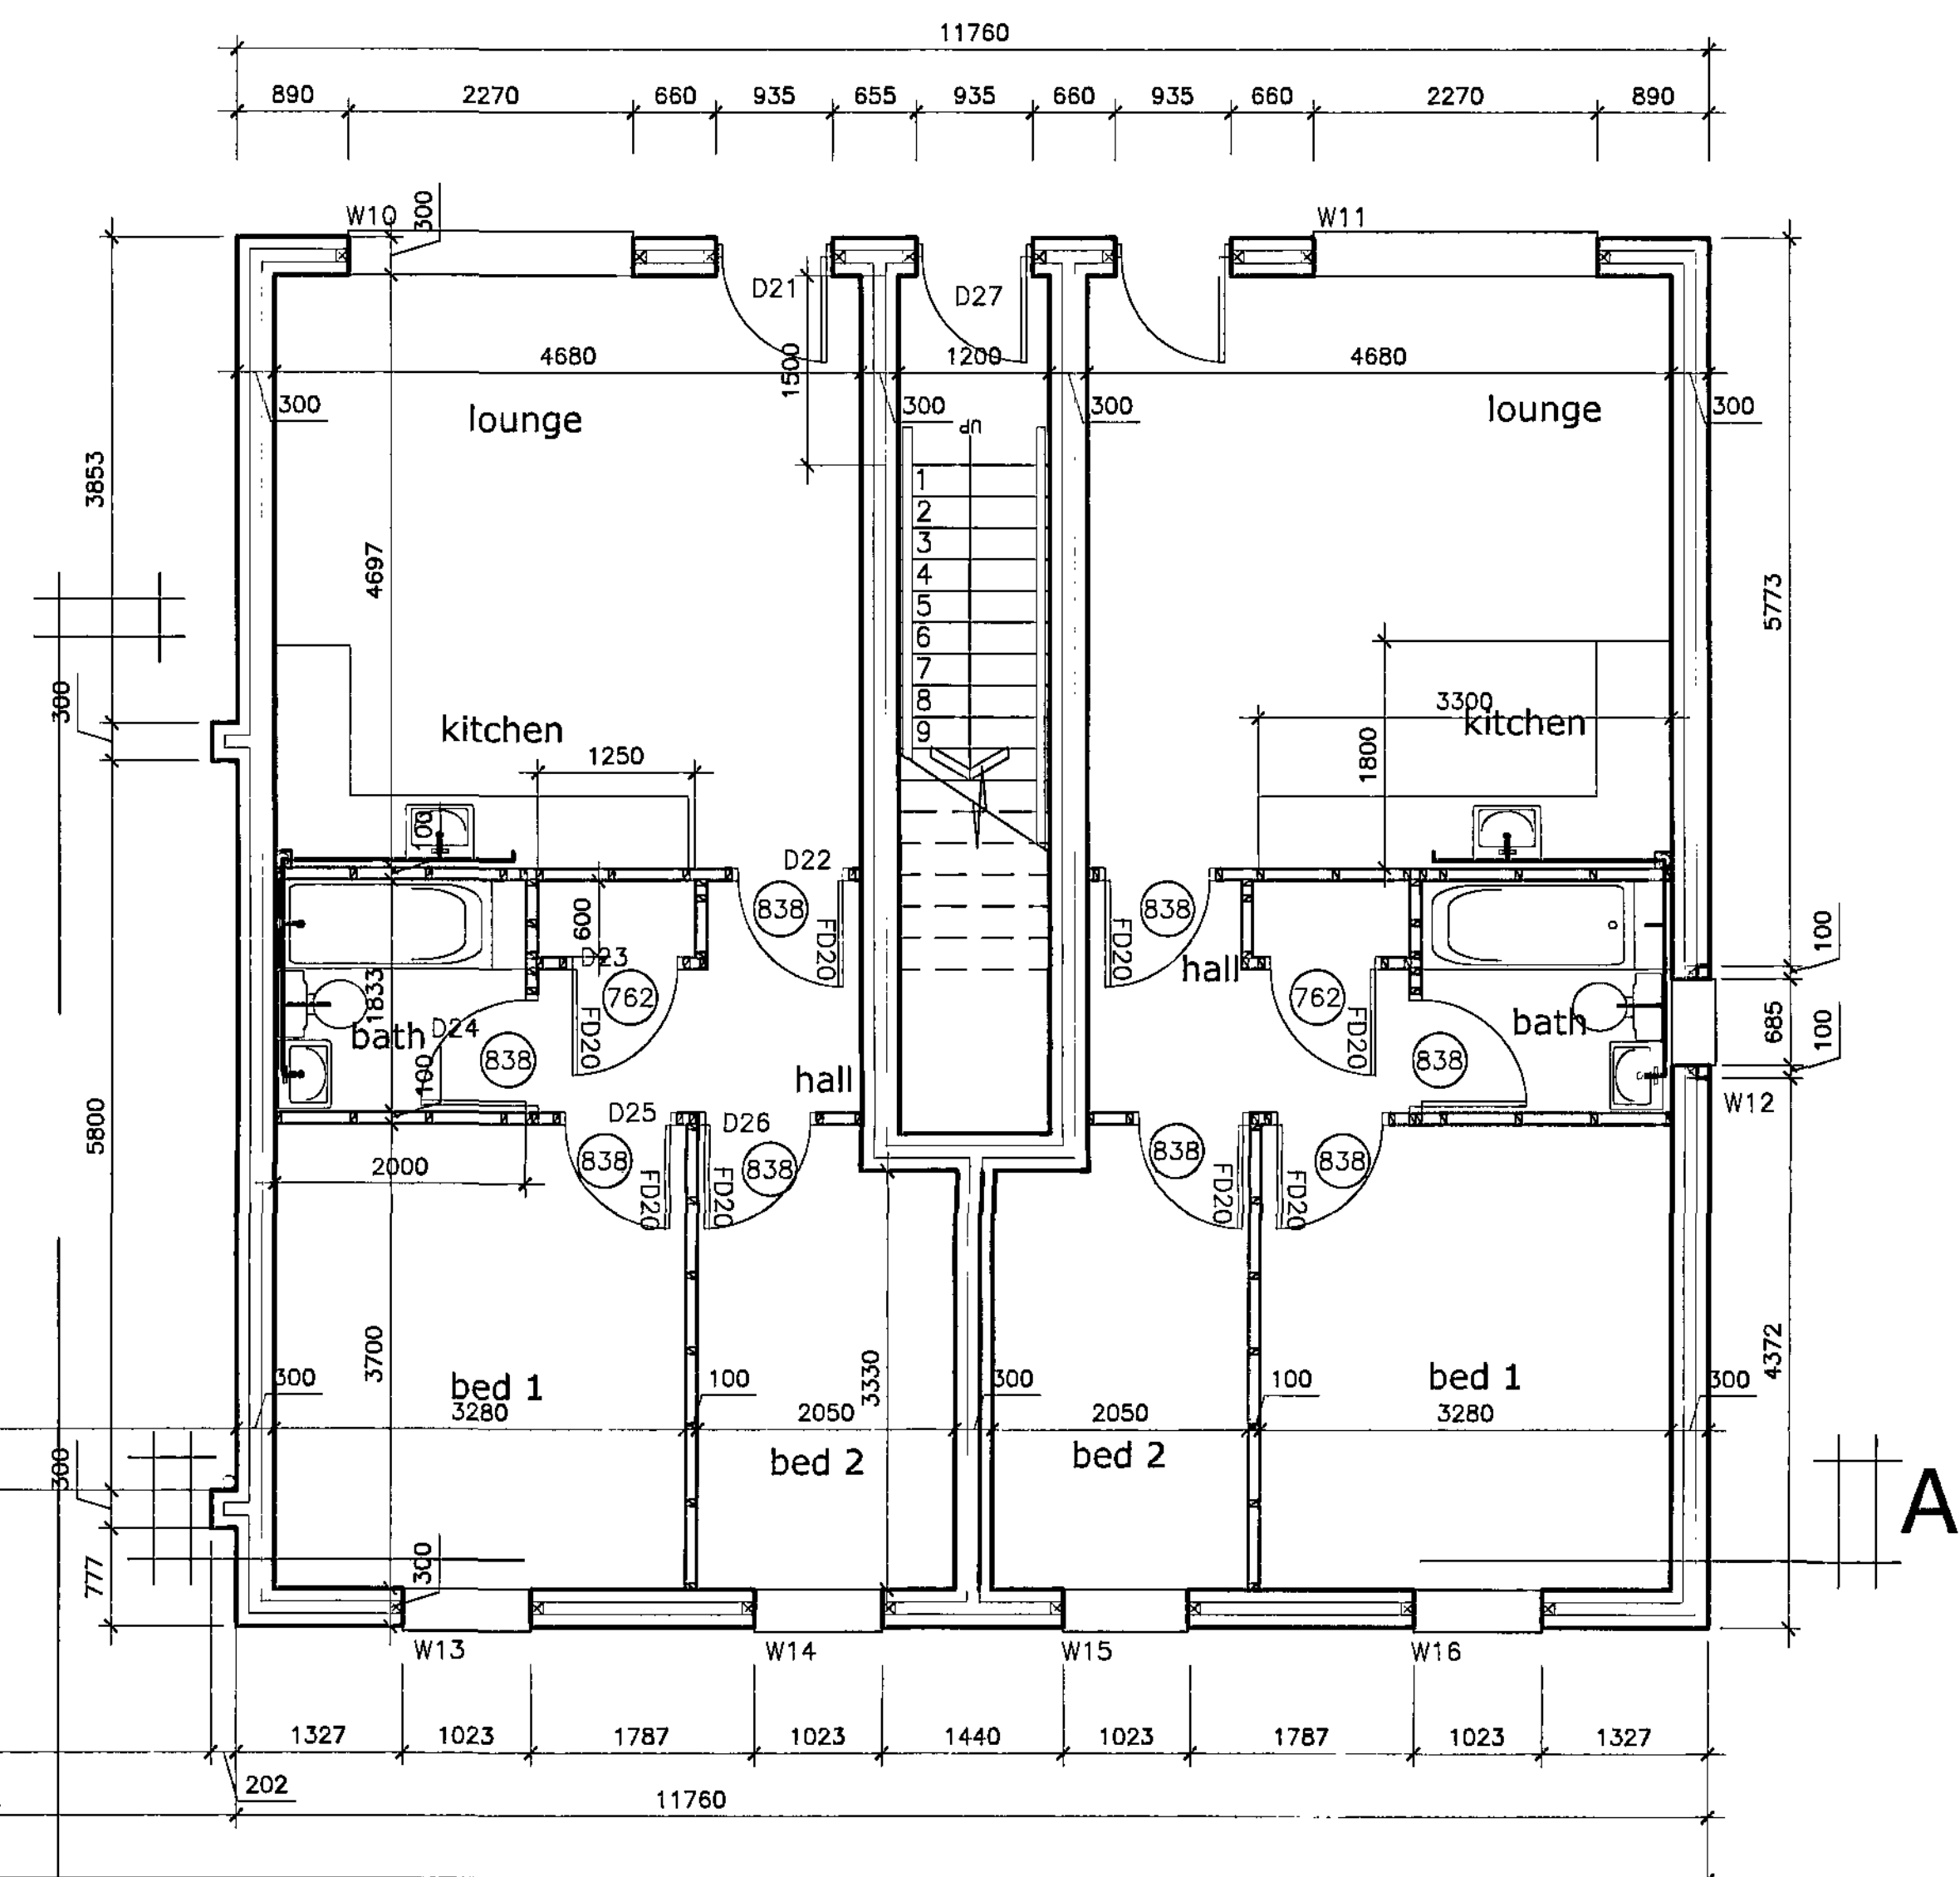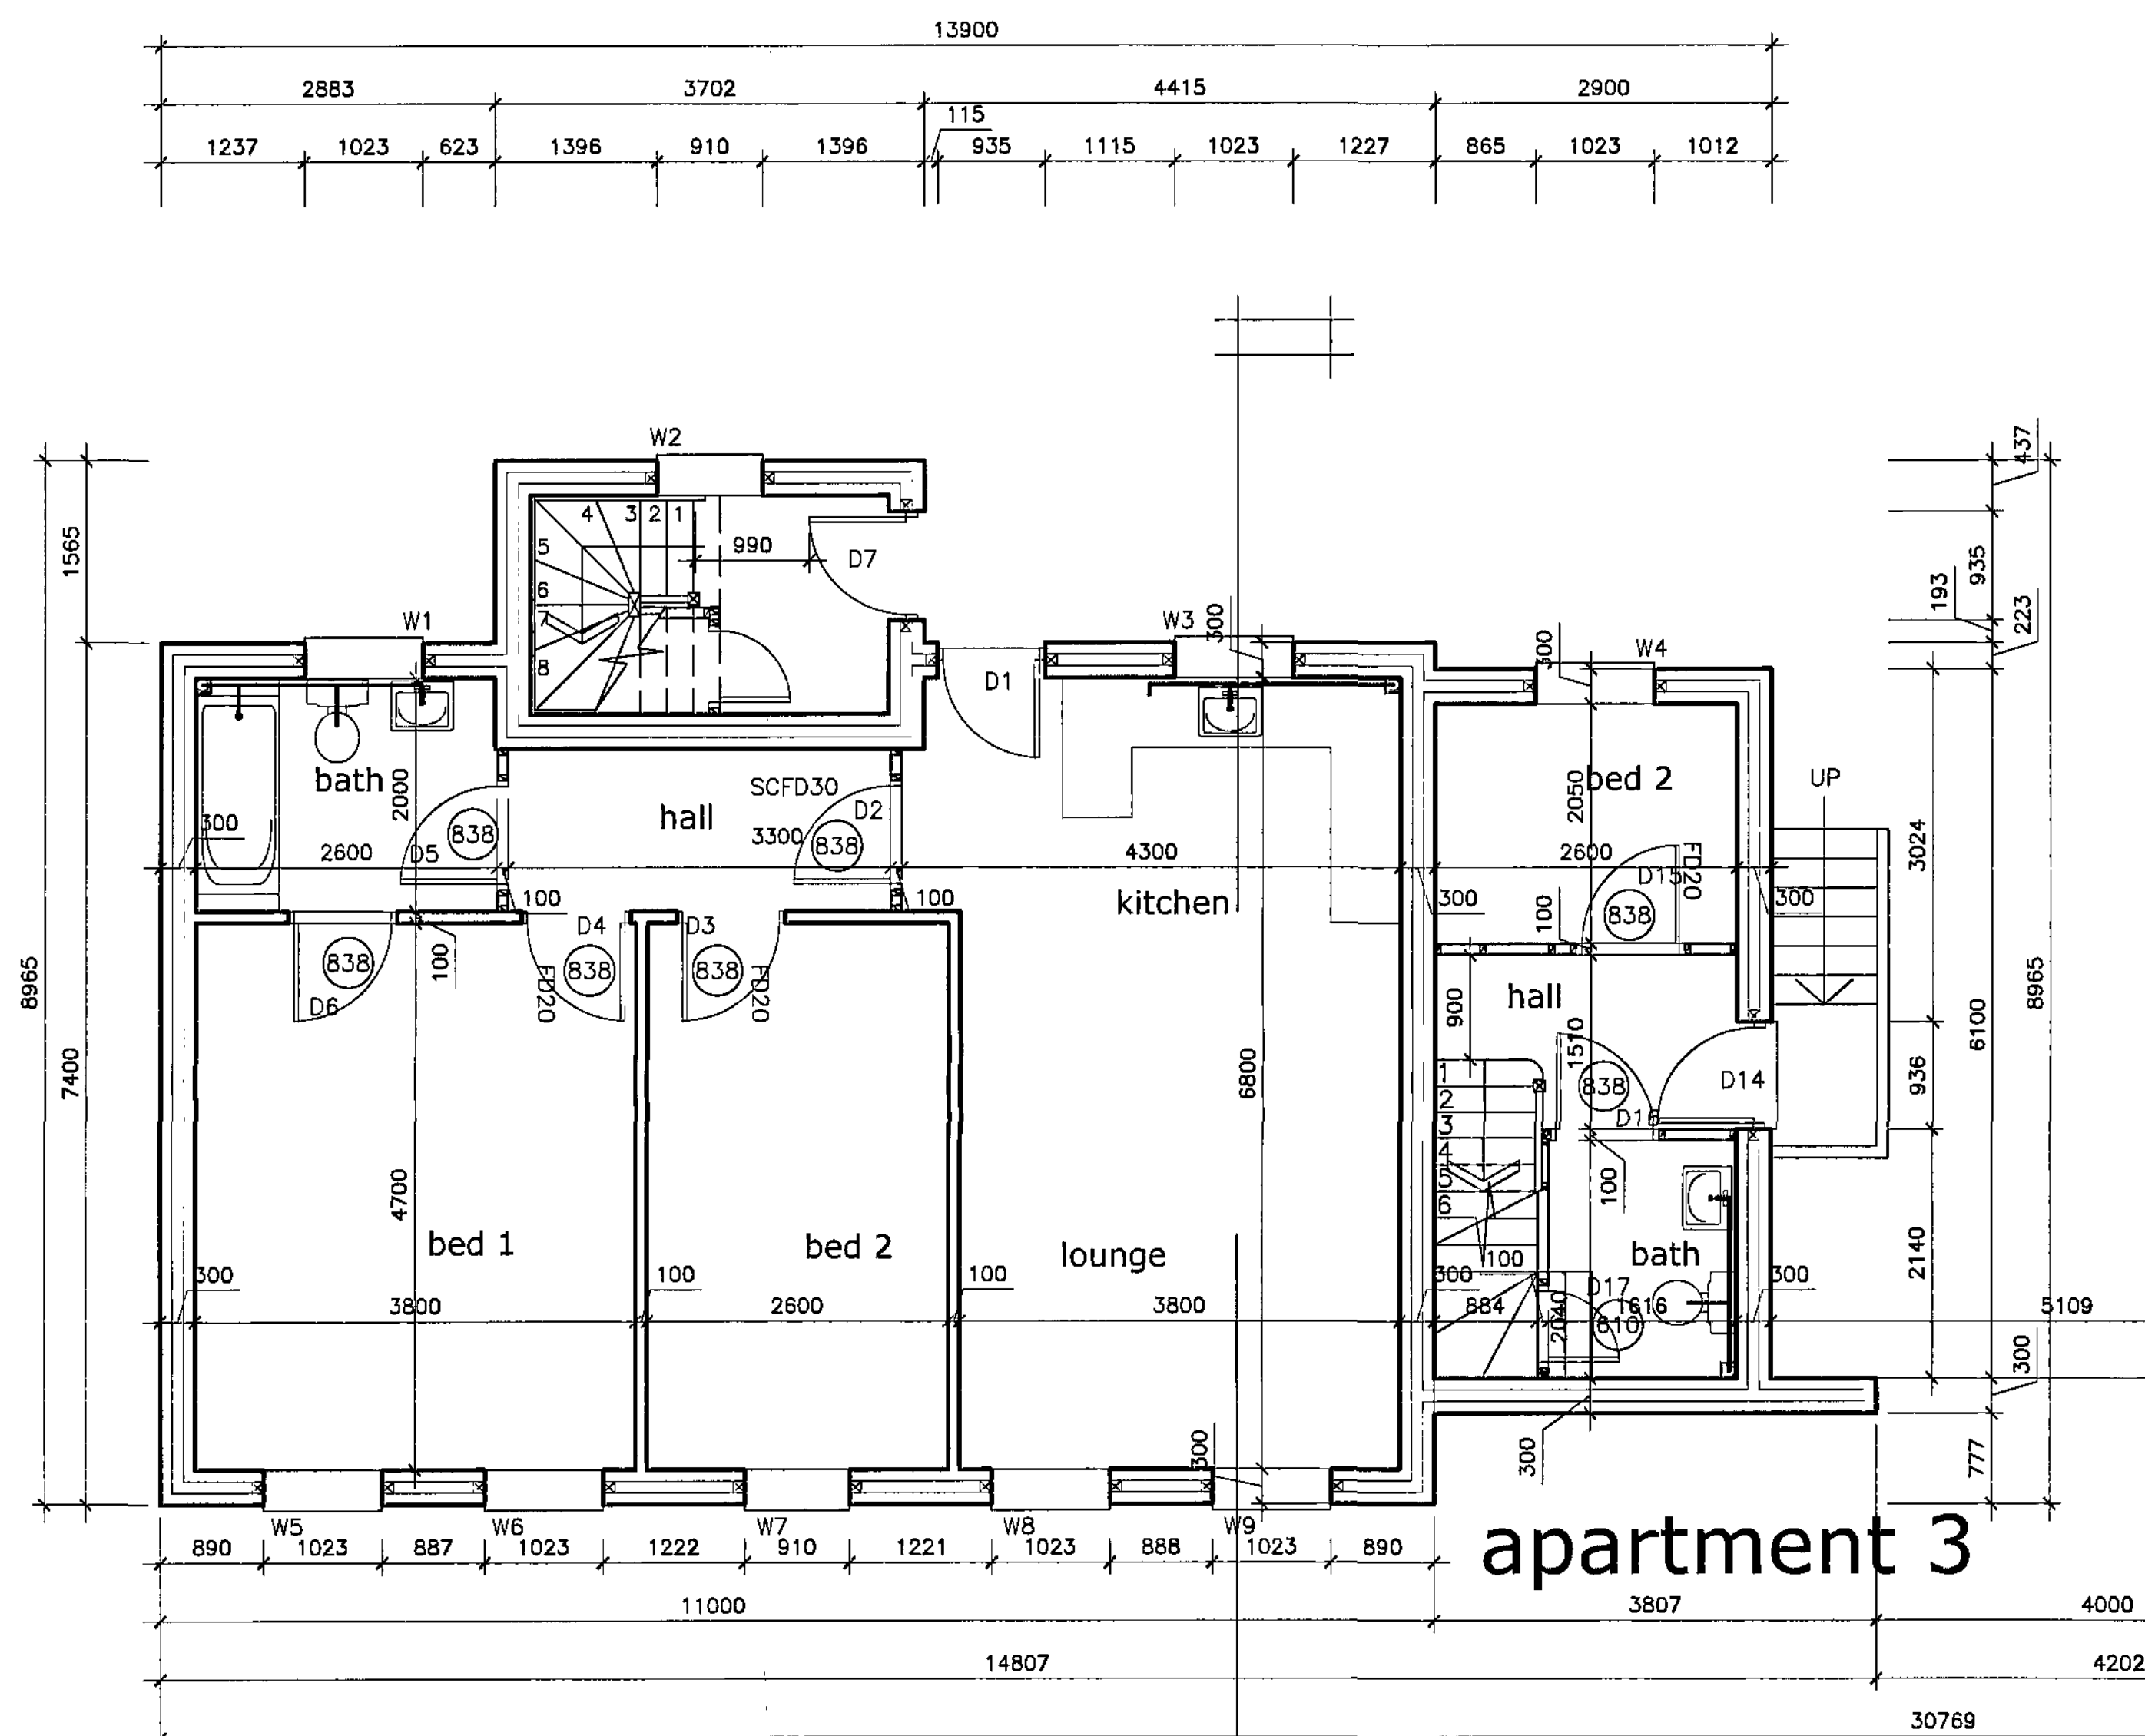

E 13-10-08 Amended as per e-mail from Mr T Wiles
D 24-09-08 Amended as per fax revision
C 21-09-08 Amended as per meeting 18-9-09
B 11-09-08 Amended as per meeting 10-09-08
A 21-07-08 Amended to B.REGS and ready for construction
Rev.

Client: **LAMBOND LTD**

Project: **97-109 Manchester Court
Manchester Road
Near Barnsley**


Drawing Title: **Ground Floor Plan**

Scales: 1:50	Cad ref: ADS/STADS/voordrings/01
Drawn: M Nolan	Checked: Date: Jan 08
Project no. 279	Drawing no. 03
	Rev. E

JANA Jenkins Veltch Nolan Architecture Ltd
The Architectural Design Studio
Unit 19 Ravenshorn Way
Renishaw, Sheffield S21 3WY
T: 01246 432 338
F: 01246 437 351
E: mail@architecturalsignstudio.com

17 OCT 2008


Copyright exists on design and information contained in this drawing

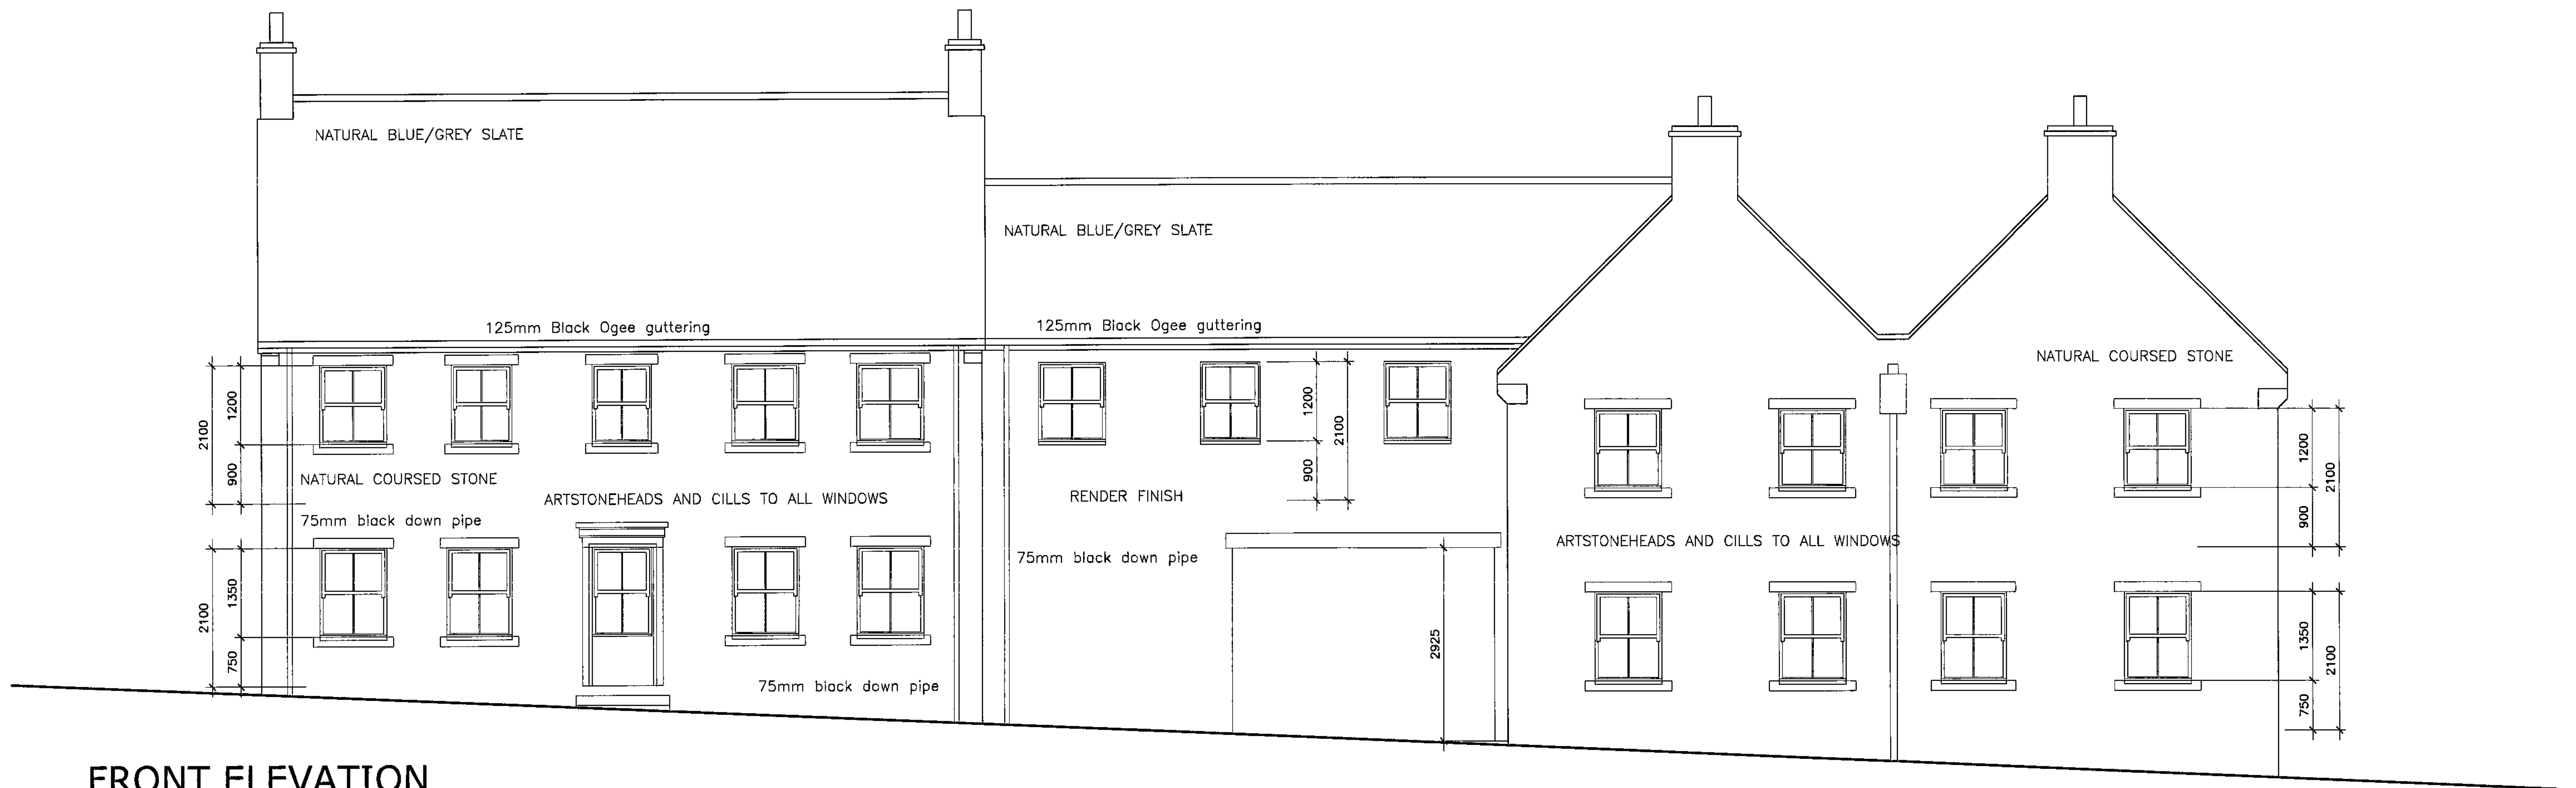


FRONT ELEVATION



REAR ELEVATION

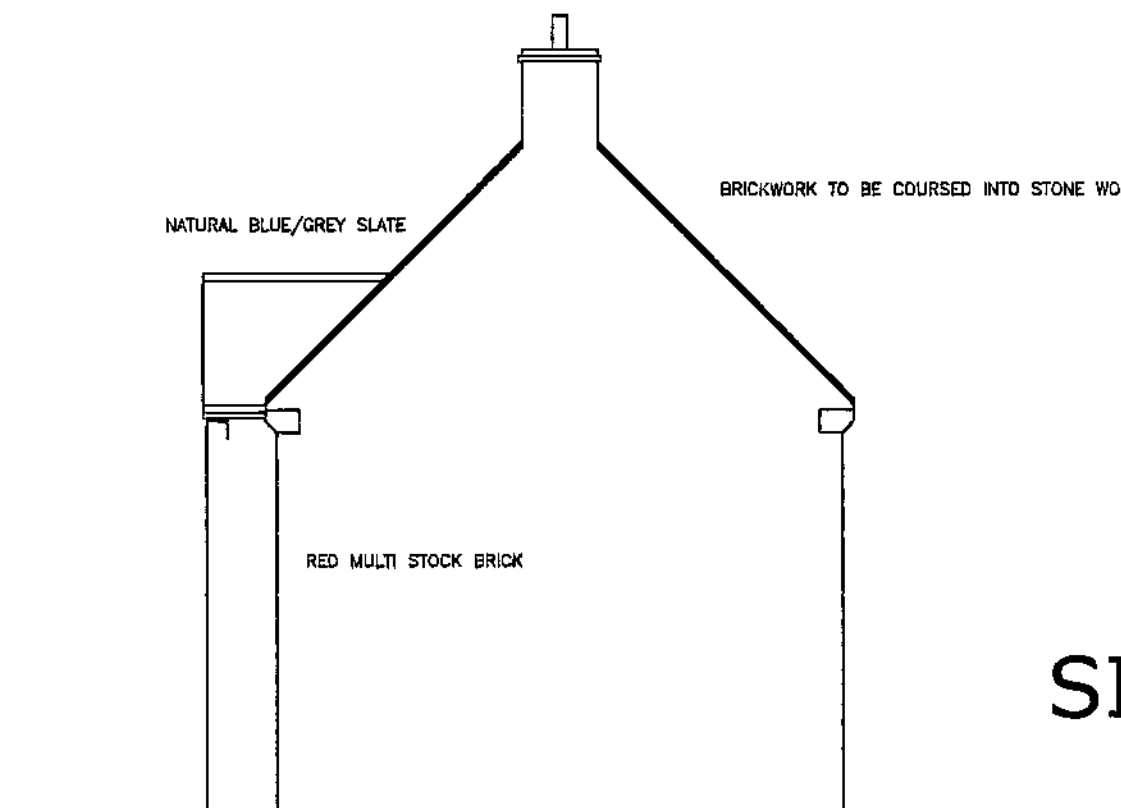

SIDE ELEVATION

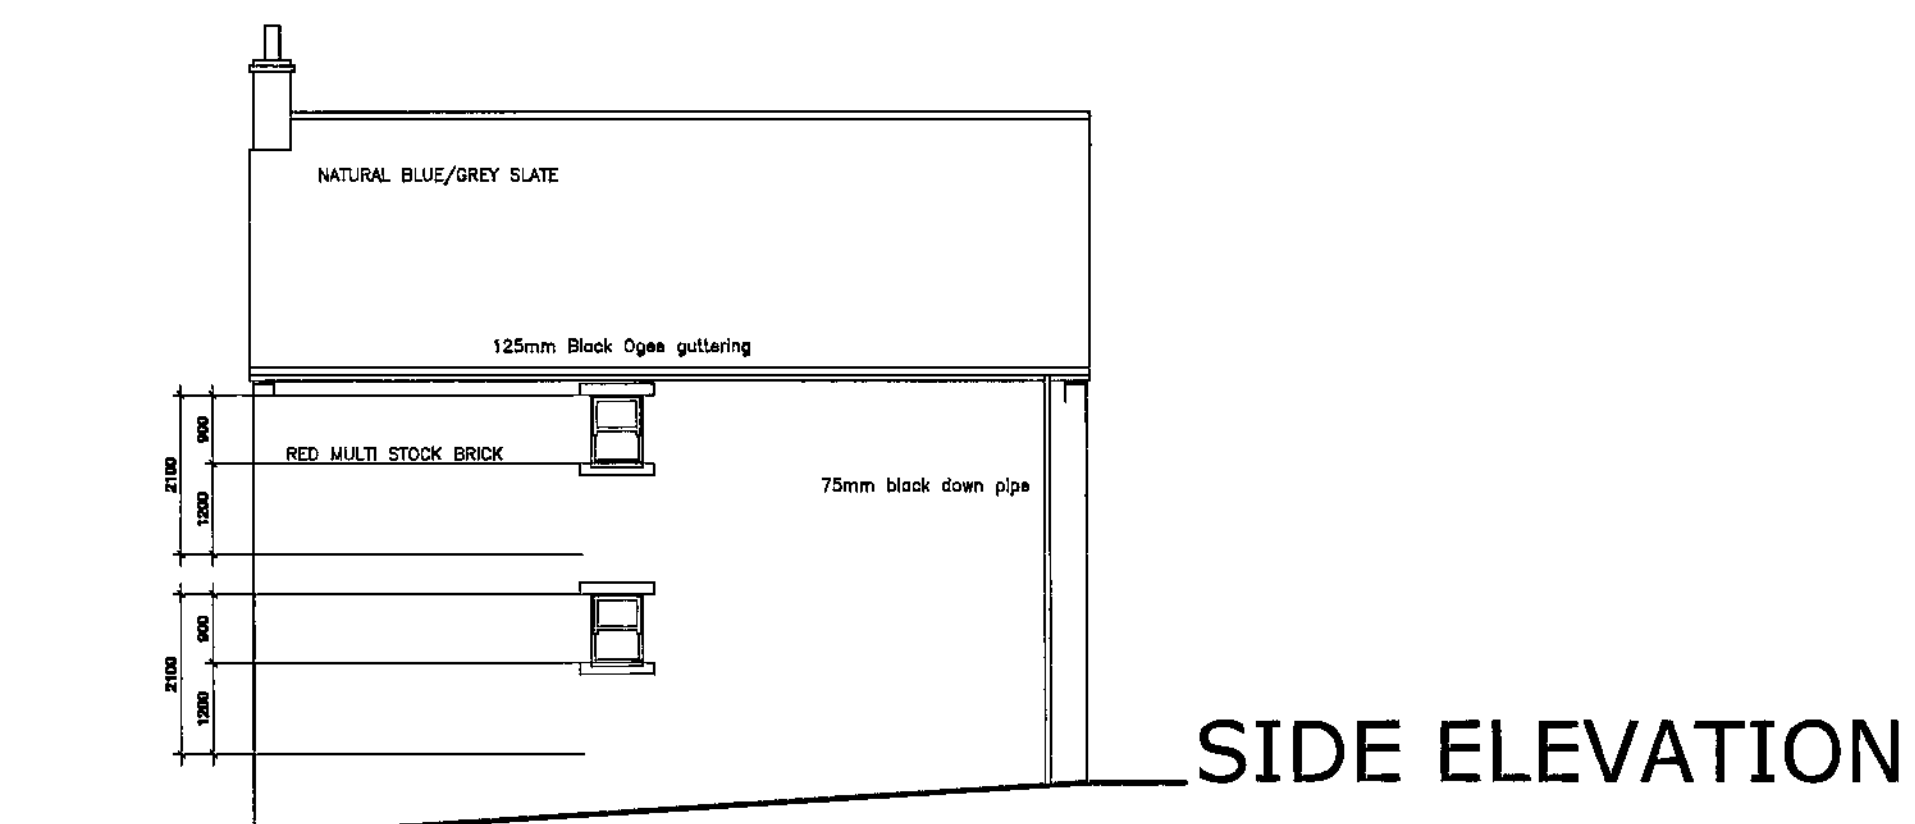

SIDE ELEVATION

E 13-10-08 Amended as per e-mail from Mr T Wiles
D 24-09-08 Amended as per fax revision
C 21-09-08 Amended as per meeting 18-9-09
B 11-09-08 Amended as per meeting 10-09-08
A 21-07-08 Amended to B, REGS and ready for construction
Rev.

Client: **LAMBOND LTD**


Project: **97-109 Manchester Court
Manchester Road
Near Barnsley**

Drawing Title:
**Elevations
Details**

Scales: 1:50/1:100	Cad ref: ADS\TADS\work\Drawgs\01
Drawn: M Nolan	Checked: Date: Jan 08
Project no: 279	Drawing no: 04
	Rev: E

JVNA
JENKINS • VEITCH • NOLAN
ARCHITECTURE LTD
Jenkins Veitch Nolan Architecture Ltd
The Architectural Design Studio
Unit 19 Ravenshorn Way
Renshaw, Sheffield S21 3WY
T: 01246 432 336
F: 01246 437 351
E: mail@architecturaldesignstudio.com

© Copyright exists on design and information contained in this drawing

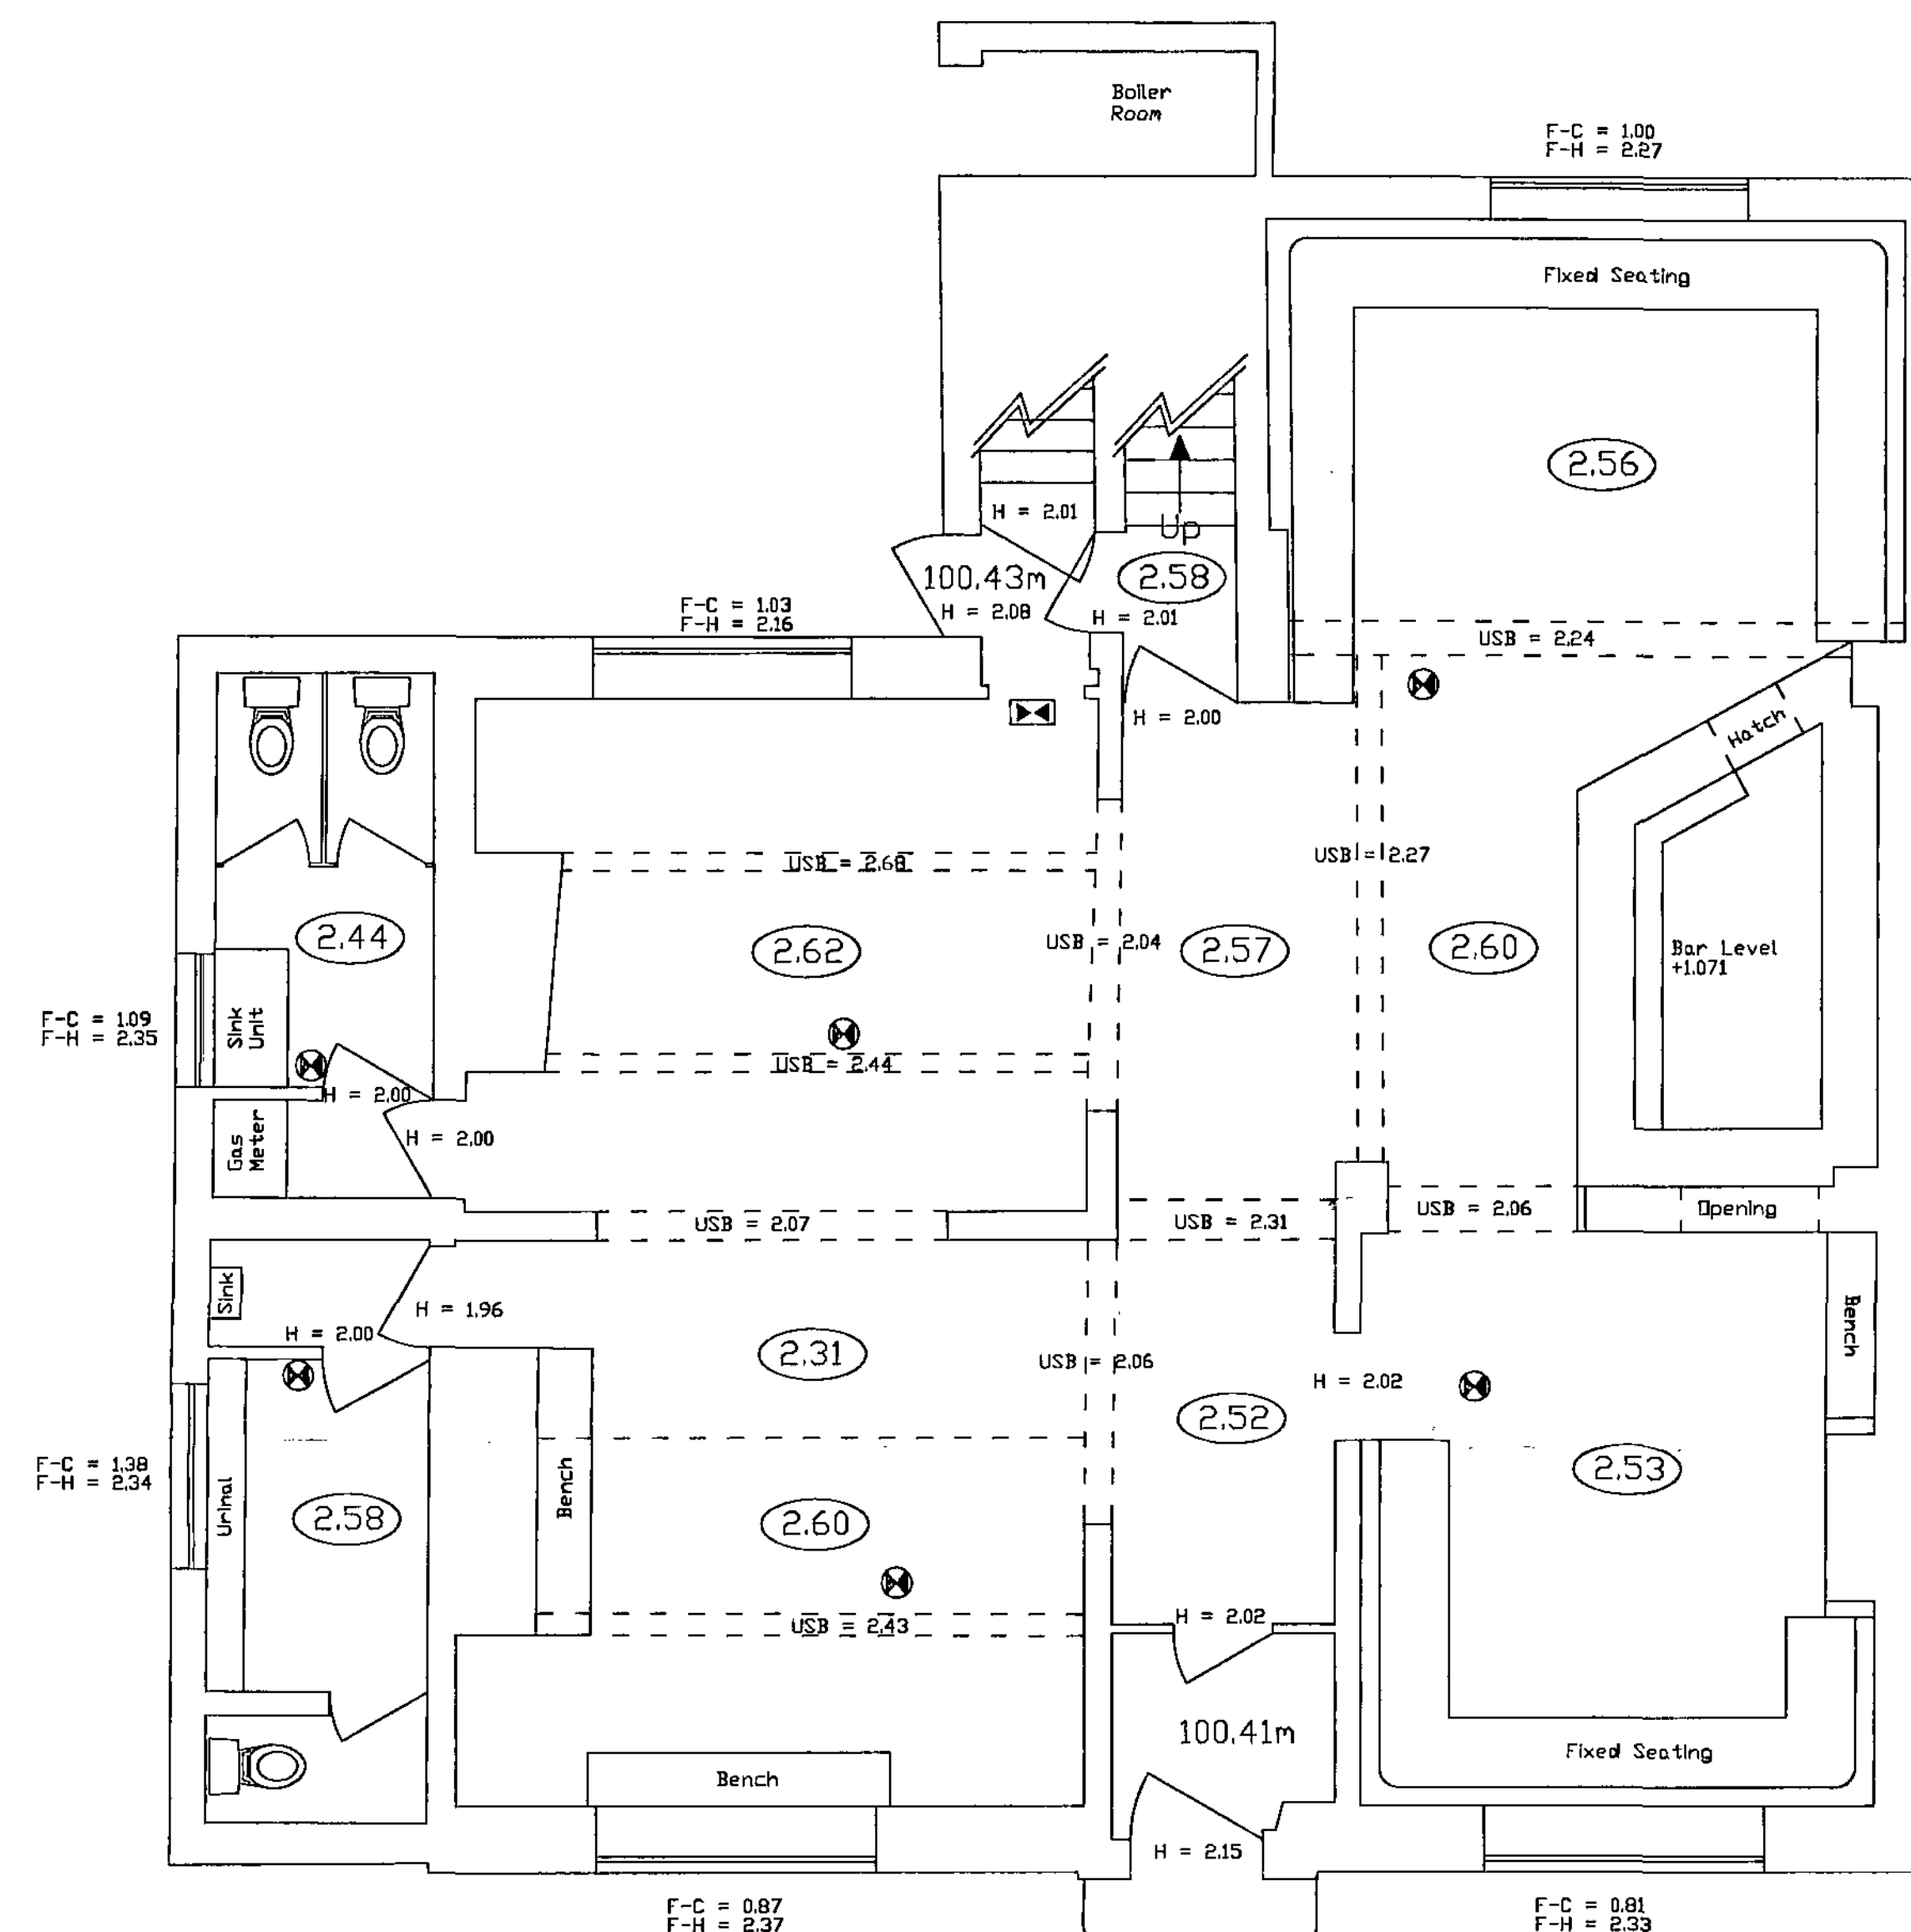


Ground Floor

Samuel Metropolis
17 OCT 2008
10:10:00 AM

Ground Floor

Legend 100.41m Floor Level H = 2.02 Door Head Height USB = 2.04 Underside of Beam Height F-C = 0.87 Floor to Cill Height F-H = 2.37 Floor to Head Height (2.58) Ceiling Height Exit Sign Illuminated Emergency Lighting	Notes Visible features in the vicinity of the boundaries, as shown on this survey, may not represent the extent of legally conveyed ownership. Whilst every effort has been made to achieve accuracy on this plan, CRUCIAL clearance dimensions, levels and invert levels should be checked prior to design and construction. The accuracy of the utilities and services are subject to the relevant tolerances for work of this type. Care should be taken when working in areas where indicated. Some services are difficult to locate and this survey may not be totally comprehensive. Although this is a digital survey the accuracy is only commensurate with the graphical scale of mapping as specified - care should be exercised on screen if working to larger scales	Survey Details:	Title: Black Bull Public House Manchester Road Thurston Nr Penistone Drawing No: 6282b Rev: 1 File No: IS/0705/6282/J24 Brawing Status: Prelim. Tender Contract Record Level: Levels Relative to STN4 RL = 100.00m Grid:	Client: Scale: 1:50 Date: 20/7/2005 Prepared by: AJR & SH Checked by: Traced by: Approved by: Surveyors: AJR & SH	INITIAL SURVEYS 21 Aughton Road, Swallownest, Sheffield S26 4TF Tel. 0114 2694111 Fax. 0114 2874353 Mobile 07831 145199 Email Steve@initials.demon.co.uk www.survey-shop.com/community/initials
---	---	-------------------------------	--	---	--

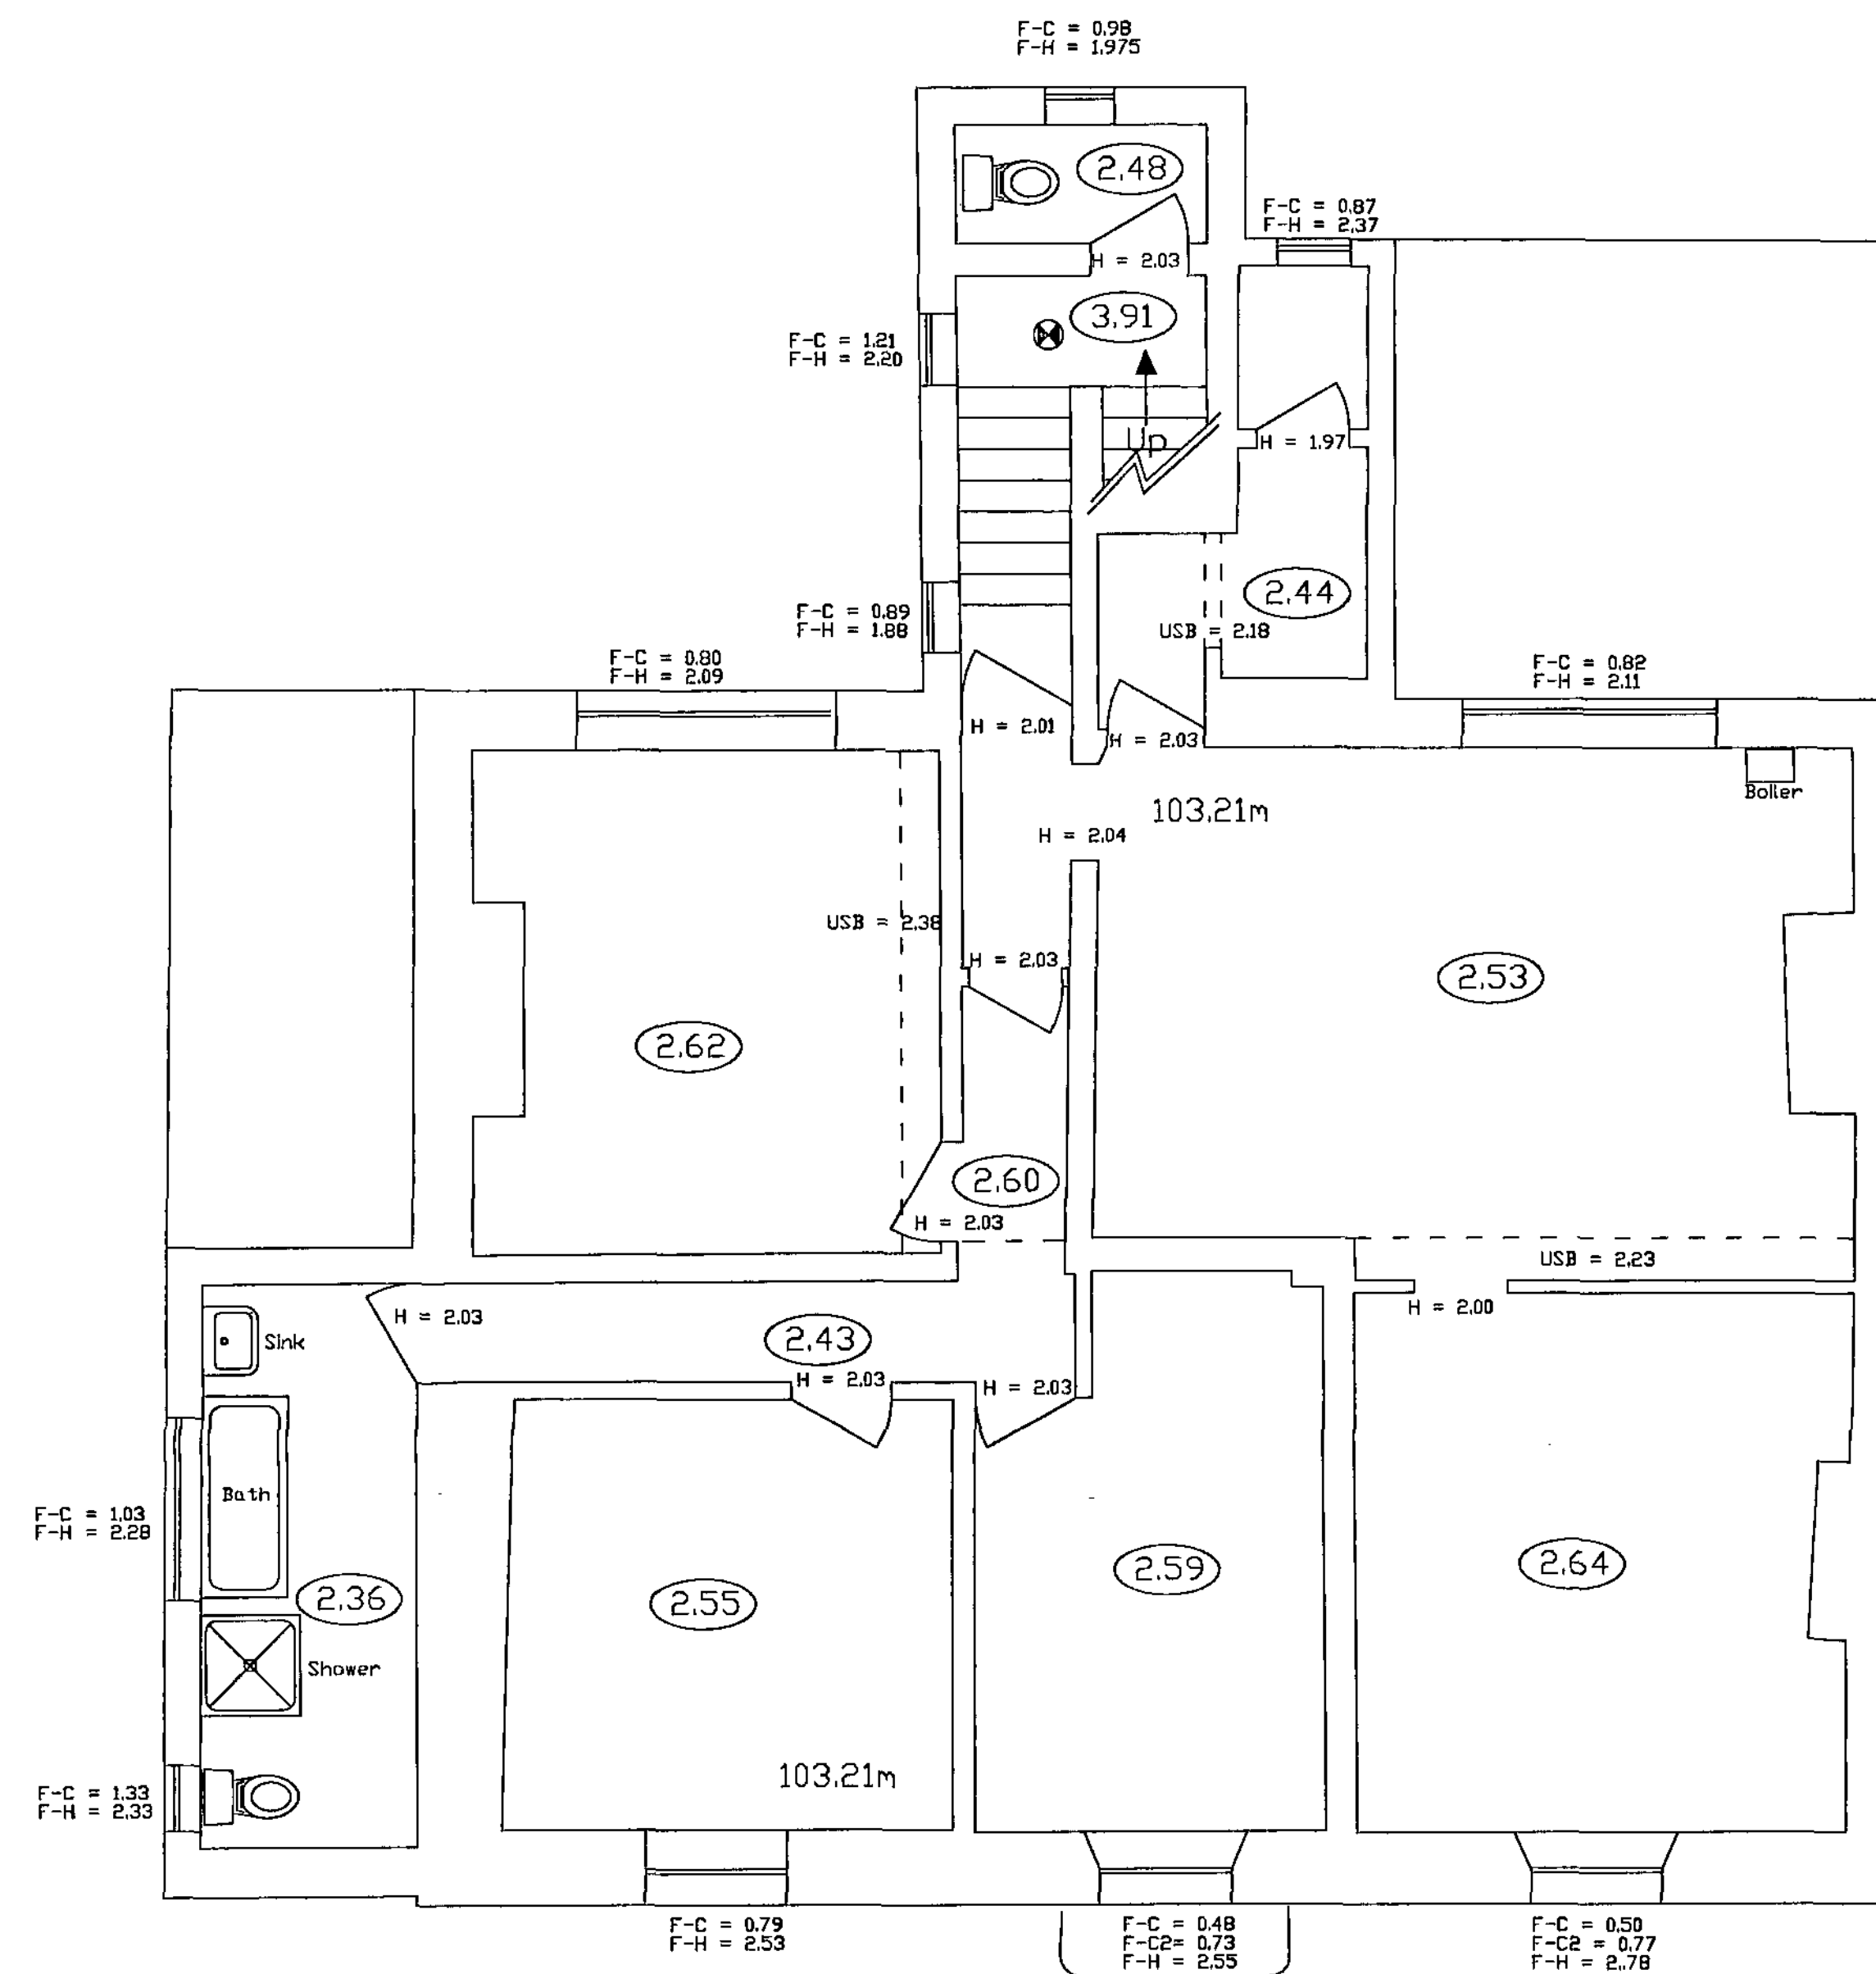

First Floor

Samuel Metropolis

17 OCT 2008

17 OCT 2008

First Floor

Legend

100.41m	Floor Level
H = 2.02	Door Head Height
USB = 2.04	Underside of Beam Height
F-C = 0.87	Floor to Cill Height
F-H = 2.37	Floor to Head Height

2.58



Ceiling Height
Exit Sign Illuminated
Emergency Lighting

Notes

Visible features in the vicinity of the boundaries, as shown on this survey, may not represent the extent of legally conveyed ownership.

Whilst every effort has been made to achieve accuracy on this plan, CRUCIAL clearance dimensions, levels and invert levels should be checked prior to design and construction.

The accuracy of the utilities and services are subject to the relevant tolerances for work of this type. Care should be taken when working in areas where indicated. Some services are difficult to locate and this survey may not be totally comprehensive.

Although this is a digital survey the accuracy is only commensurate with the graphical scale of plotting as specified - care should be exercised on screen if working to larger scales

Survey Details

Title:

Black Bull Public House
Manchester Road
Thurston
Nr Penistone

Drawing No:
6282c

File No: IS/0705/6282/J24

Drawing Status: Prelim. Tender Contract Record
Level Levels Relative to STN4 RL = 100.00m
Grid

Original Drawing Size:
A1

Client:

Scale : 1:50 Date : 20/7/2005


Prepared by : AJR & SH Checked by :

Traced by : Approved by :

Surveyors
AJR & SH

INITIAL SURVEYS

21 Aughton Road, Swallownest, Sheffield
S26 4TF
Tel. 0114 2694111 Fax. 0114 2874353
Mobile 07831 145199
Email Steve@initials.demon.co.uk
www.survey-shop.com/community/initials

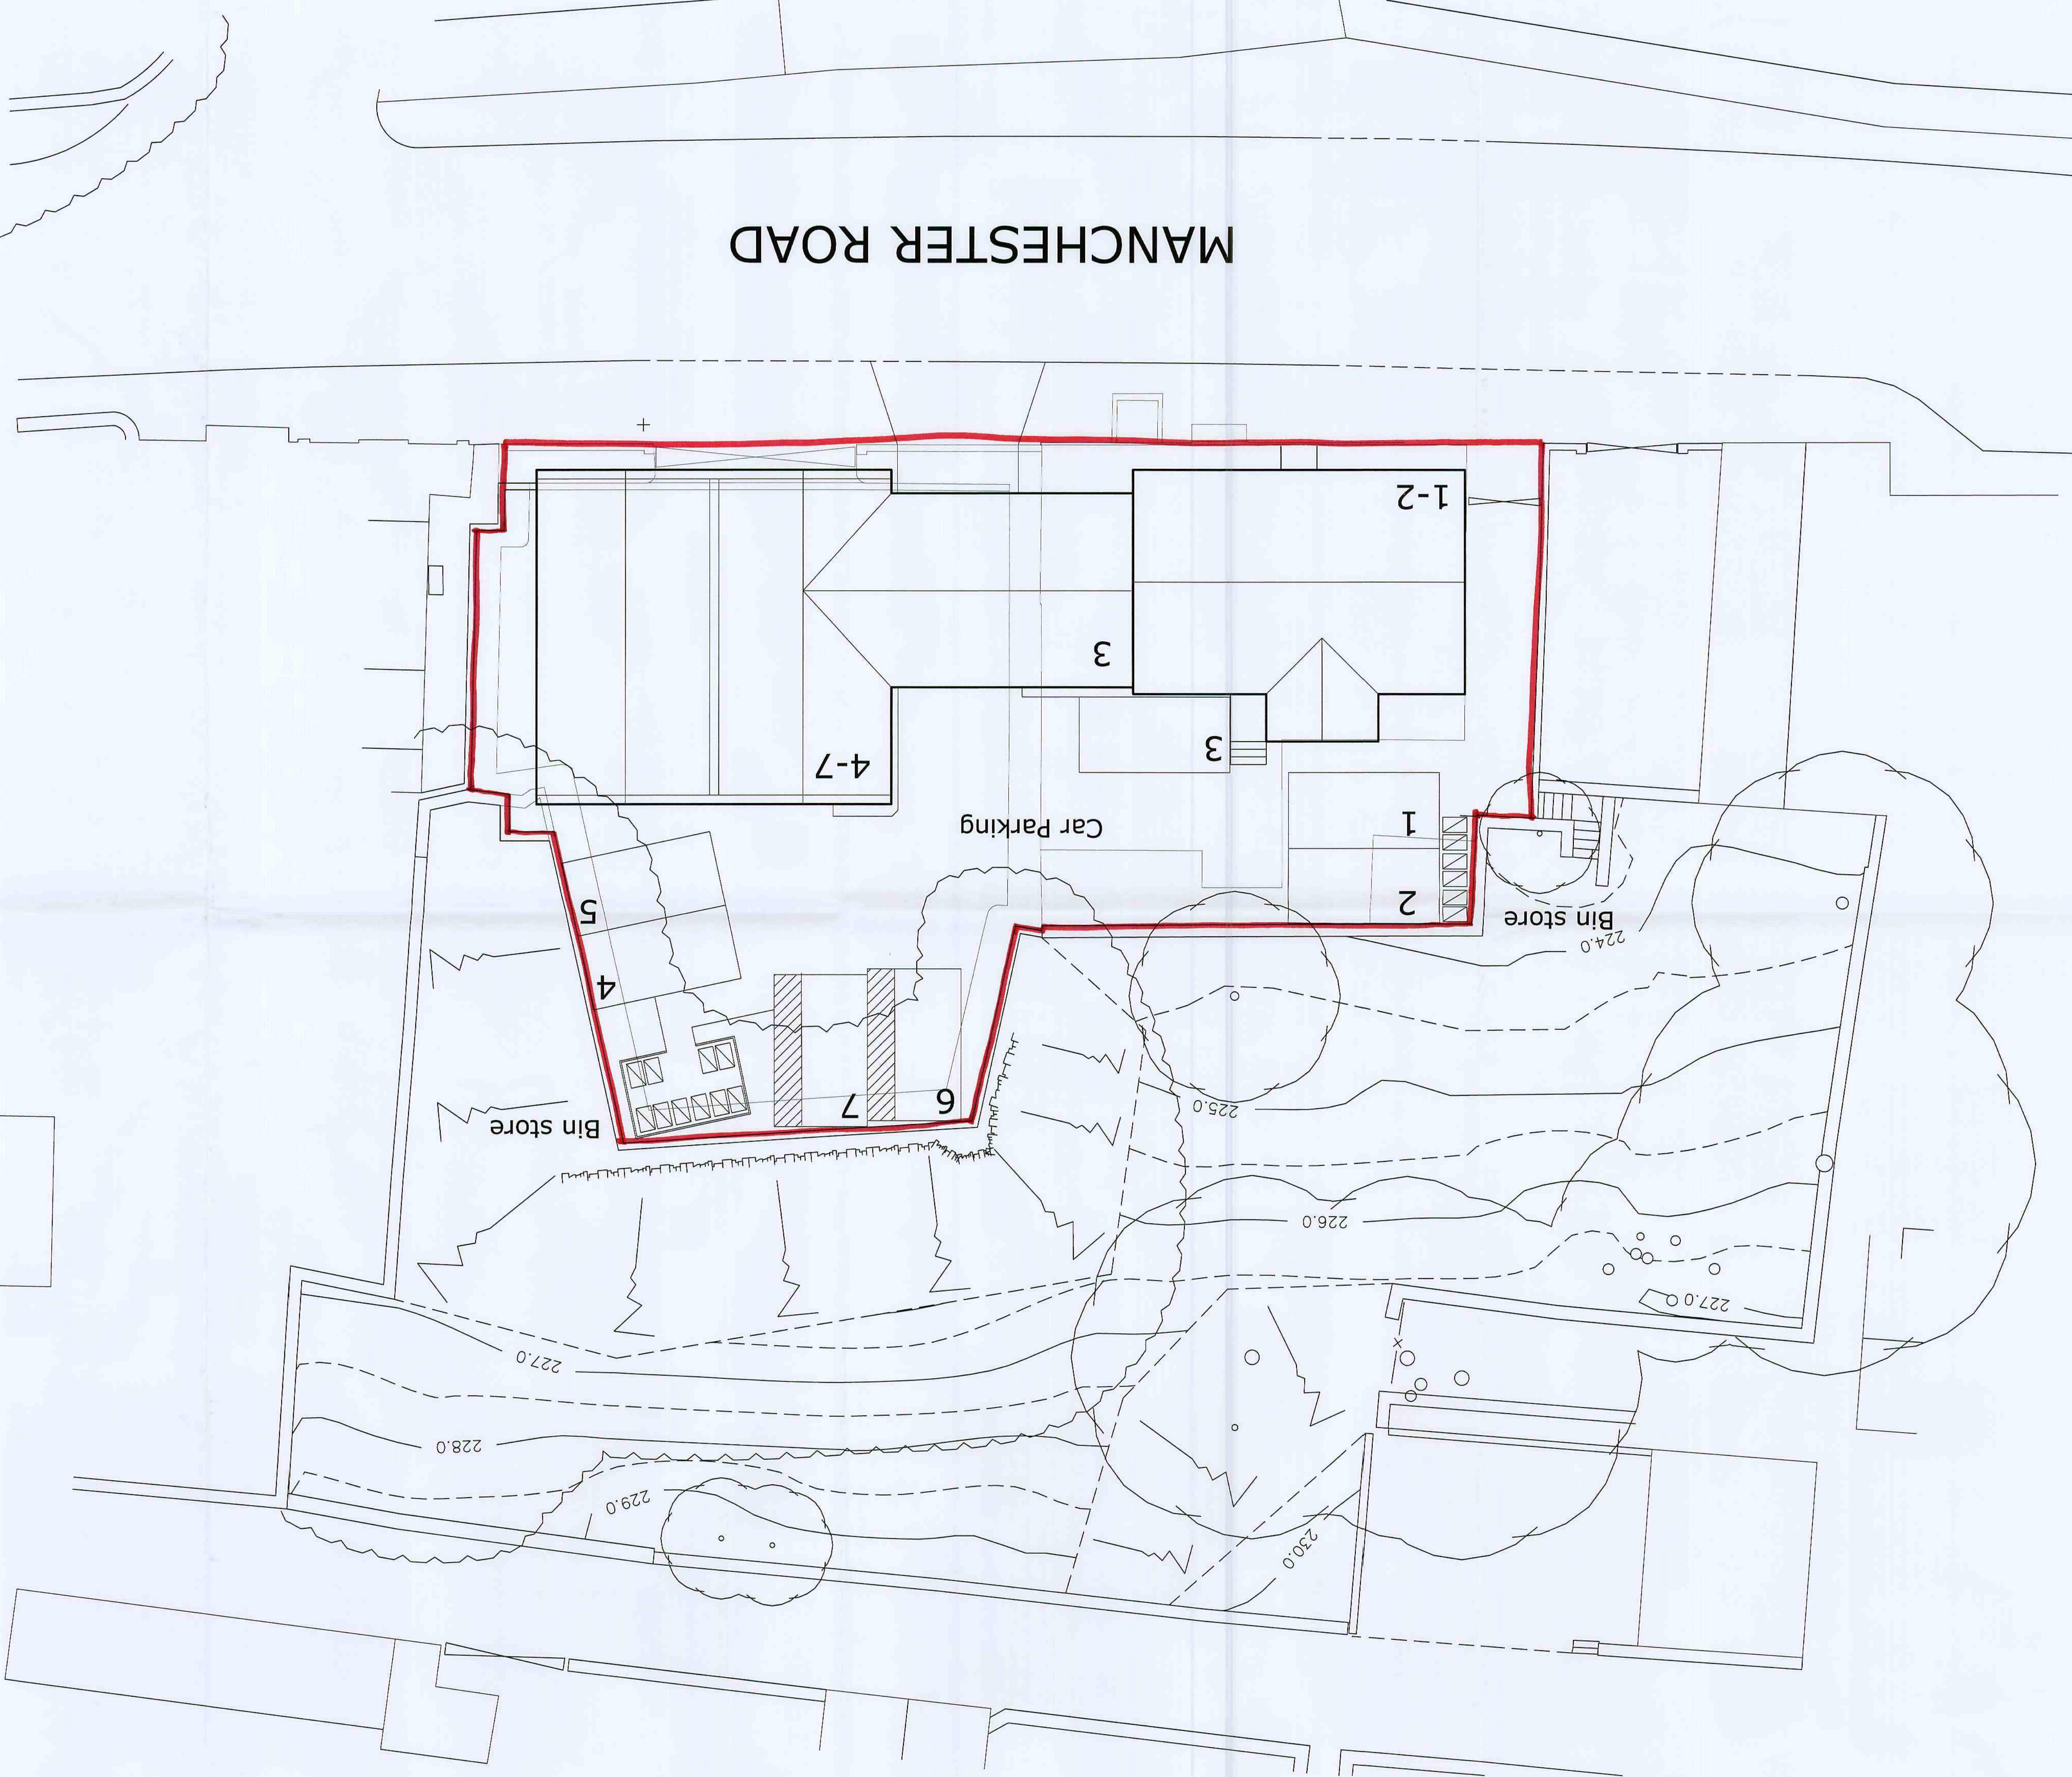

MANCHESTER ROAD

Client: LAMBOND LTD

Project: 97-109 Manchester Court
Manchester Road
Near Bamsley

Drawing Title: Site Plan

Scale: 1:100	Cad ref: ADS17AD50X00/DWG901
Drawn: -	Checked: Date: Jan 08
Project no: 279	Drawing no: 01
Rev: E	

JENKINS VETICH NOLAN

JENKINS VETICH NOLAN ARCHITECTURAL LTD
Unit 19 Ravenshoe Way
Rushmore, Reading RG2 3WY
T: 01246 432 338
F: 01246 432 351
E: info@jenkinsvetichnolan.co.uk

© Copyright exists on design and information contained in this drawing.
Bamsley Metropolitan
Drawing No: 01
14 OCT 2008

Rev.
E 13-10-08 Amended as per e-mail from Mr T Wiles
D 24-09-08 Amended as per fax revision
C 21-09-08 Amended as per meeting 18-9-08
B 11-09-08 Amended as per meeting 10-09-08
A 21-07-08 Amended to B.I.R.C.S and ready for construction