



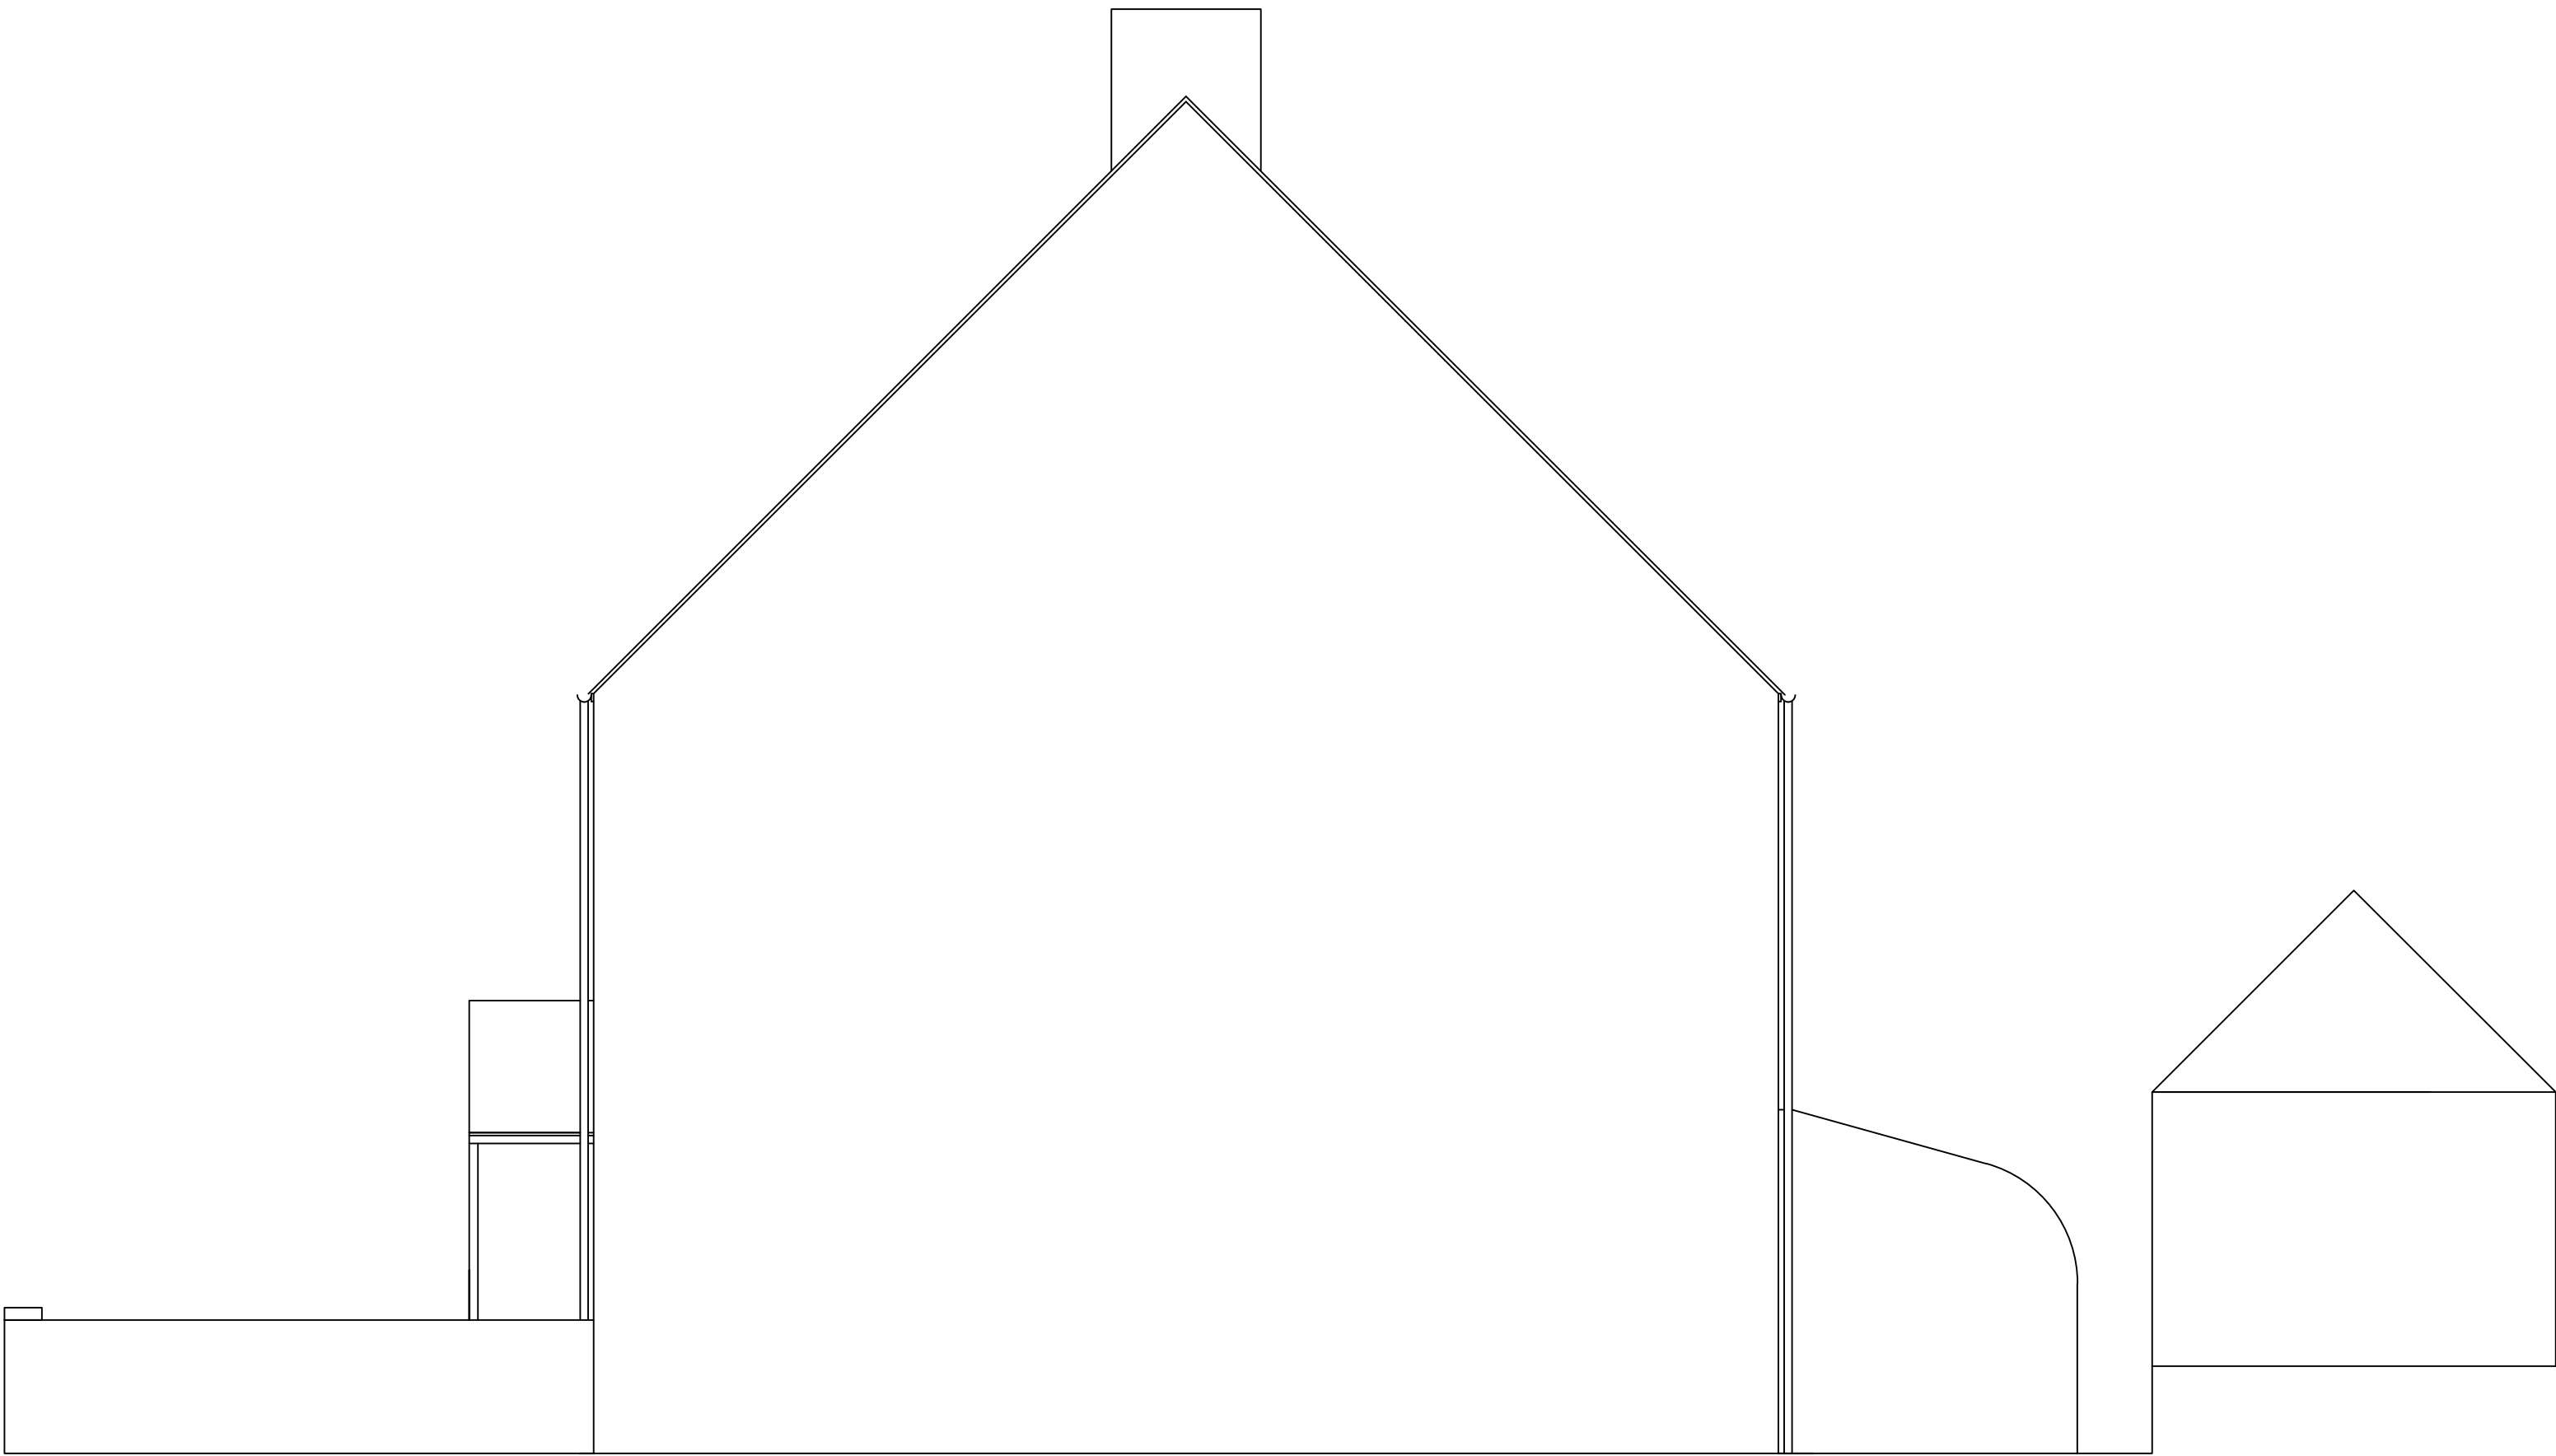


5 EXISTING SIDE ELEVATION FROM NEIGHBOURS
1:50

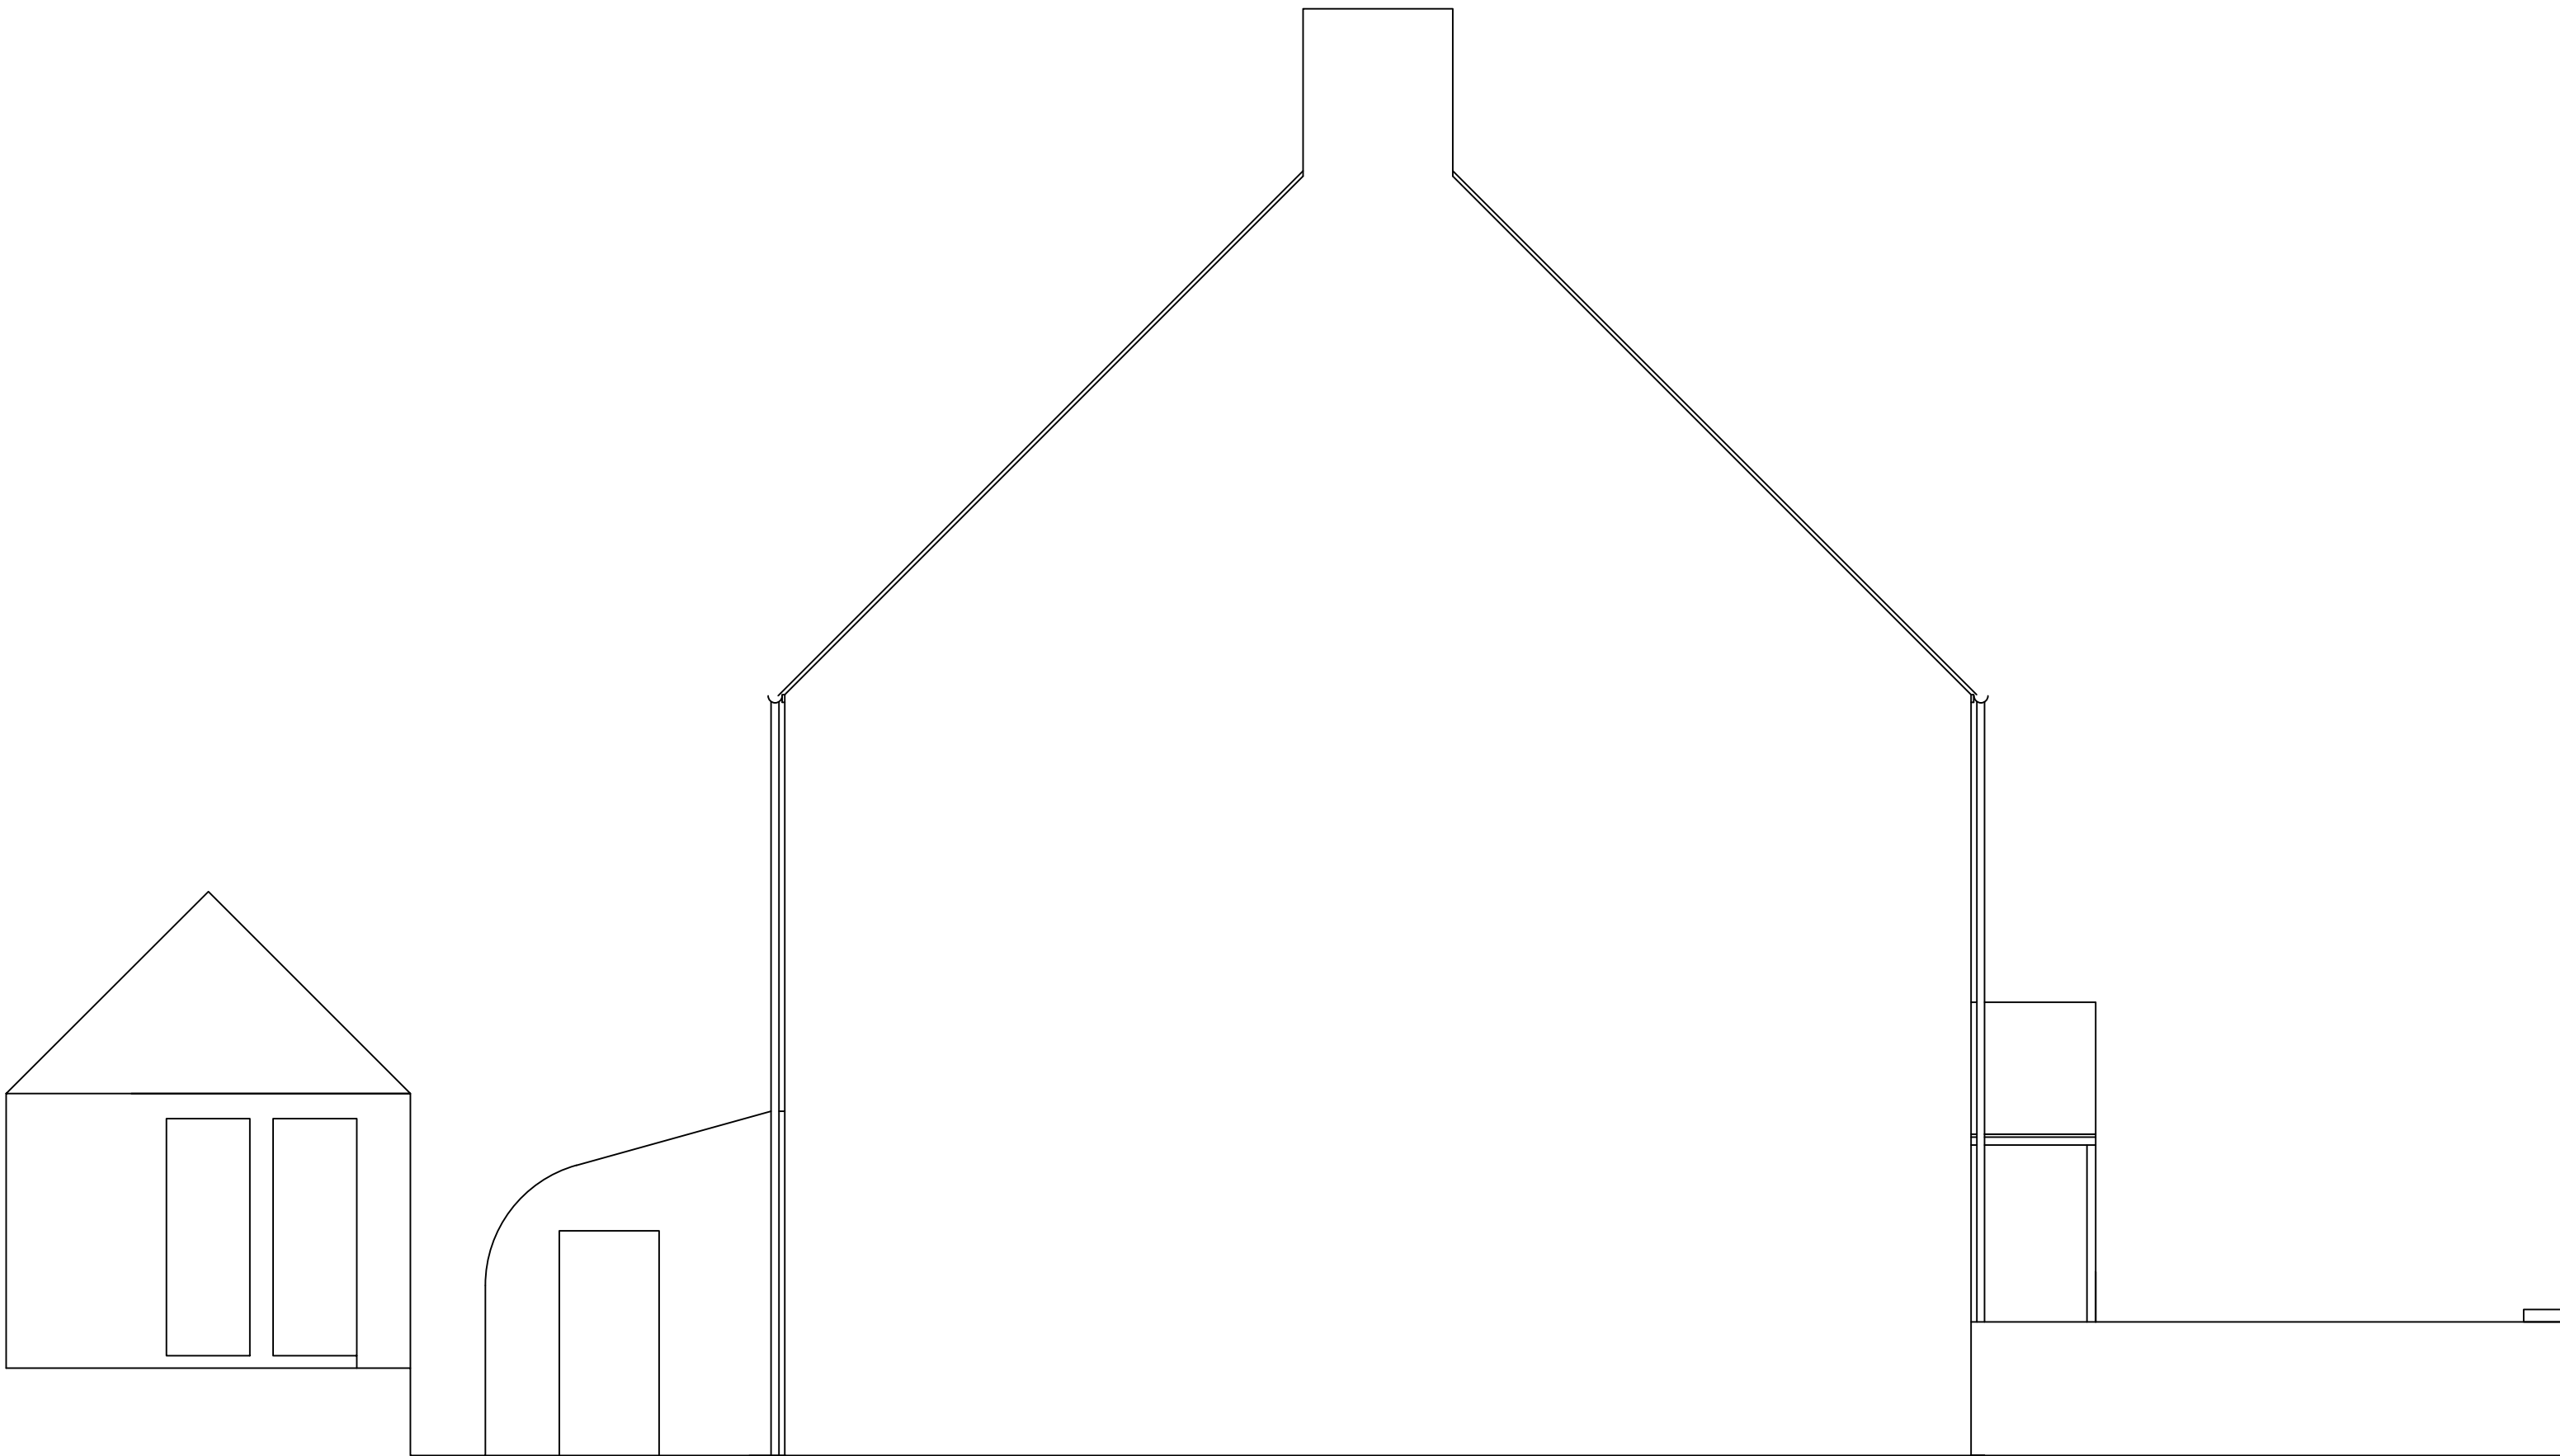

6 EXISTING SIDE ELEVATION FROM DRIVE
1:50



7 EXISTING FRONT ELEVATION
1:50

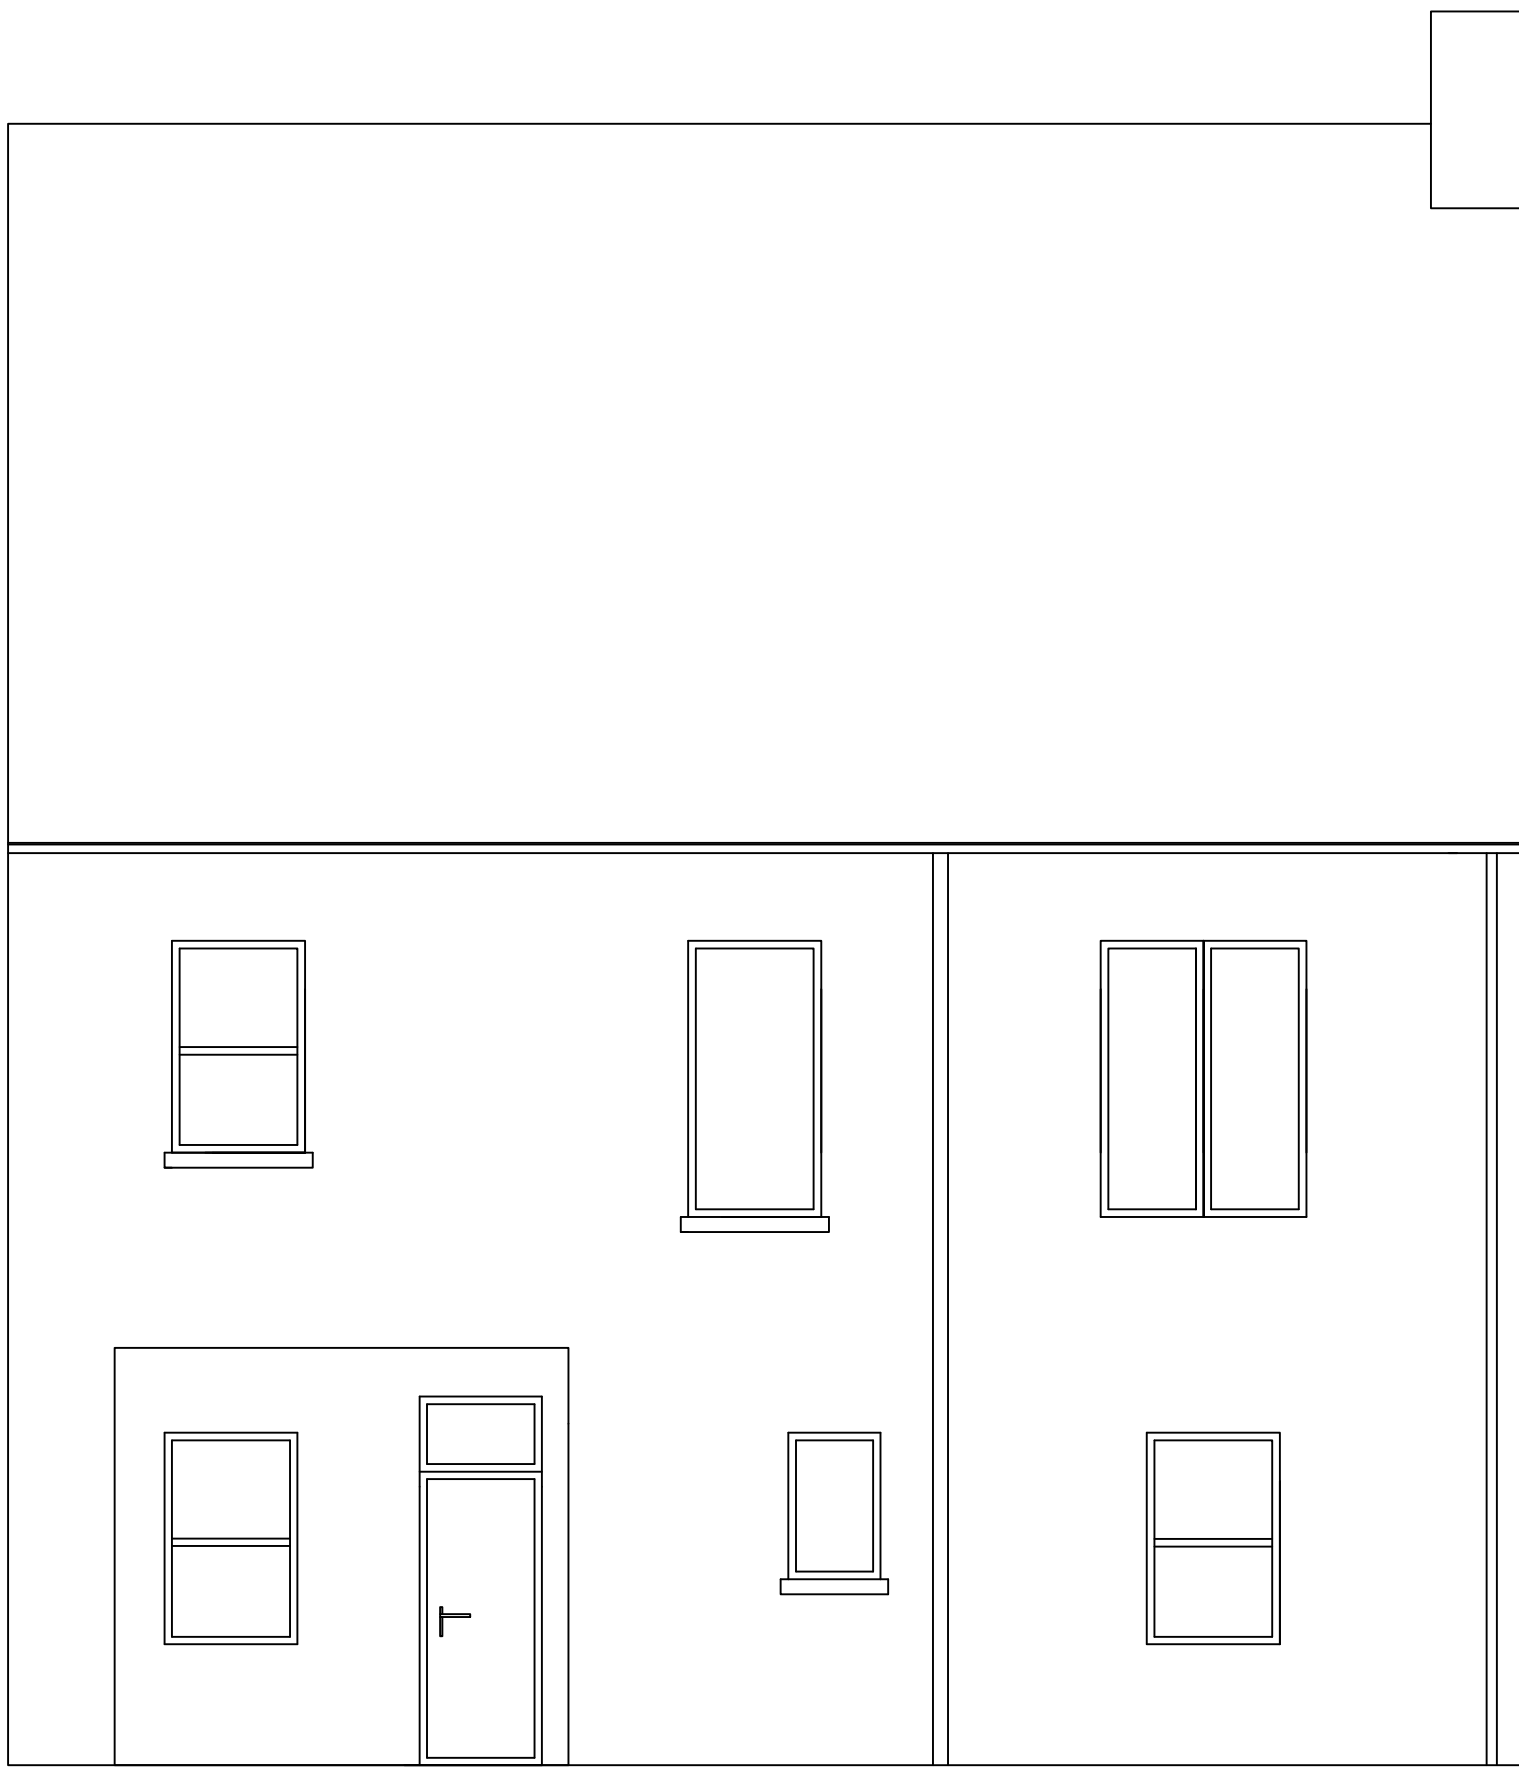

8 EXISTING REAR ELEVATION
1:50

© PROTECTED BY UK COPYRIGHT LAW
DO NOT SCALE OFF THIS DRAWING

- NOTE**
1. ALL BUILDERS WORKS TO BE FULLY CHECKED WITH BUILDING REGULATIONS PRIOR TO CONSTRUCTION
 2. FINAL DRAINAGE POSITIONS TO BE CONFIRMED BETWEEN CLIENT AND BUILDER
 3. THESE PLANS ARE FOR BUILDING REGULATION APPROVAL ONLY. IF ANY DISCREPANCIES ARE FOUND ON SITE THEN THE CLIENT SHOULD CONTACT ENHANCED BUILDING PLANS OR THE ASSIGNED ENGINEER
 4. FINAL POSITION OF DOOR TYPE AND WINDOW TYPE TO BE AGREED BETWEEN BUILDER AND CLIENT

1	PLANNING DRAWINGS	SS	SS	19/03/21
REV	DESCRIPTION	DES	CHD	DATE

STATUS: FOR APPROVAL

95 CHURCH VILLAS,
SOUTH KIRKBY,
PONTEFRAC T,
WEST YORKSHIRE,
WF9 3QR

MOBILE: 07730666631
EMAIL: ENHANCEDBUILDINGPLANS@OUTLOOK.COM



CLIENT:
JENNY COX

PROJECT:
170 CARLTON ROAD, ATHERSLEY, BARNSELY,
S71 2AW

TITLE:
PLANNING APPLICATION FOR ORANGERY AT REAR
GROUND FLOOR
EXISTING ELEVATIONS

SCALE: AS INDICATED @ A1 DATE OF
1ST ISSUE : 19/03/21

DRAWN: SS CHECKED: SS

CONTRACT NUMBER: 0004
DRAWING NUMBER: 0004-EBP-PL-02

REV:
1