
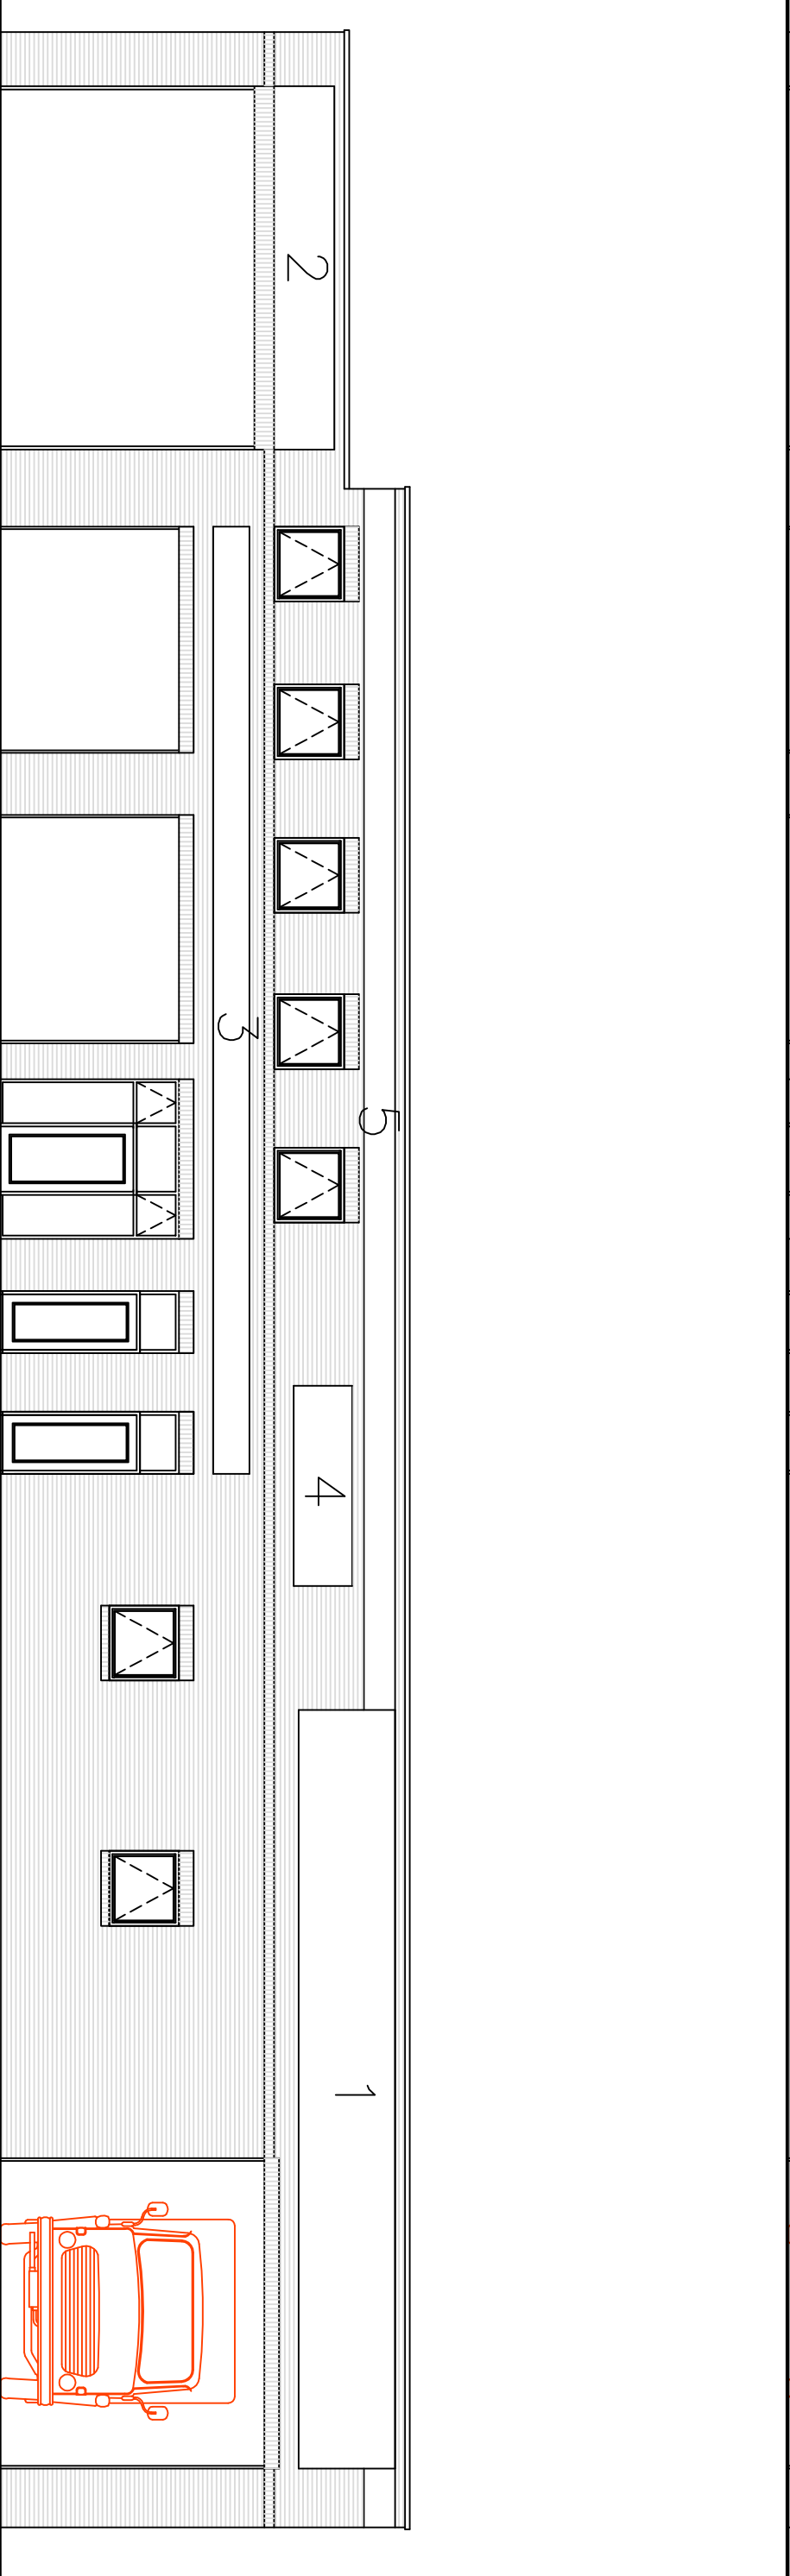


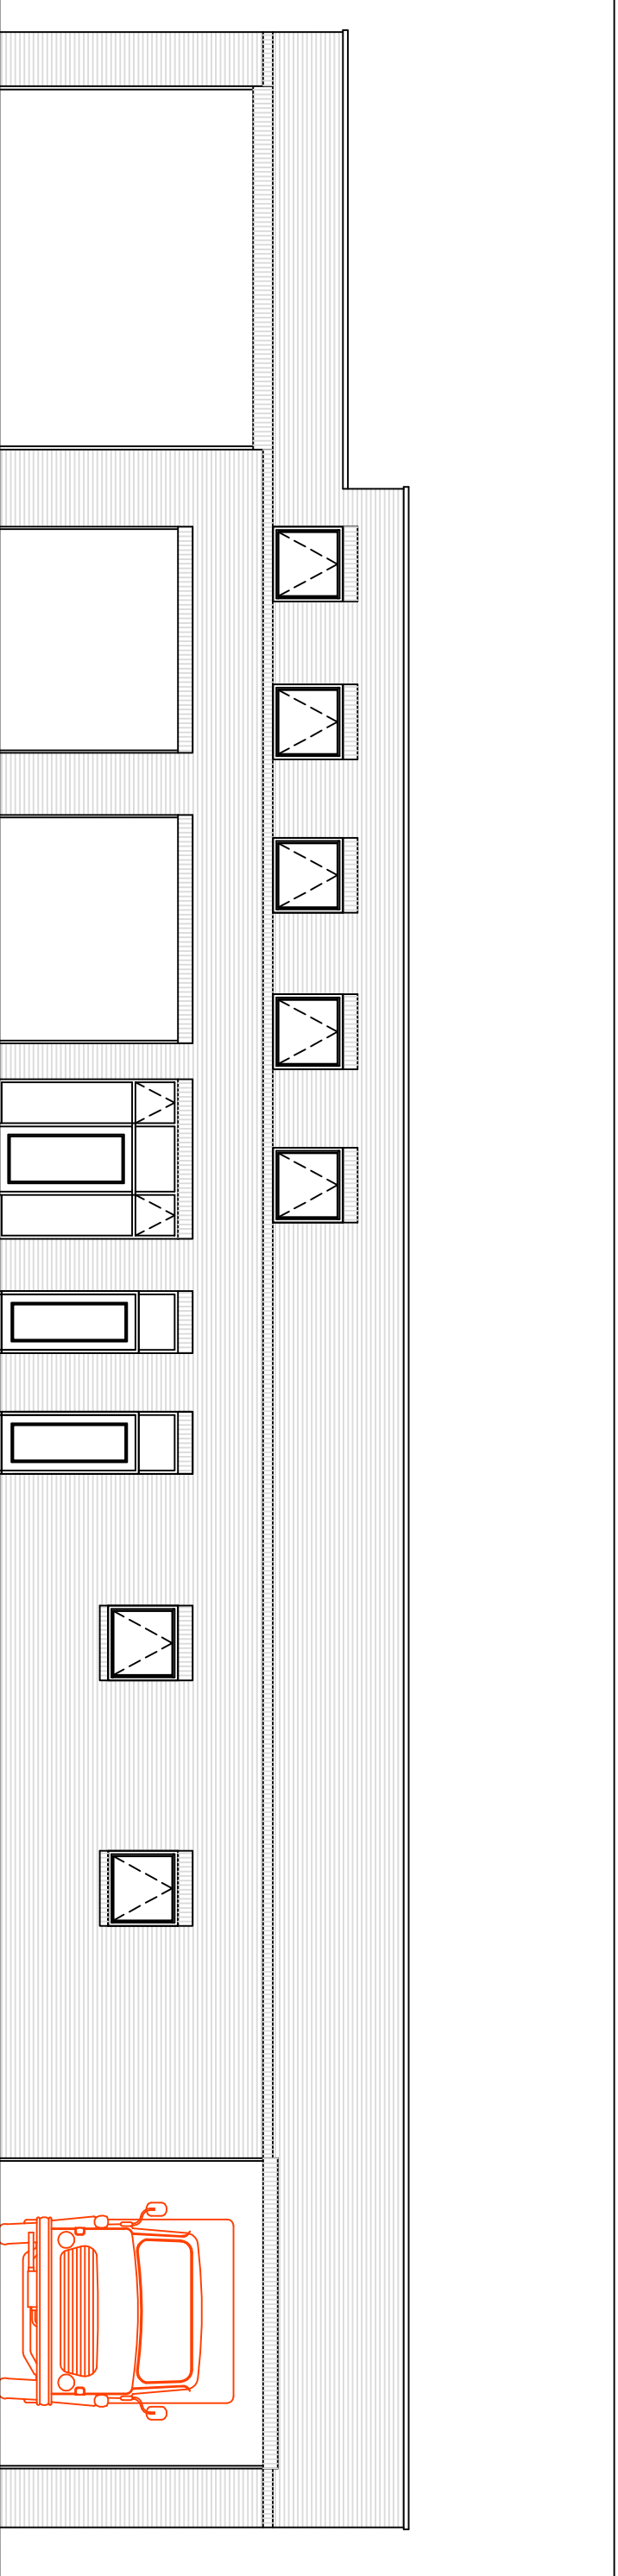

A3 @

John R. Bradley Ltd. ARCHITECTURAL DESIGNER 64, JENKIN ROAD, HORBURY WAKEFIELD WF4 6DT FAX & TEL : 01924 280782		PROJECT REFURBISHMENT OF EXISTING TYRE FITTING DEPOT AT HOYLE MILL, PONTEFRAC T ROAD BARNSLEY S71 1JA		TITLE FRONT ELEVATION AS EXISTING AND PROPOSED		SCALE 1:100		DWG. NO. 3	
DATE 12:6:09		REV. A							