


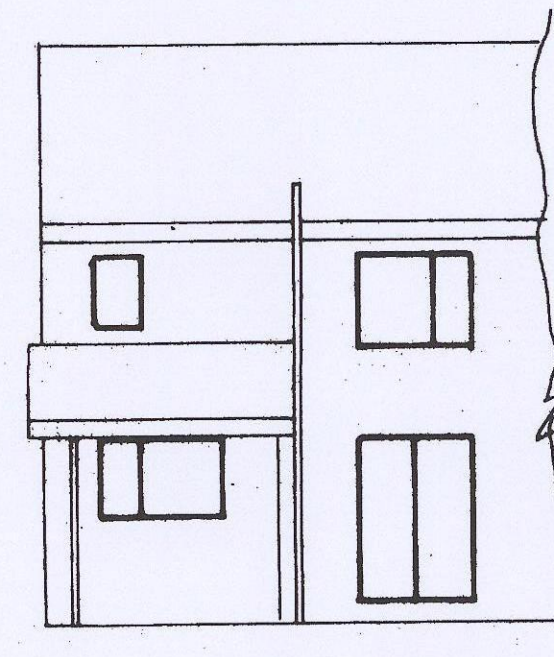


EXISTING FRONT ELEVATION




PROPOSED FRONT ELEVATION




EXISTING REAR ELEVATION

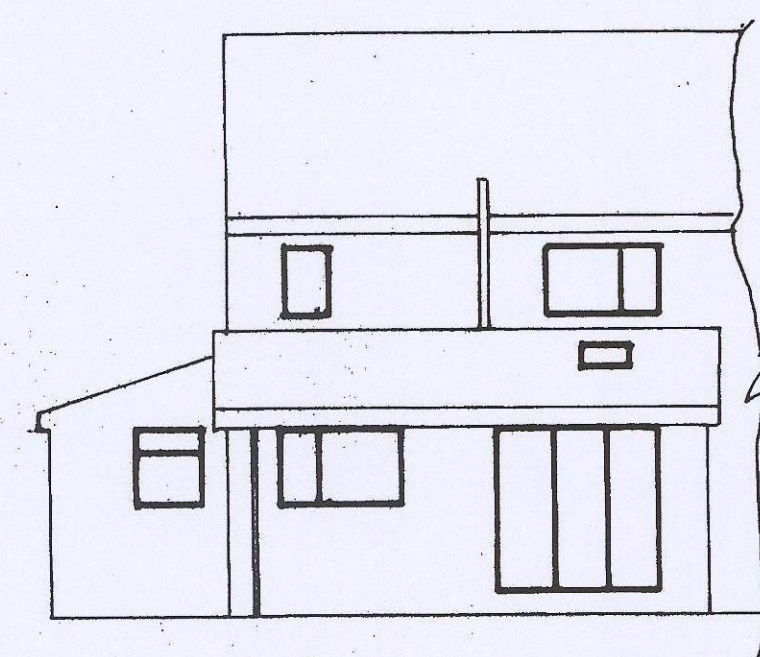

PROPOSED REAR ELEVATION

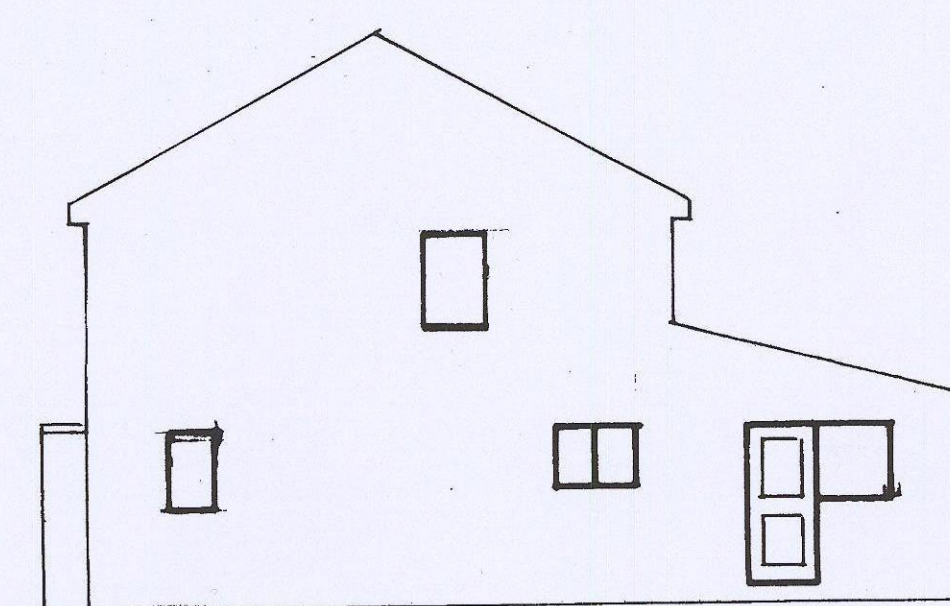


EXISTING SIDE ELEVATION

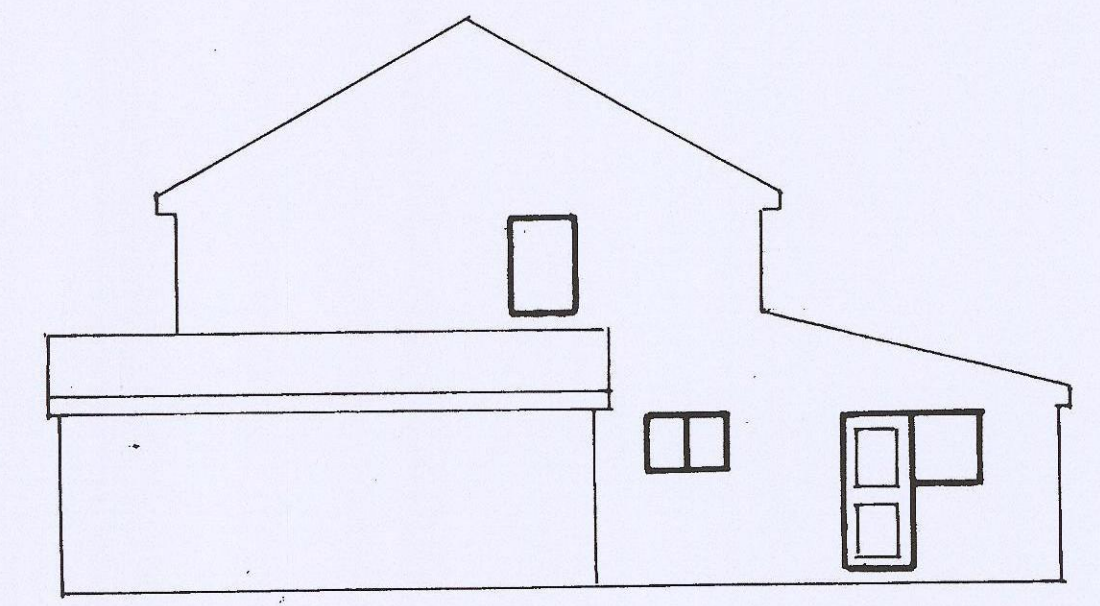


PROPOSED SIDE ELEVATION


ELEVATIONS SCALE 1:100

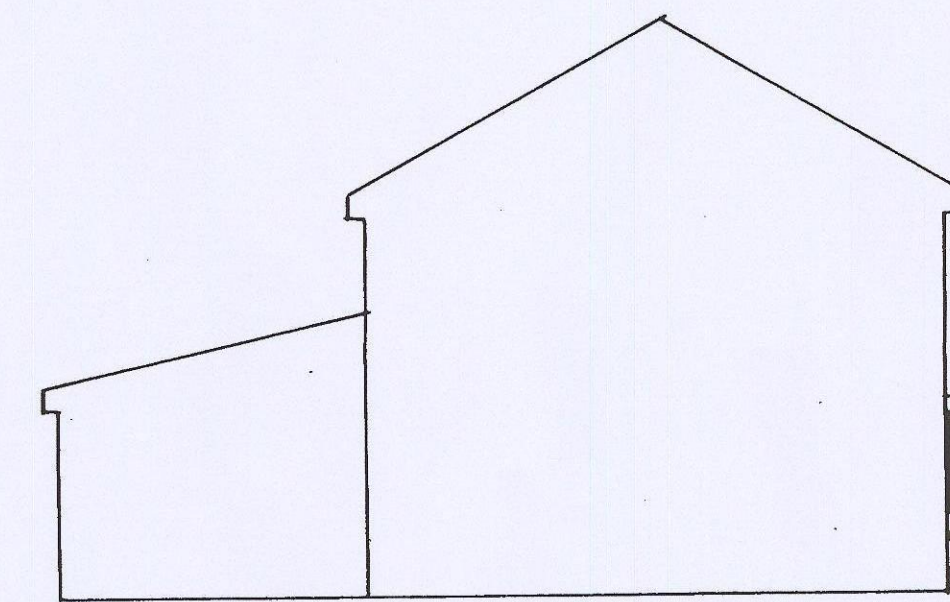

EXISTING SIDE ELEVATION

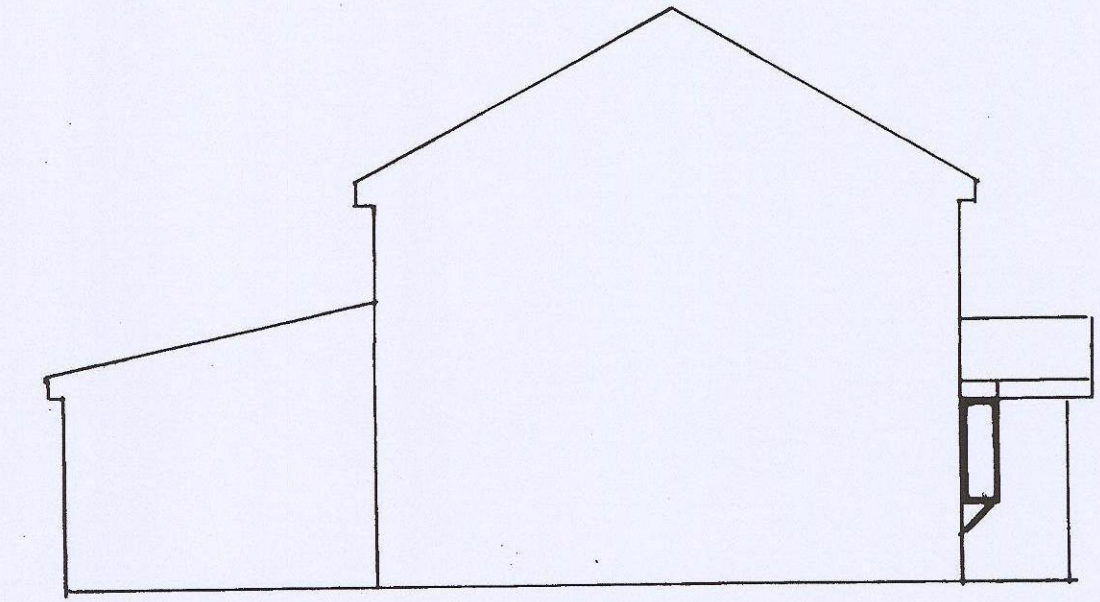


PROPOSED SIDE ELEVATION

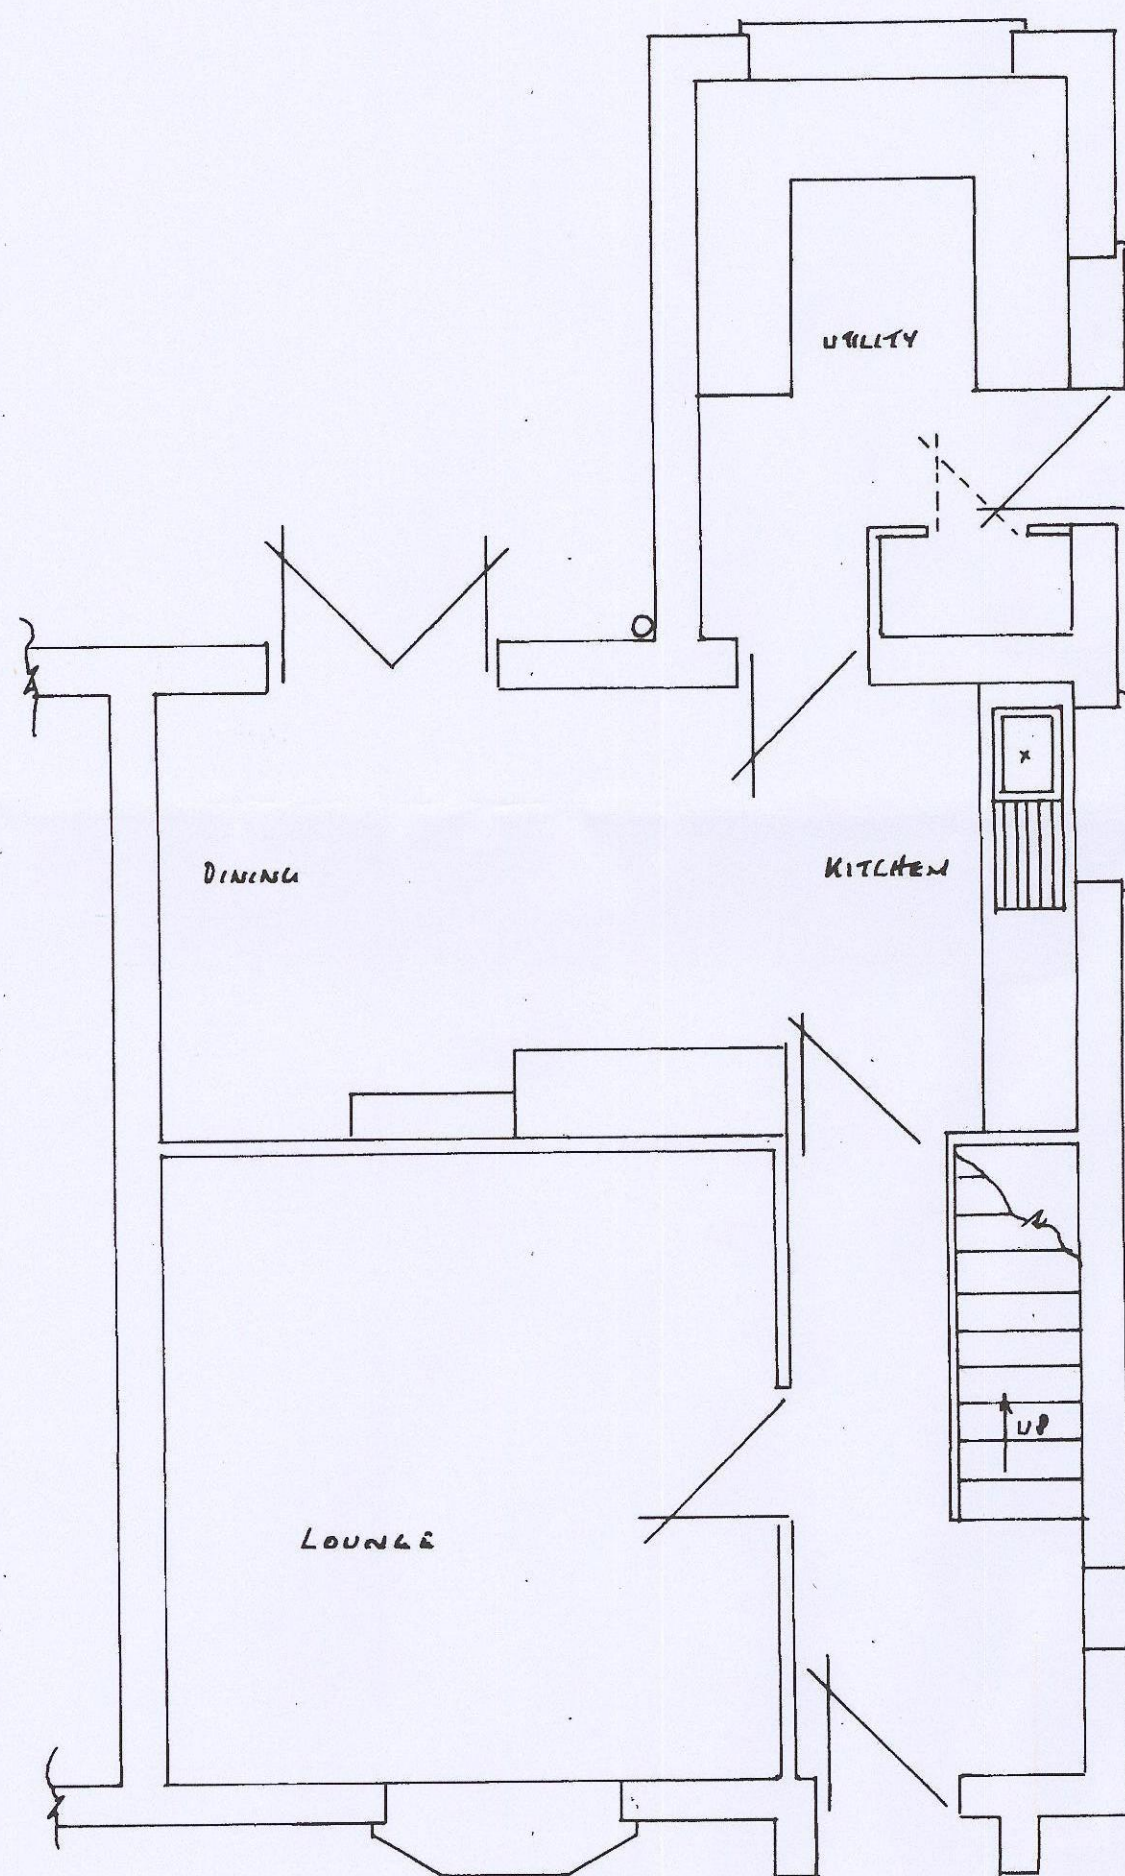


EXISTING GROUND FLOOR PLAN

PLANS SCALE 1:50

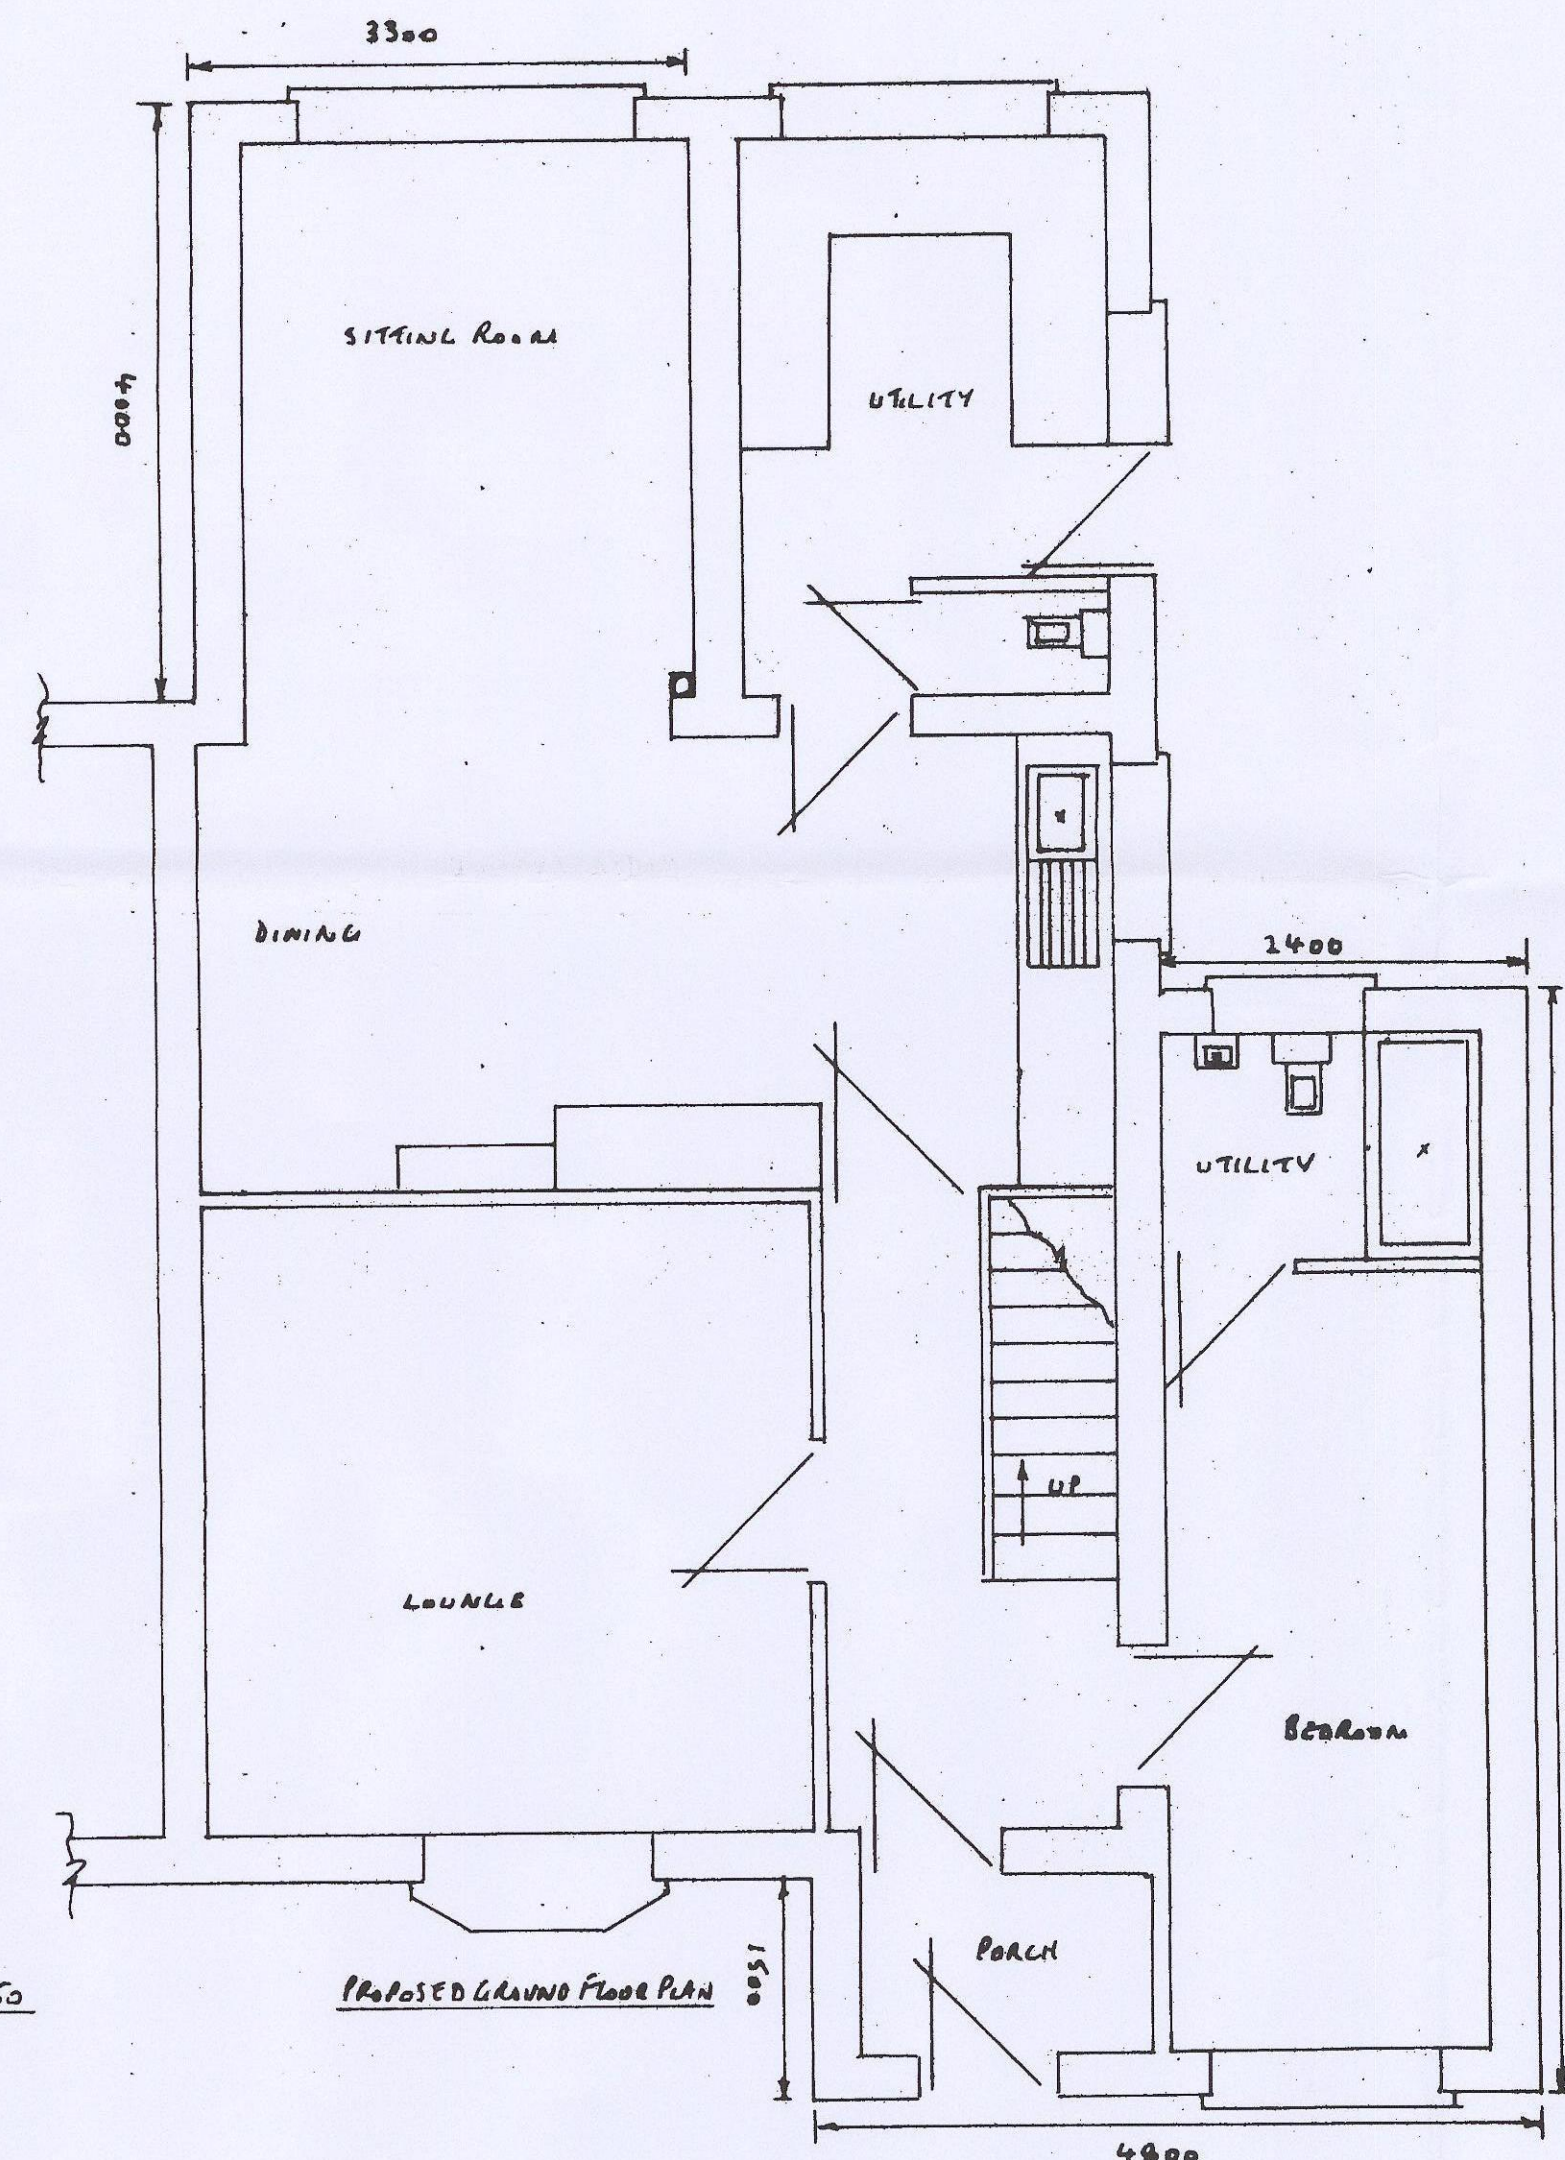

PROPOSED GROUND FLOOR PLAN

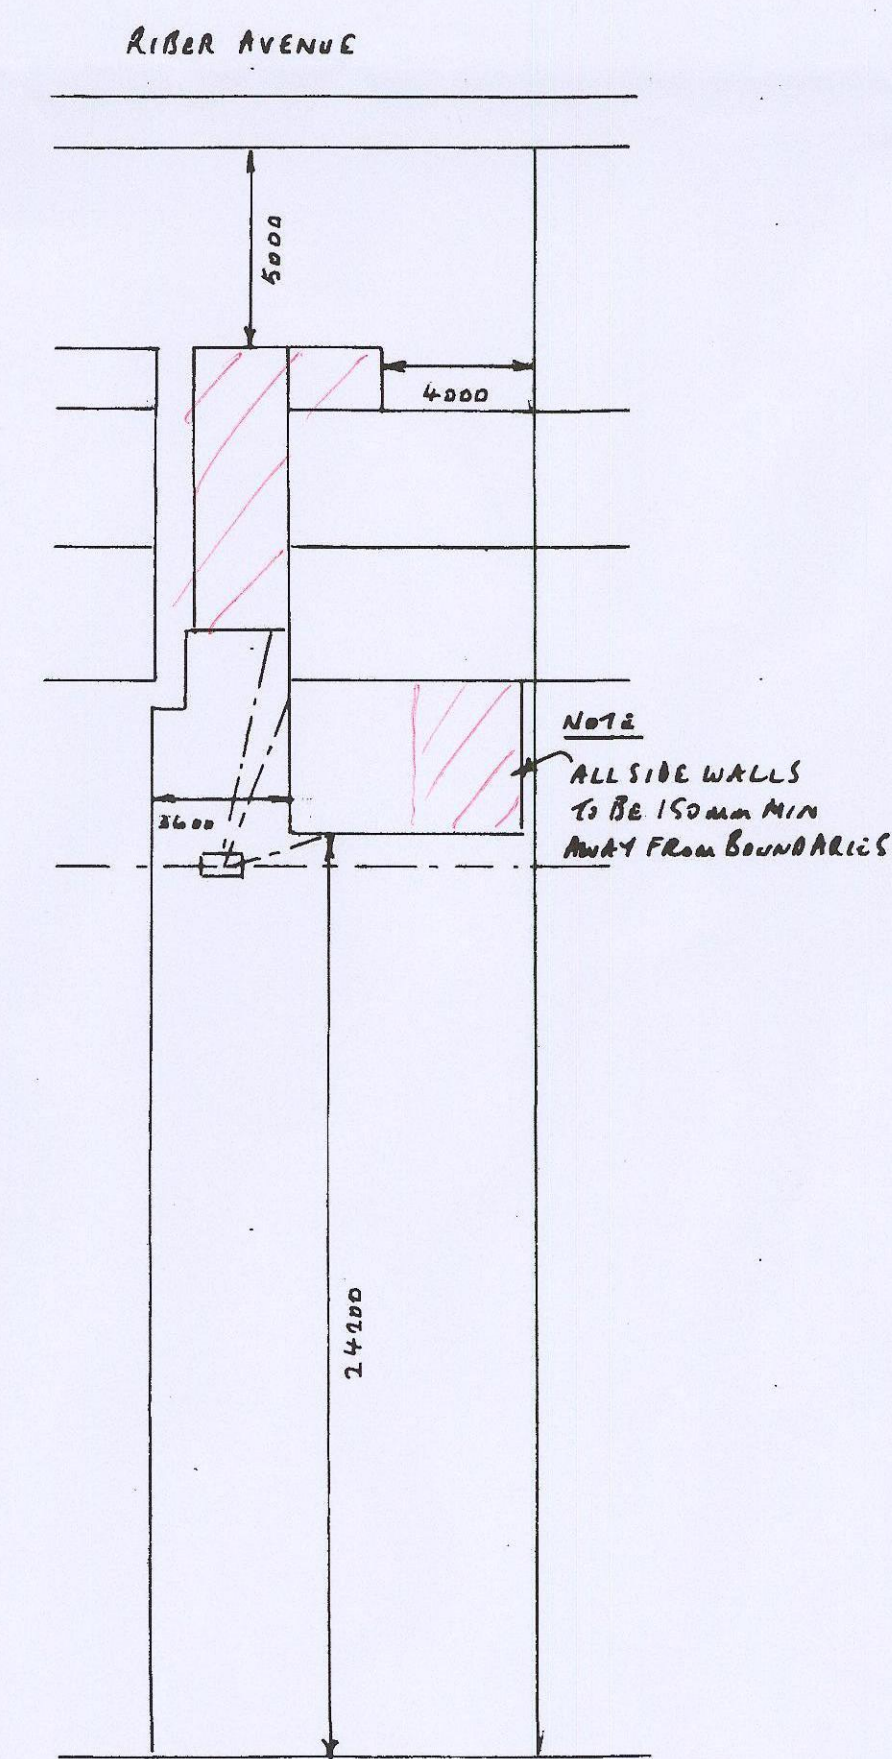

SITE PLAN SCALE 1:200

PROPOSED SINGLE STOREY FRONT SIDE & REAR EXTENSIONS AT:-
4B RIVER AVENUE
ATHWASLEY SOUTH
BARNLEY S713PU