



SCALE 1:50

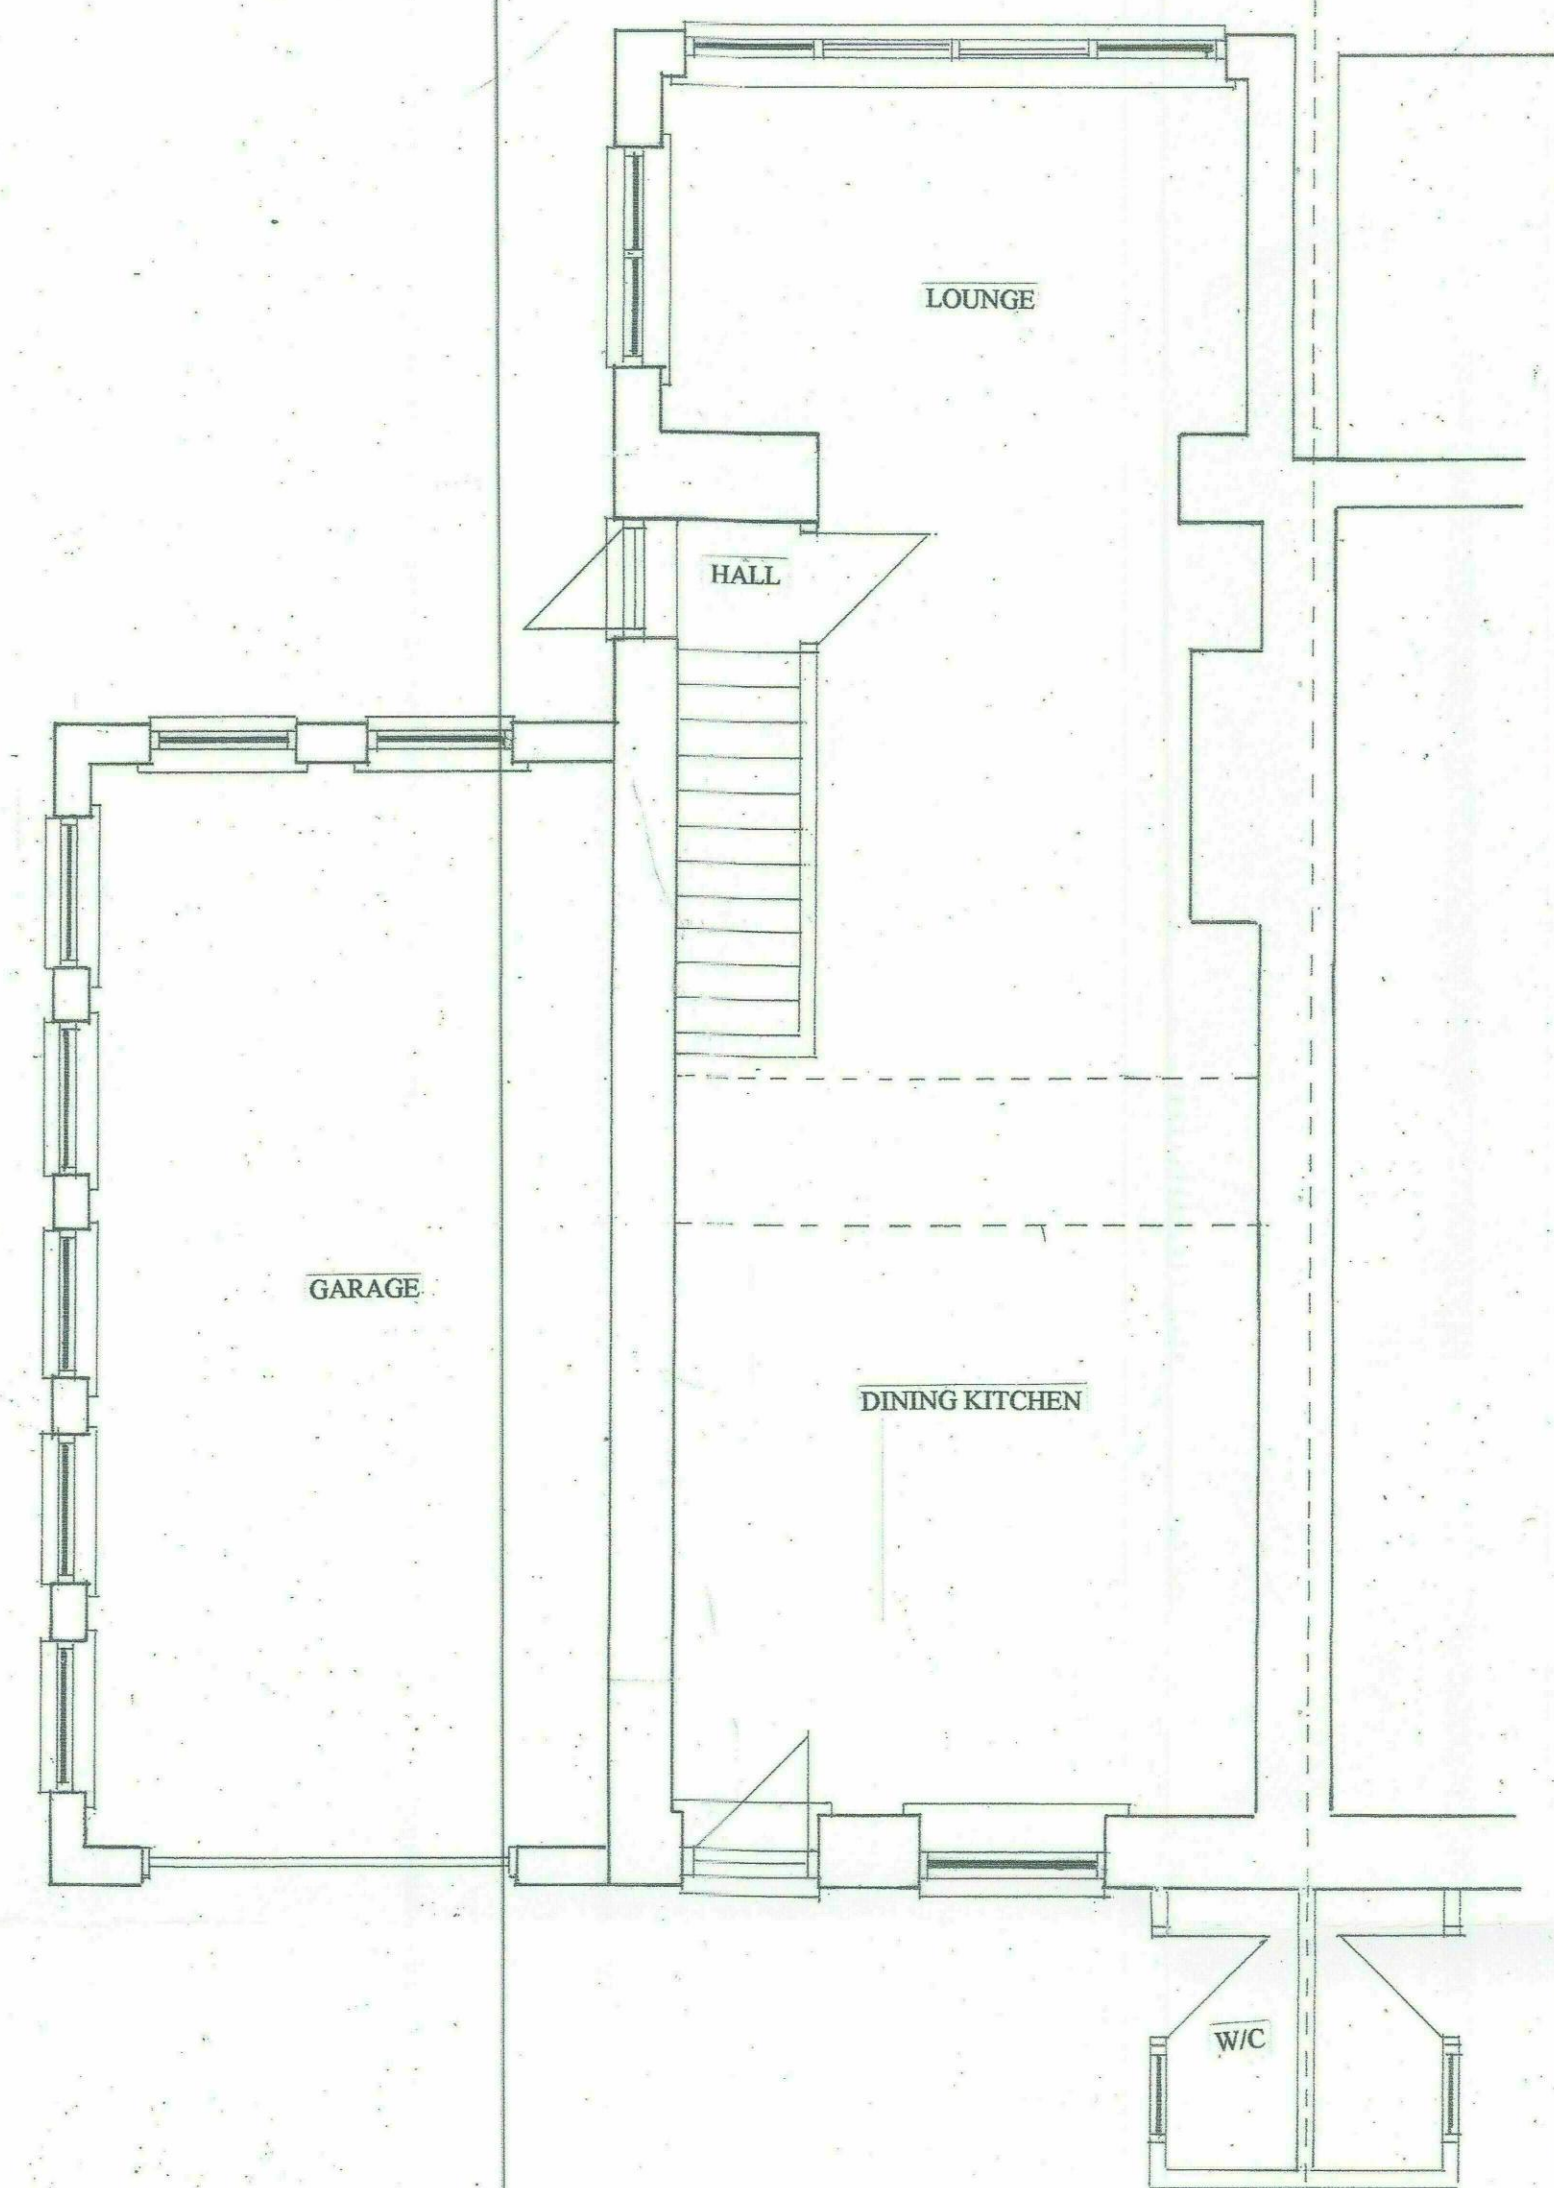

**EXISTING GROUND FLOOR
LAYOUT**

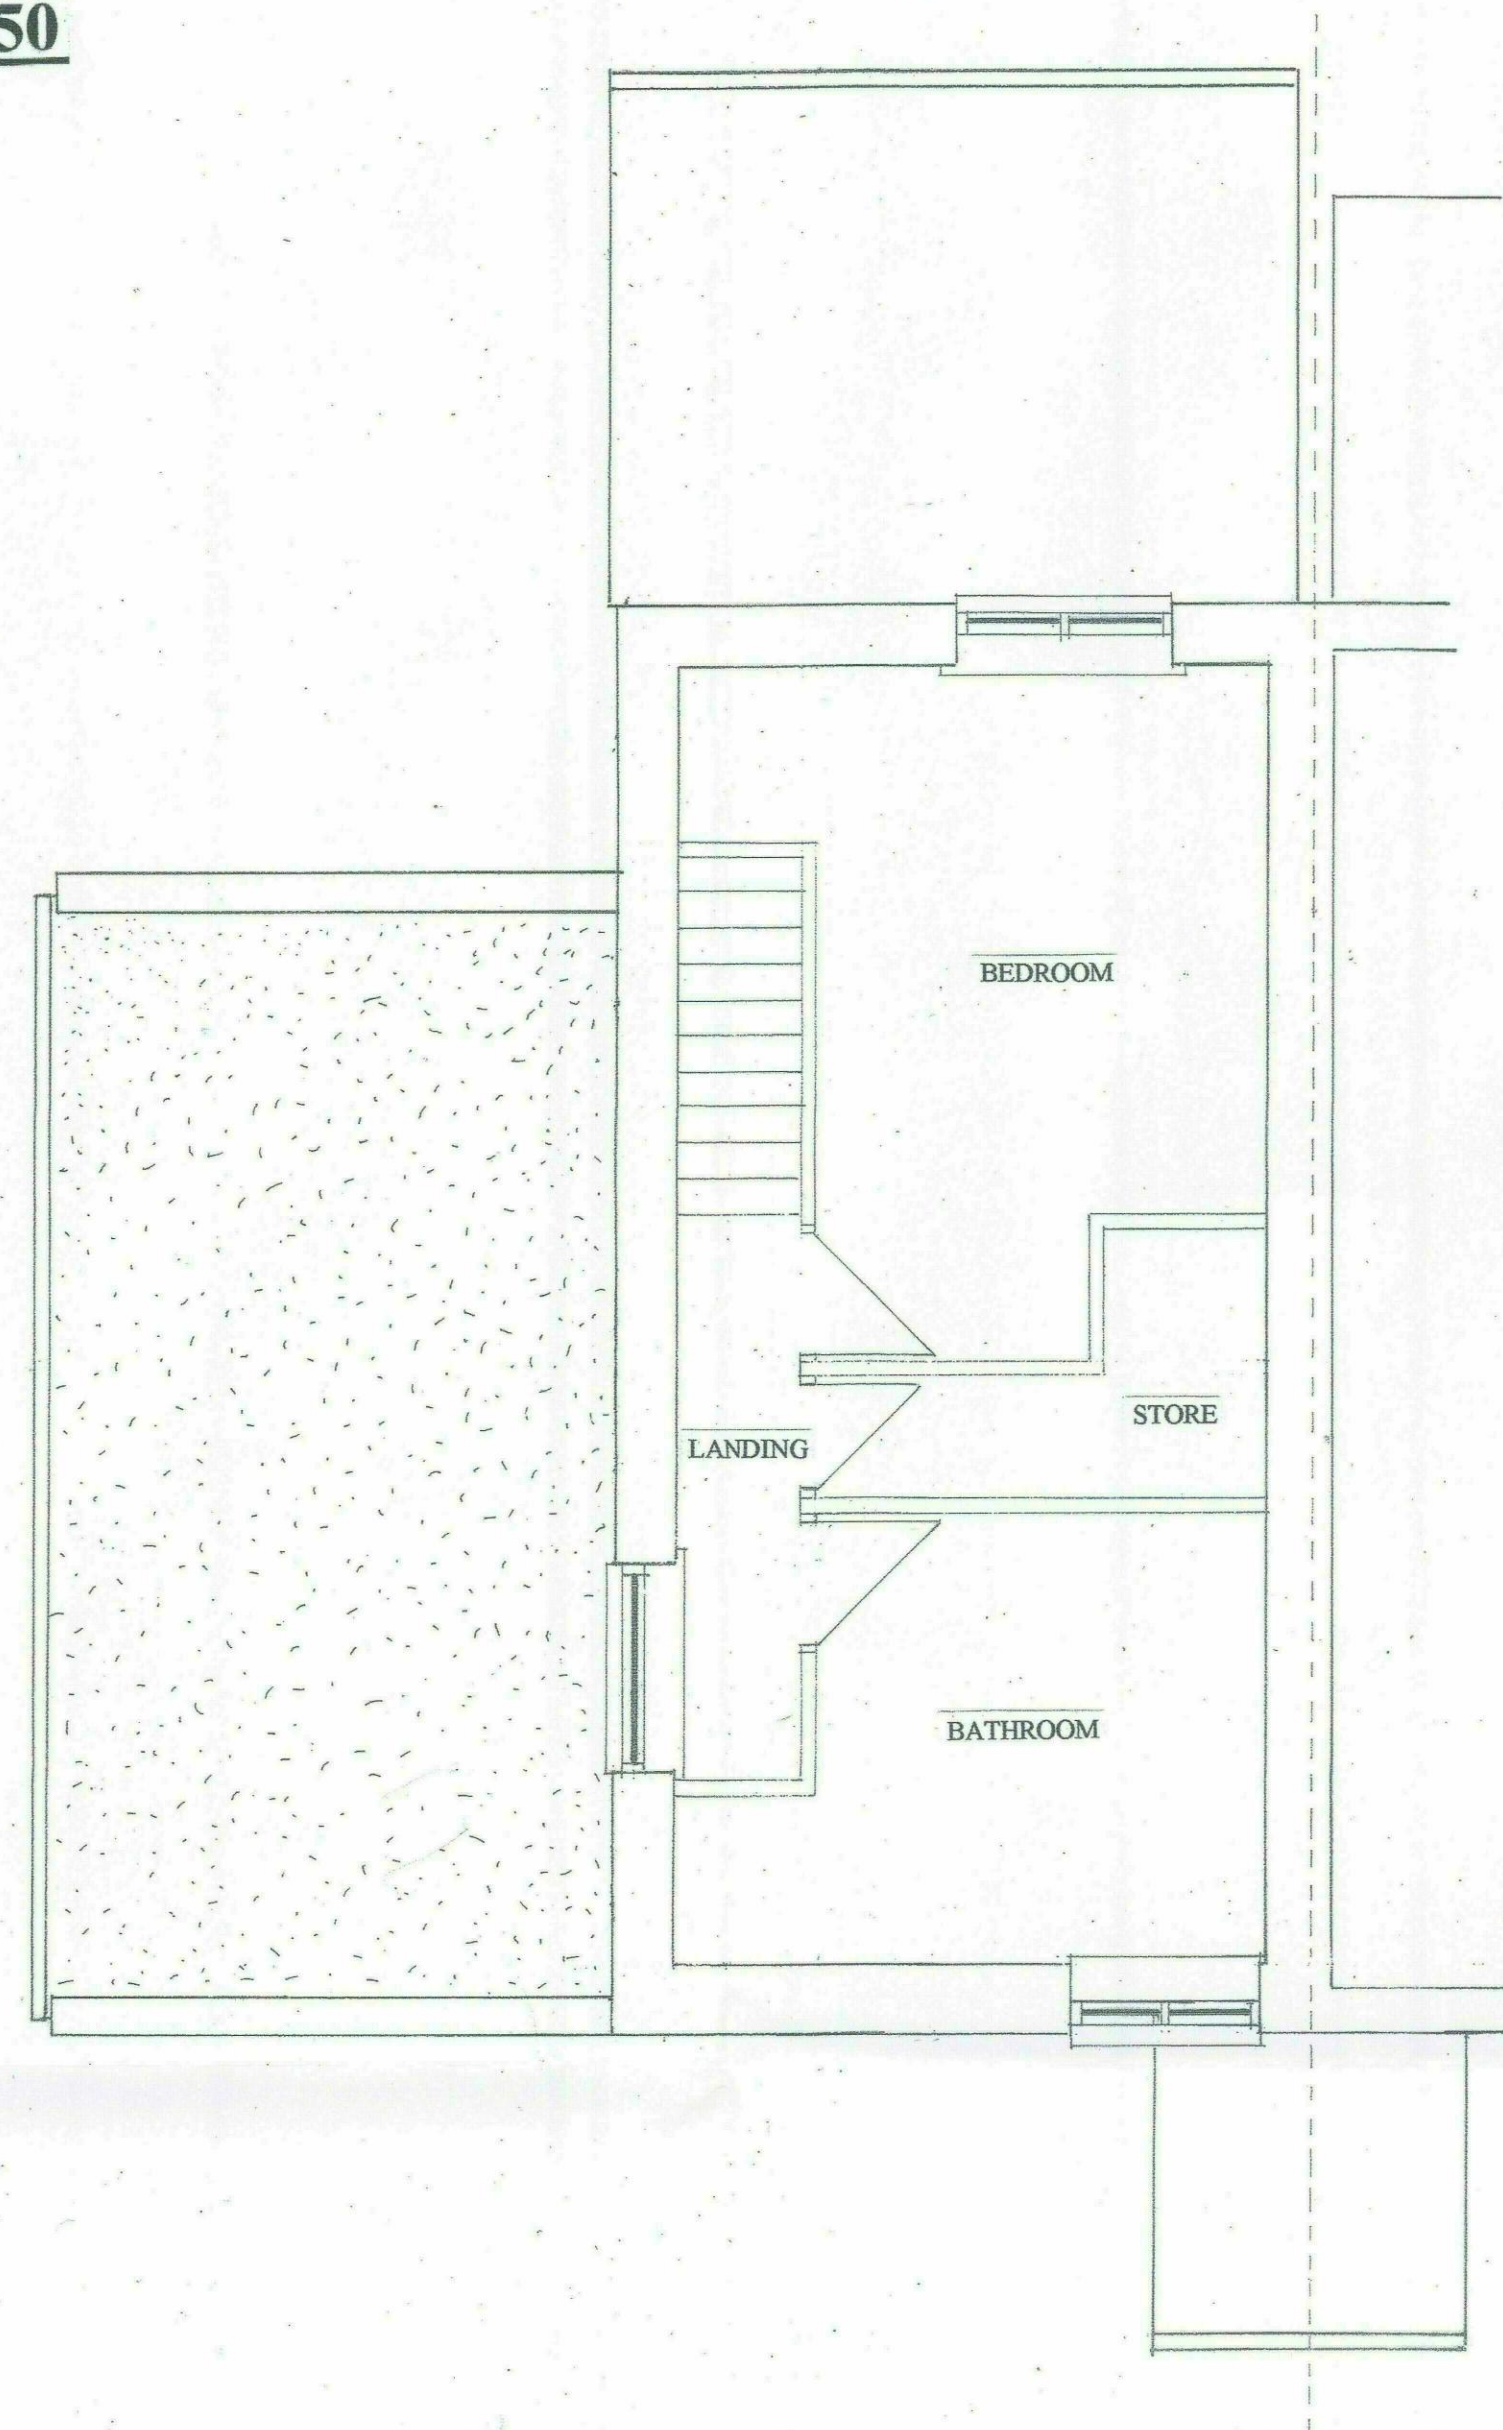

**EXISTING FIRST FLOOR
LAYOUT**

SCALE 1:50



EXISTING FRONT ELEVATION

SCALE 1:50



EXISTING REAR ELEVATION