




Drawing No.	Rev No.
MTR001 -004	

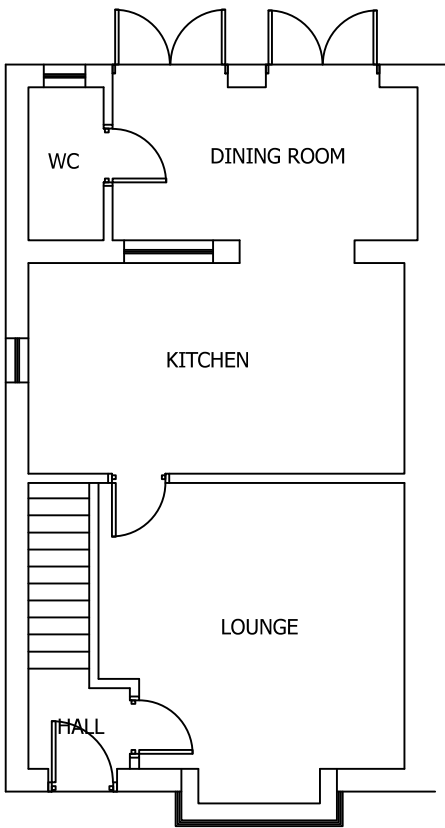

EXISTING GROUND FLOOR PLAN
SCALE 1:100 AT A3

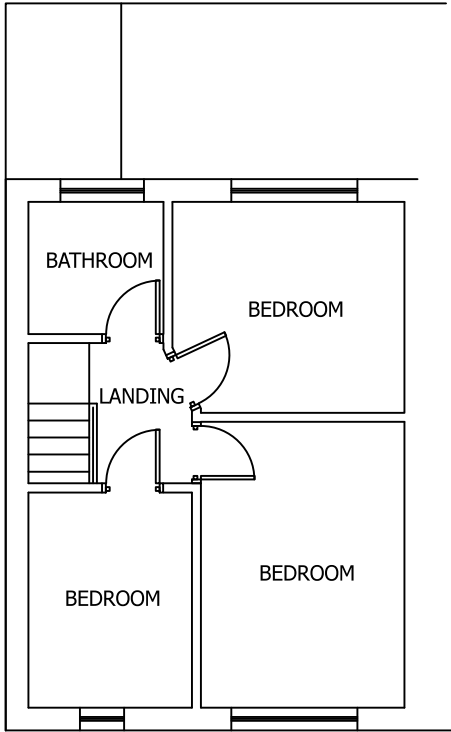

EXISTING EXISTING FLOOR PLAN
SCALE 1:100 AT A3

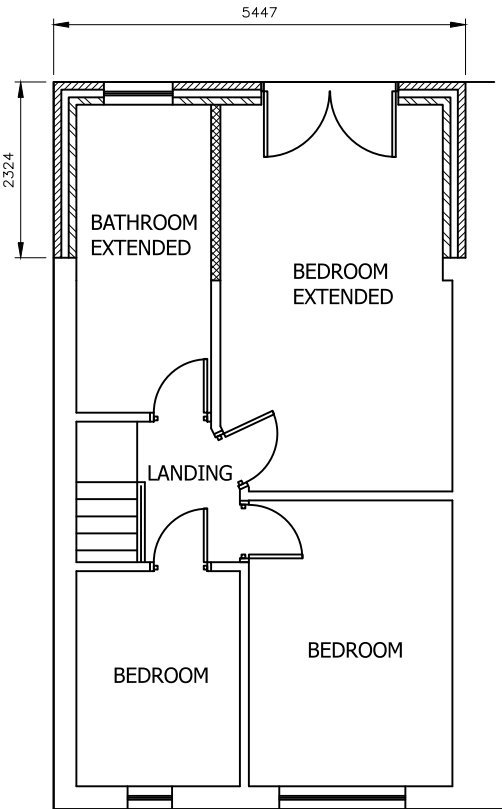

PROPOSED FIRST FLOOR PLAN
SCALE 1:100 AT A3

DO NOT SCALE: Contractor to check all dimensions and report any omissions or errors

NOTES

Rev	Description	By	Chk	App	Date
JRB DESIGNS Ltd 1 Saville Road Cudworth Barnsley S72 8LT Tel: 01226 383542 Fax: 01226 380078 Mob: 07970 541192 Email: john@jrbdesigns.co.uk This drawing is copyright. © jrbdesigns Ltd.					
Client MRE. T RYAN					
Drawing Title PROPOSED PLANS					
Address 7 WEST CRESCENT OXSPRING PENISTONE S36 8YU					
Project Title: PROPOSED FIRST FLOOR REAR EXTENSION					
Purpose of Issue: PLANNING					
Drawing Status FIRST ISSUE					
Scale at A3 AS SHOWN	Drawn By JRB	Date 15/09/2019			
Checked By	Date 15/09/2019	Approved By	Date 15/09/2019		
Project No. MTR001	Drawing No. 004		Revision -		
APPROVAL ☒	INFORMATION ☐	TENDER ☐	CONTRACT ☐	CONSTRUCTION ☐	