

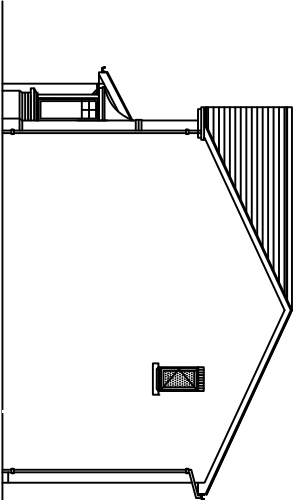
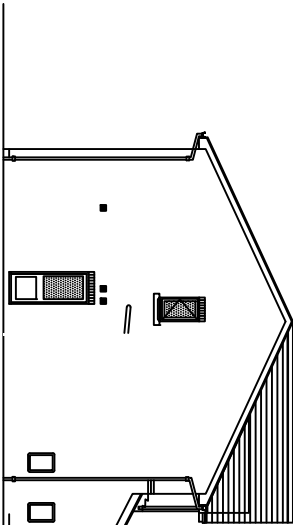
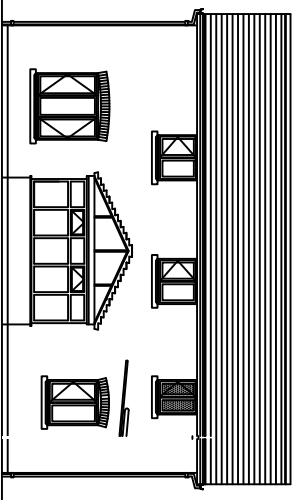



The Contractor is responsible for checking dimensions and any discrepancy to be verified with the Architects before proceeding.
Figured dimensions to be worked to only.
DO NOT SCALE

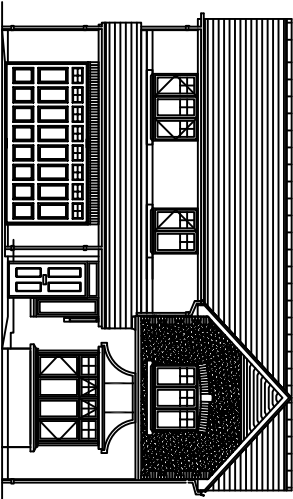

ELEVATIONS
Scale 1:200

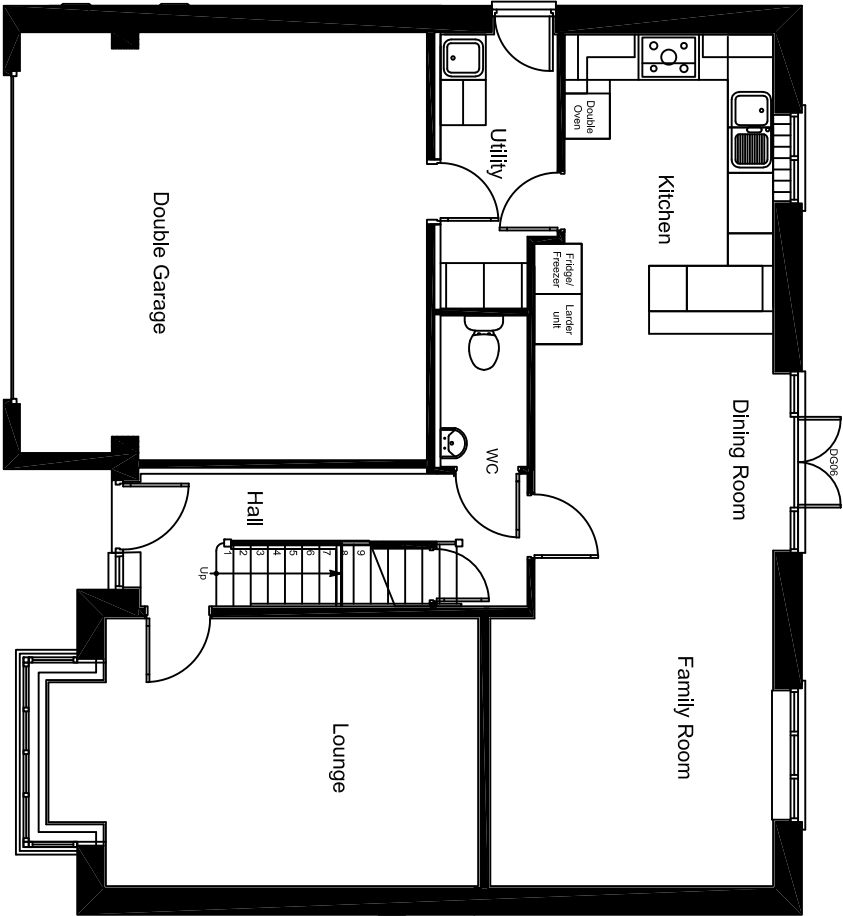

GROUND FLOOR PLAN
Scale 1:100

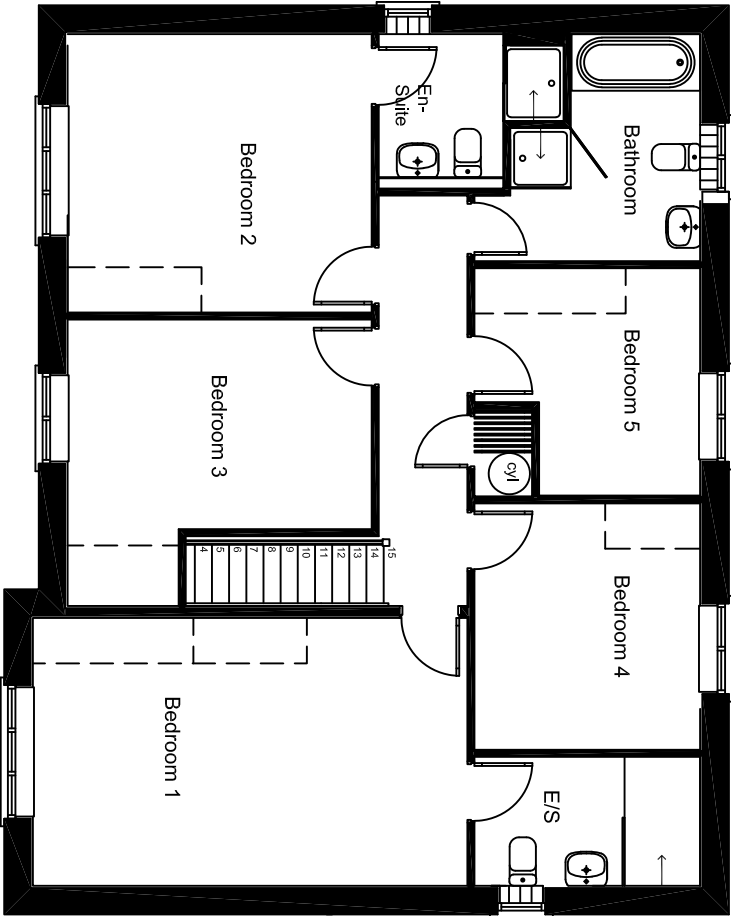


FIRST FLOOR PLAN
Scale 1:100

location
The Latchford II -
No Chimney Version

title
The Latchford II (2017) Gable
PLANNING DRAWING

scale	size	db	cb	date
1:100	A3	JAS		16.11.16

drawing no.	rev
LATCH II(2017)-P-03	--

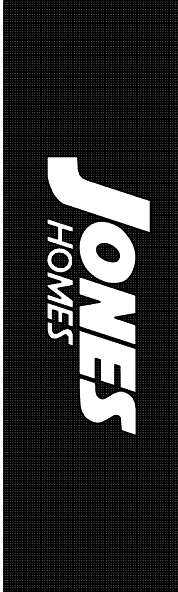

JONES HOMES
EMERSON HOUSE, HAYES LANE, ALDERLEY EDGE, CHESHIRE. SK9 7LP
Tel: (01625) 588400 Fax: (01625) 588270