




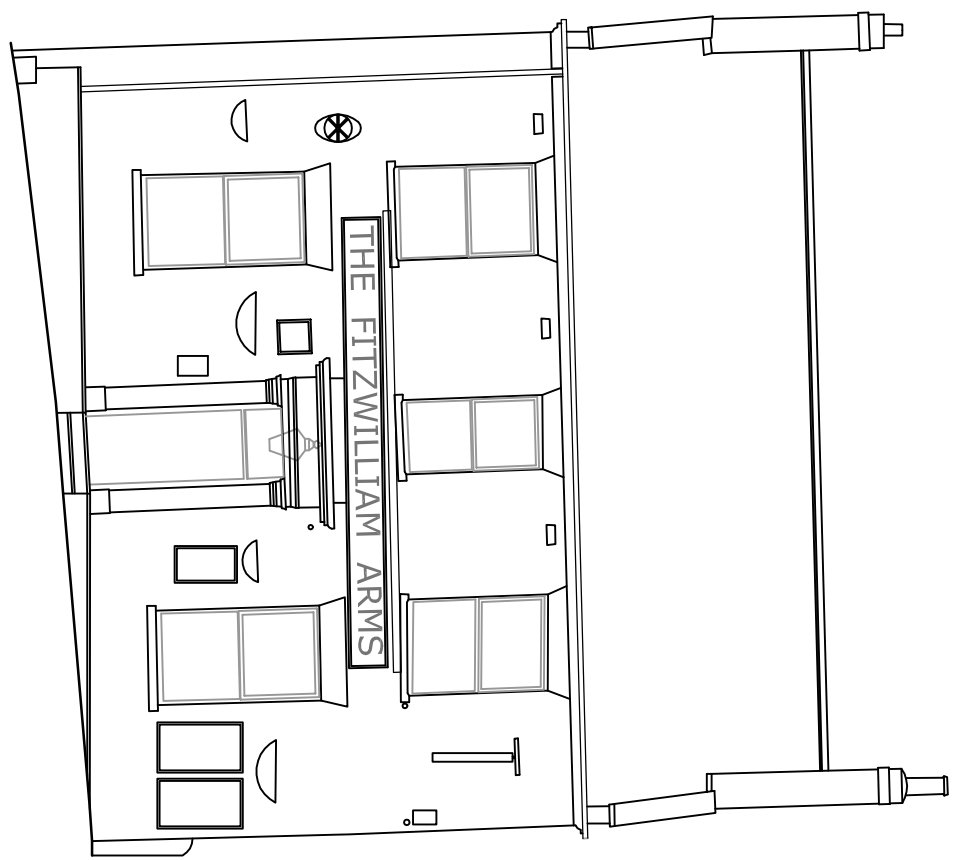


street (east) elevation

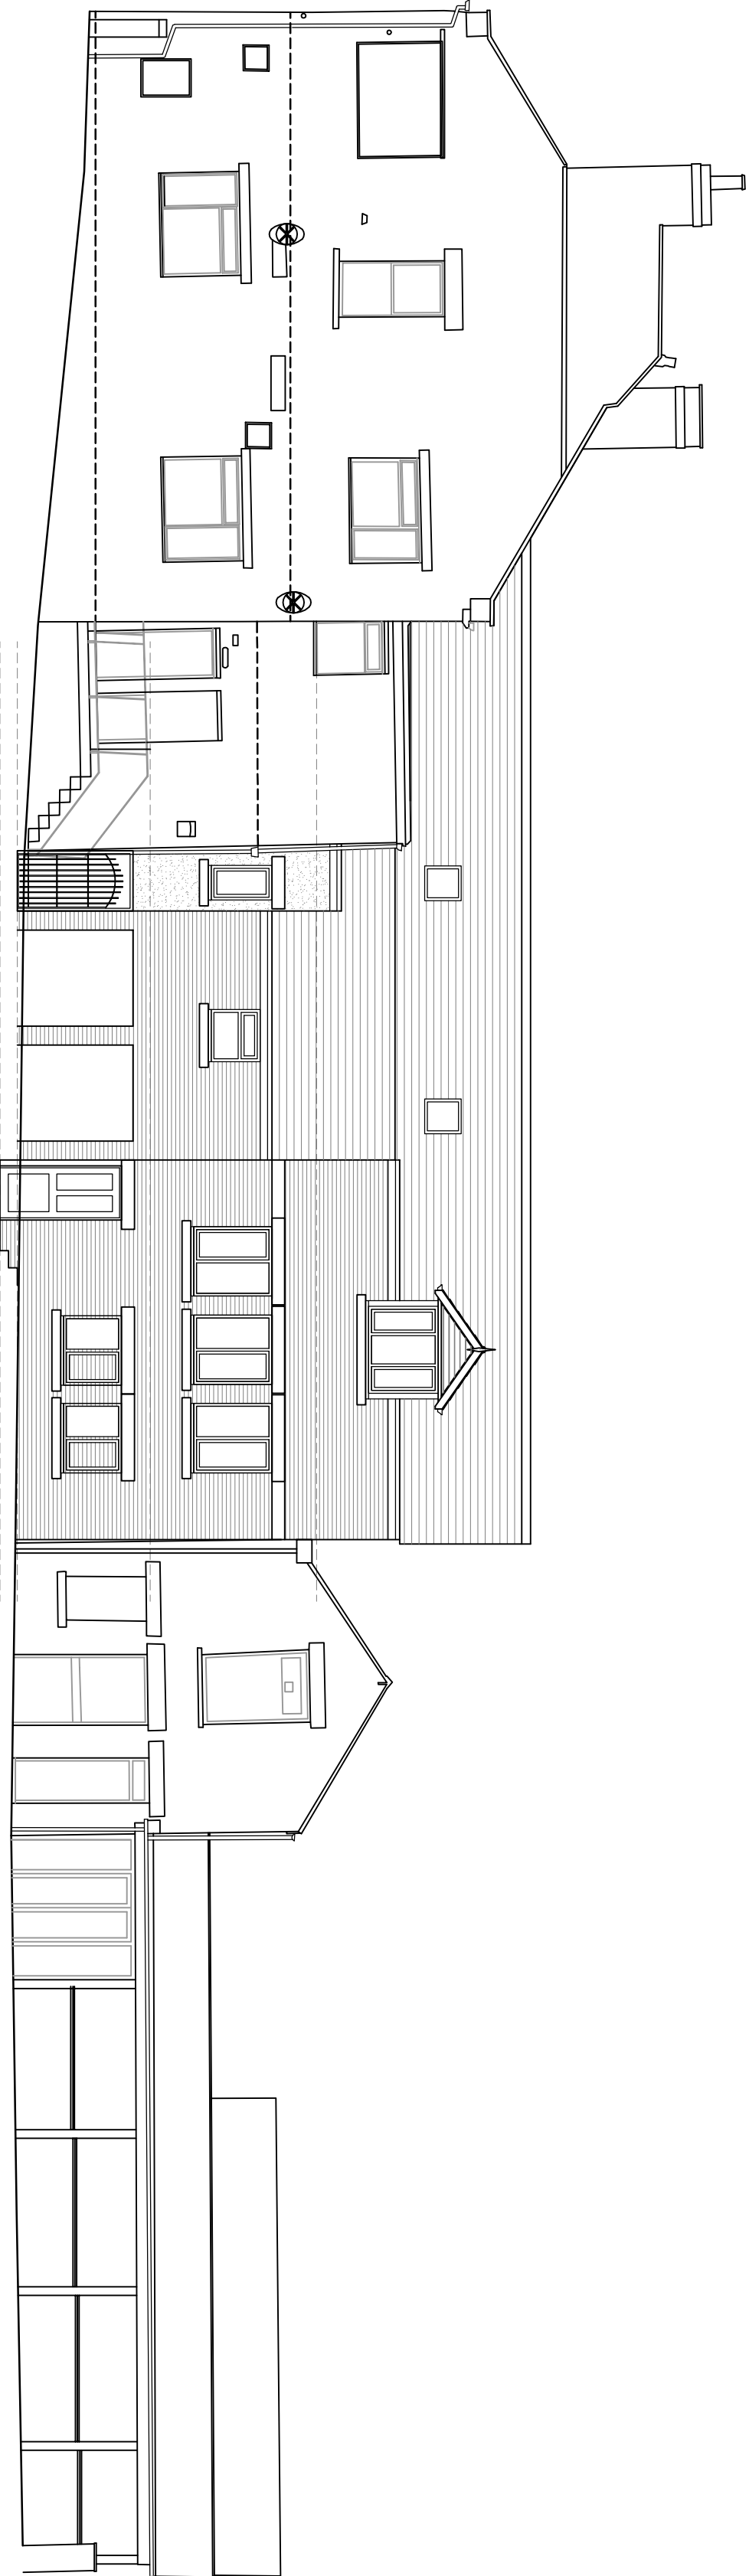


north elevation

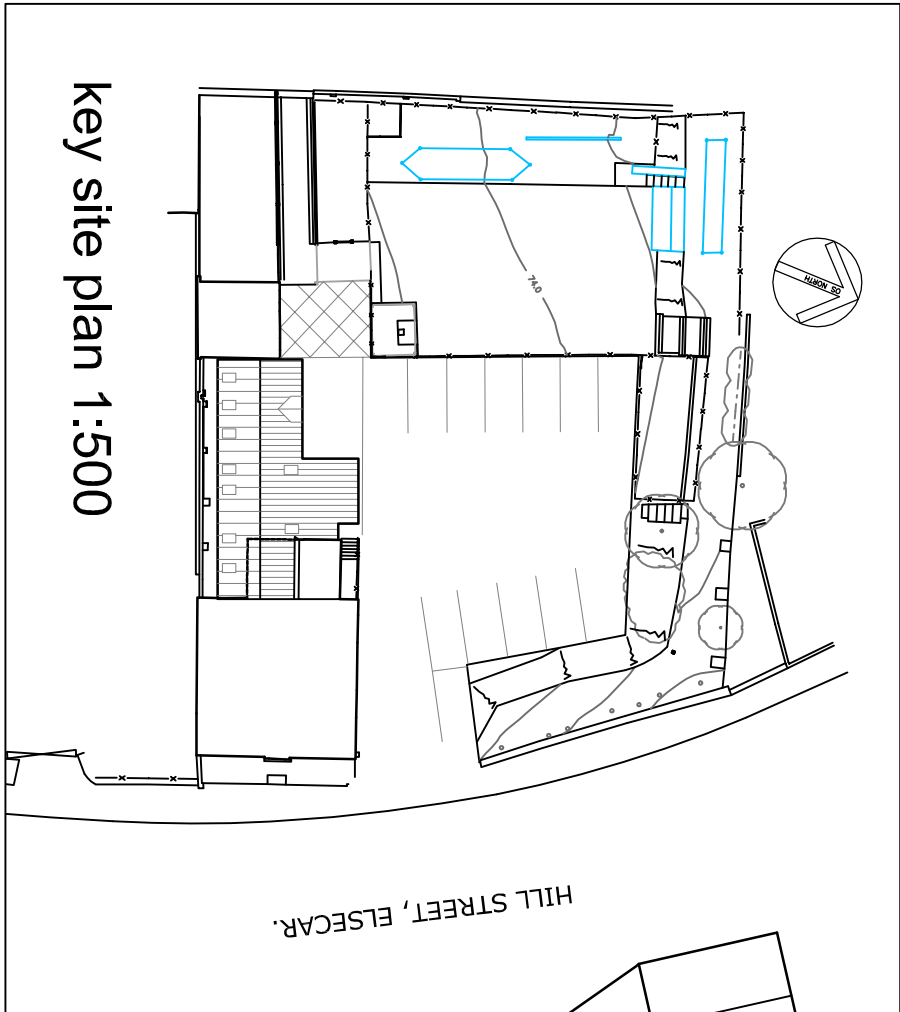


key site plan 1:500

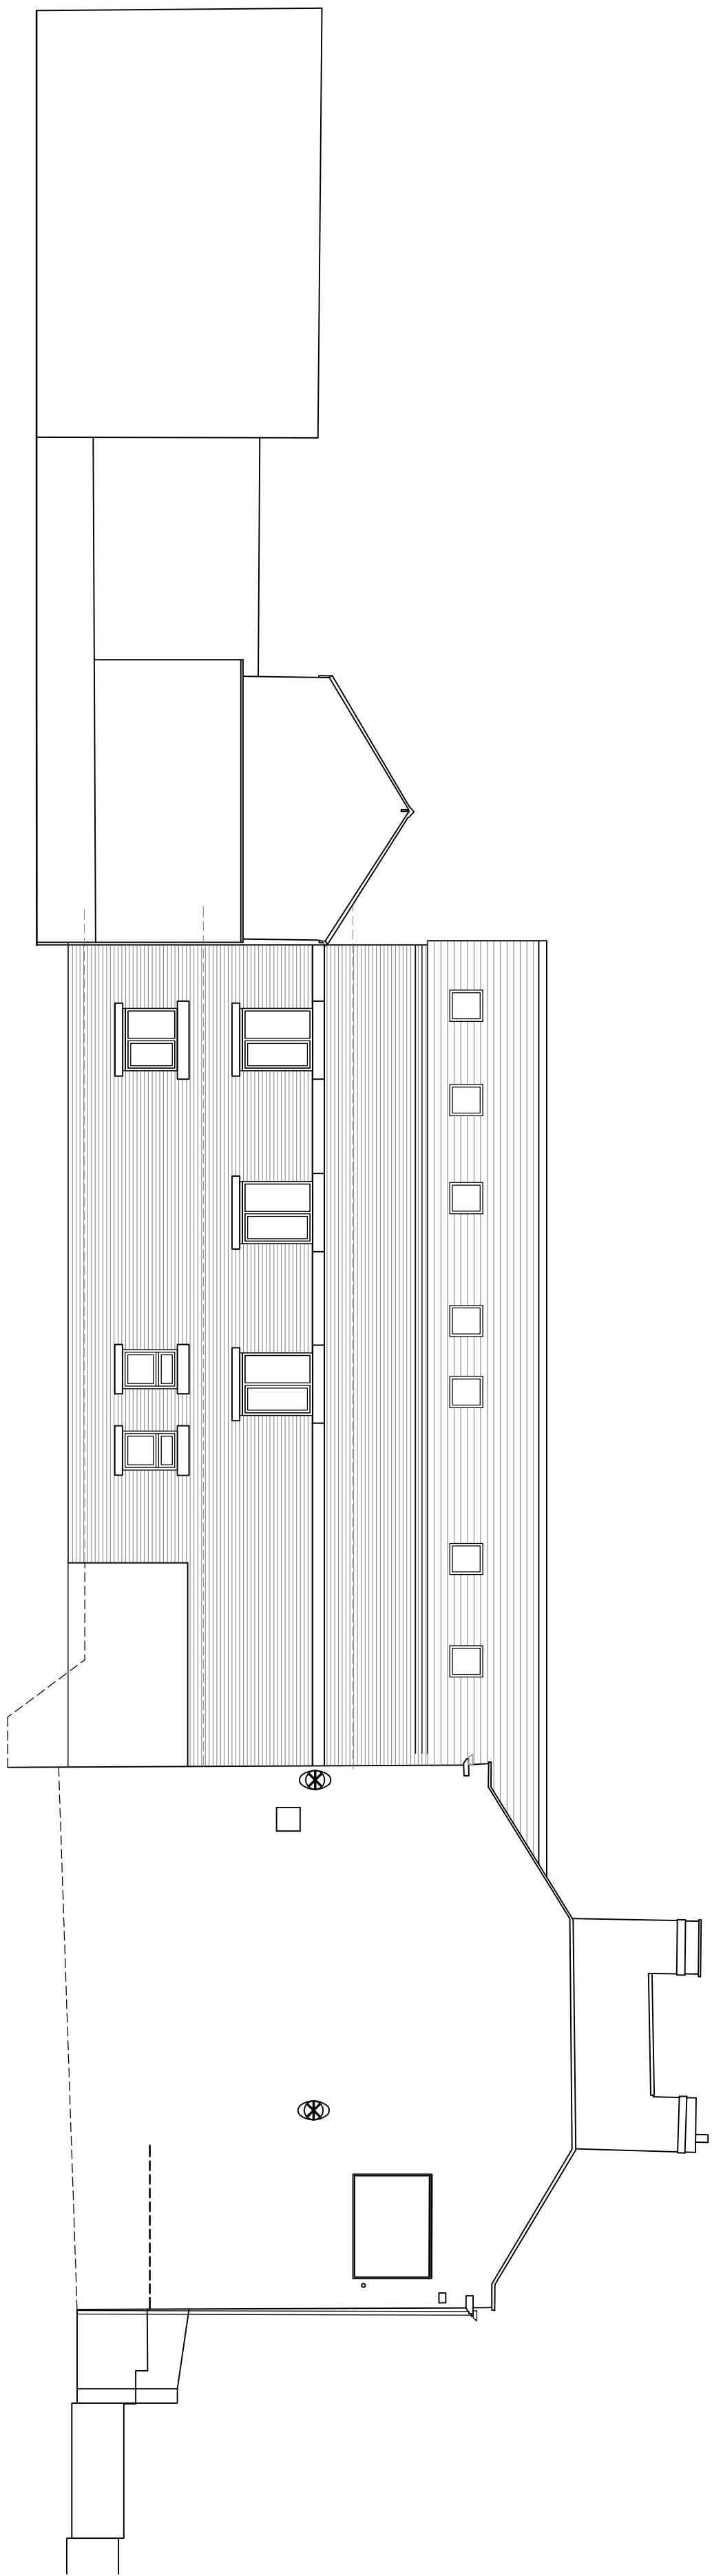

south elevation

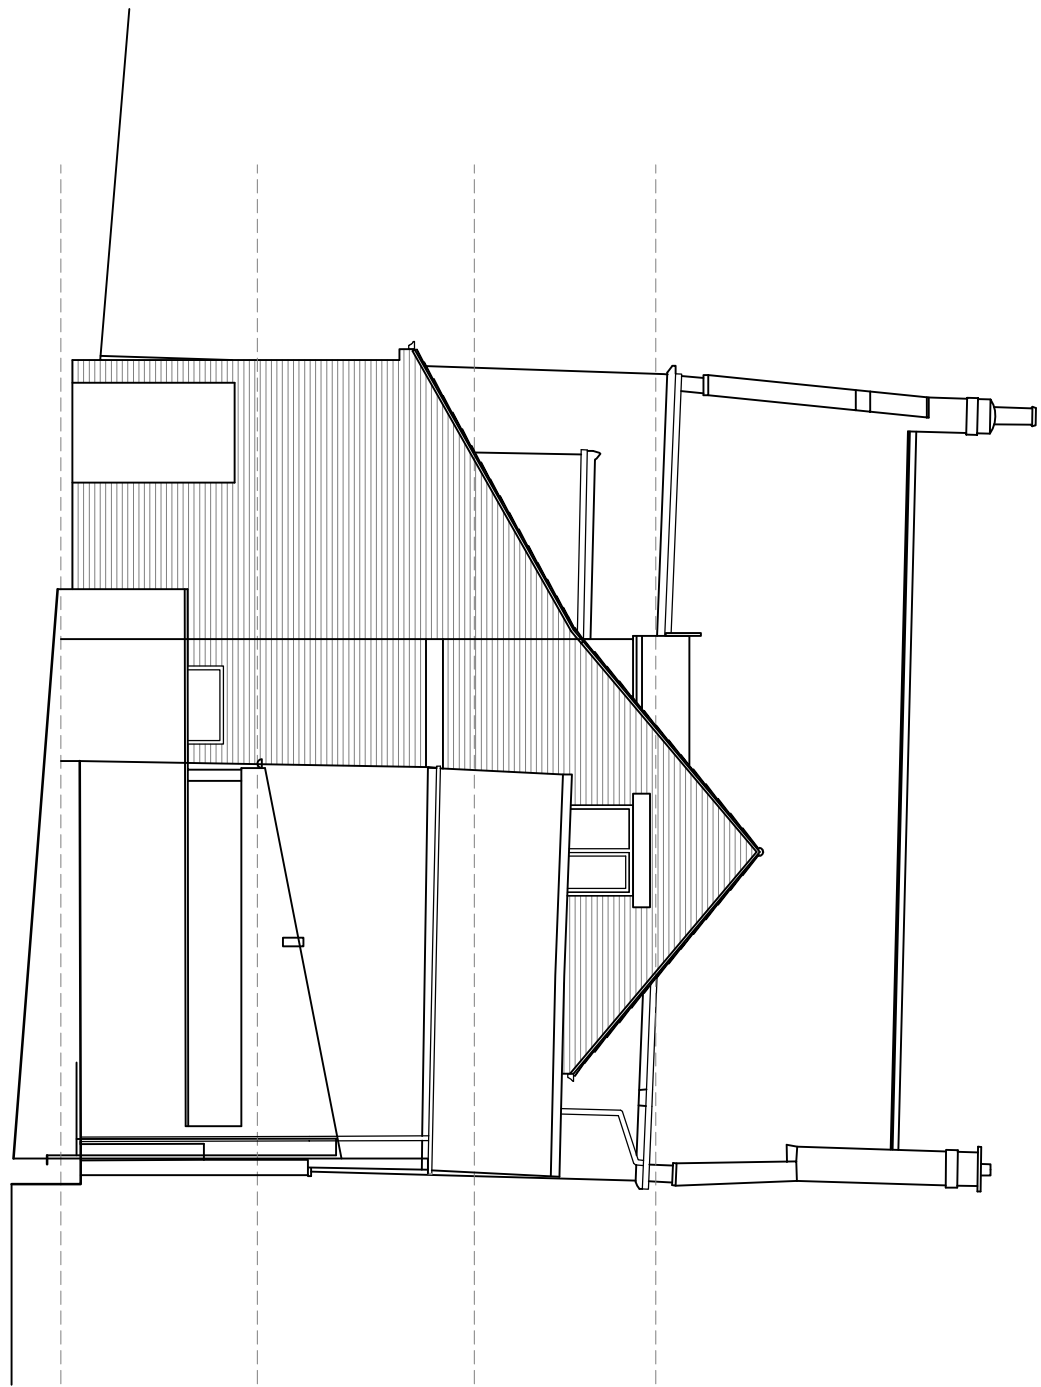

west elevation

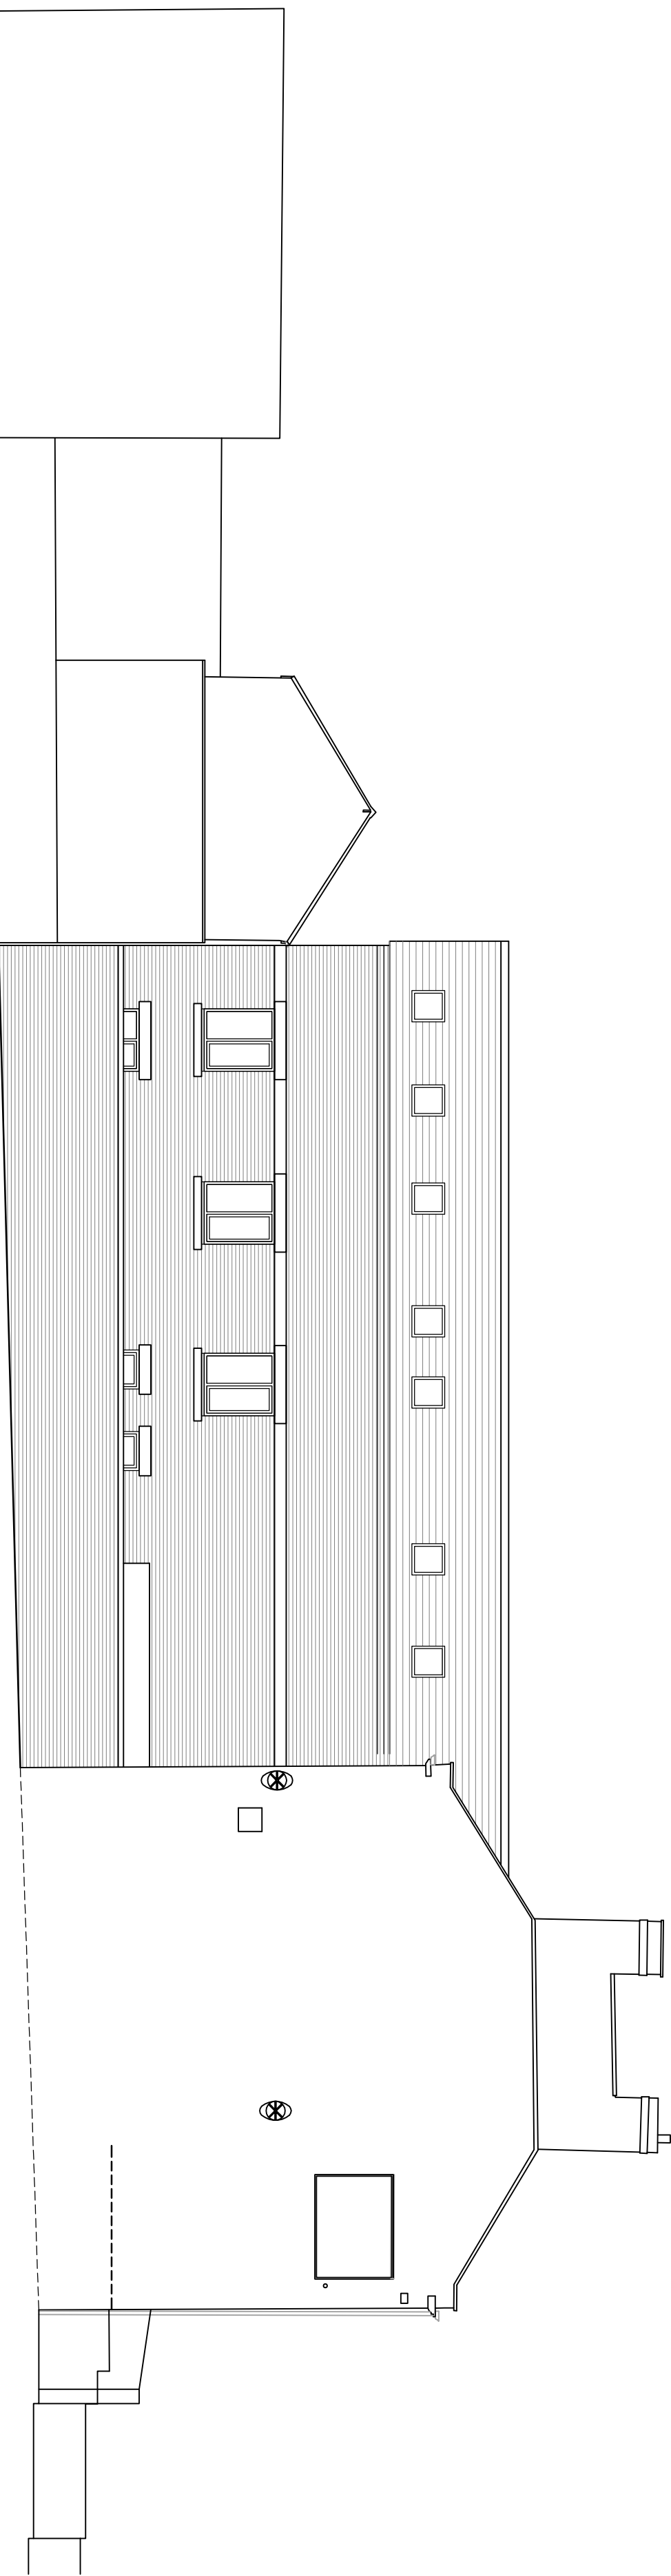

south elevation
with boundary wall

Rev.

Client:	Mr M Montfredi
---------	----------------

Project:	Fitzallen Public House
	Hill Street
	Elsecar

Drawing Title:	Proposed Elevations
----------------	---------------------

Scales:	1:100	Grid ref.:	TADS583Dmgst0
Drawn:	TV	Checked:	Date: Aug 12
Project no:	583	Drawing no:	02
		Rev.	

JENKINS + VITCH NOLAN ARCHITECTURE LTD	Jenkins Vitch Nolan Architecture Ltd Appleby House Way Unit 19 Ravenston Way Rothwell, Leicestershire Leicestershire LE16 5JY T: 01246 432 338 F: 01246 436 794 E: info@jvnarchitecture.com
---	--