


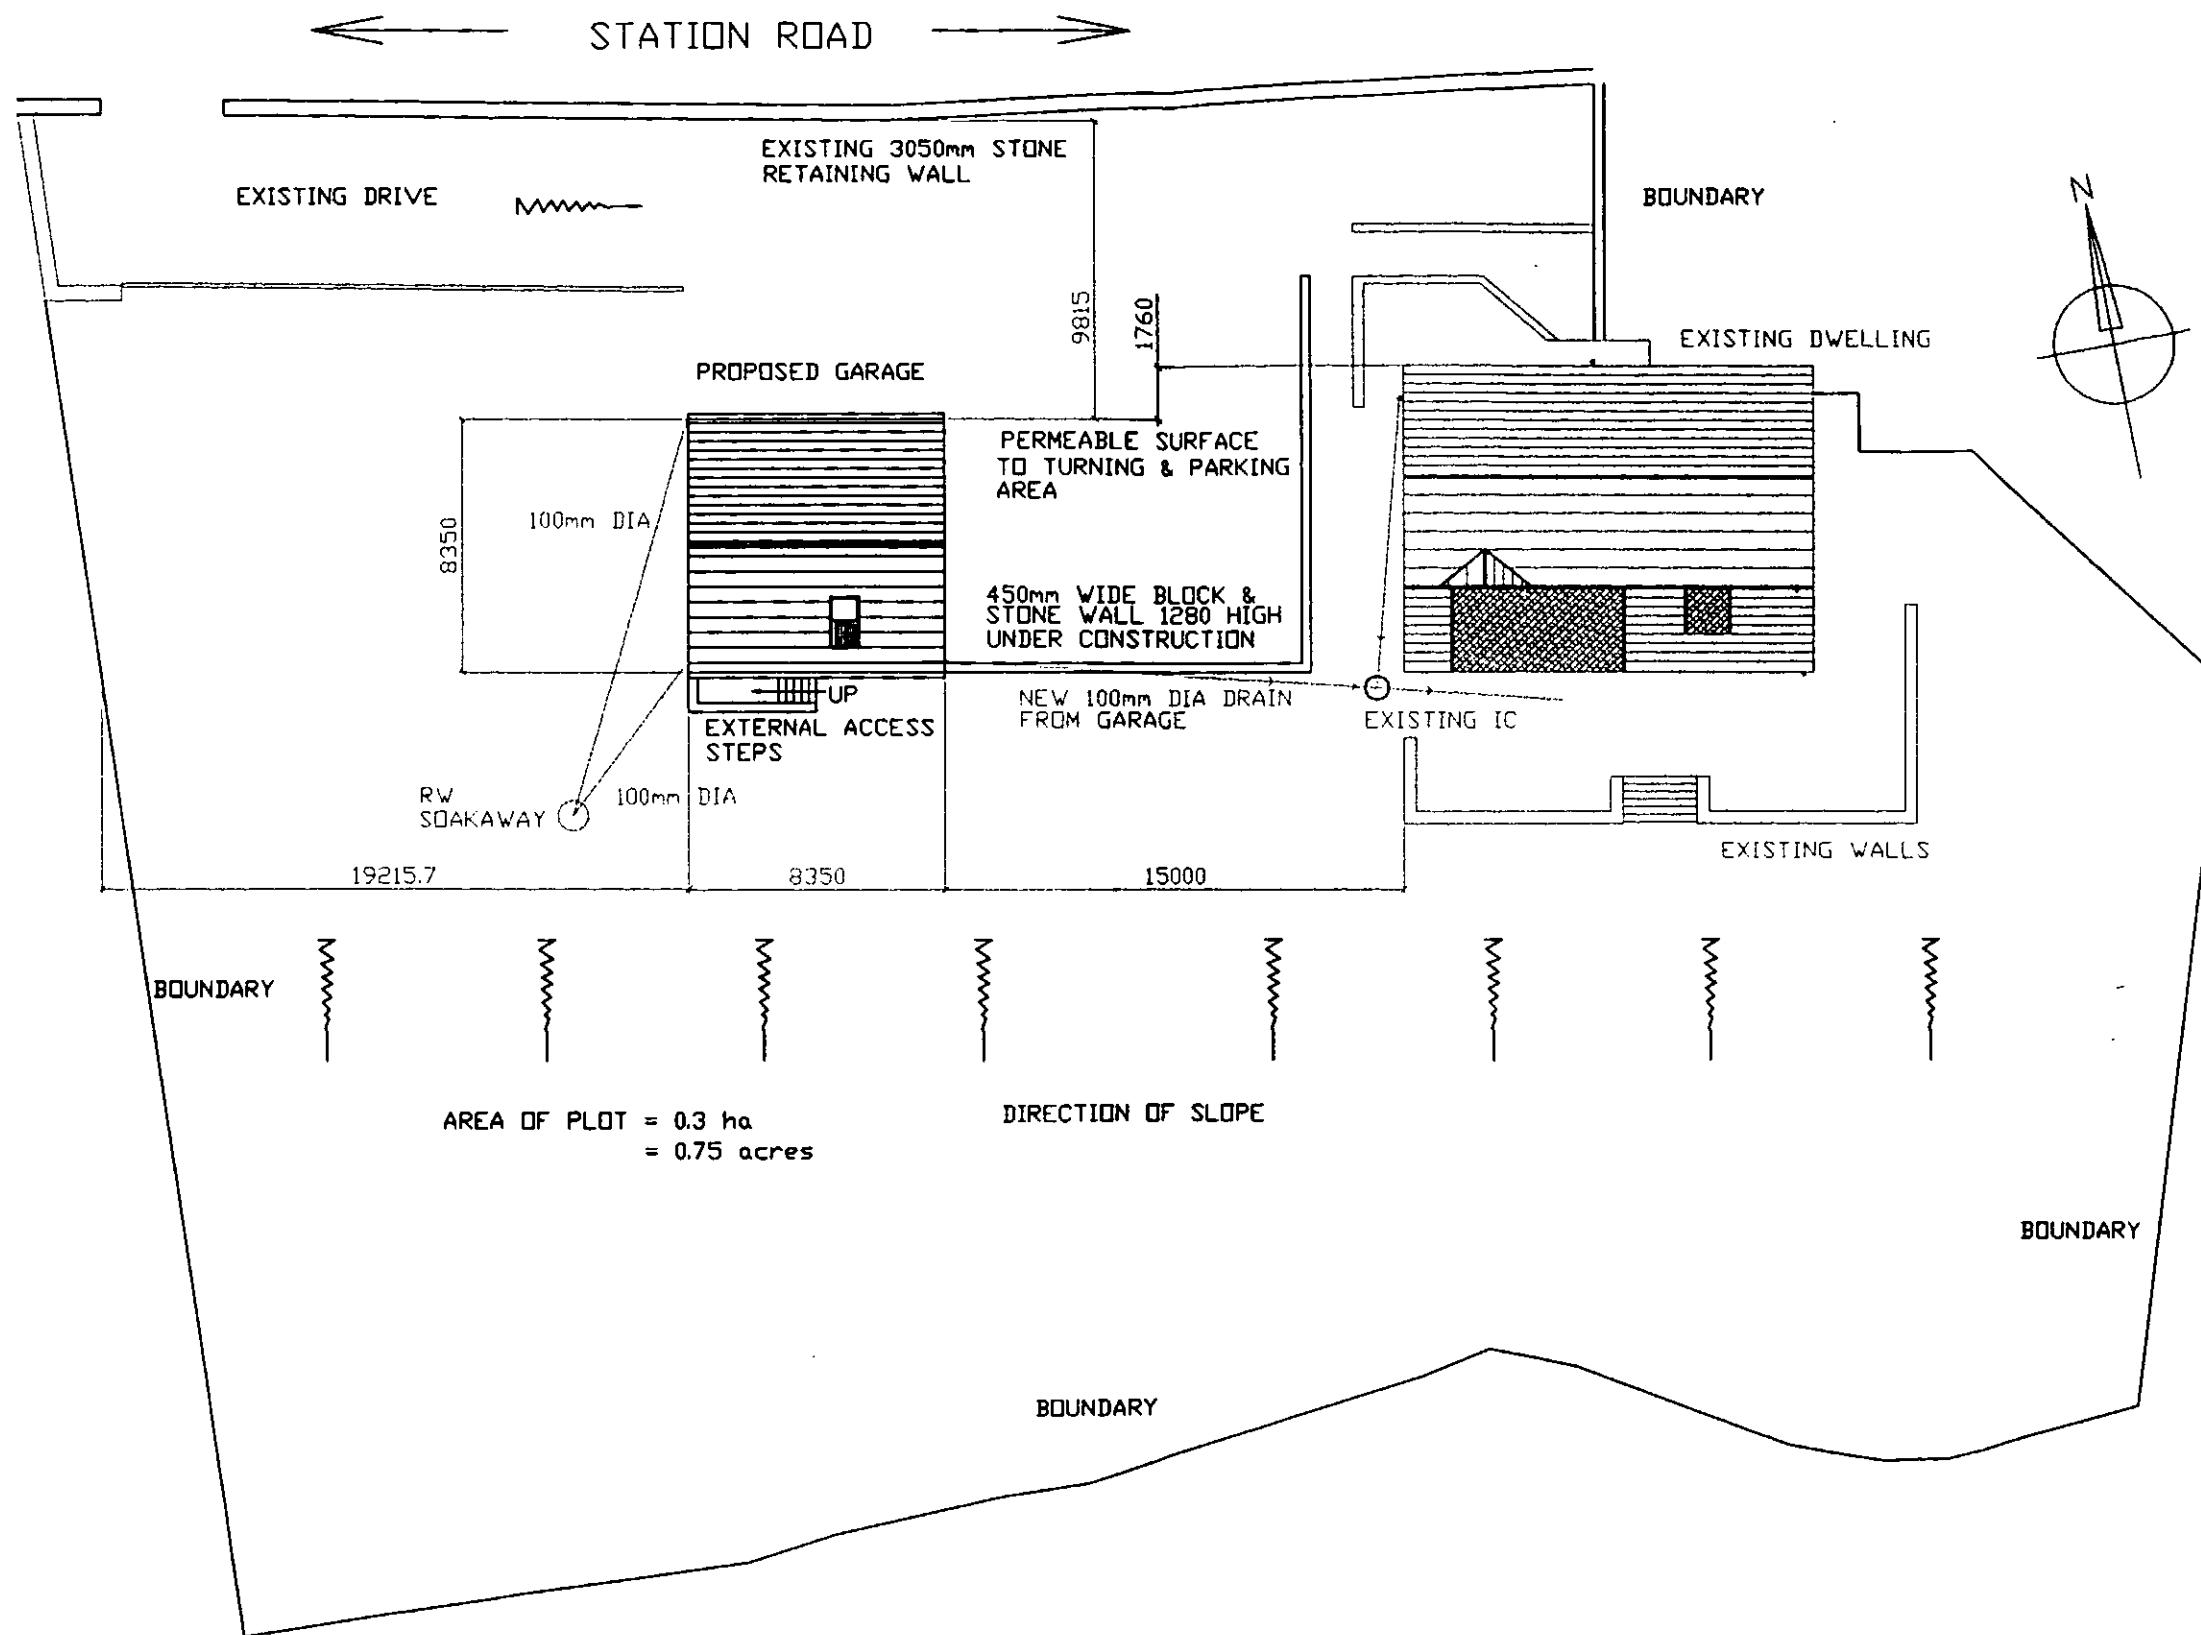


CLIENT
MR & MRS R BRIDGES
63 STATION ROAD
WINDRUSH DALE

TITLE
SITE PLAN SHOWING THE POSITION OF PROPOSED
GARAGE IN RELATION TO THE MAIN DWELLING HOUSE

Quill
ARCHITECTURE ©

THIS DRAWING IS COPYRIGHT AND MUST NOT BE USED OR
DISCLOSED IN ANY WAY EXCEPT WHERE AUTHORIZED IN
WRITING BY QUILL ARCHITECTURE.
TELEPHONE (01226) 755446 REG No 5210984

SCALE 1 : 250	DRAWN AD
DATE 09/04/10	REV
DRG No CAD/QA/PBR1001	

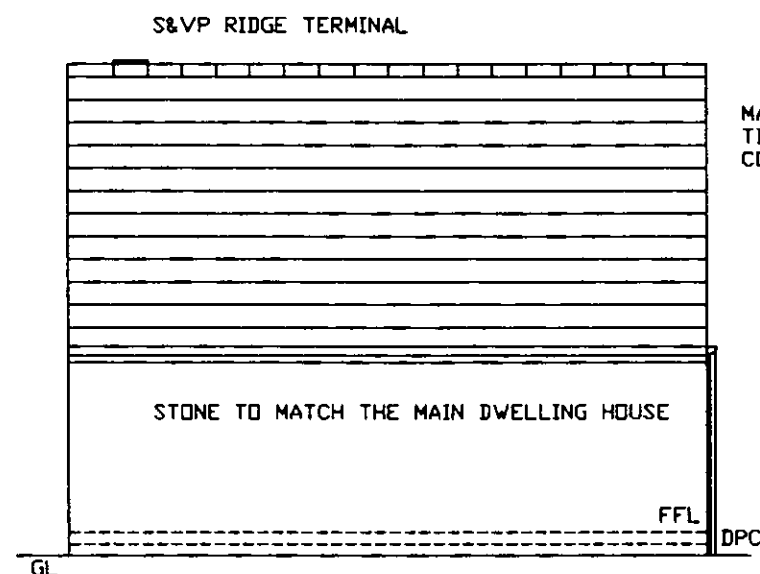

SIDE ELEVATION
(FACING STATION ROAD)


MARLEY MODERN INTERLOCKING CONCRETE
TILES TO MATCH THE MAIN DWELLING
COLOUR GREY TEXTURE SMOOTH

PROVIDE UPVC WINDOW
TO SHOWER ROOM WITH
OBSCURE GLAZING
FRAME COLOUR TO MATCH
THE EXISTING DWELLING

PROVIDE 114mm
NOM GUTTER
IN BROWN TO
MATCH THE MAIN
DWELLING


PROVIDE STONE
CAPPING

PROVIDE STONEWORK
TO OUTER FACE OF
STEPS

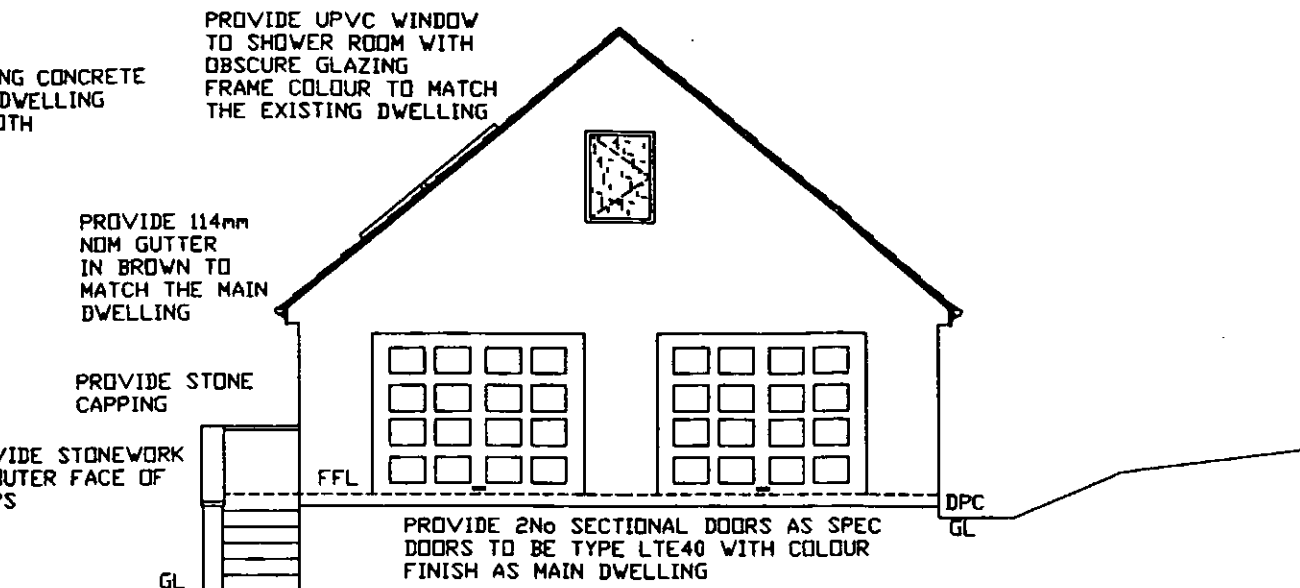

FRONT ELEVATION
(FACING APPLICANTS DWELLING)


PROVIDE 2NO SECTIONAL DOORS AS SPEC
DOORS TO BE TYPE LTE40 WITH COLOUR
FINISH AS MAIN DWELLING

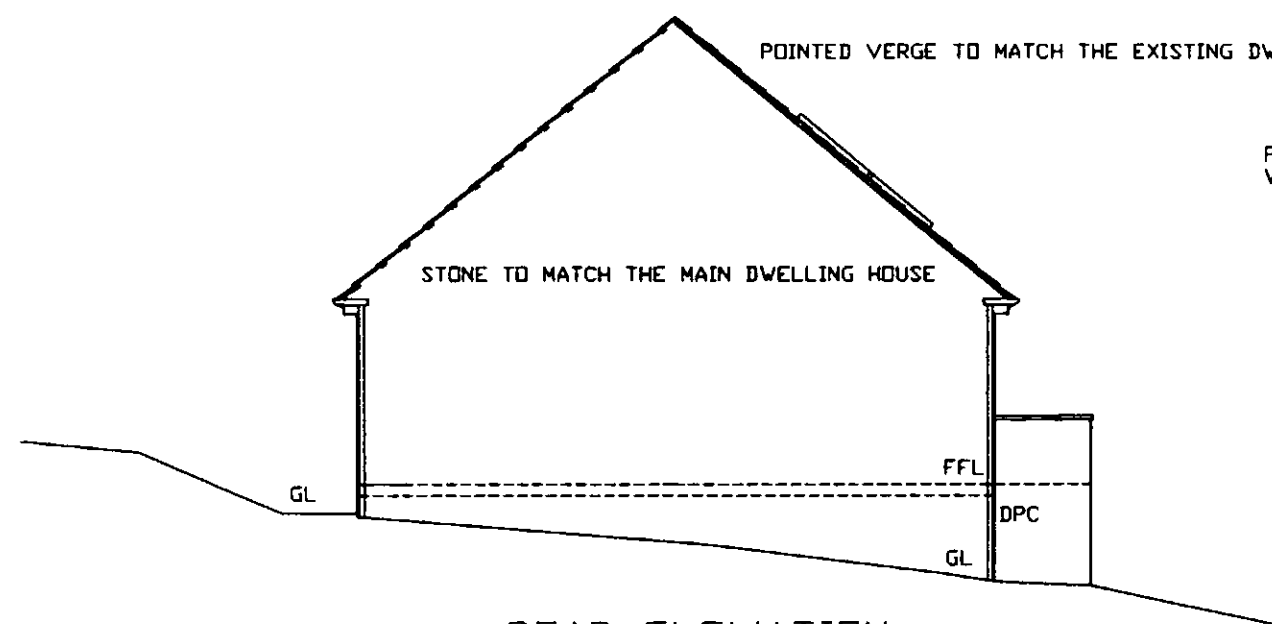

REAR ELEVATION

POINTED VERGE TO MATCH THE EXISTING DWELLING

PROVIDE VELUX CABRIO BALCONY
WINDOW TO STUDIO

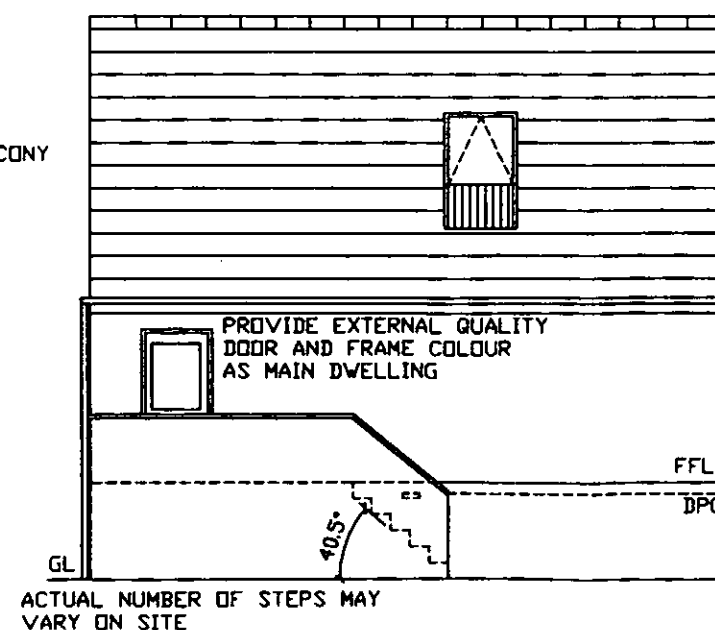

SIDE ELEVATION
(FACING APPLICANTS REAR GARDEN)

PROVIDE EXTERNAL QUALITY
DOOR AND FRAME COLOUR
AS MAIN DWELLING

ACTUAL NUMBER OF STEPS MAY
VARY ON SITE

CLIENT
MR & MRS R BRIDGES
63 STATION ROAD
WORSBROUGH DALE

TITLE
ELEVATIONS OF PROPOSED GARAGE

Quill
ARCHTECTURE ©

THIS DRAWING IS COPYRIGHT AND MUST NOT BE USED OR
DISCLOSED IN ANY WAY EXCEPT WHERE AUTHORIZED IN
WRITING BY QUILL ARCHITECTURE.



TELEPHONE (01226) 755446

REG No 5210984


SCALE 1 : 100	DRAWN AD
DATE 14/04/10	REV
DRG No CAD/QA/P1002	

ROOF PLAN

PROVIDE AND FIX MARLEY MODERN INTERLOCKING
ROOF TILES TO MATCH THE MAIN DWELLING HOUSE

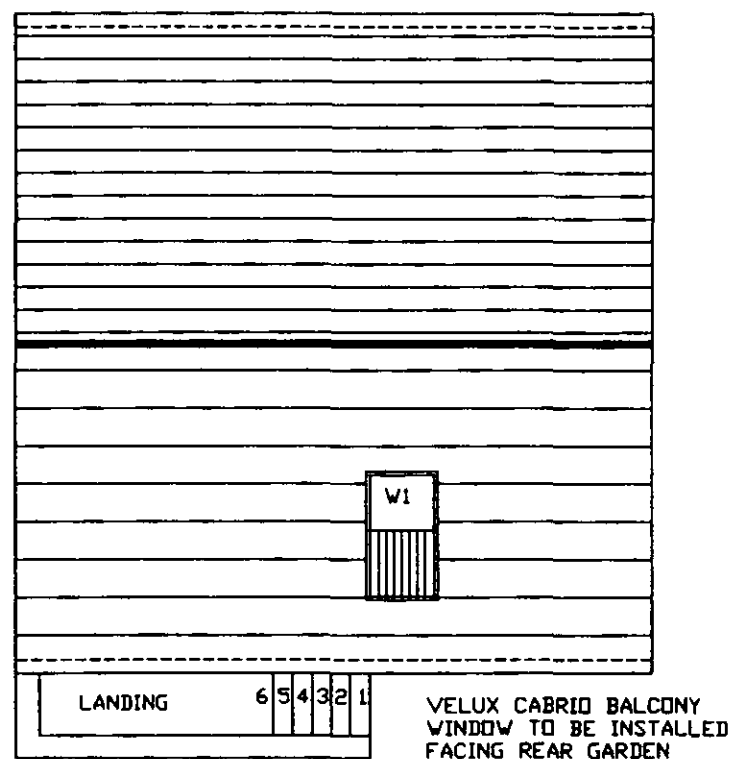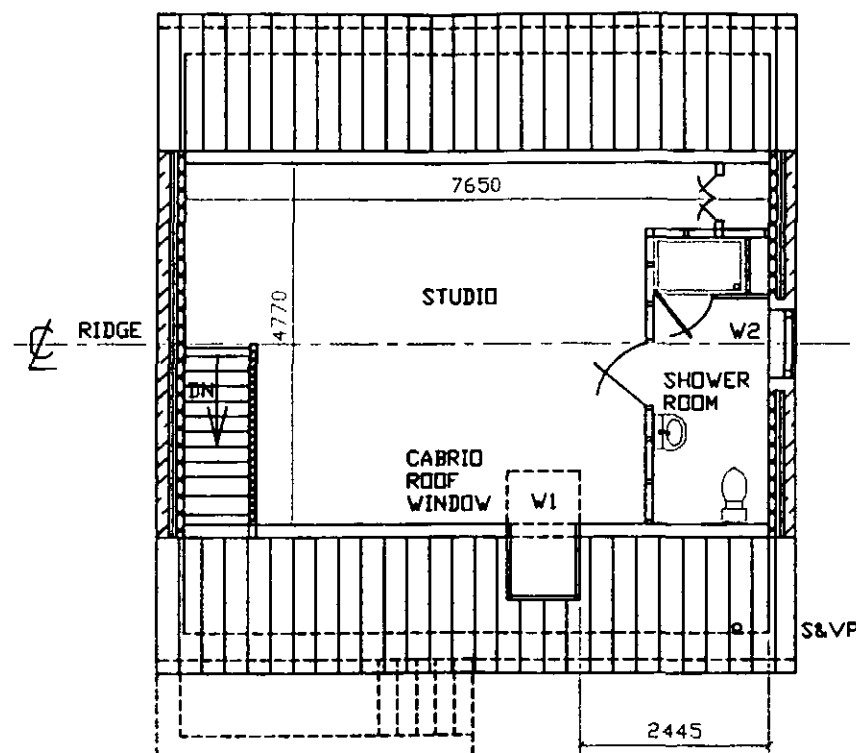FLOOR PLAN
ATTIC SPACE

GROUND FLOOR PLAN

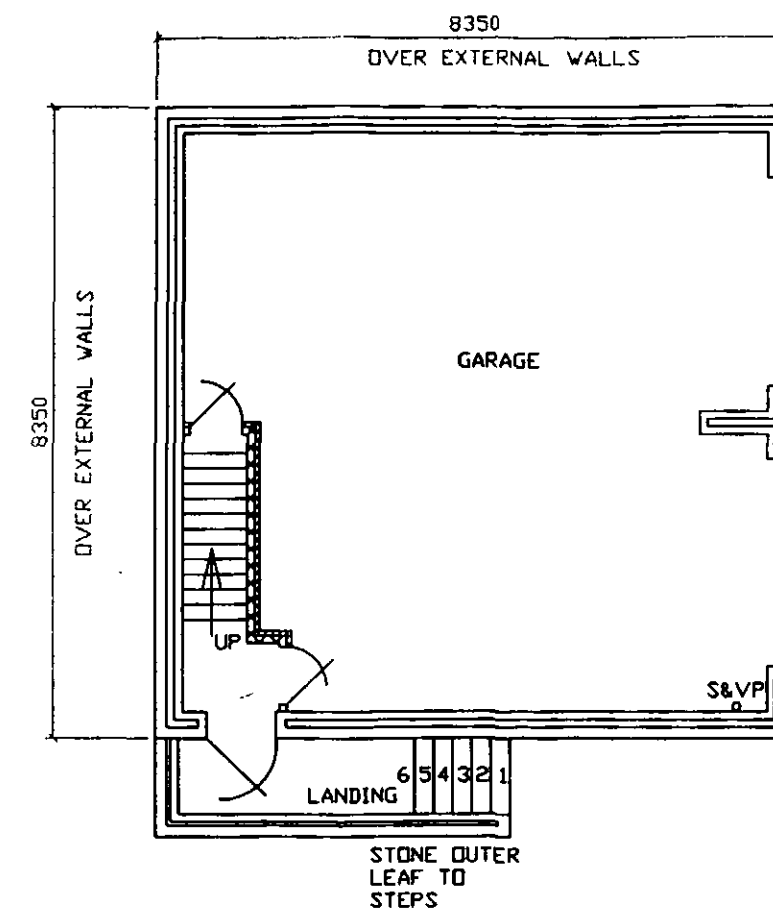

EXTERNAL AREA = 69.72m²

CLIENT
MR & MRS R BRIDGES
63 STATION ROAD
WORSBROUGH DALE



TITLE
PLAN OF EXTERNAL ROOF, ATTIC FLOOR AREA
AND GROUND FLOOR

Quill
ARCHTECTURE ©

THIS DRAWING IS COPYRIGHT AND MUST NOT BE USED OR
DISCLOSED IN ANY WAY EXCEPT WHERE AUTHORIZED IN
WRITING BY QUILL ARCHITECTURE.
TELEPHONE (01226) 755446 REG No 5210984

SCALE 1 : 100	DRAWN AD
DATE 14/04/10	REV
DRG No CAD/QA/P1003	

SECTION ON Y - Y

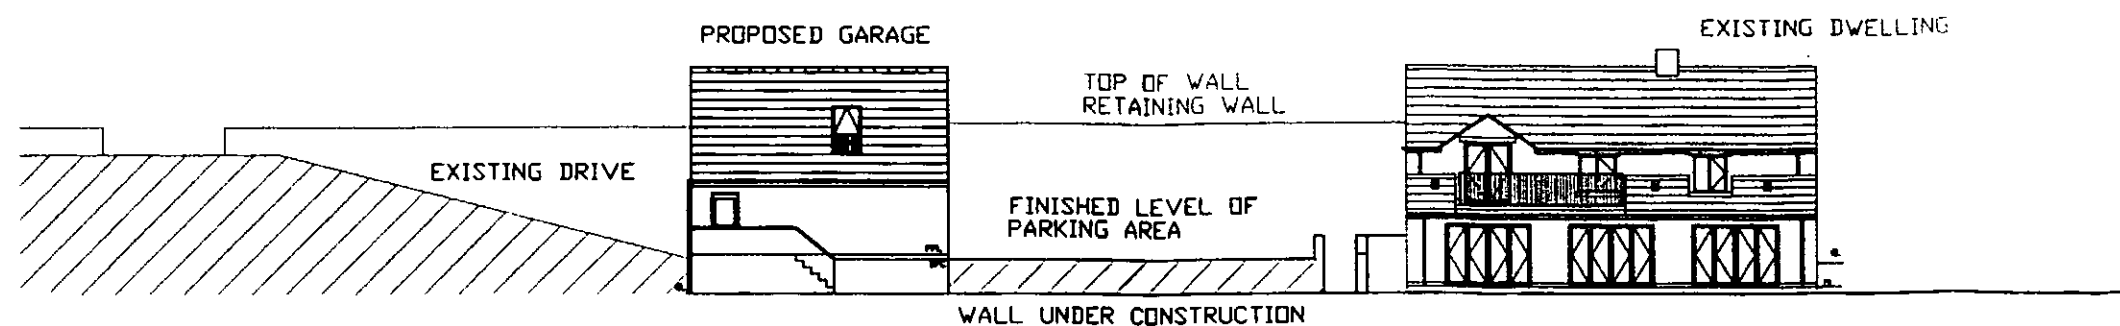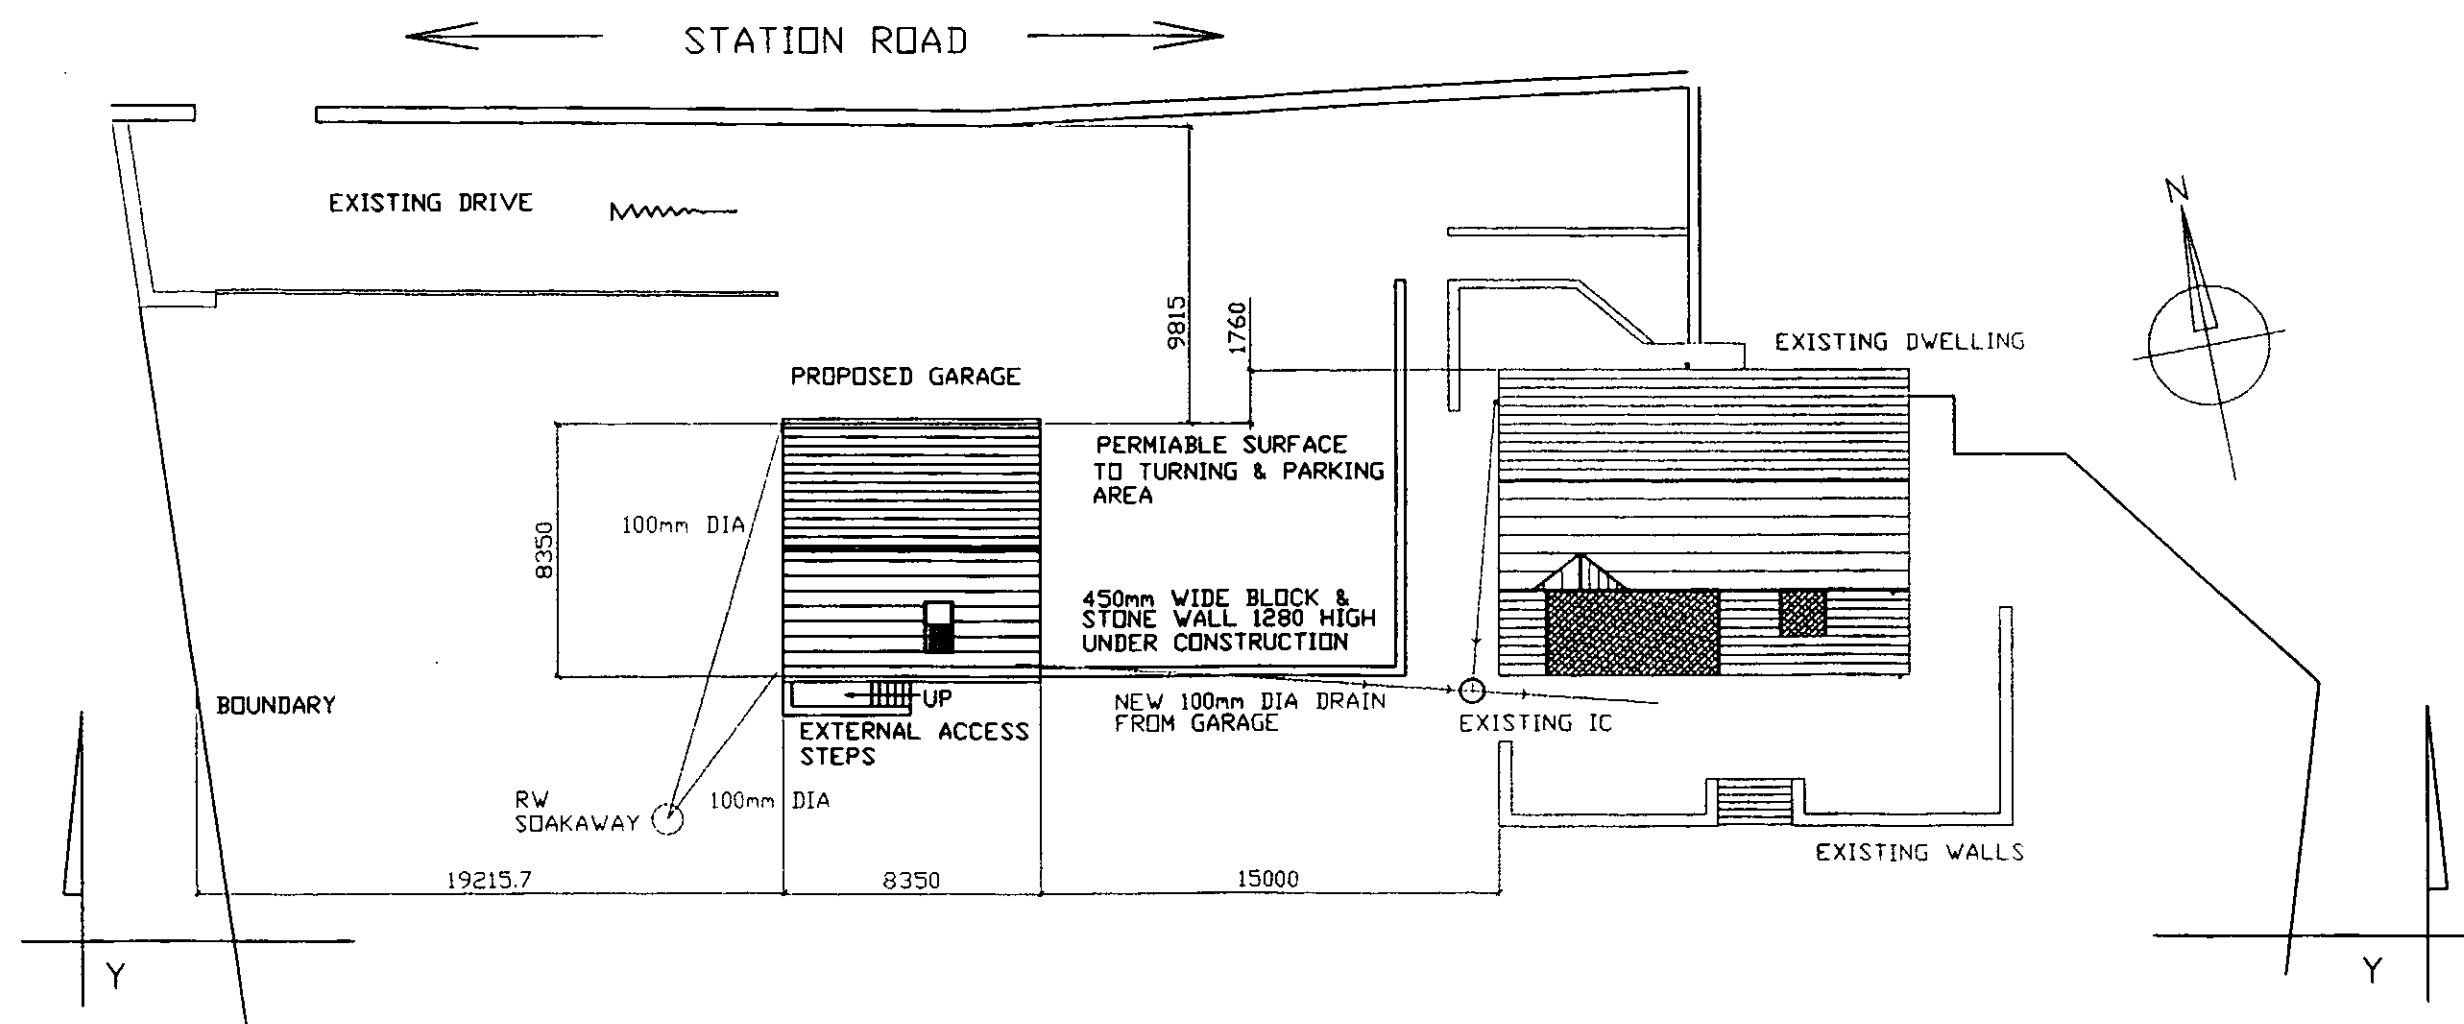

CLIENT
MR & MRS R BRIDGES
63 STATION ROAD
WORSBROUGH DALE

TITLE
PART PLAN VIEW OF SITE & SECTION ON Y - Y

Quill
ARCHITECTURE ©

THIS DRAWING IS COPYRIGHT AND MUST NOT BE USED OR
DISCLOSED IN ANY WAY EXCEPT WHERE AUTHORIZED IN
WRITING BY QUILL ARCHITECTURE.
TELEPHONE (01226) 755446 REG No 5210984

SCALE 1 : 250	DRAWN AD
DATE 09/04/10	REV
DRG No CAD/QA/PBR1005	