


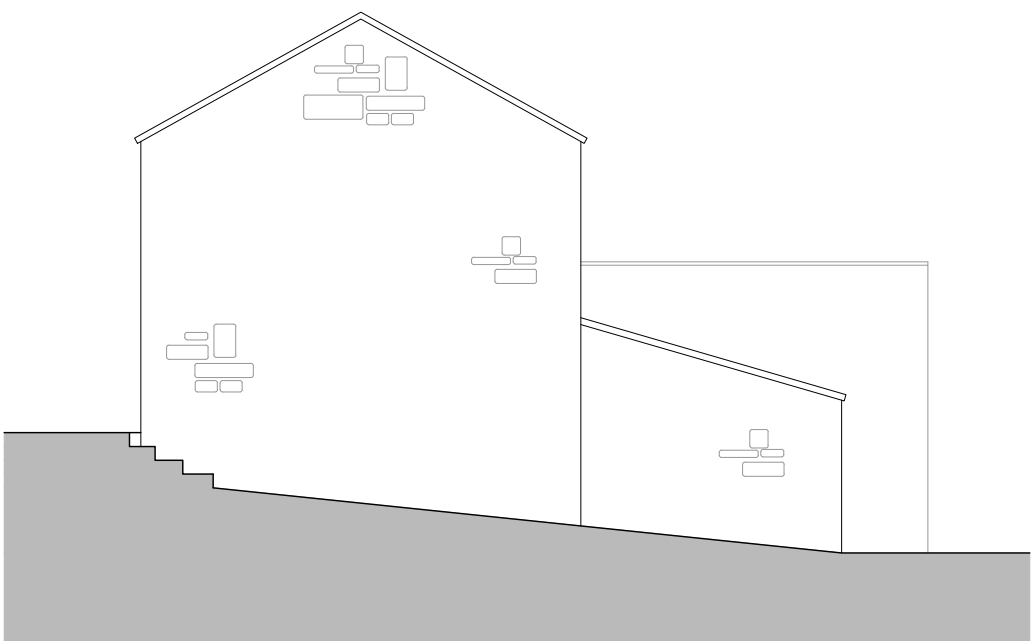


PROPOSED SOUTH ELEVATION




73.00 DATUM

PROPOSED WEST ELEVATION

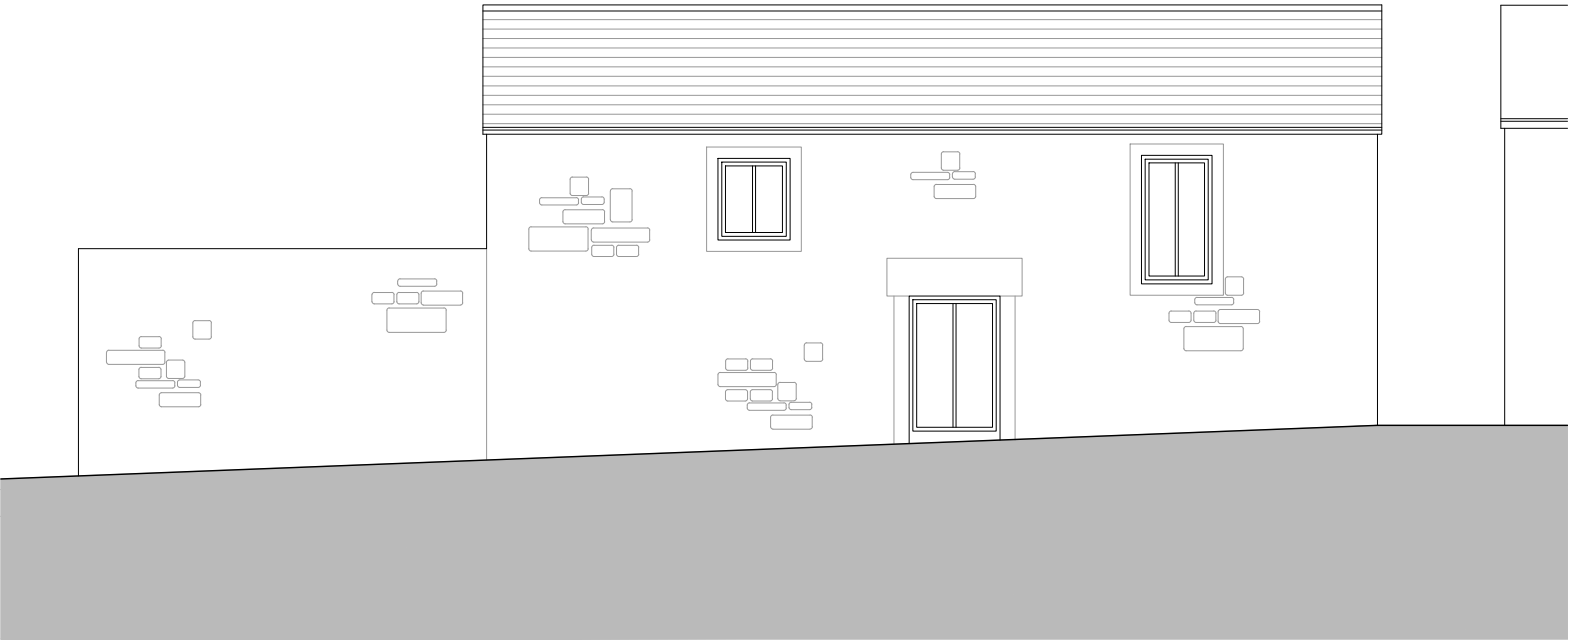

PROPOSED NORTH ELEVATION

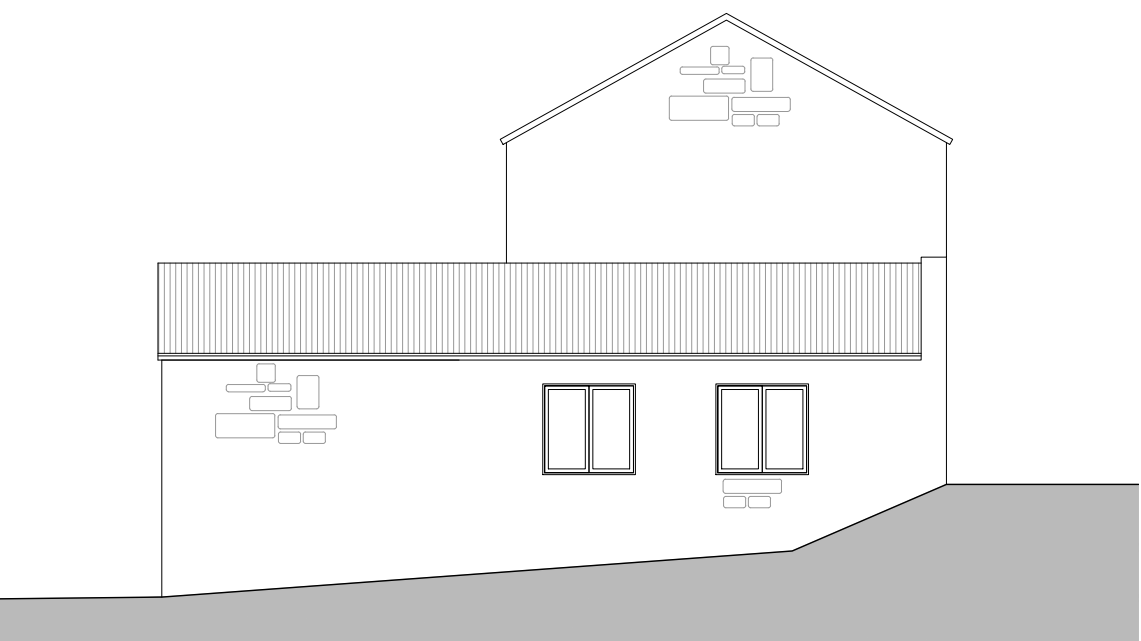

PROPOSED EAST ELEVATION

 Prism Agriculture Ltd	Project Address Hill End Farm, Hill End Road, Mapplewell, Barnsley				
	Client Mr P Needham				
	Drawing Proposed Elevations				
DRAWING NO. 259-07-05	SCALE 1:100 @ A3	DRAWN AR	CHECK TW	DATE June 2022	REVISION ---