


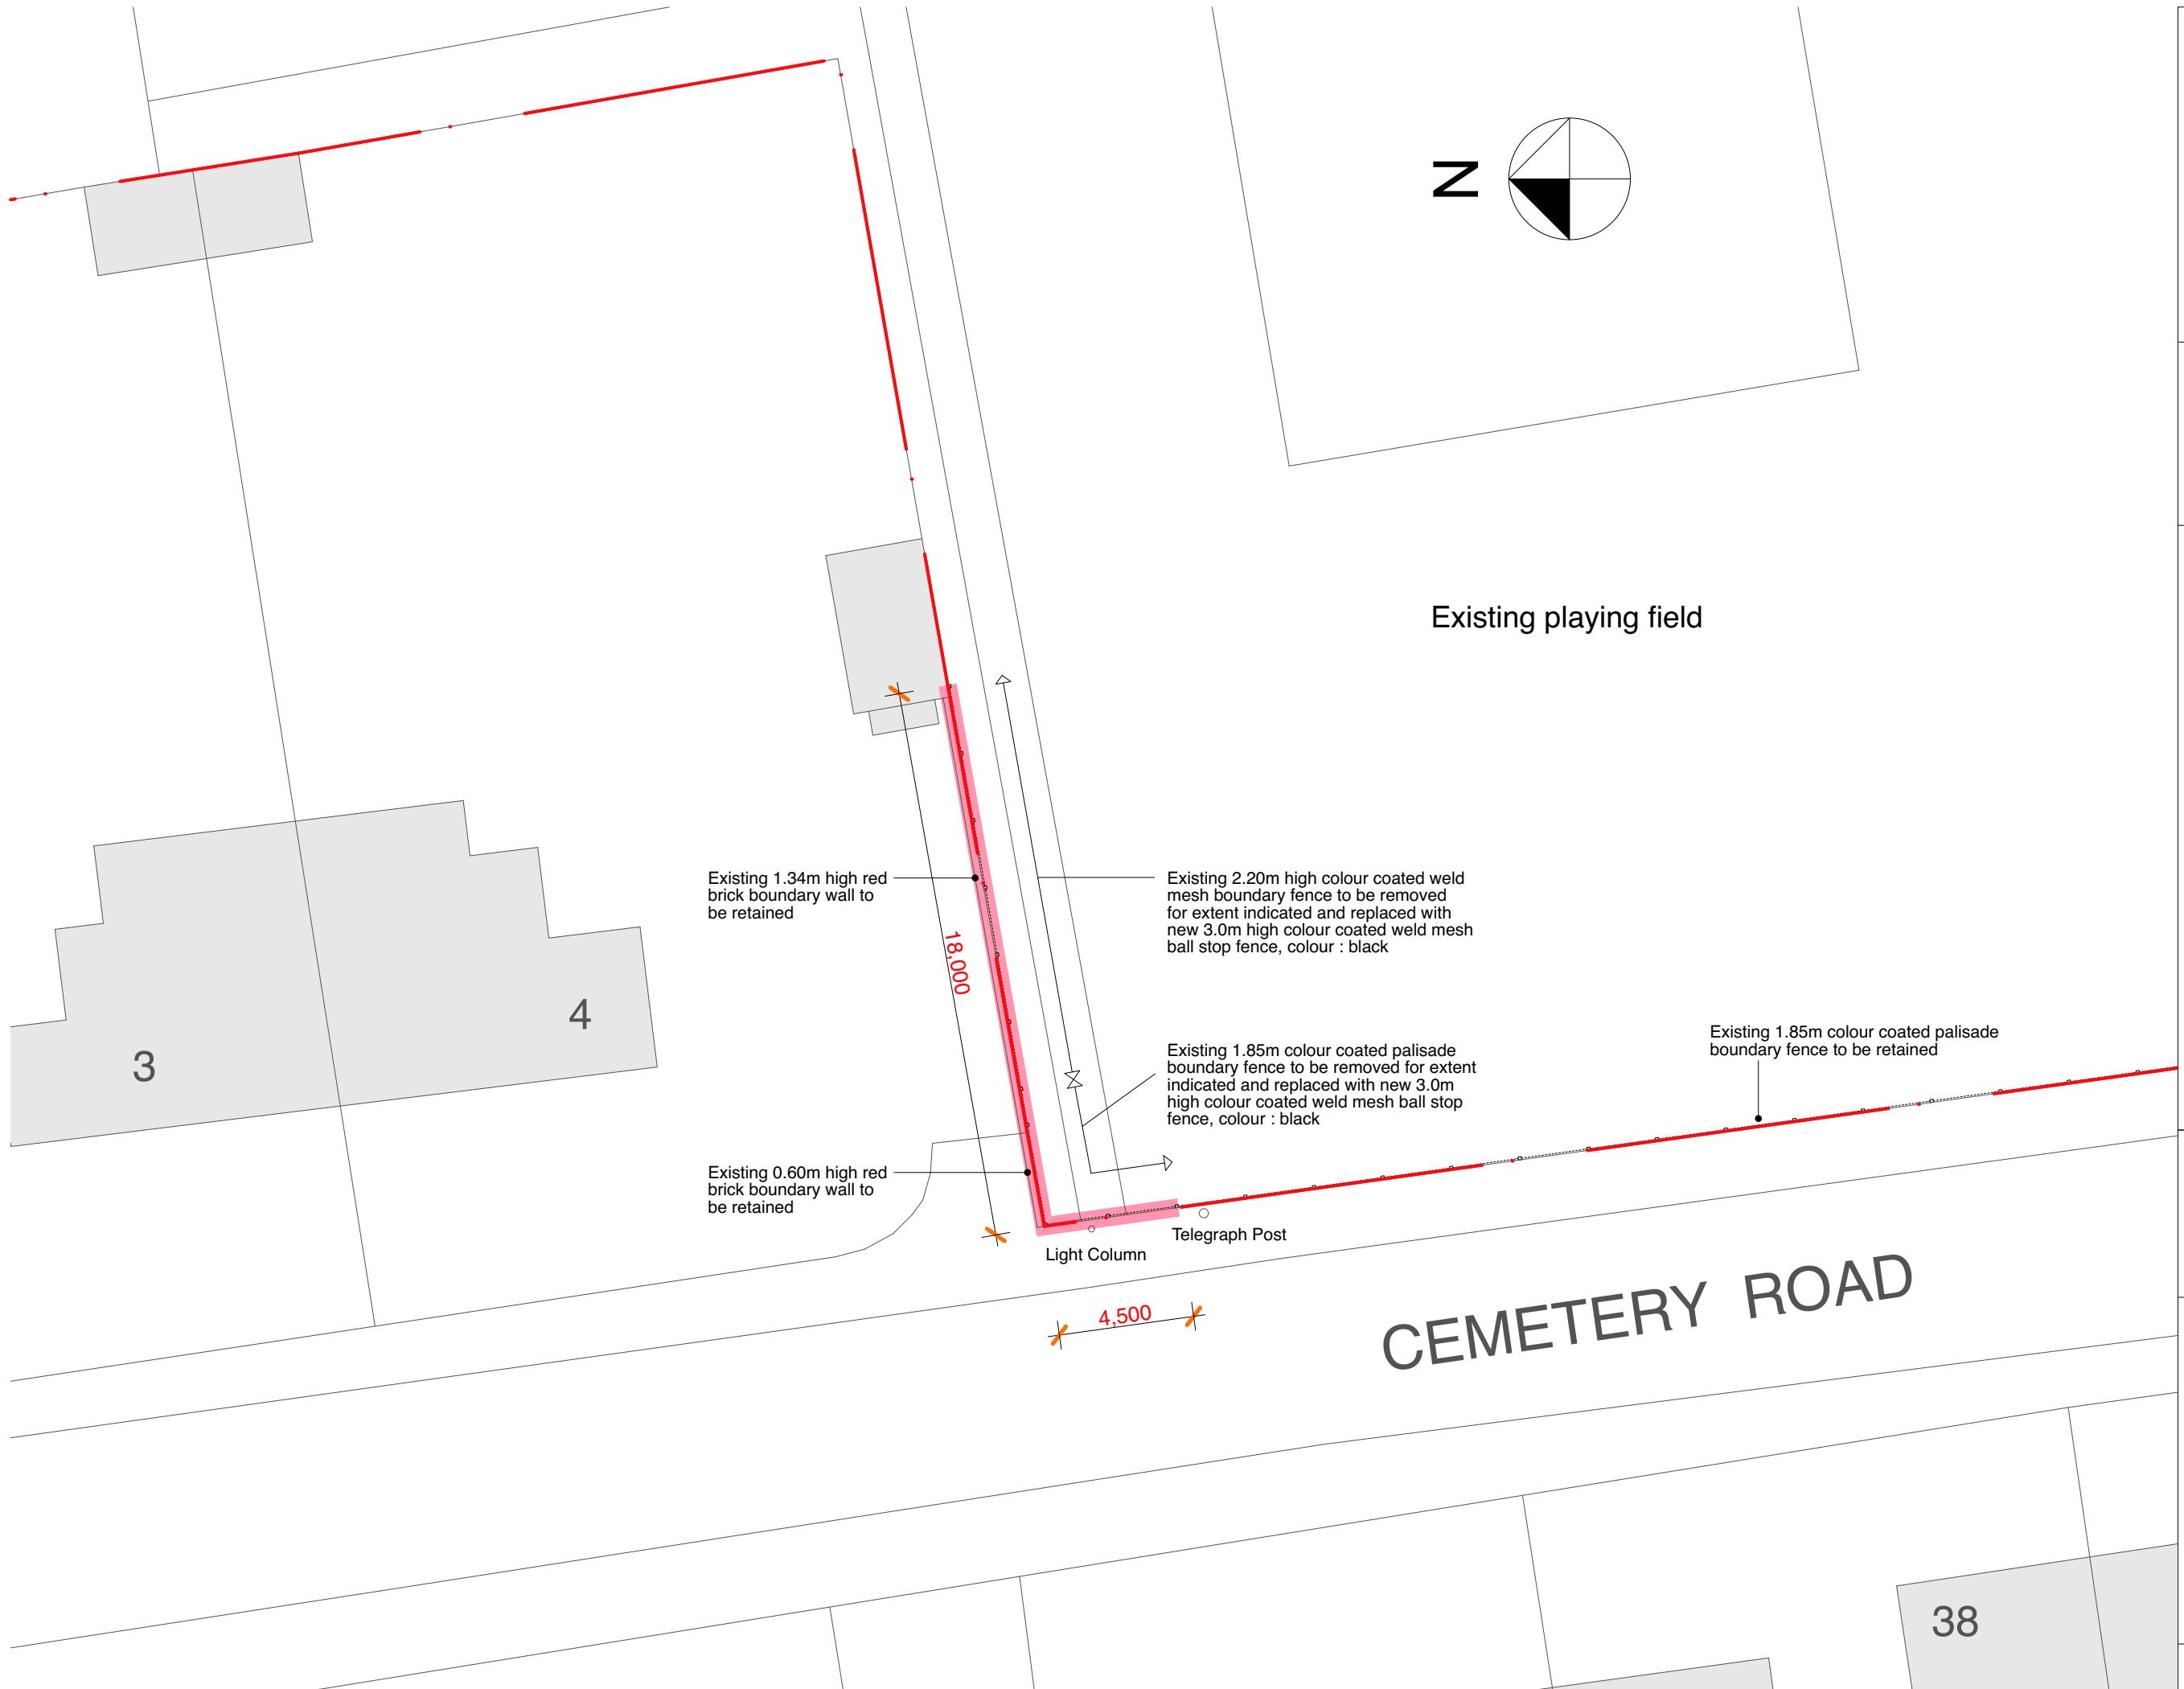



SLA DESIGN^{LLP}
Cost Conscious Creativity
Architecture | Master Planning | Visualisation | Interior Design

SLA Design LLP
The Link Building
24A St Andrew's Road
Sheffield
South Yorkshire
S11 9AL

Tel: (+44) 0114 2585603
Fax: (+44) 0114 2362918
E-mail: enquiries@SLAdesign.co.uk

www.SLAdesign.co.uk

SLA Design LLP
Reg. No. 0C380579 Registered in England and Wales
Reg. Office: 28-43 Bridge Street, Sowerton, Middlesbrough, South Yorkshire S64 8AP

SLA DESIGN:
- All rights reserved by SLA DESIGN
- No part of this publication may be reproduced, stored in any retrieval system or transmitted in any form or by any means without the prior permission of SLA DESIGN
Do not scale off drawing
All dimensions to be checked on site

Revision : Date :

Client:

Ladywood Primary School

Project No:
15/033

Project Title:
Ladywood Primary School, Nancy Road, Grimesthorpe, Barnsley, S72 7JX

Drawing No:
P03

Drawing Title:
Proposed Part Site Plan

Revision:

Drawn by:
PH

Approved By:

Date:
April 2016

Scale:
1:200 @ A3

Drawing Status : **PLANNING**