




land adjacent to 29 Snape hill, darfield

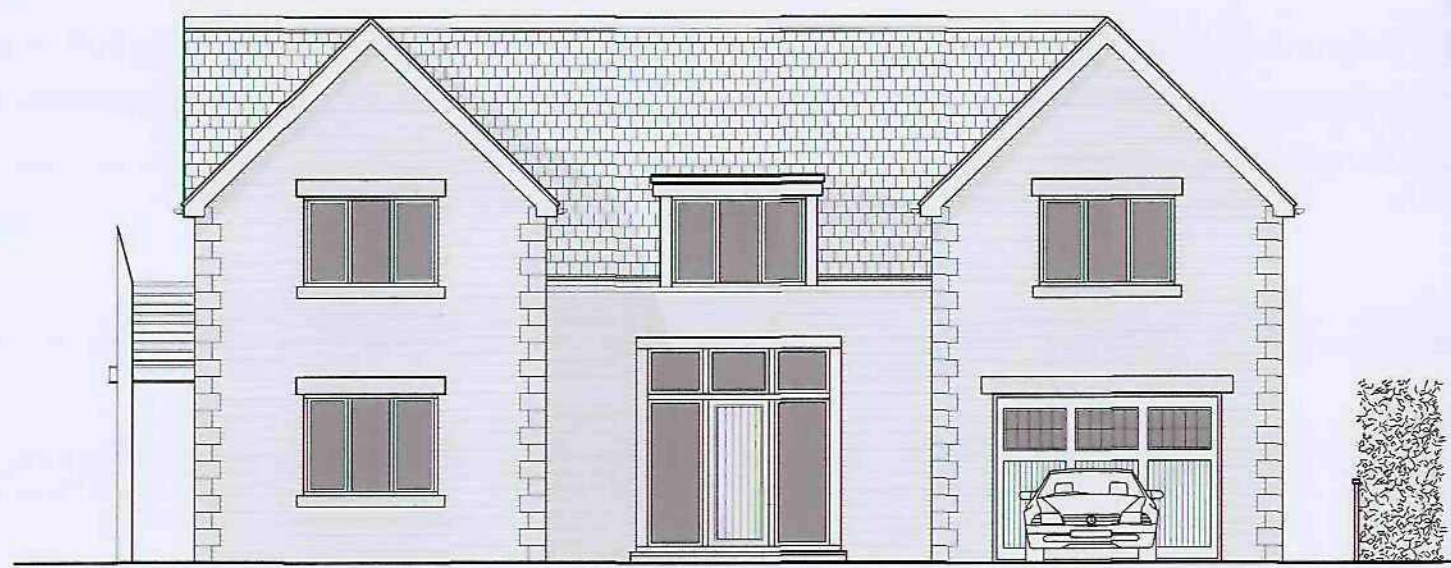


front elevation
1:100

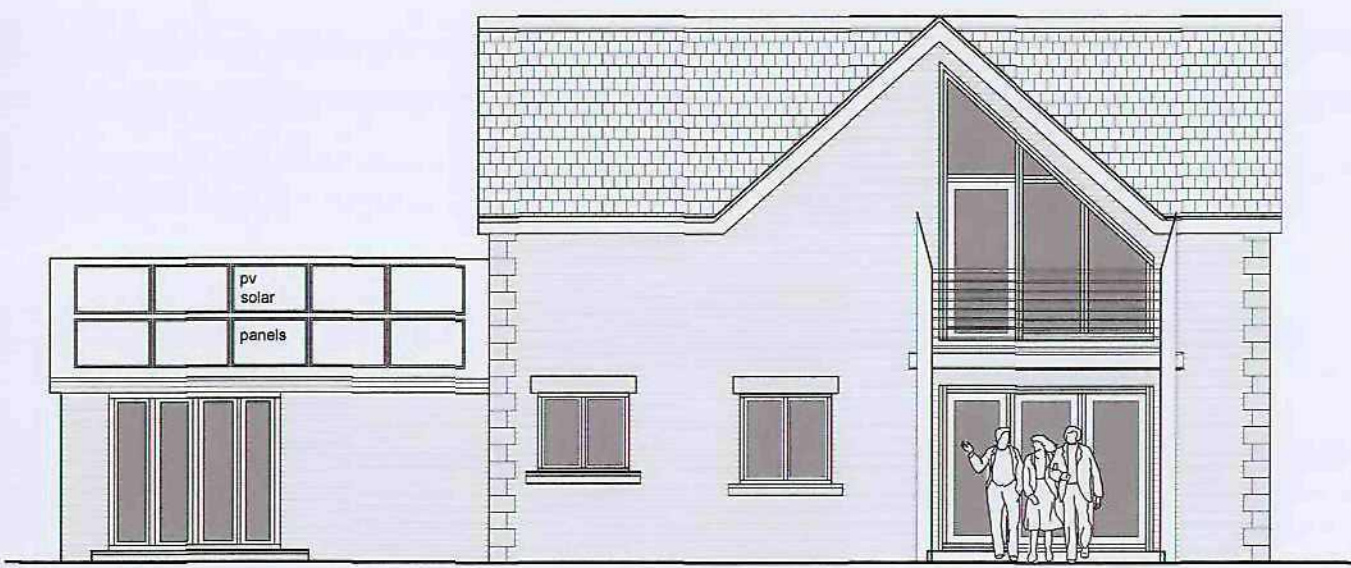


side elevation
1:100

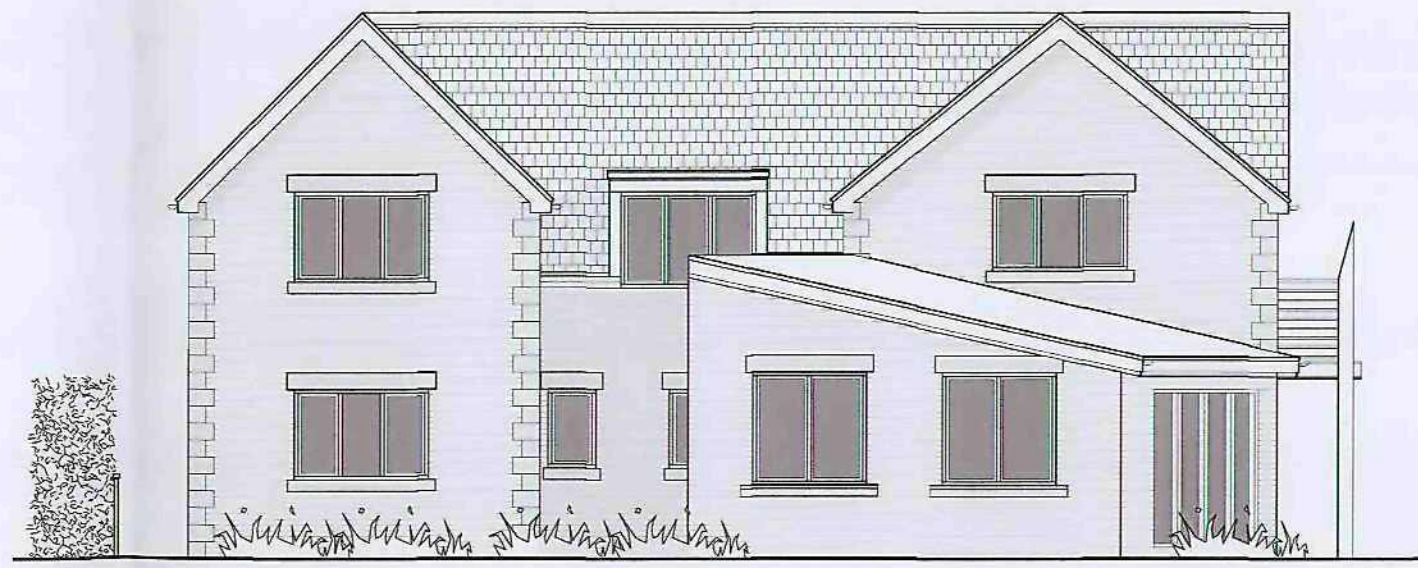


rear elevation
1:100

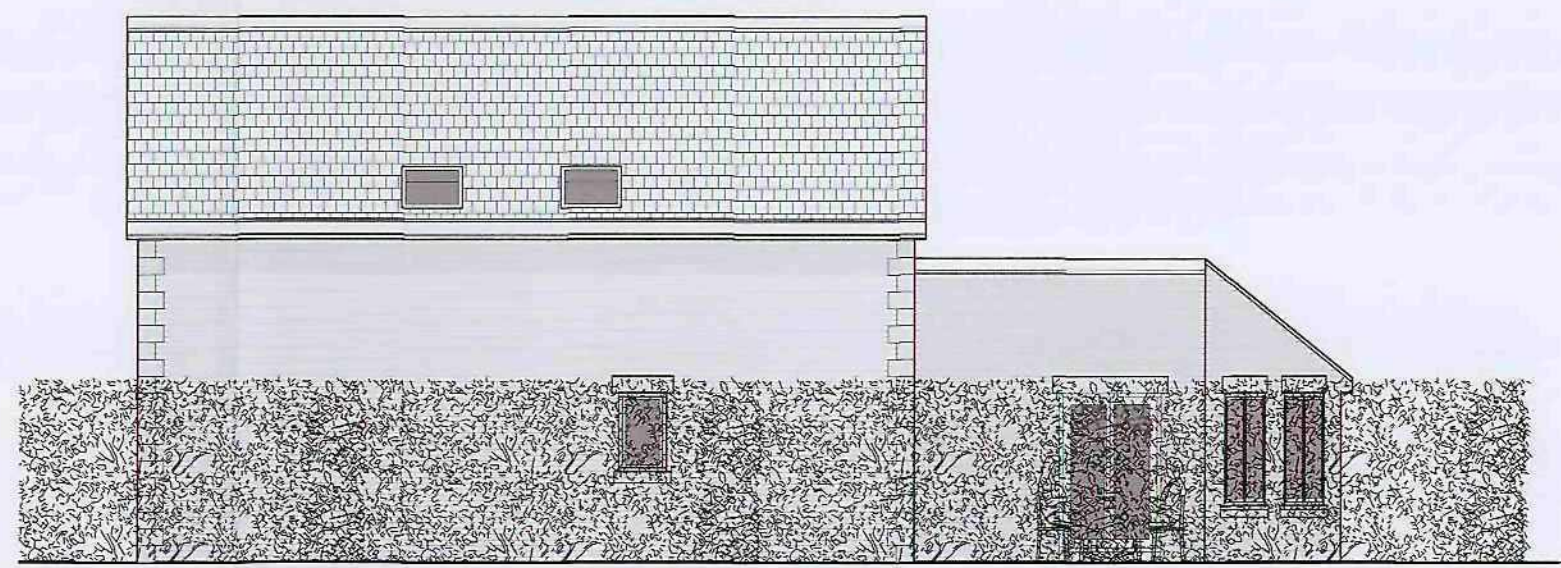


side elevation
1:100

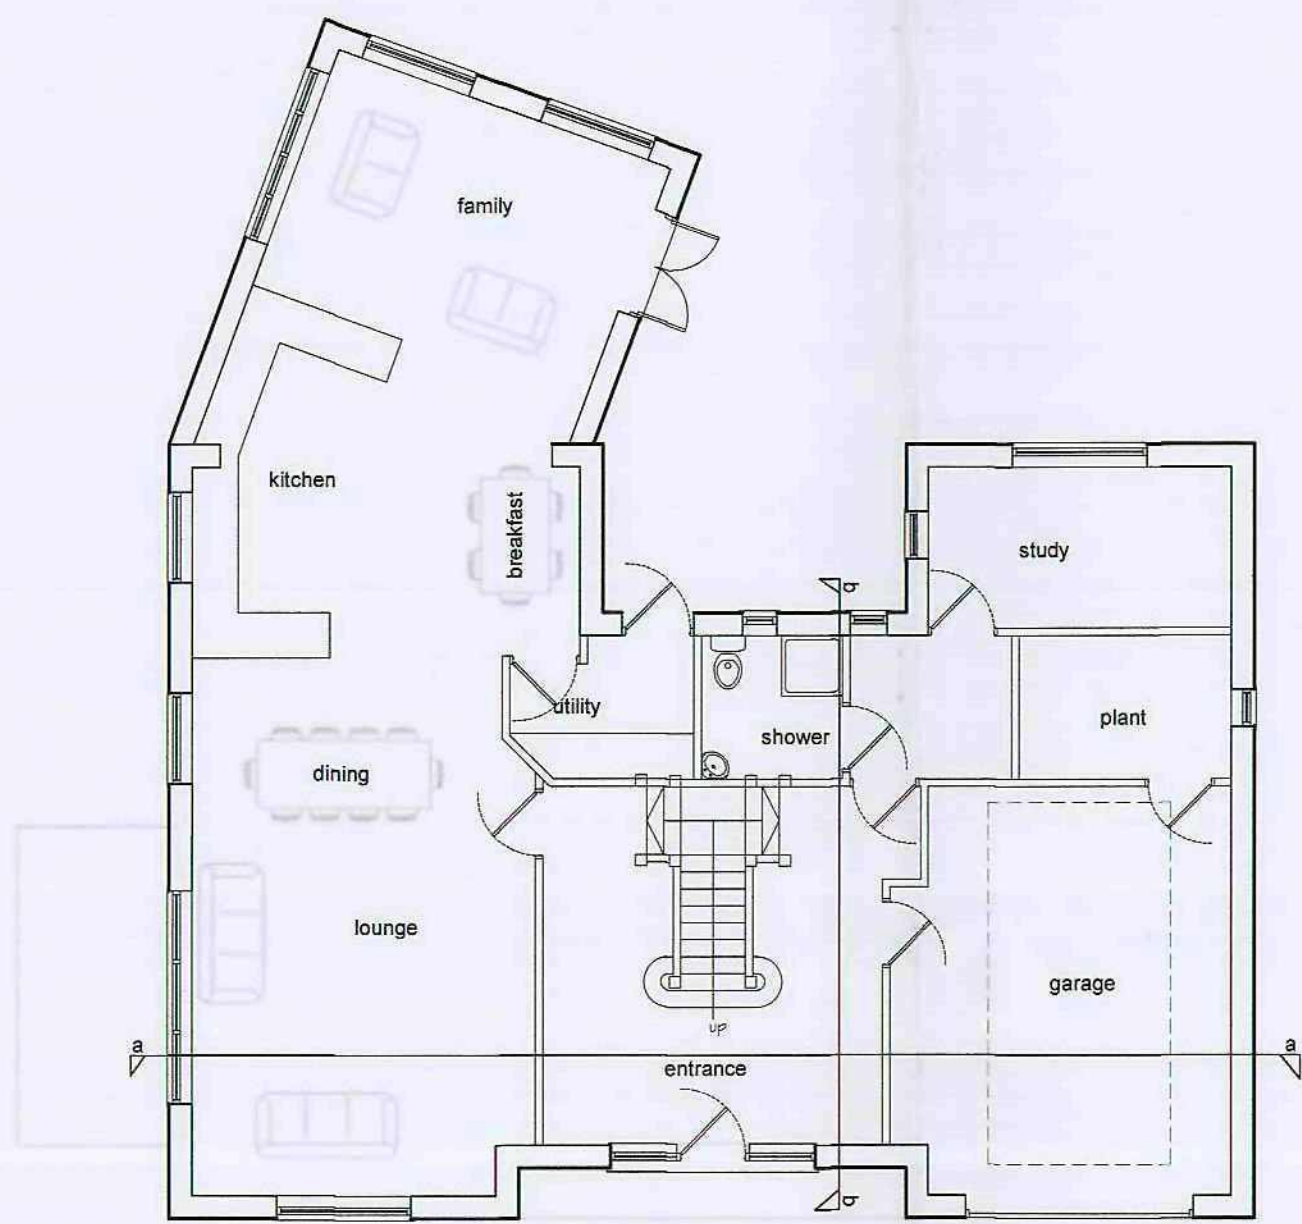


ground floor plan
1:100

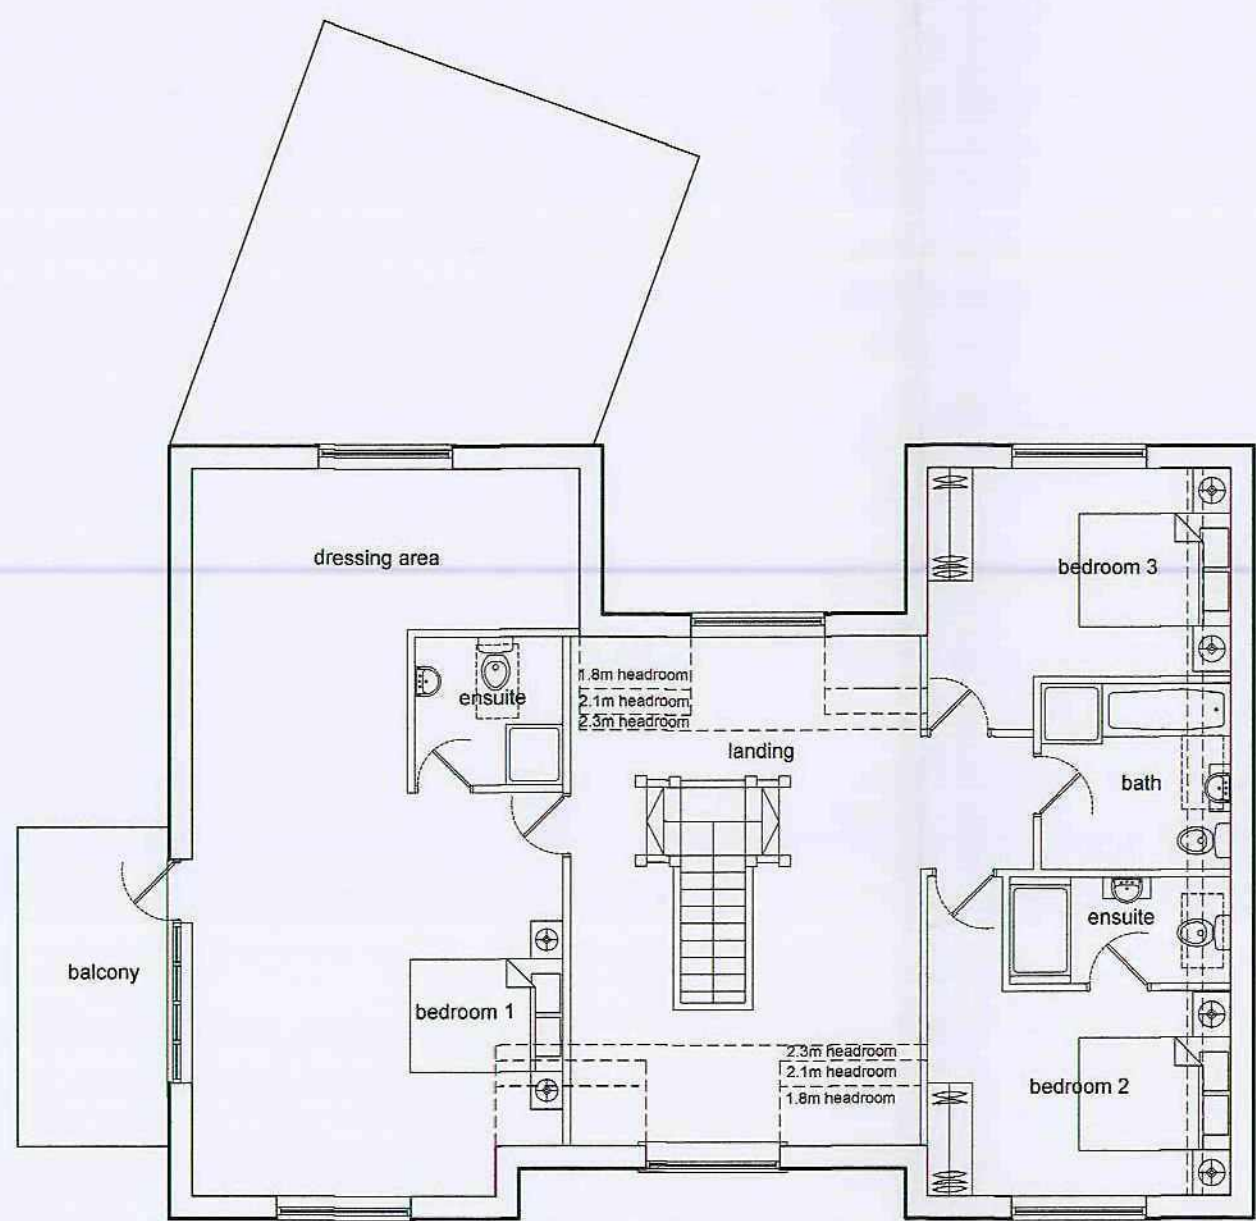


first floor plan
1:100

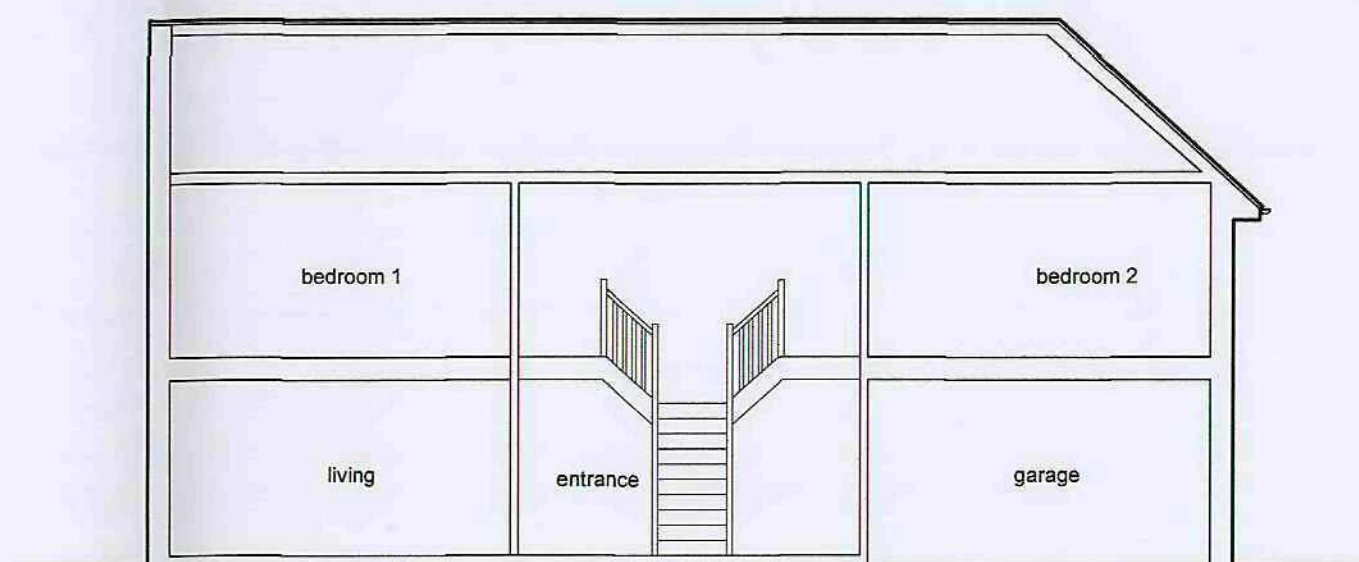


section a-a
1:100

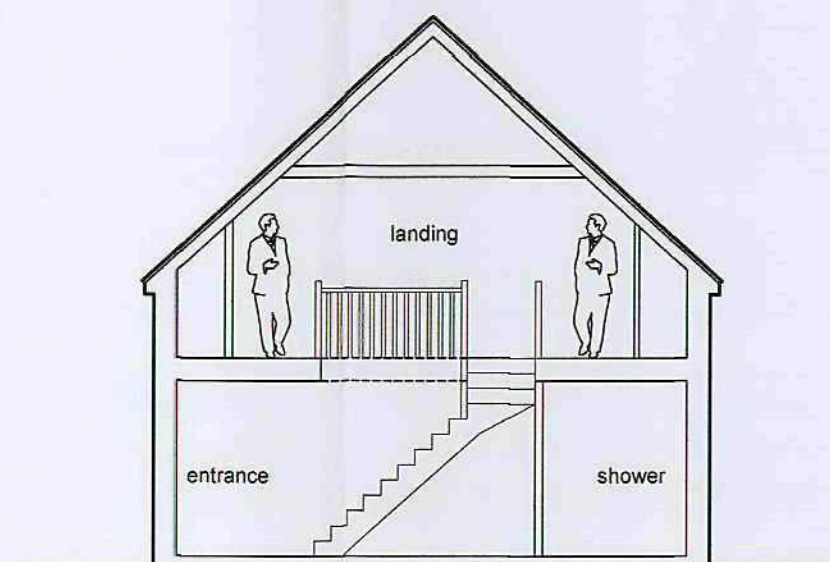


section b-b
1:100

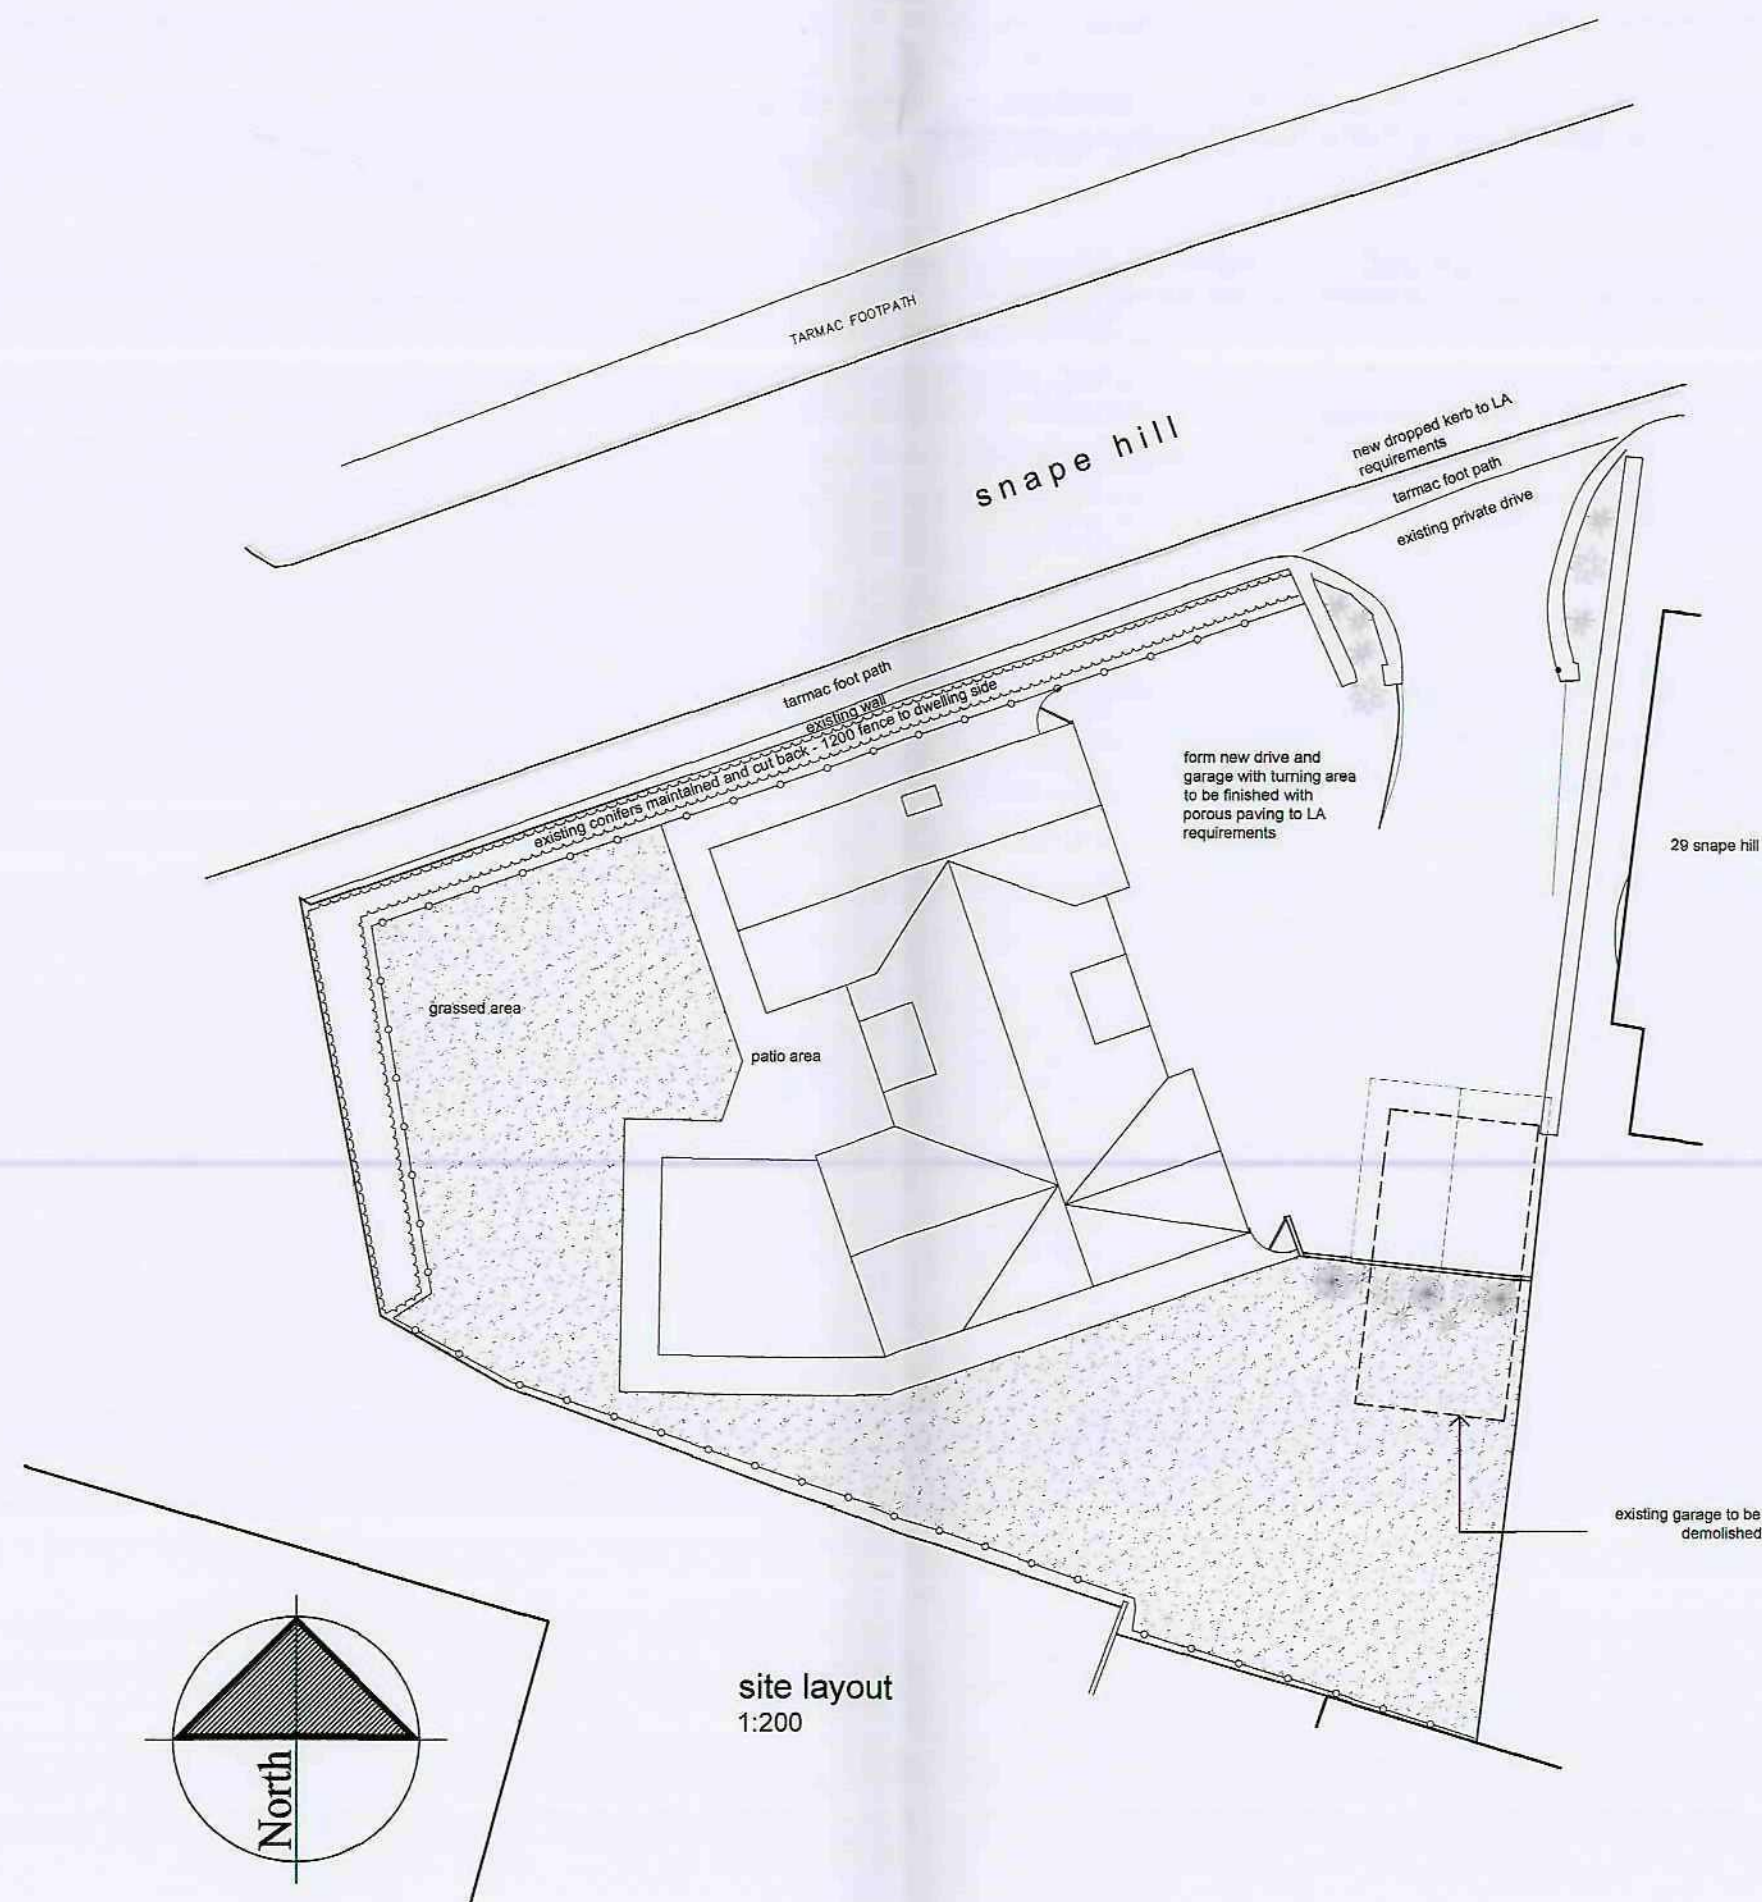

site layout
1:200

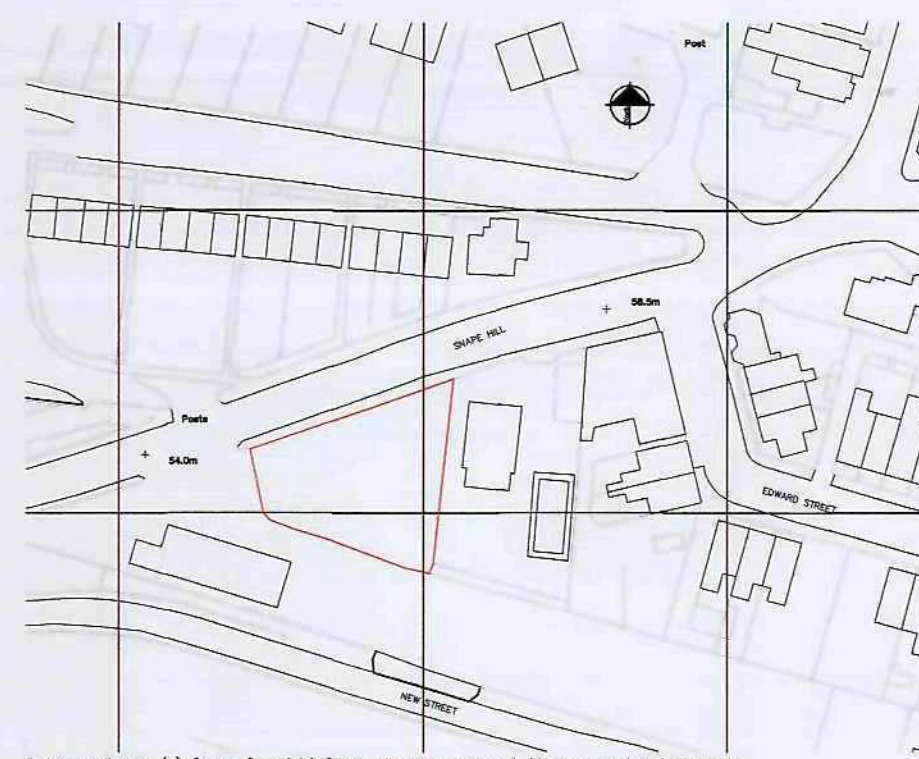

location plan
1:1250

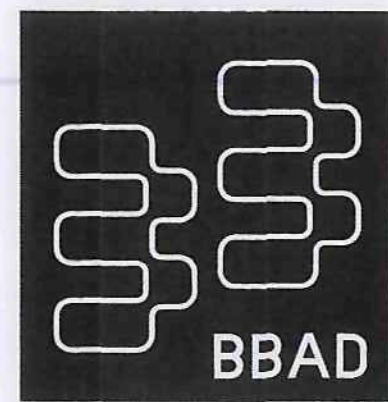

Barnett & Burgin Architectural Design Ltd
Century Business Centre - Millers Way - Marnley - Rotherham - S60 2GA
tel - 01709 300186 - fax - 01709 300102 - email - info@bbad.co.uk

proposed dwelling house
land adjacent to 29 Snape hill, darfield
plans, elevations and sections

for
Mrs Lesley Devine

date	16.04.10	drg no	p10:512:pa01
initials	mrB	revision	-
checked	-	scale	various





schedule of accommodation

plot no	beds	storey	size (ft ²)
1	3	1 1/2	2797
1 UNIT IN TOTAL			2797
site area	0.15 hectares		
	13 units per hectare		

key

- 1800mm high brick screen wall
- 1800mm high timber screen fence
- 2000mm high timber screen fence
- Indicates indicative soft landscaping and turf

and adjacent to 29 snake hill, daffled

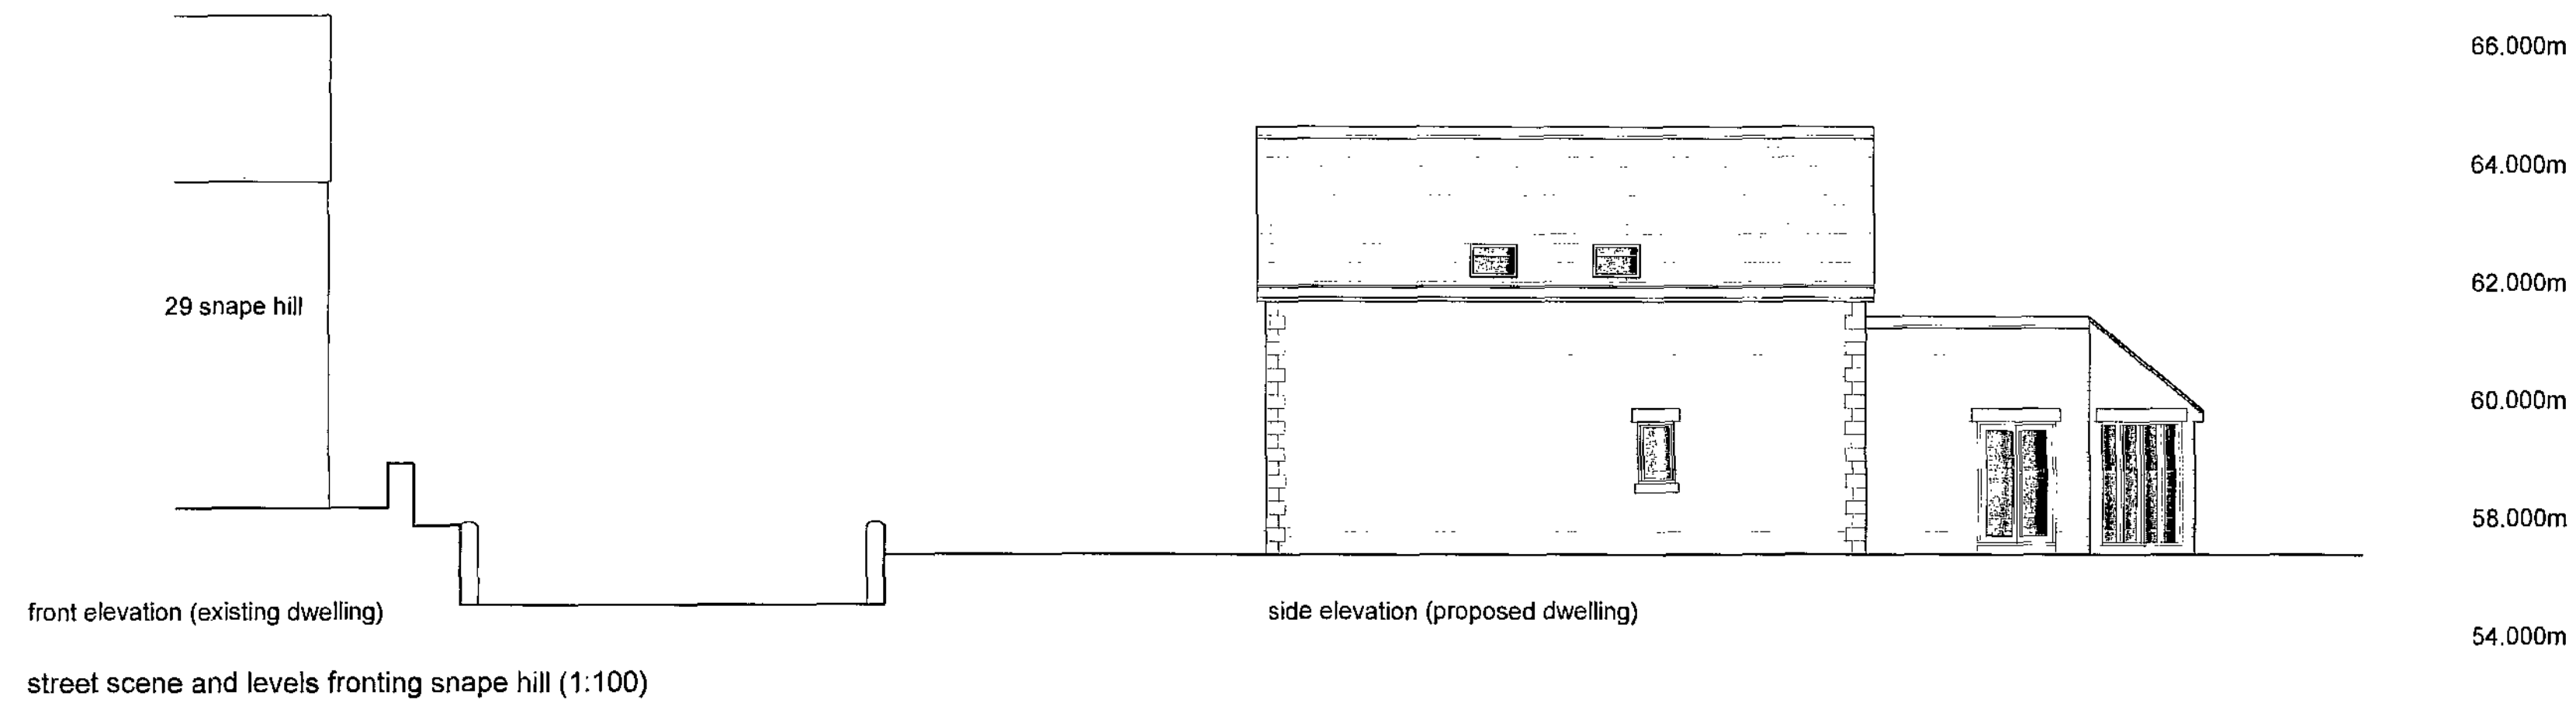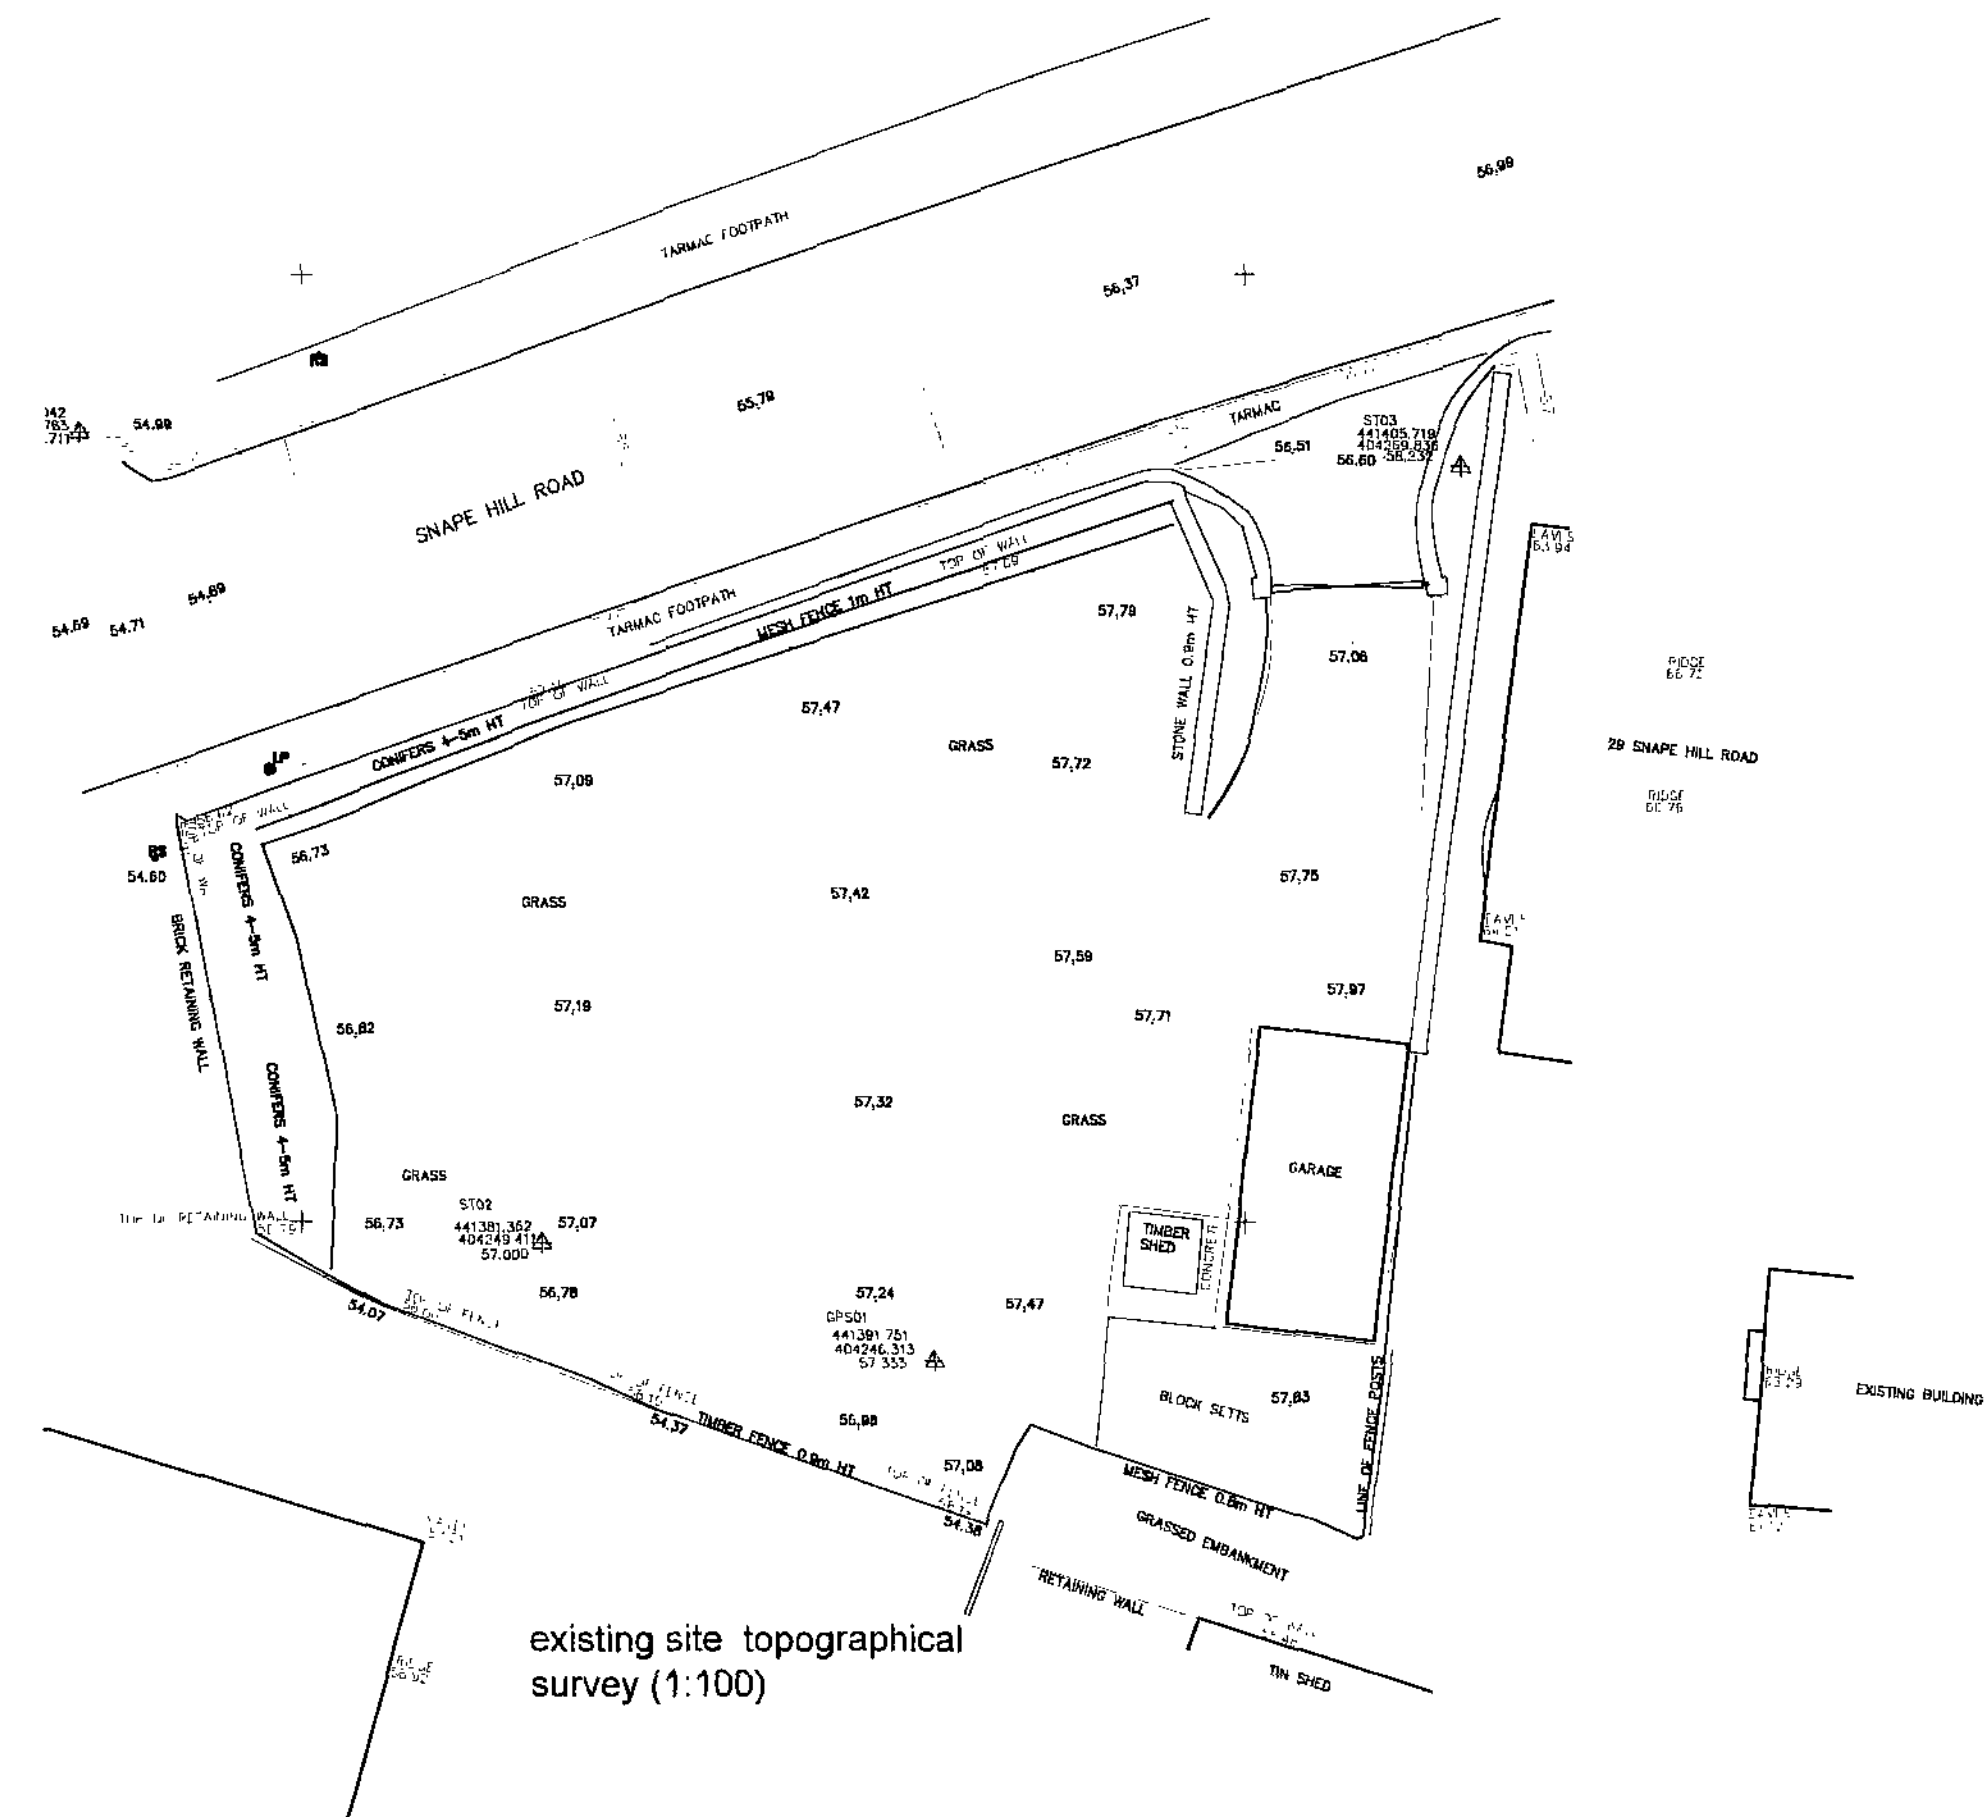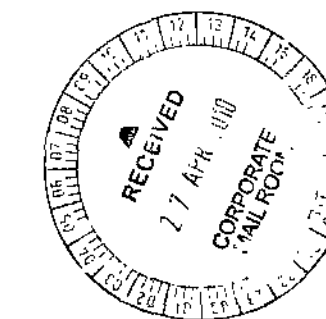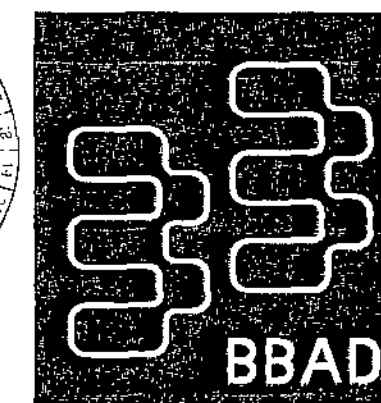

Barnett & Burgin Architectural Design Ltd
Century Business Centre - Mariners Way - Mariners - Rotham, S63 5DA
tel: 01709 300186 - fax: 01709 300102 - email: info@bbad.ltd.uk

proposed dwelling house
land adjacent to 29 snake hill, darfield
existing site layout and proposed submissions / streetscene
for
mrs lesley devine

date	16.04.10	drg no	p10.512.pa02
initials	mrb	revision	-
checked	-	scale	various