




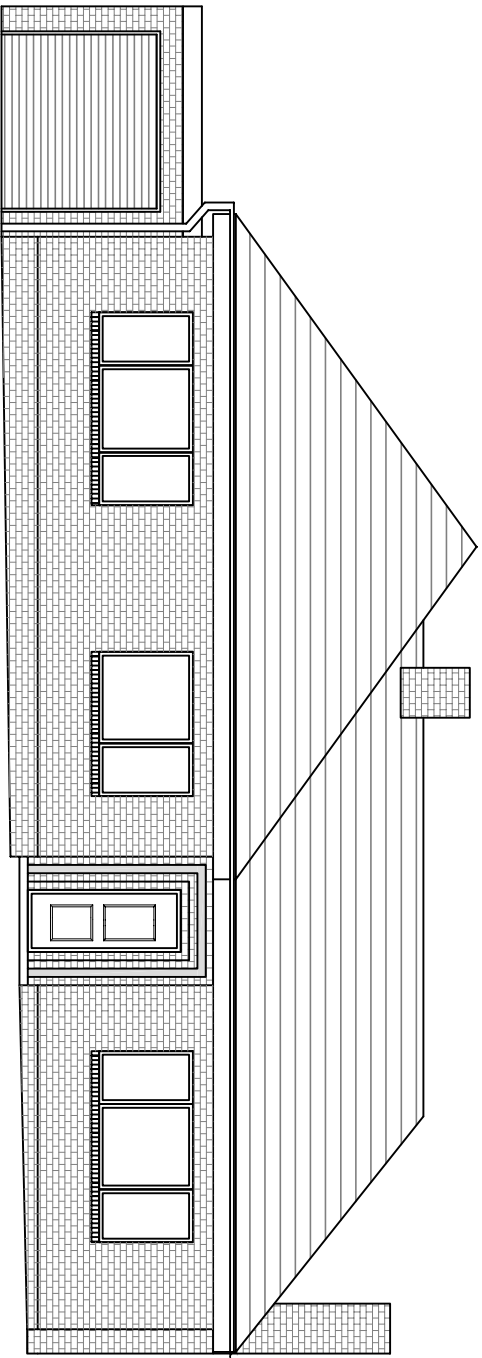


Existing front elevation (west)

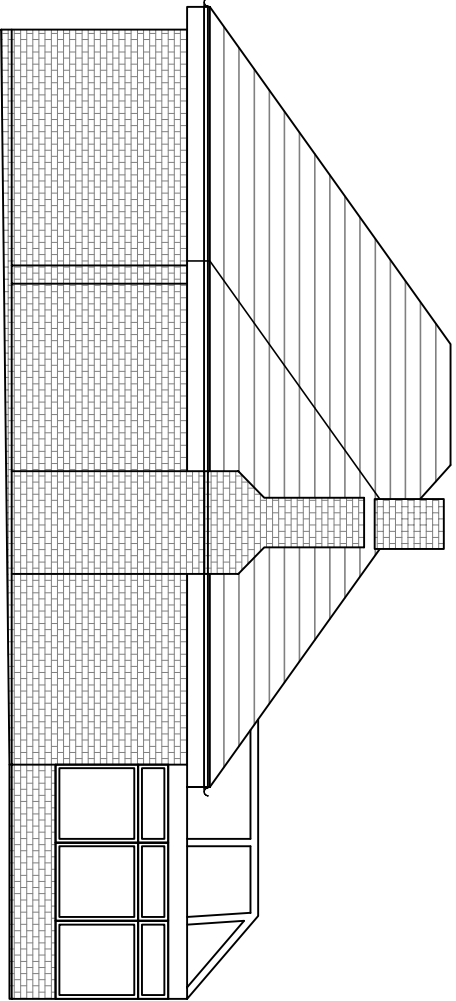

Existing side elevation (north)

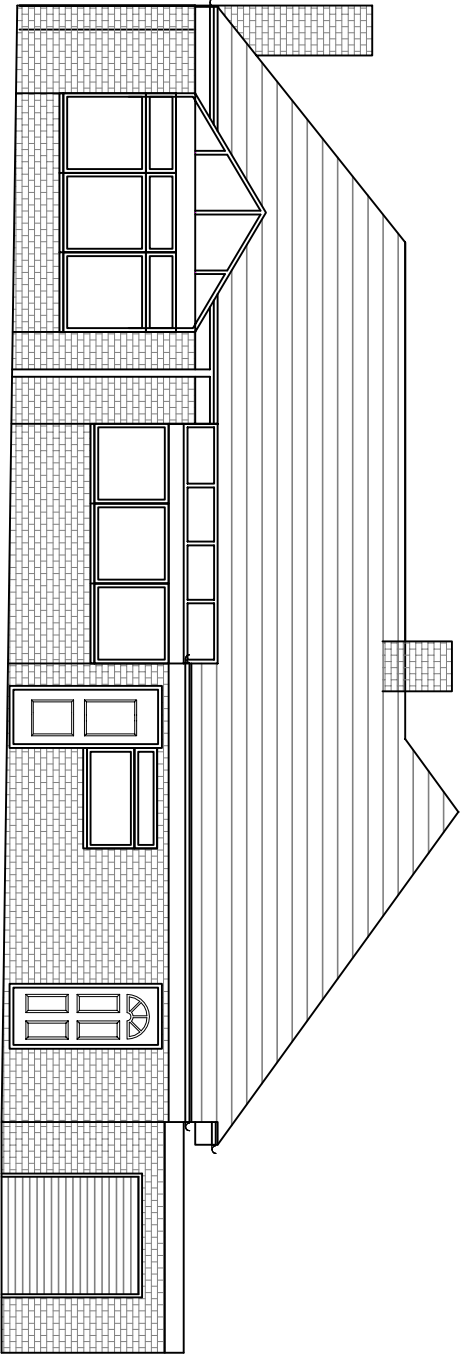

Existing rear elevation (east)

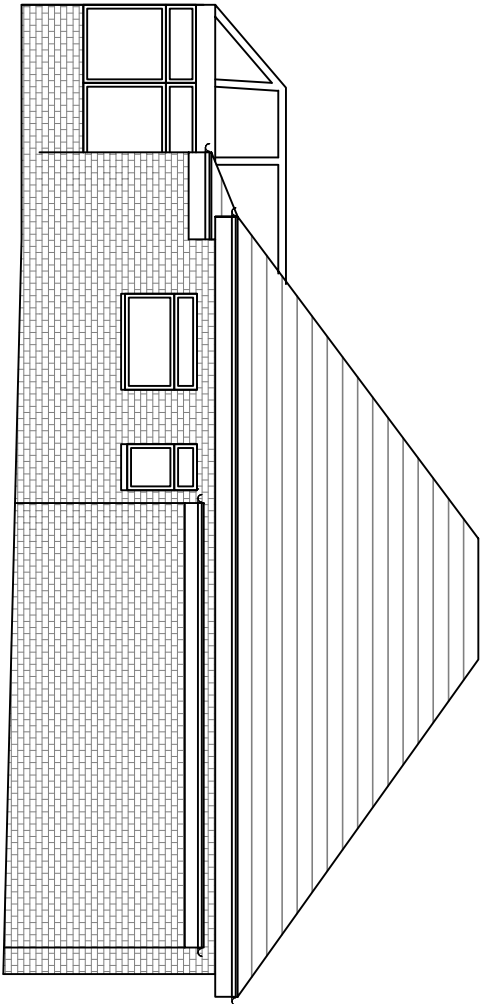

Existing side elevation (south)

Address 5 Limes Avenue, Barnsley, S75 2JA		O.S.Ref se3207	Date July '16	EXISTING ELEVATIONS	PLG THE DISABILITY PROPERTY SPECIALISTS
Scale 1:100 at A3	Drawn By AH	Plan No AH0083-5			