





PROPOSED FRONT ELEVATION
SCALE 1:100

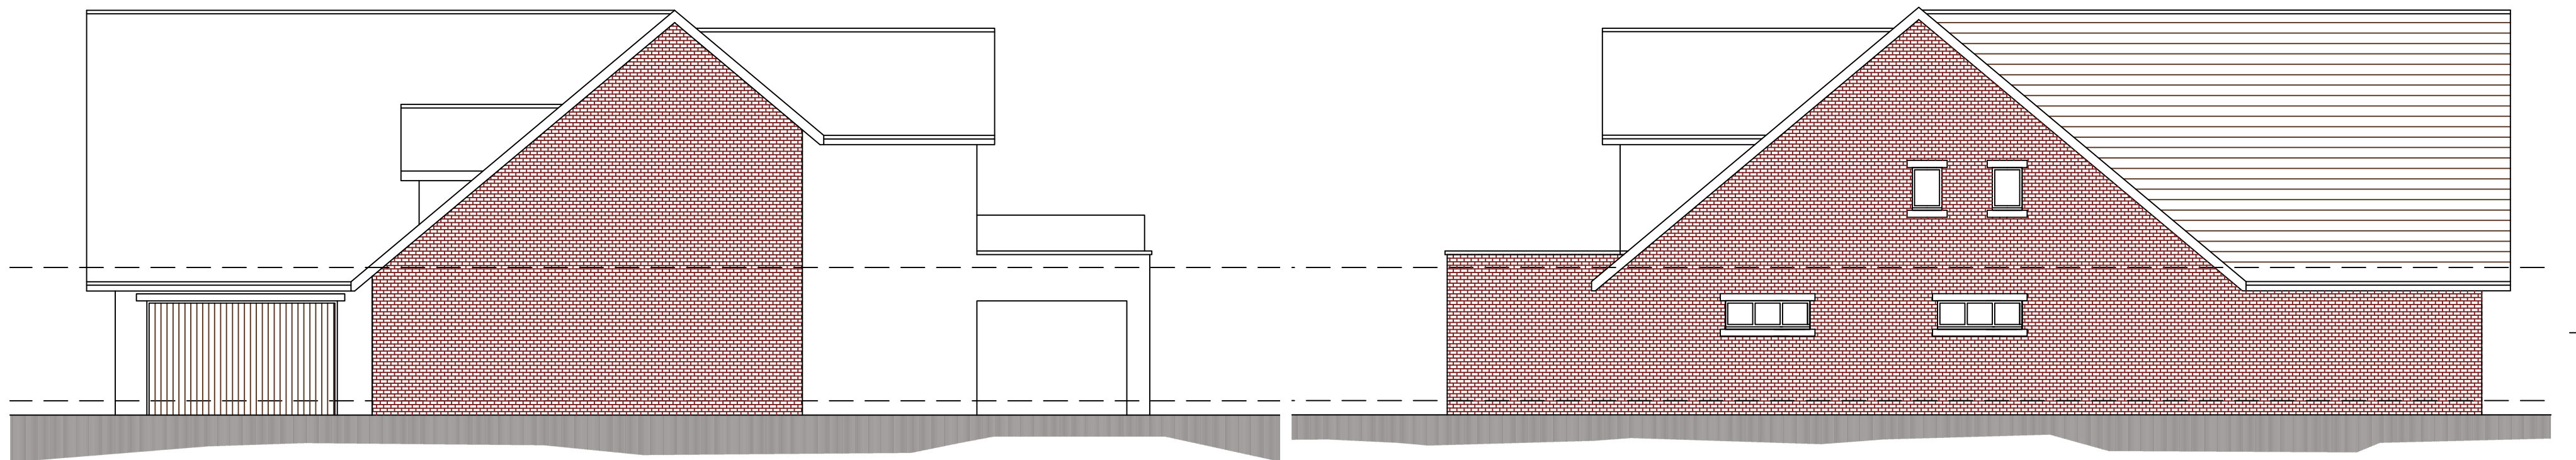

PROPOSED SIDE ELEVATION
SCALE 1:100


PROPOSED SIDE ELEVATION
SCALE 1:100

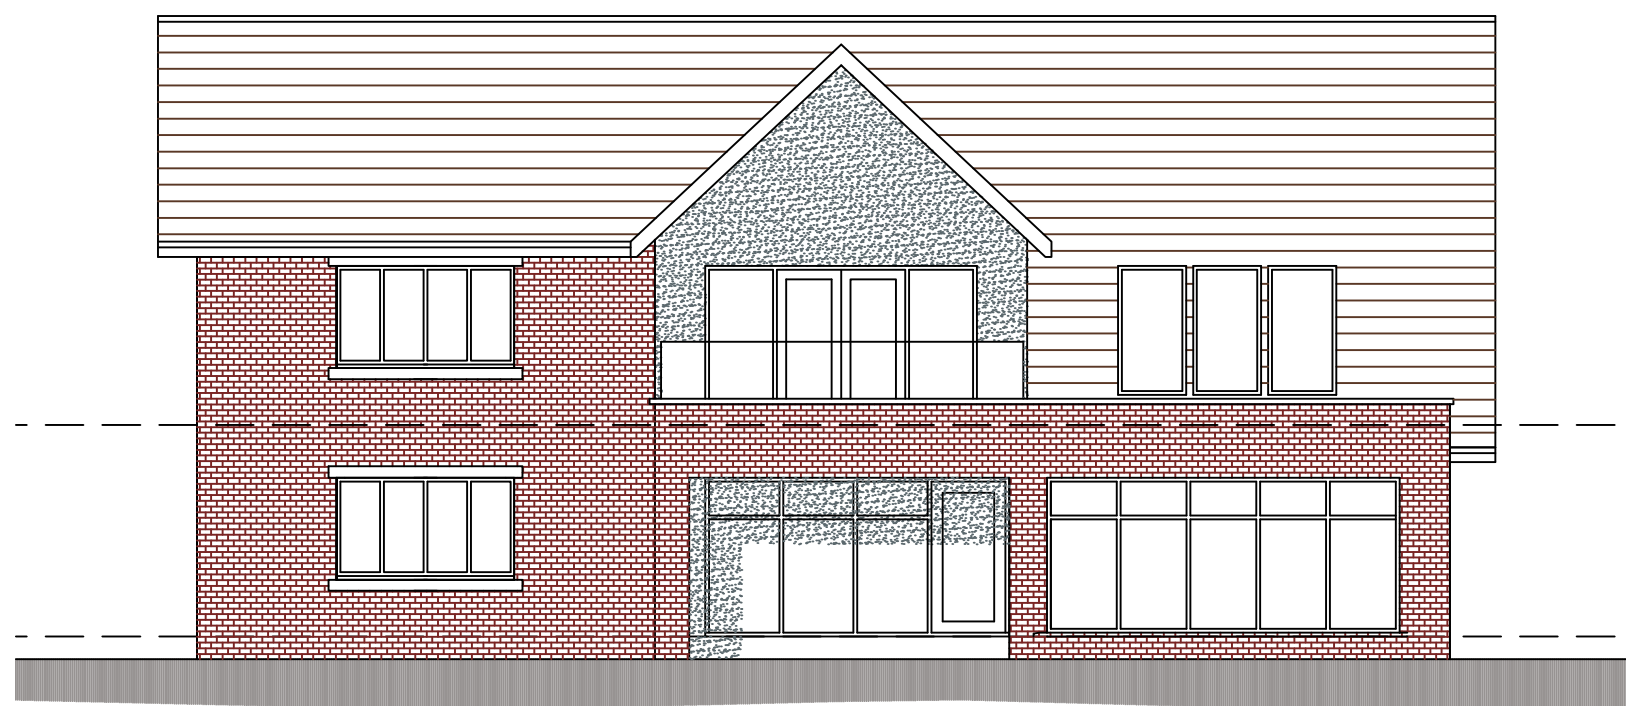

PROPOSED REAR ELEVATION
SCALE 1:100



SITE PLAN
SCALE 1:500

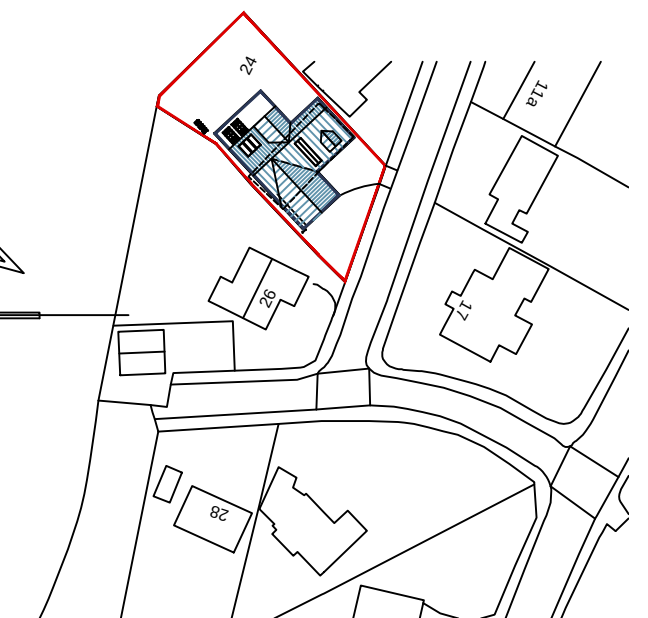

LOCATION PLAN
SCALE 1:1250

 White Agus PARTNERSHIP			8 MORSTON BUSINESS PARK, WHALEY ROAD, BARUGH GREEN, BARNSELEY, S75 1HQ			Phone: 01226 208482 Fax: 01226 283030 Email: info@whiteaguspartnership.co.uk Web: www.whiteaguspartnership.co.uk		
ARCHITECTURAL SERVICES AND SURVEYORS								
Project.			Client.					
PROPOSED DWELLING AT 24 TIVYDALE DRIVE, CAWTHORNE BARNSELEY S75 4EN			MR S. CARTWRIGHT					
Drawing Title.			Date.	DEC 2015	Scale.	AS SHOWN @ A2		
ELEVATIONS AND SITE PLAN			Ref.	15-120	Dwg. No.	02	Rev.	C
Date	Suffix	Description	Date	Suffix	Description			
16-03-16	A	GENERAL REVISIONS						
13-03-16	B	GENERAL REVISIONS						
16-03-16	C	REVISED TO CLIENT'S REQUIREMENTS						