

ARCHITECTURE | PLANNING | DESIGN

Molkin Farm
Brow Lane
Holmfirth
HD9 2RJ
07946872499
paul@paulmatthewsarchitectural.co.uk
www.paulmatthewsarchitectural.co.uk

Company Registration Number: 09898149 – Company
Registered in England and Wales

Project
Erection of Extensions and Alterations at Harden
Lodge, Dunford Road, Holmfirth, HD9 2RZ.


Client

Mr Karl Bedford & Lisa Wright


Drawing Title/Issue

Existing Elevations


scale	date	sheet size	dwg. no.
1:100	01/19	A4	18/477/04

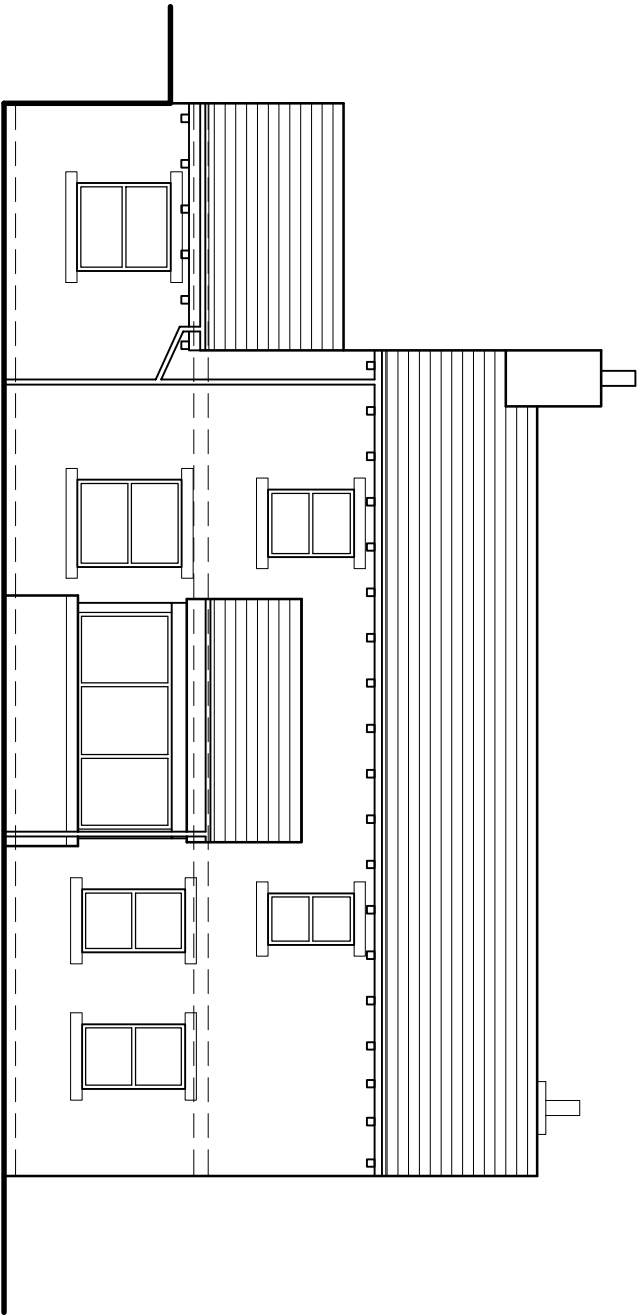


Front Elevation

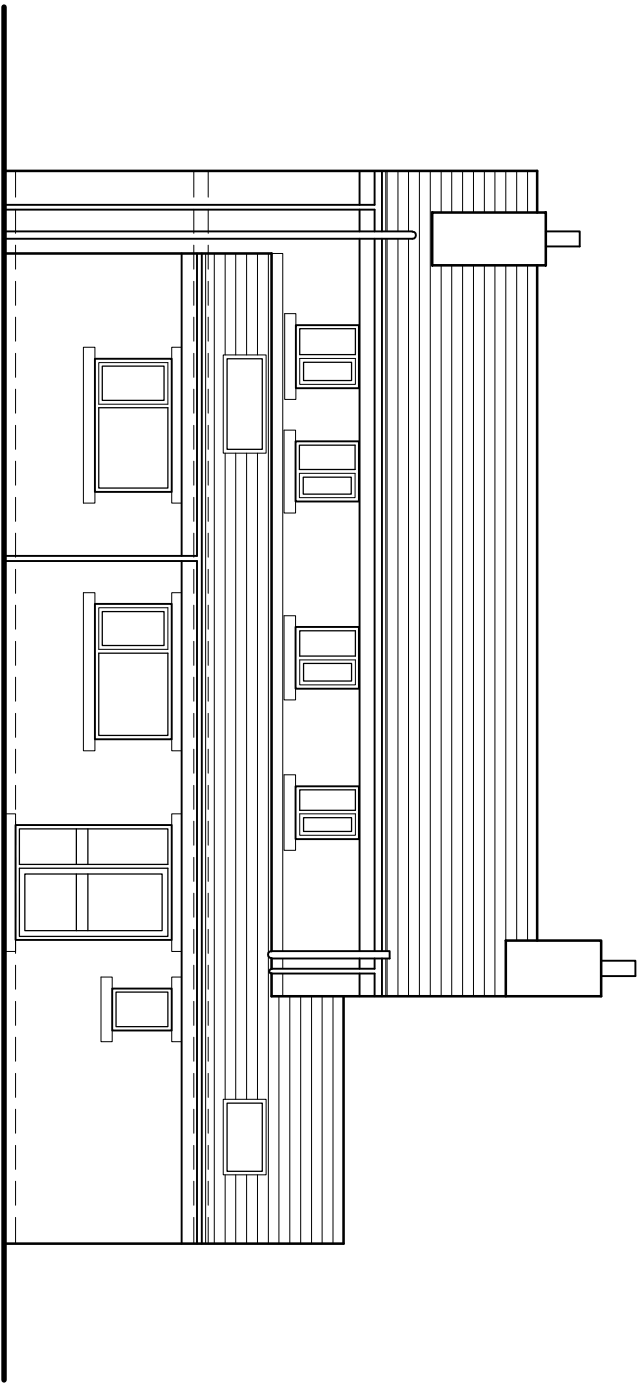


Rear Elevation

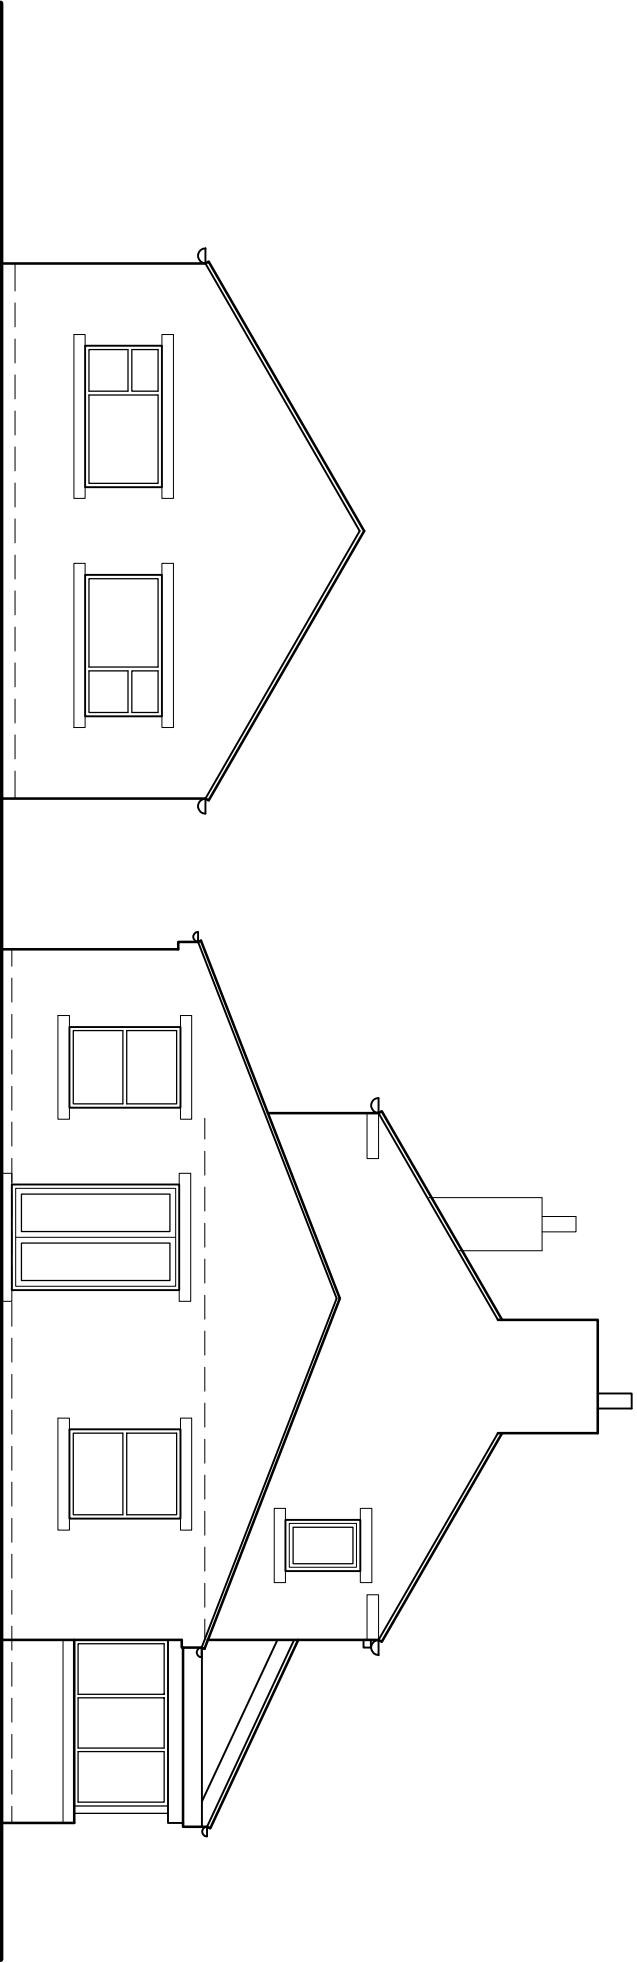


Side Elevation

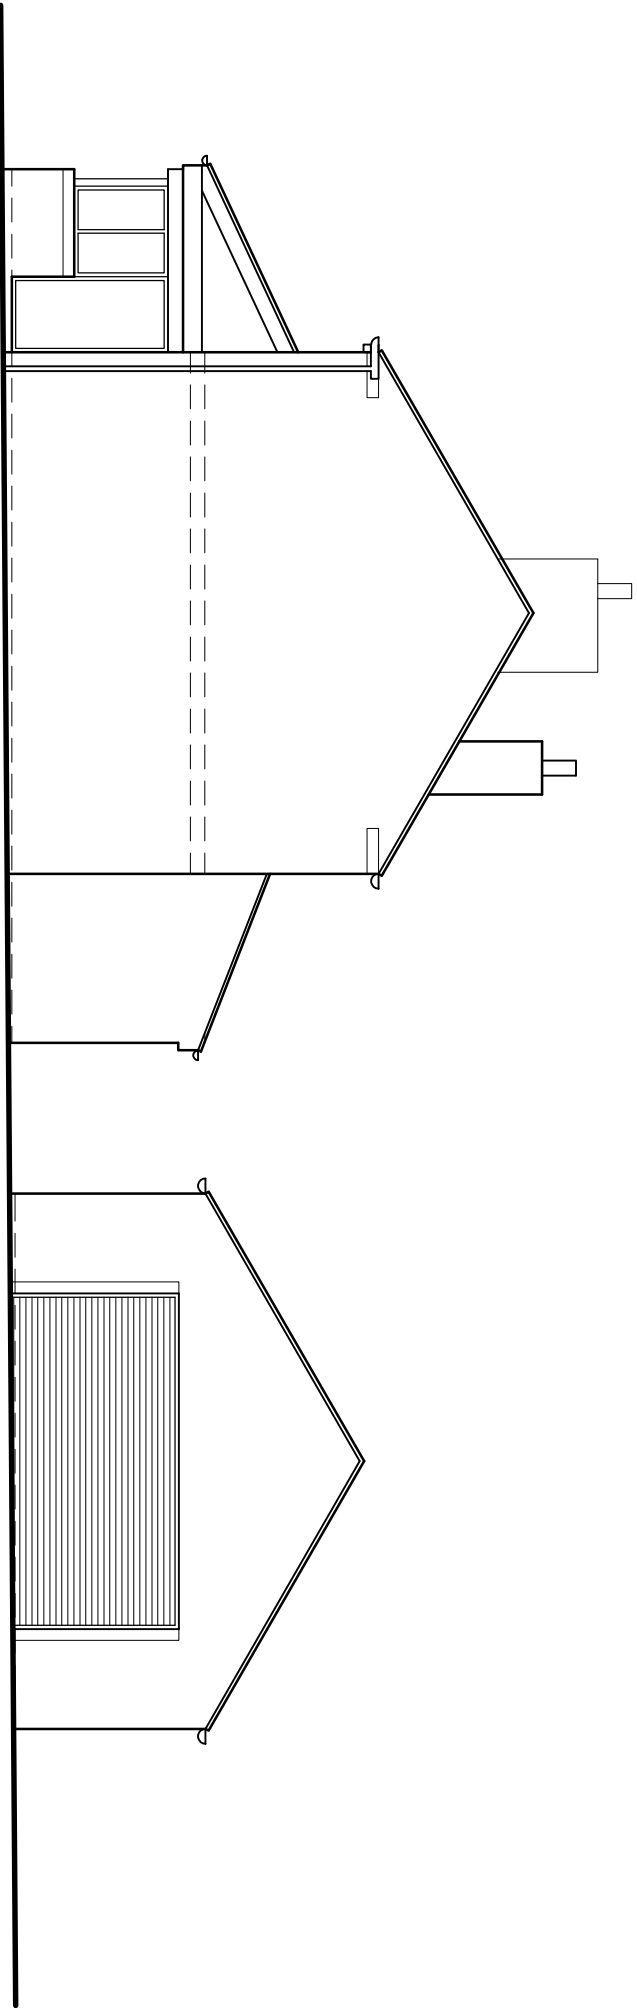


Side Elevation

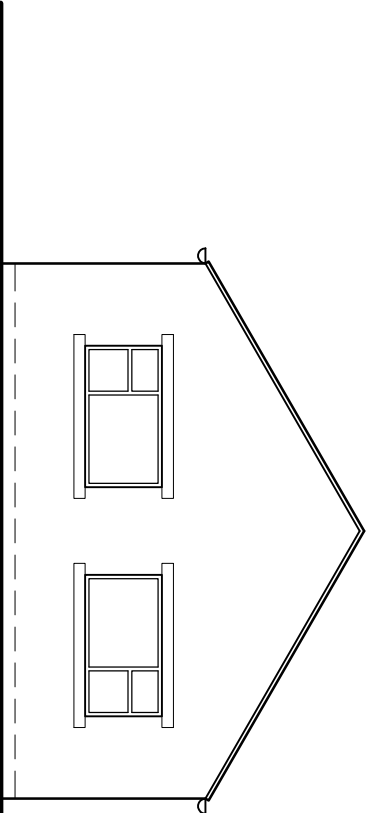


Garage Rear

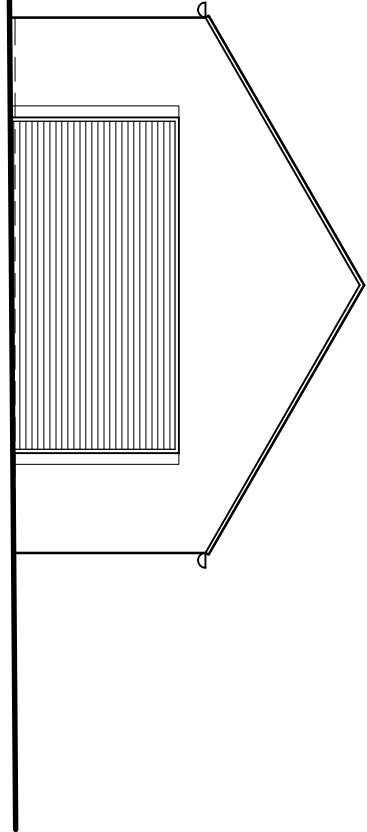

Garage Front

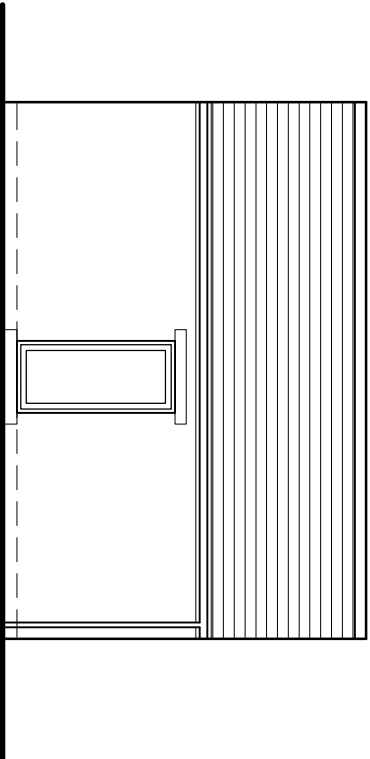

Garage Side

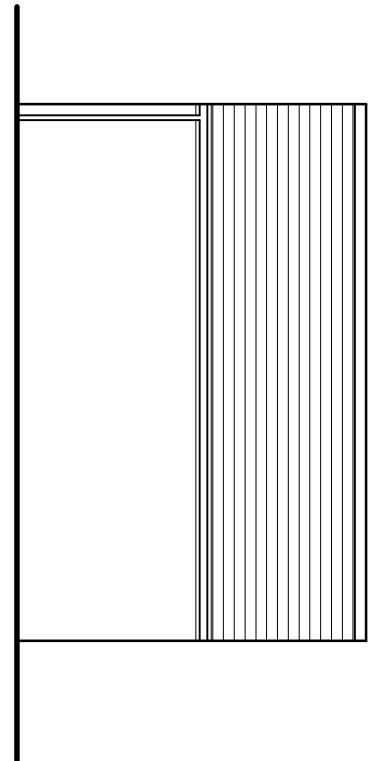

Garage Side

1:100

