
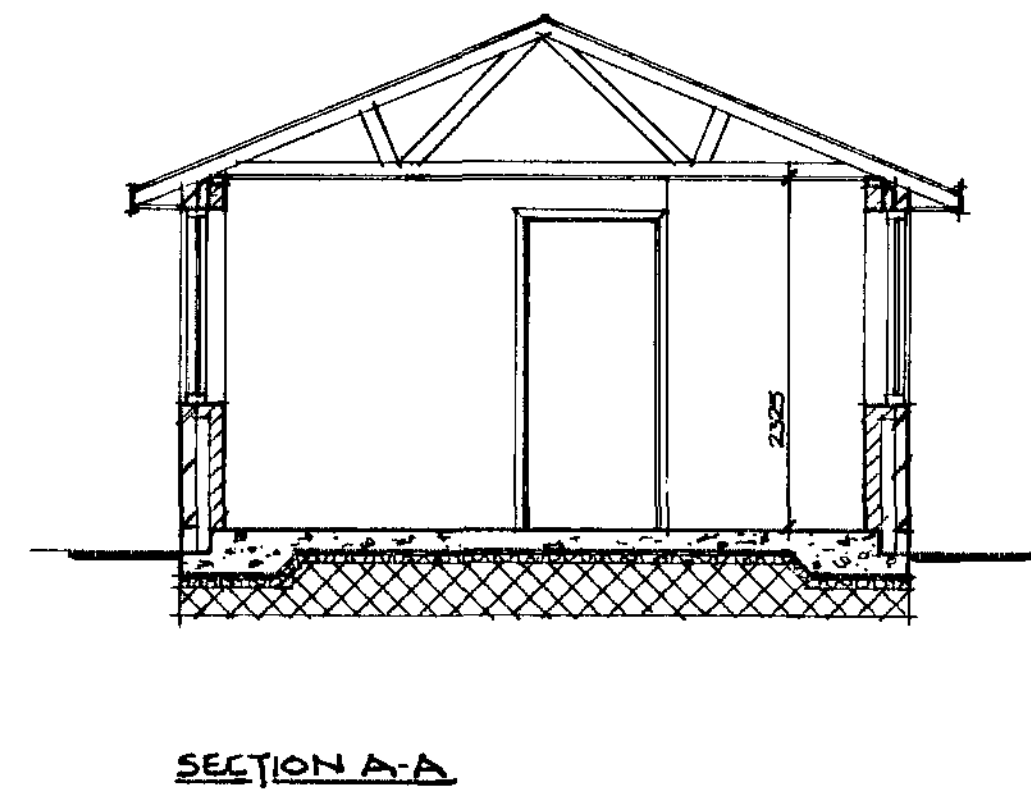
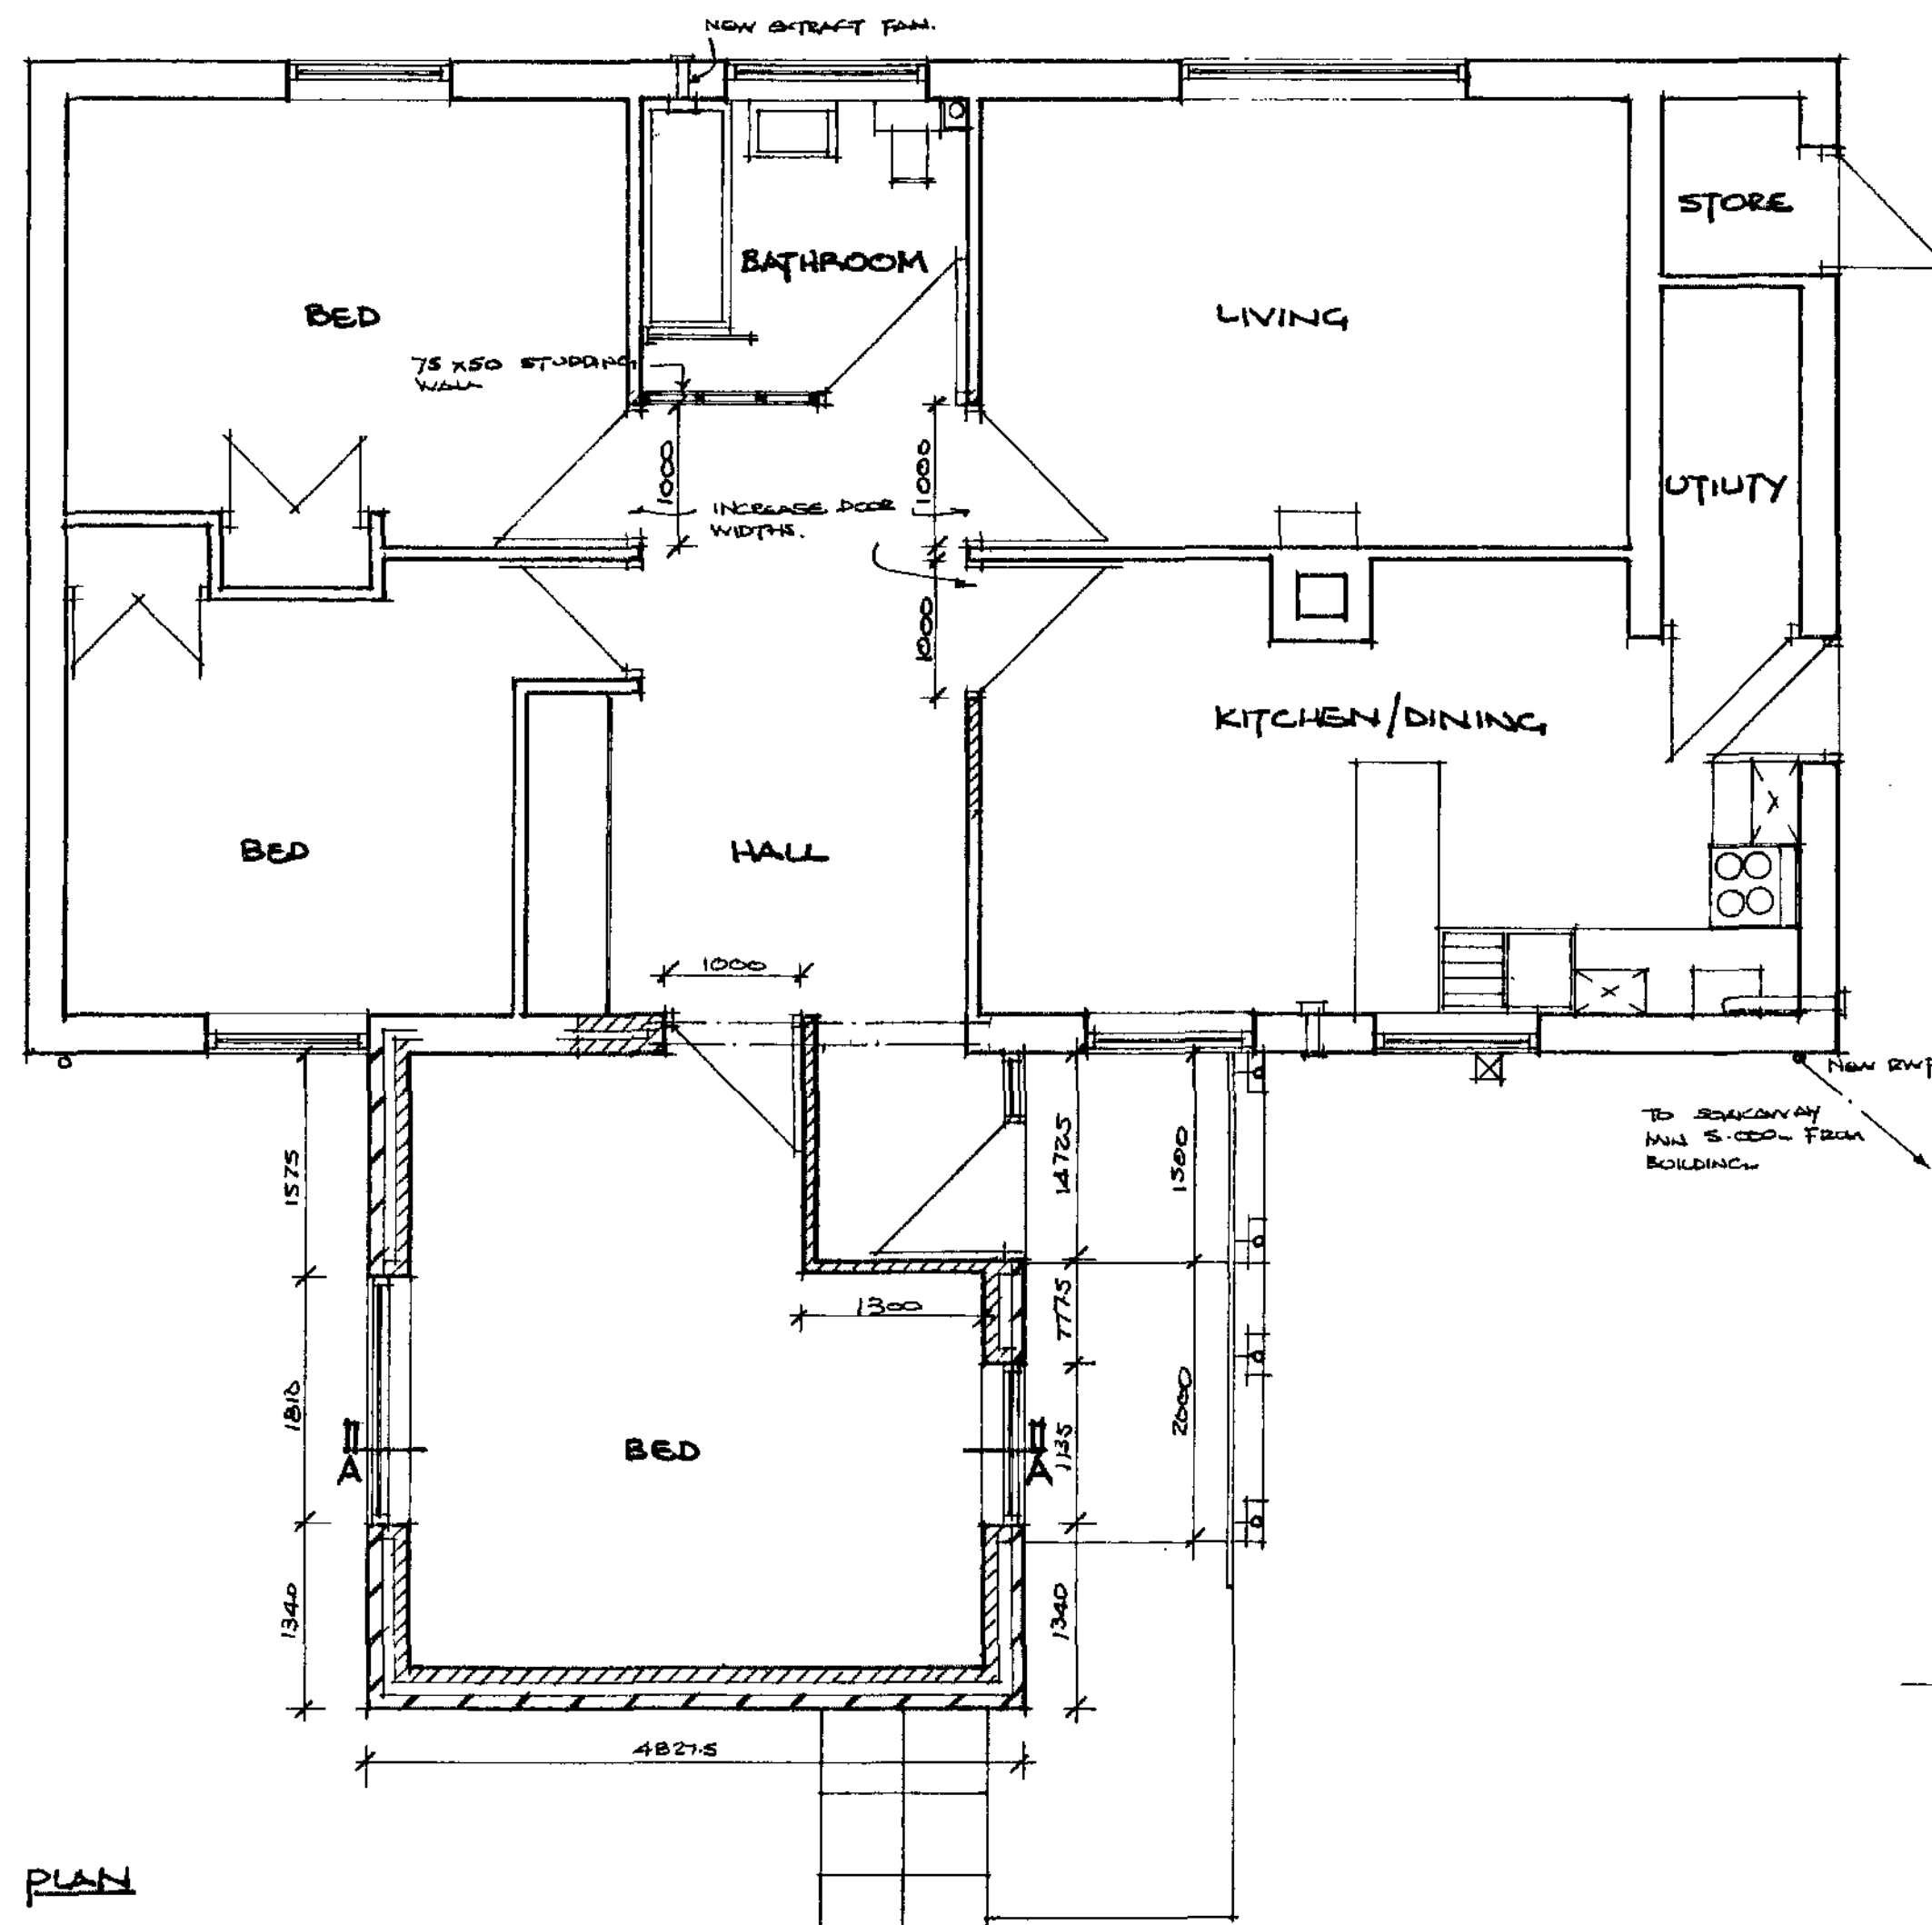
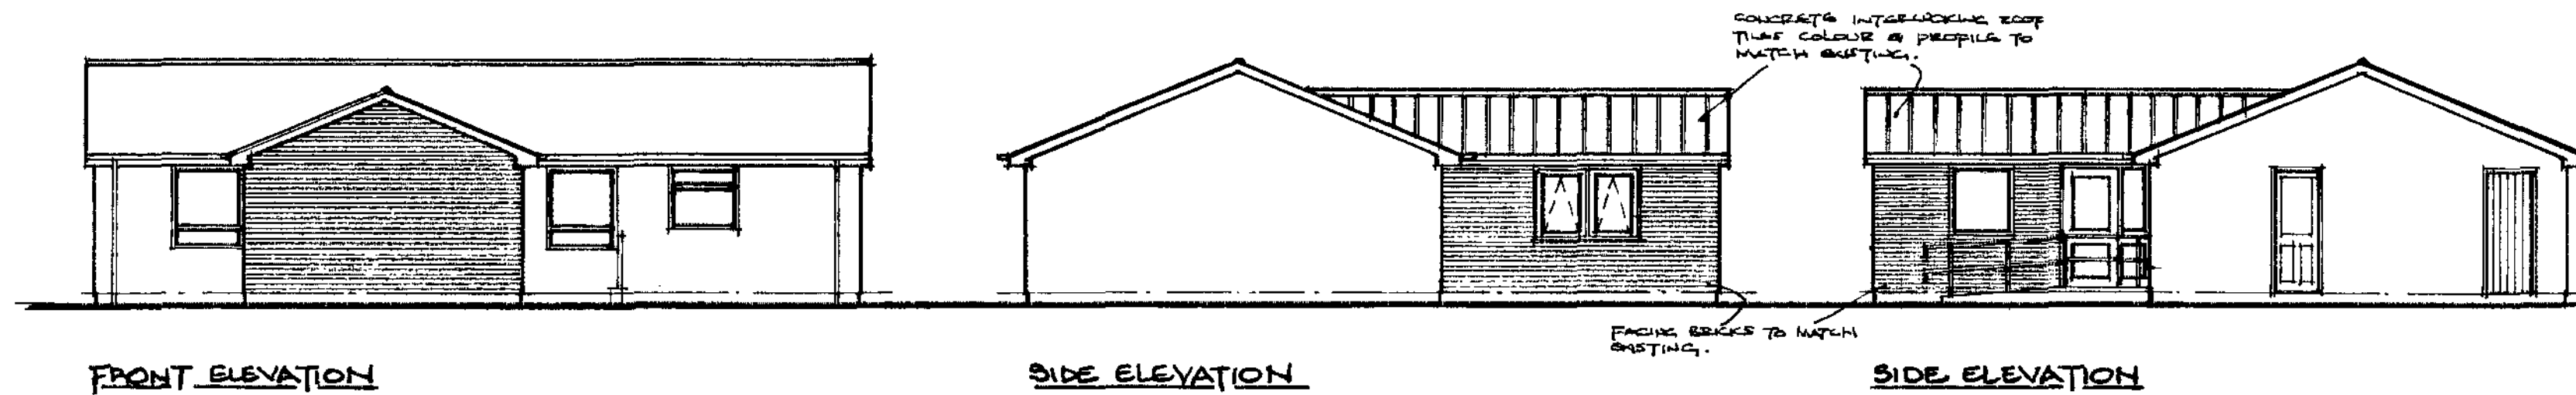


NOTES
No

REVISIONS
Code Date

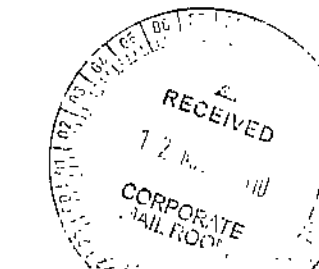

BARNESLEY
Metropolitan Borough Council
Property & Procurement
Keith S. Hilton, FRICS
Assistant Executive Director
County Way
Barnsley S70 2DT
Tel: 01226 774300
Fax: 01226 774399


PROJECT
HEATHERGARTH PRIMARY
SCHOOL - CARETAKERS
BUNGALOW - ADAPTATIONS

DRAWING
PROPOSED PLAN ELEVATIONS
& SECTION


Drawn RCM	Revision
--------------	----------

Scale 1:50, 1:100	Date JAN 10
----------------------	----------------


Project Code HSG 4145	Drawing No. AL(0)02
-----------------------------	---------------------------

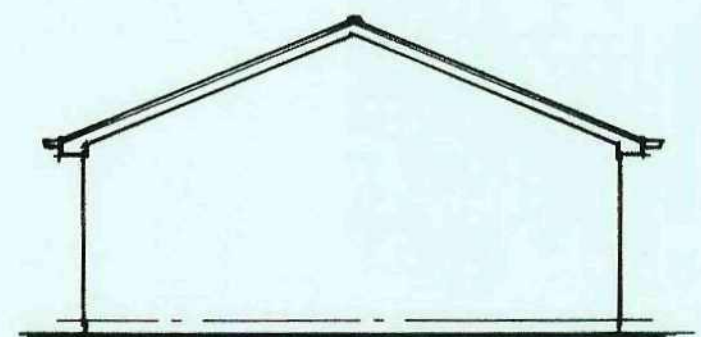


SIDE ELEVATION

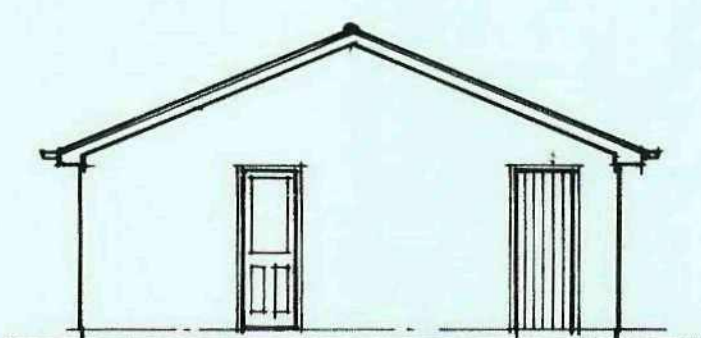


SIDE ELEVATION

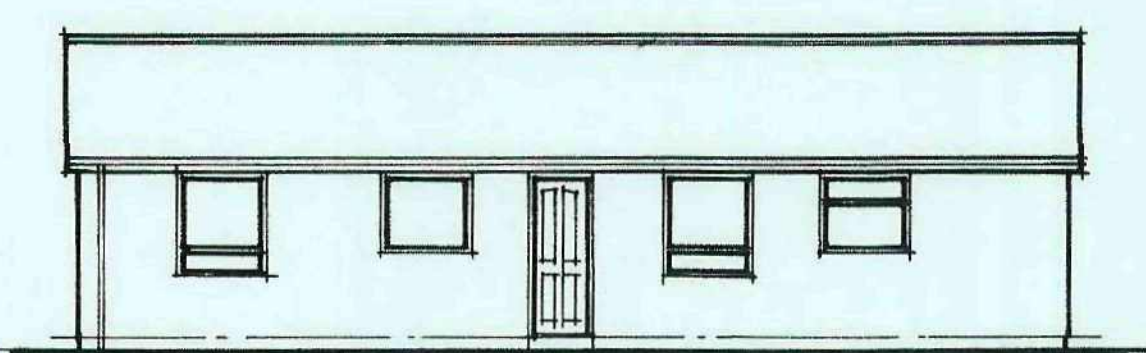


FRONT ELEVATION

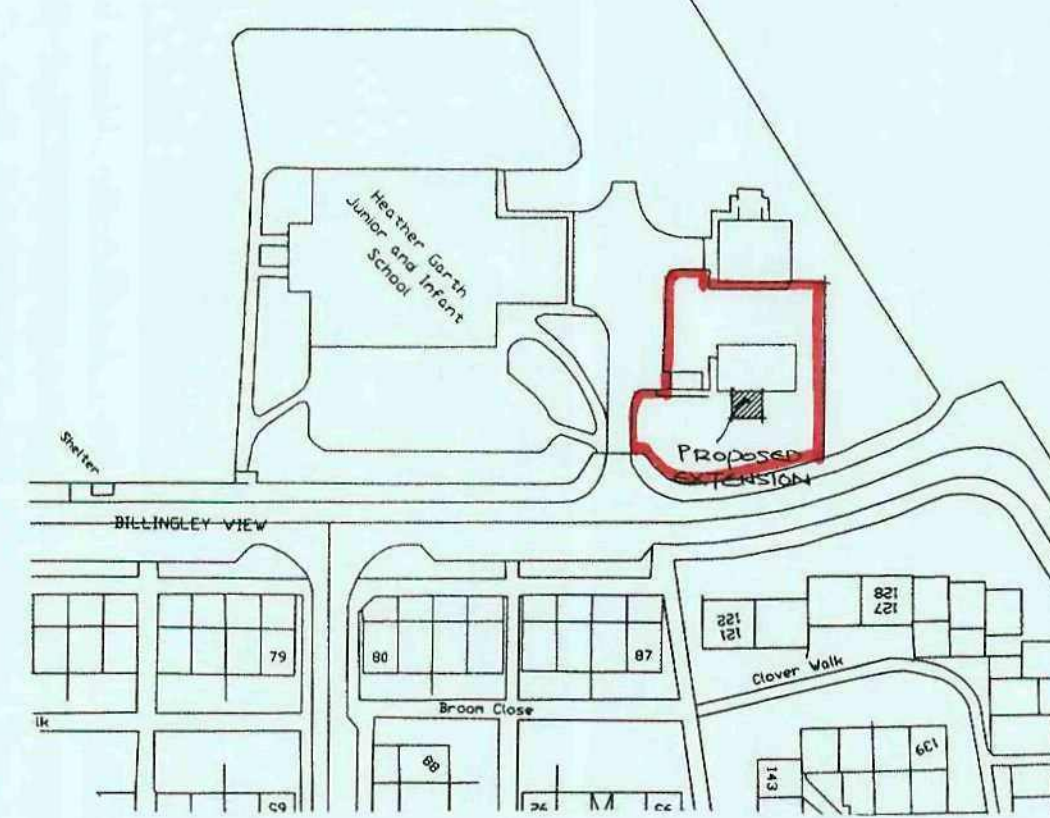

LOCATION PLAN

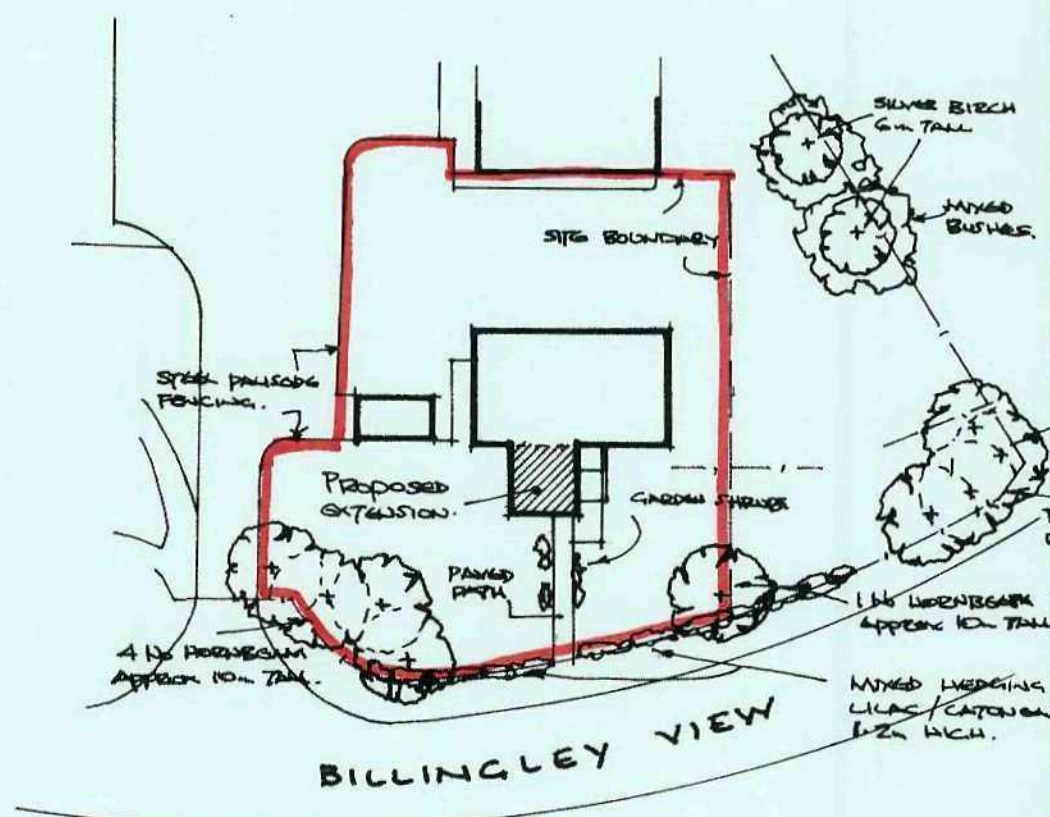

BLOCK PLAN

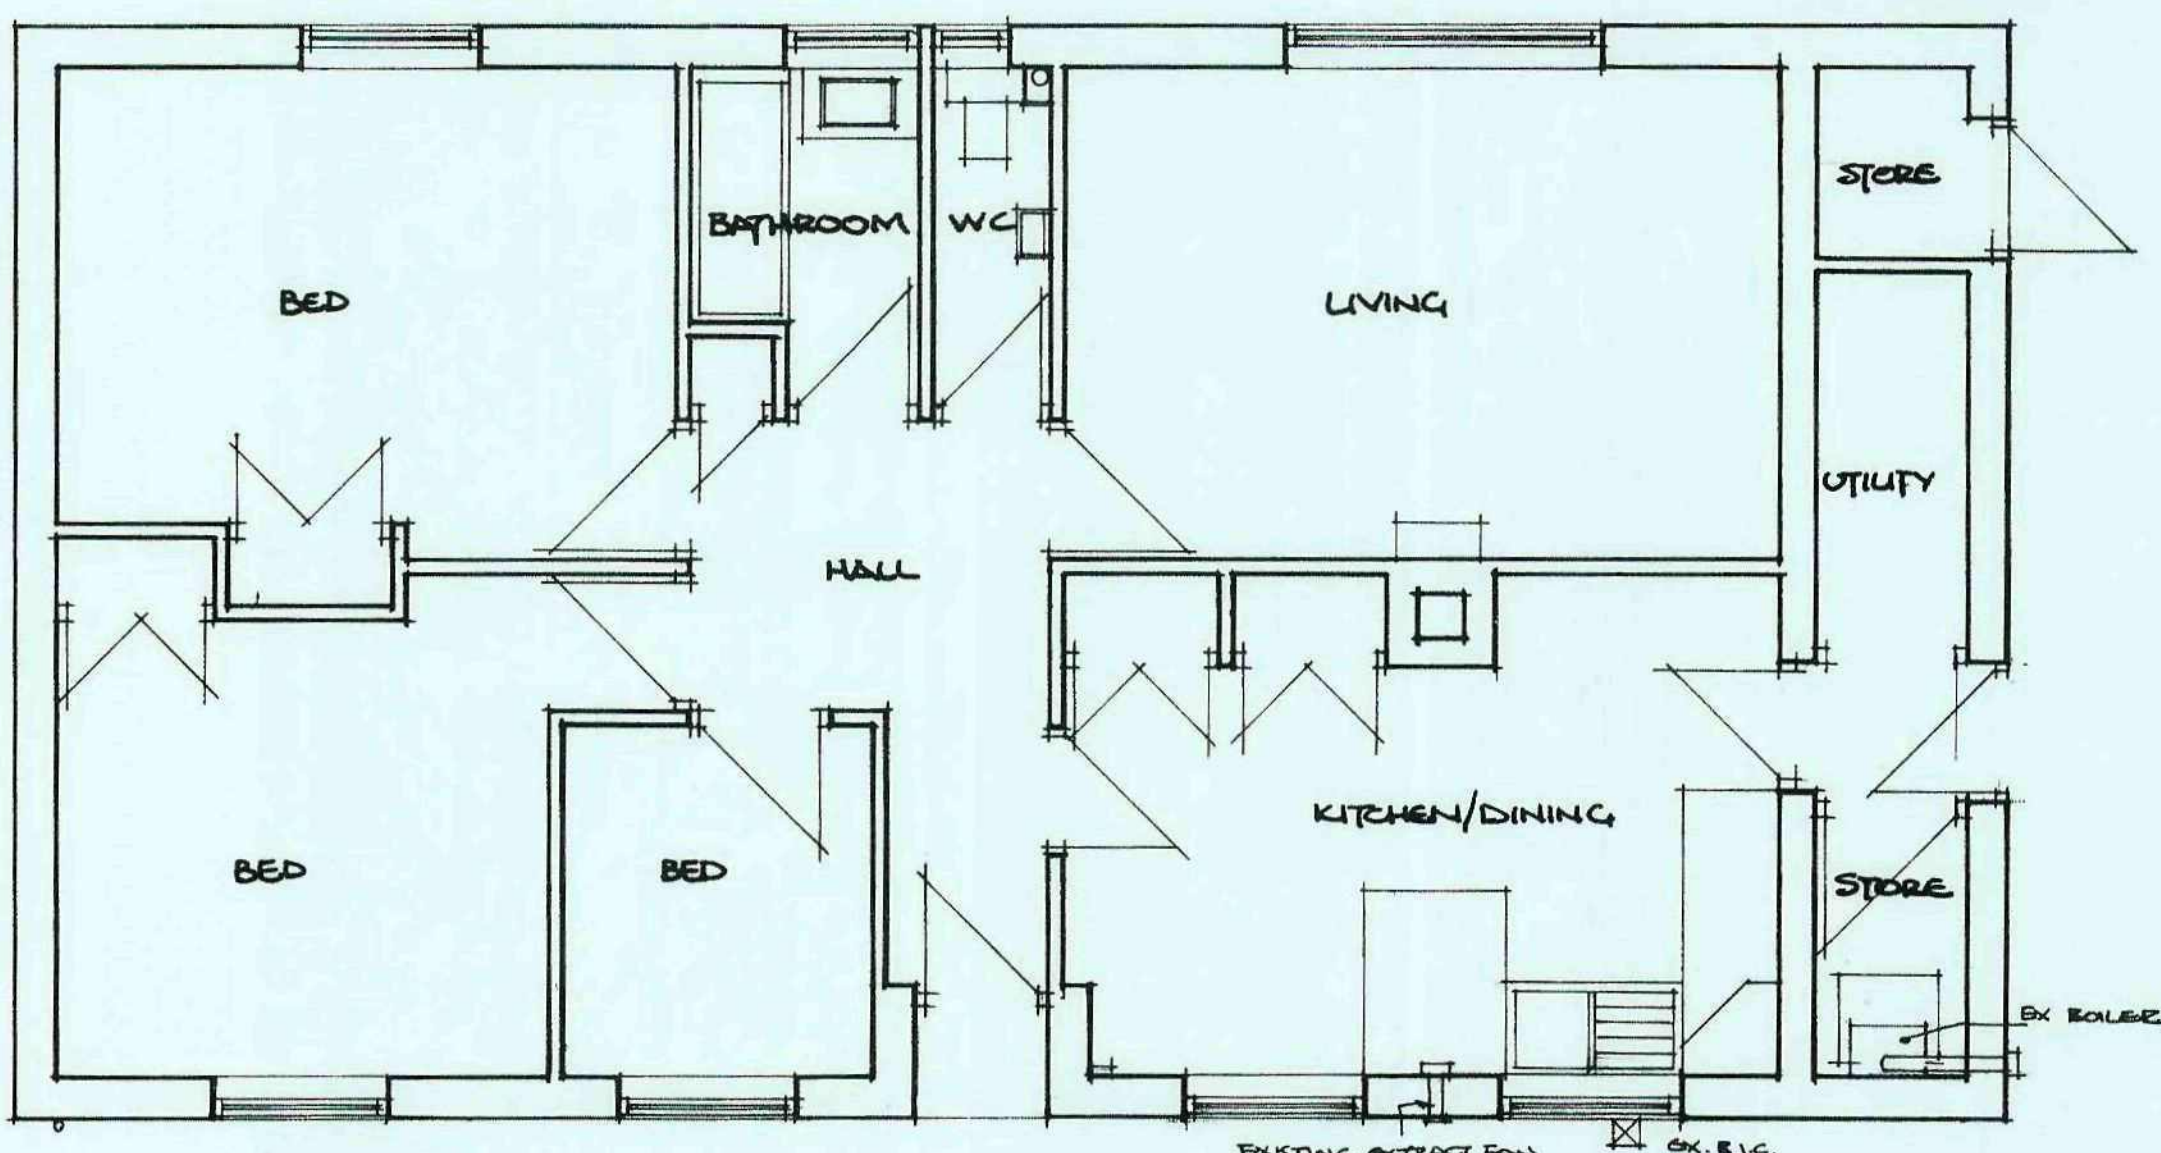

PLAN



NOTES
No.

REVISIONS
Code Date

BARNSELEY
Metropolitan Borough Council
Property & Procurement
Keith S. Hilton, FRICS
Assistant Executive Director
County Way
Barnsley S70 2DT
Tel 01226 774300
Fax 01226 774399

PROJECT
HEATHER GIRTH PRIMARY
SCHOOL - CARETAKERS
BUNGALOW - ADAPTATIONS

DRAWING
EXISTING PLAN & ELEVATIONS
SITE LOCATION PLAN

Drawn
RGM

Revision

Scale
1:50, 1:100
1:1250,
1:500

Date
DEC 09

Project
Code
HSC 4145

Drawing
No.
AL(0)01

