



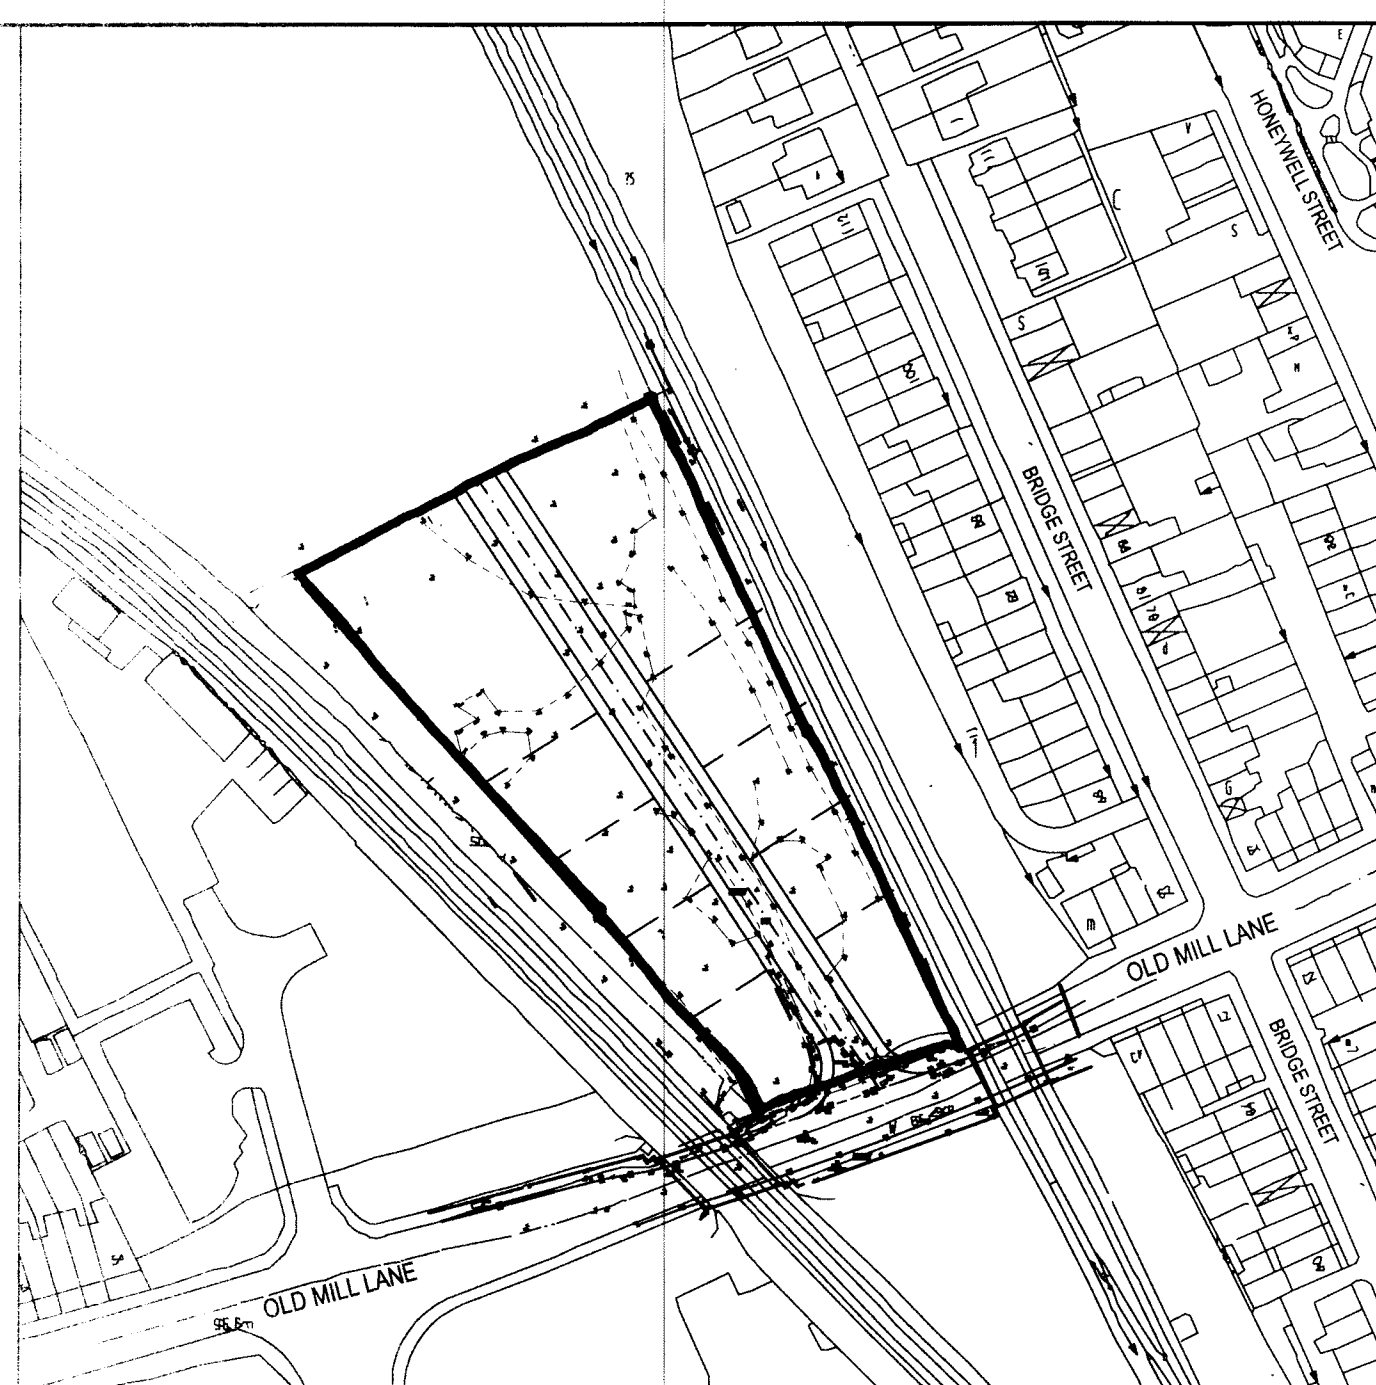

SITE LOCATION PLAN 1/1250

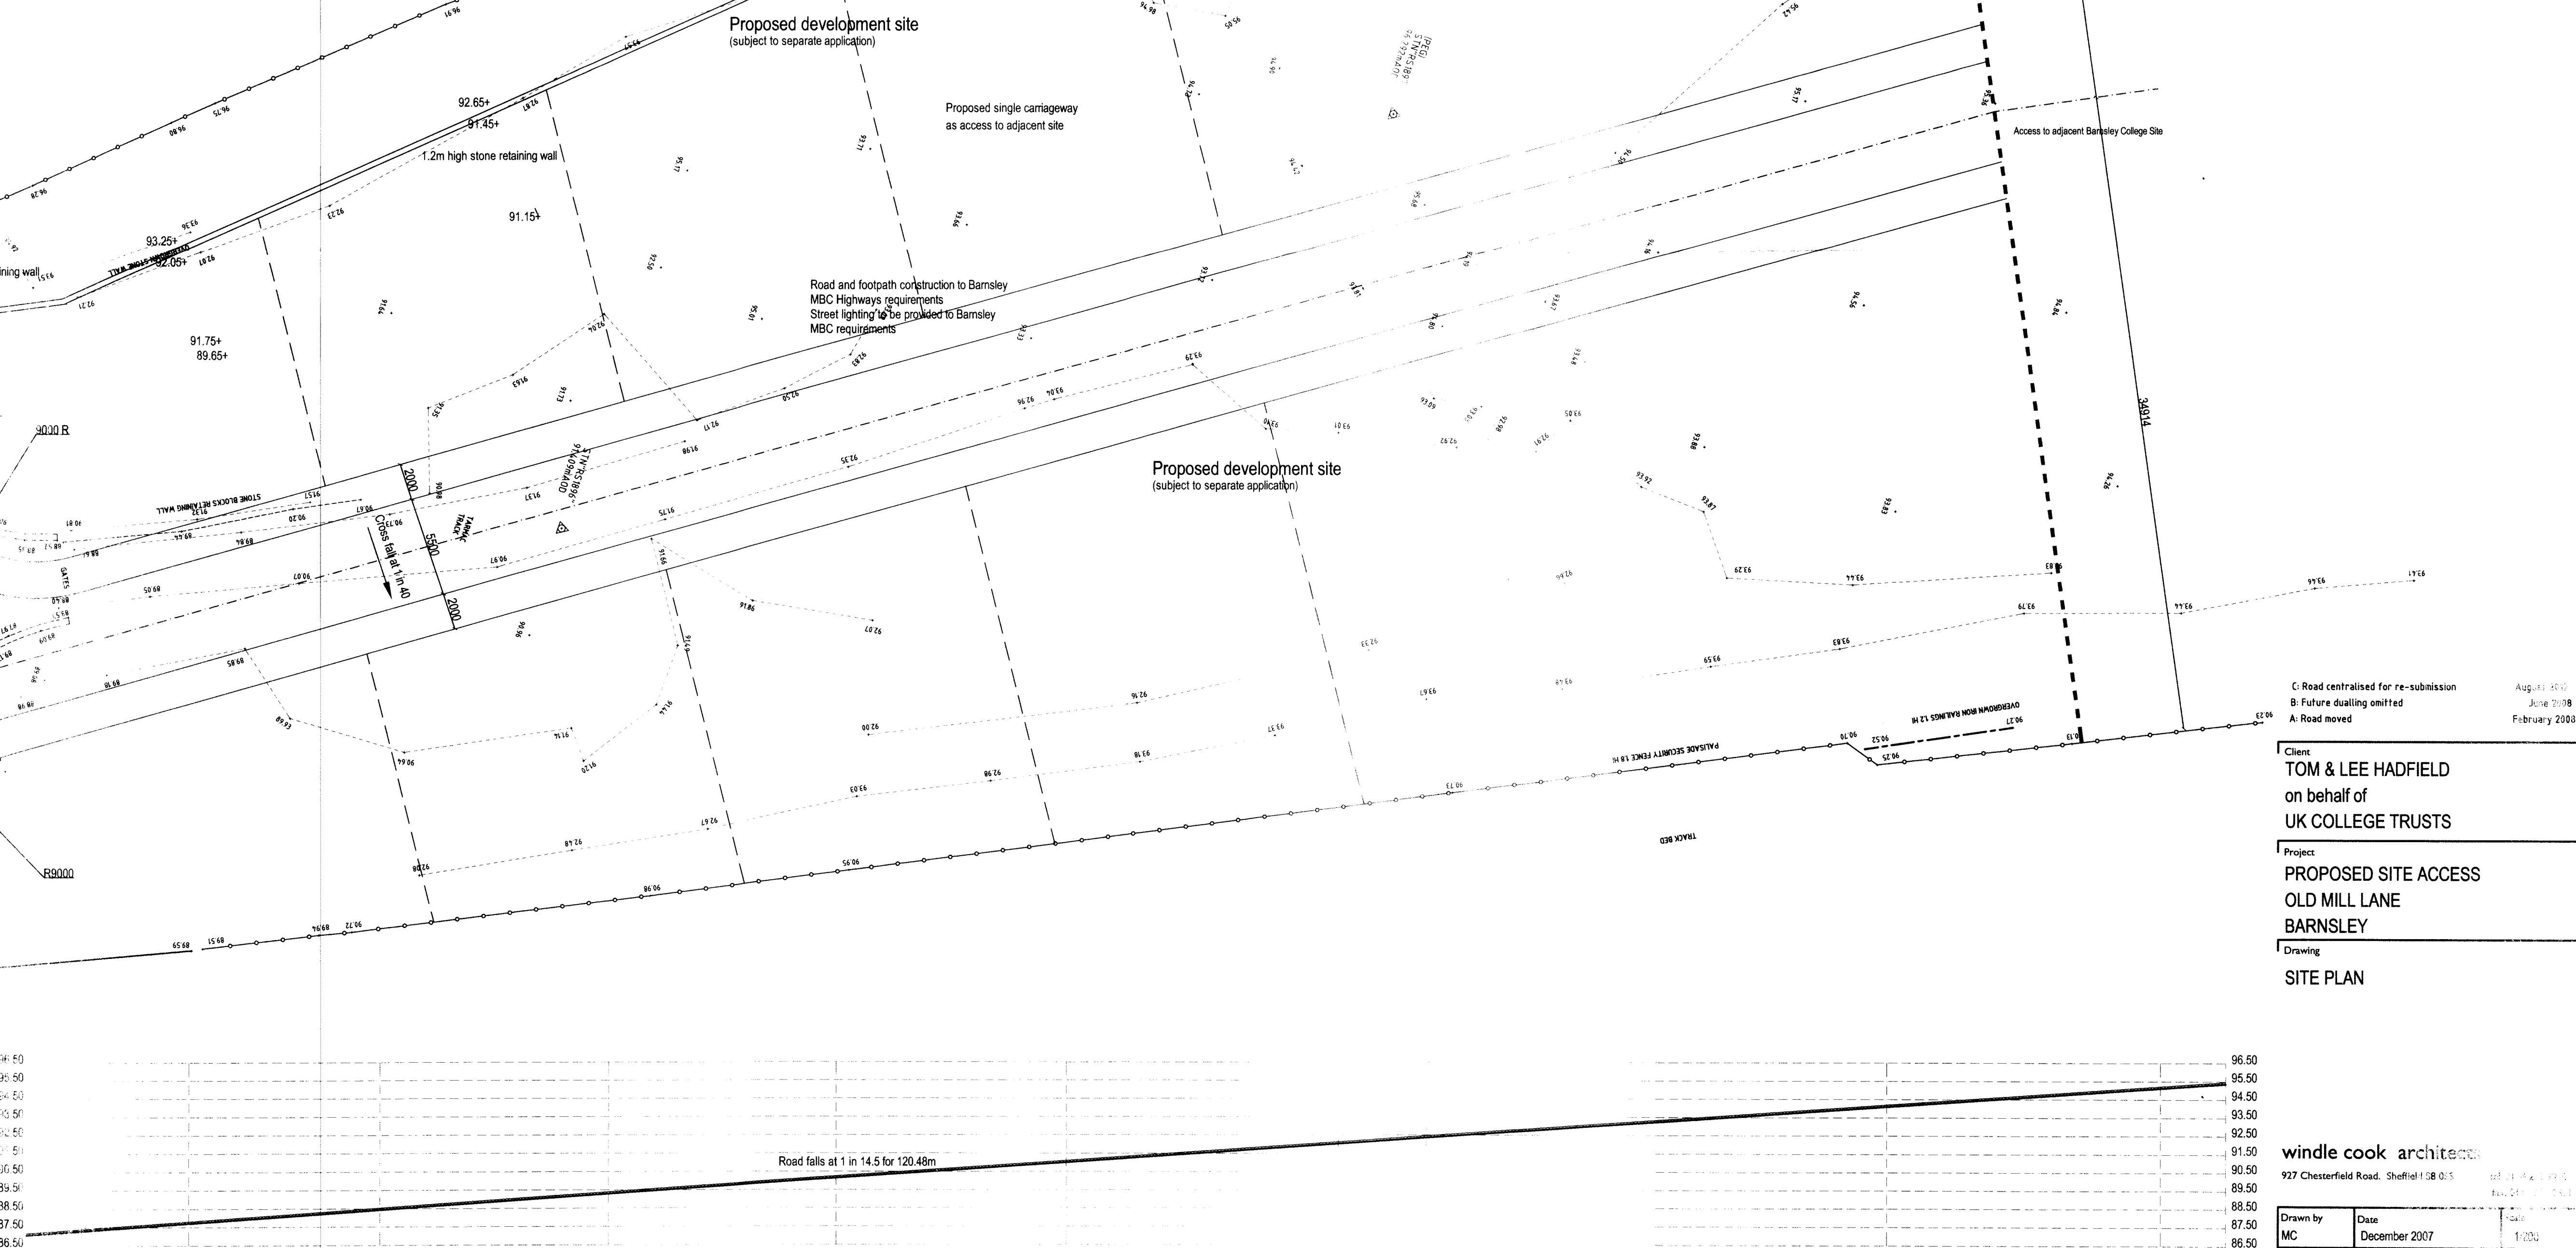

C: Road centralised for re-submission  
B: Future dualling omitted  
A: Road moved

August 2007  
June 2008  
February 2009

Client  
**TOM & LEE HADFIELD**  
on behalf of  
**UK COLLEGE TRUSTS**

Project  
**PROPOSED SITE ACCESS**  
**OLD MILL LANE**  
**BARNSELY**

Drawing  
**SITE PLAN**

windle cook architects  
927 Chesterfield Road, Sheffield S18 0LS

|                |                           |                |
|----------------|---------------------------|----------------|
| Drawn by<br>MC | Date<br>December 2007     | Scale<br>1:200 |
| Checked by     | Drawing No.<br>07-463-C01 | Rev<br>C       |