



NOTES
DO NOT SCALE FROM THIS DRAWING.
It is the Contractor's responsibility to check all governing dimensions and verify all dimensions on site before commencing any work or making any shop drawings.
This drawing is to be read in conjunction with schedules of work, specifications, bills of quantities and other relevant information. Any discrepancies are to be reported to the Project Architect.
Work and materials are to be in accordance with the Building Regulations and to comply with the relevant British Standards.
This drawing is copyright of Mark Brotherton Ltd and should not be reproduced in whole or part without their written permission.

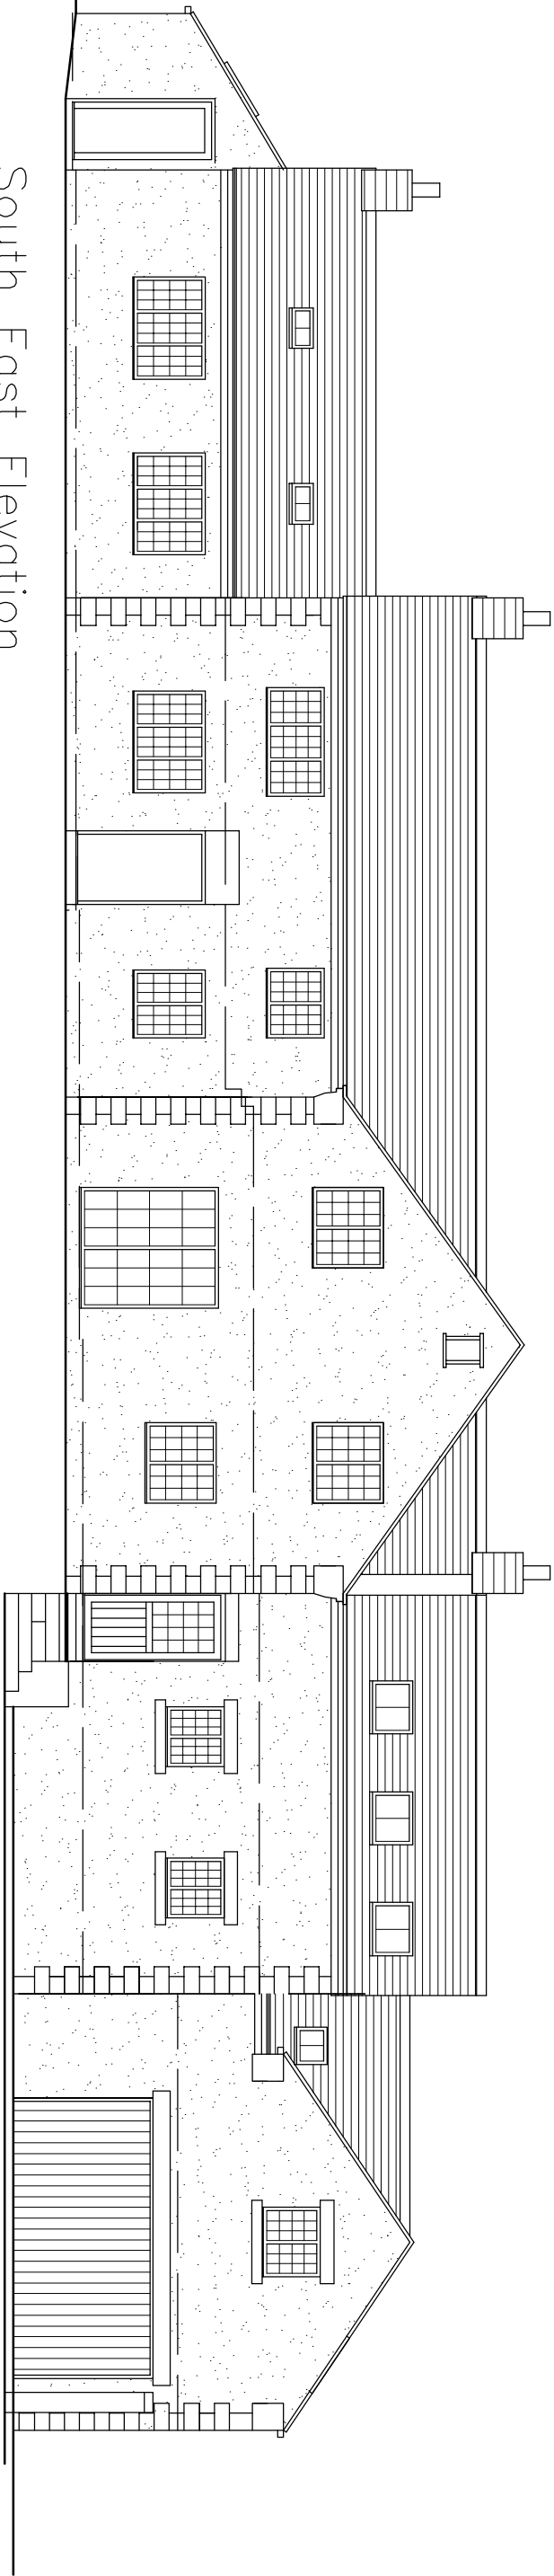

South East Elevation

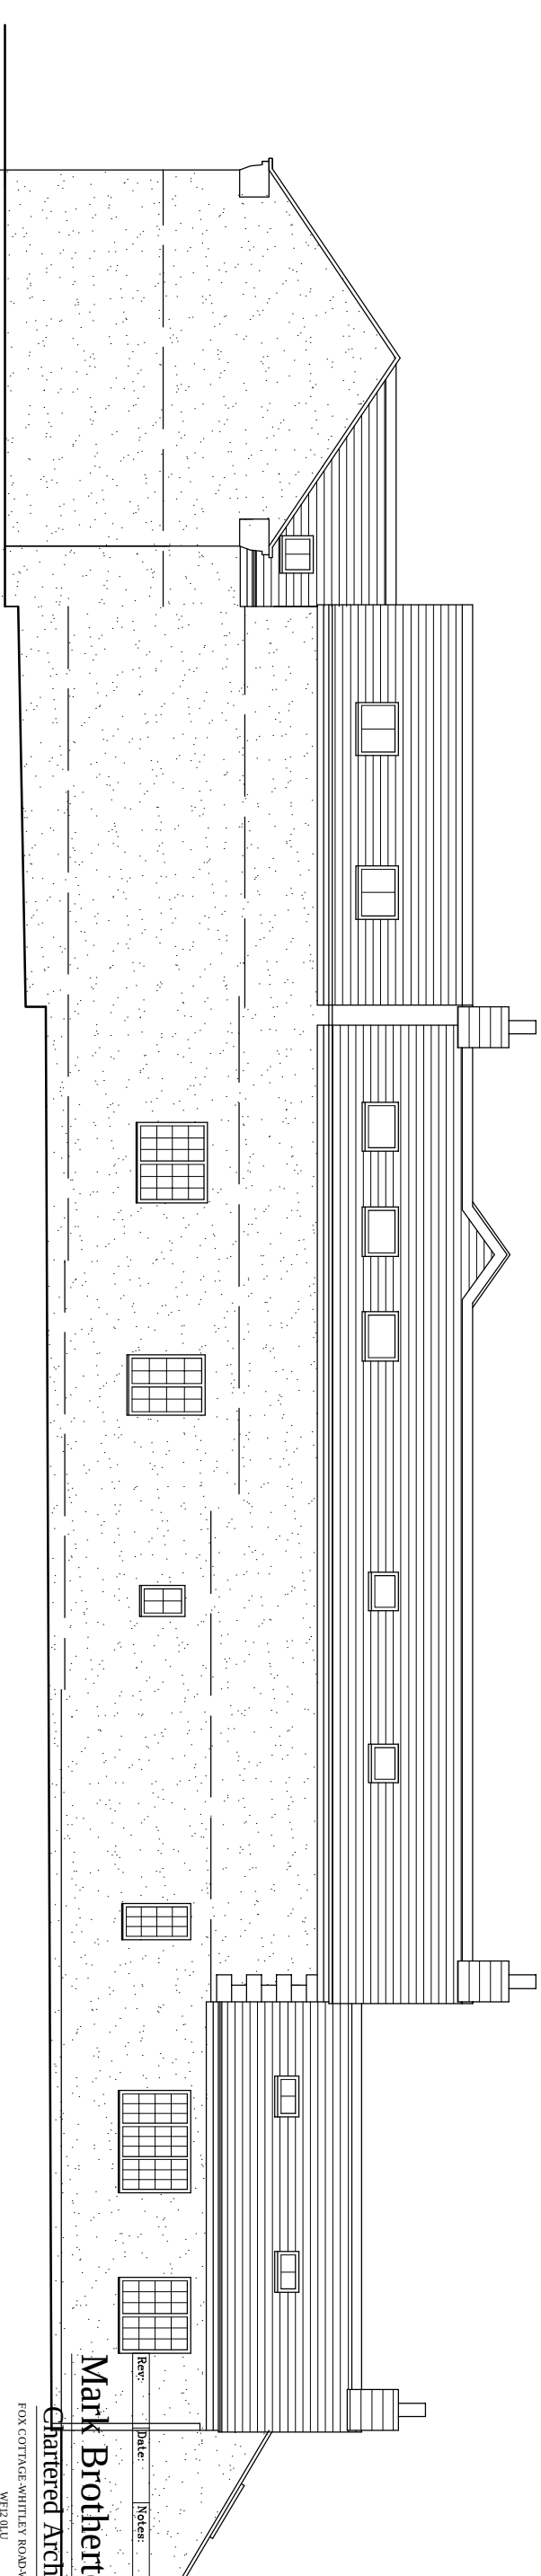

North West Elevation

Construction

- Walls – Render to match existing
- Roof – Stone slate to match existing
- Windows – Stained timber to match existing
- Drainage – modify existing foul & surface water, drainage to suit

Mark Brotherton Ltd
Chartered Architect

FOX COTTAGE, WHITLEY ROAD, WHITLEY

WY12 0LU

TEL / FAX: 01924 49231
email: mba@imnworld.co.uk

Client: Mr & Mrs Bowser	
Project: Rosemount Cottage, High Hoyland, Extension & Alteration	
Drawing: Proposed Elevations & Elevations	
Date: November 2010	Scale: 1:100
Drawing No: 1013/111	Rev: