


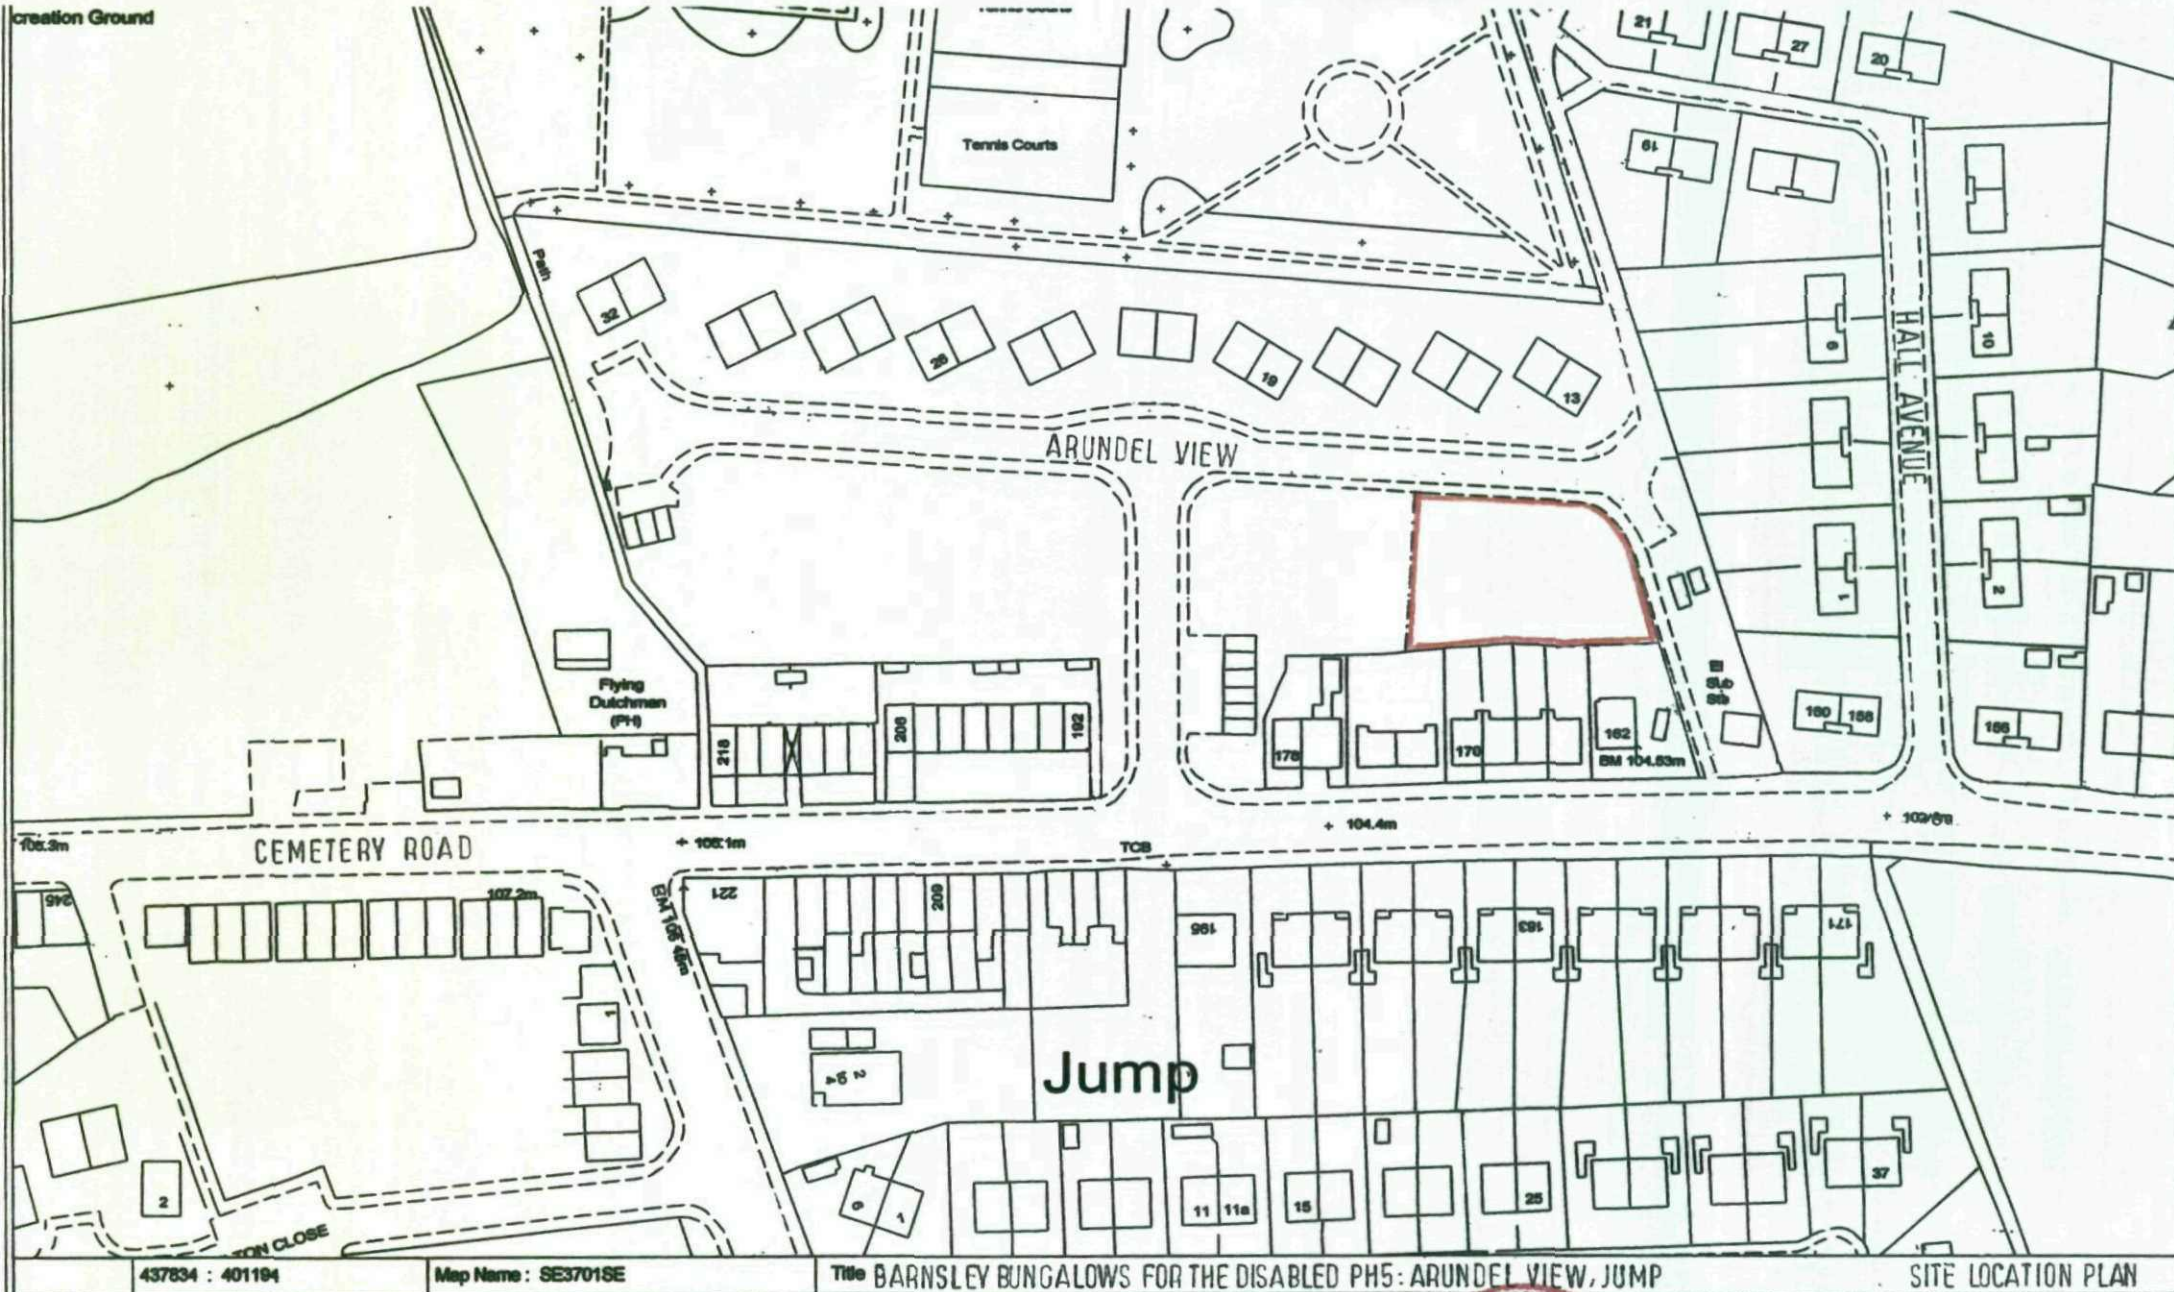


allen tod **Architecture**
www.allentod.co.uk



SCALE 1/1250

The Studio 32 The Calls Leeds LS2 7EW
Tel: 0113 244 9973 Fax: 0113 242 3687
email: design@allentod.co.uk

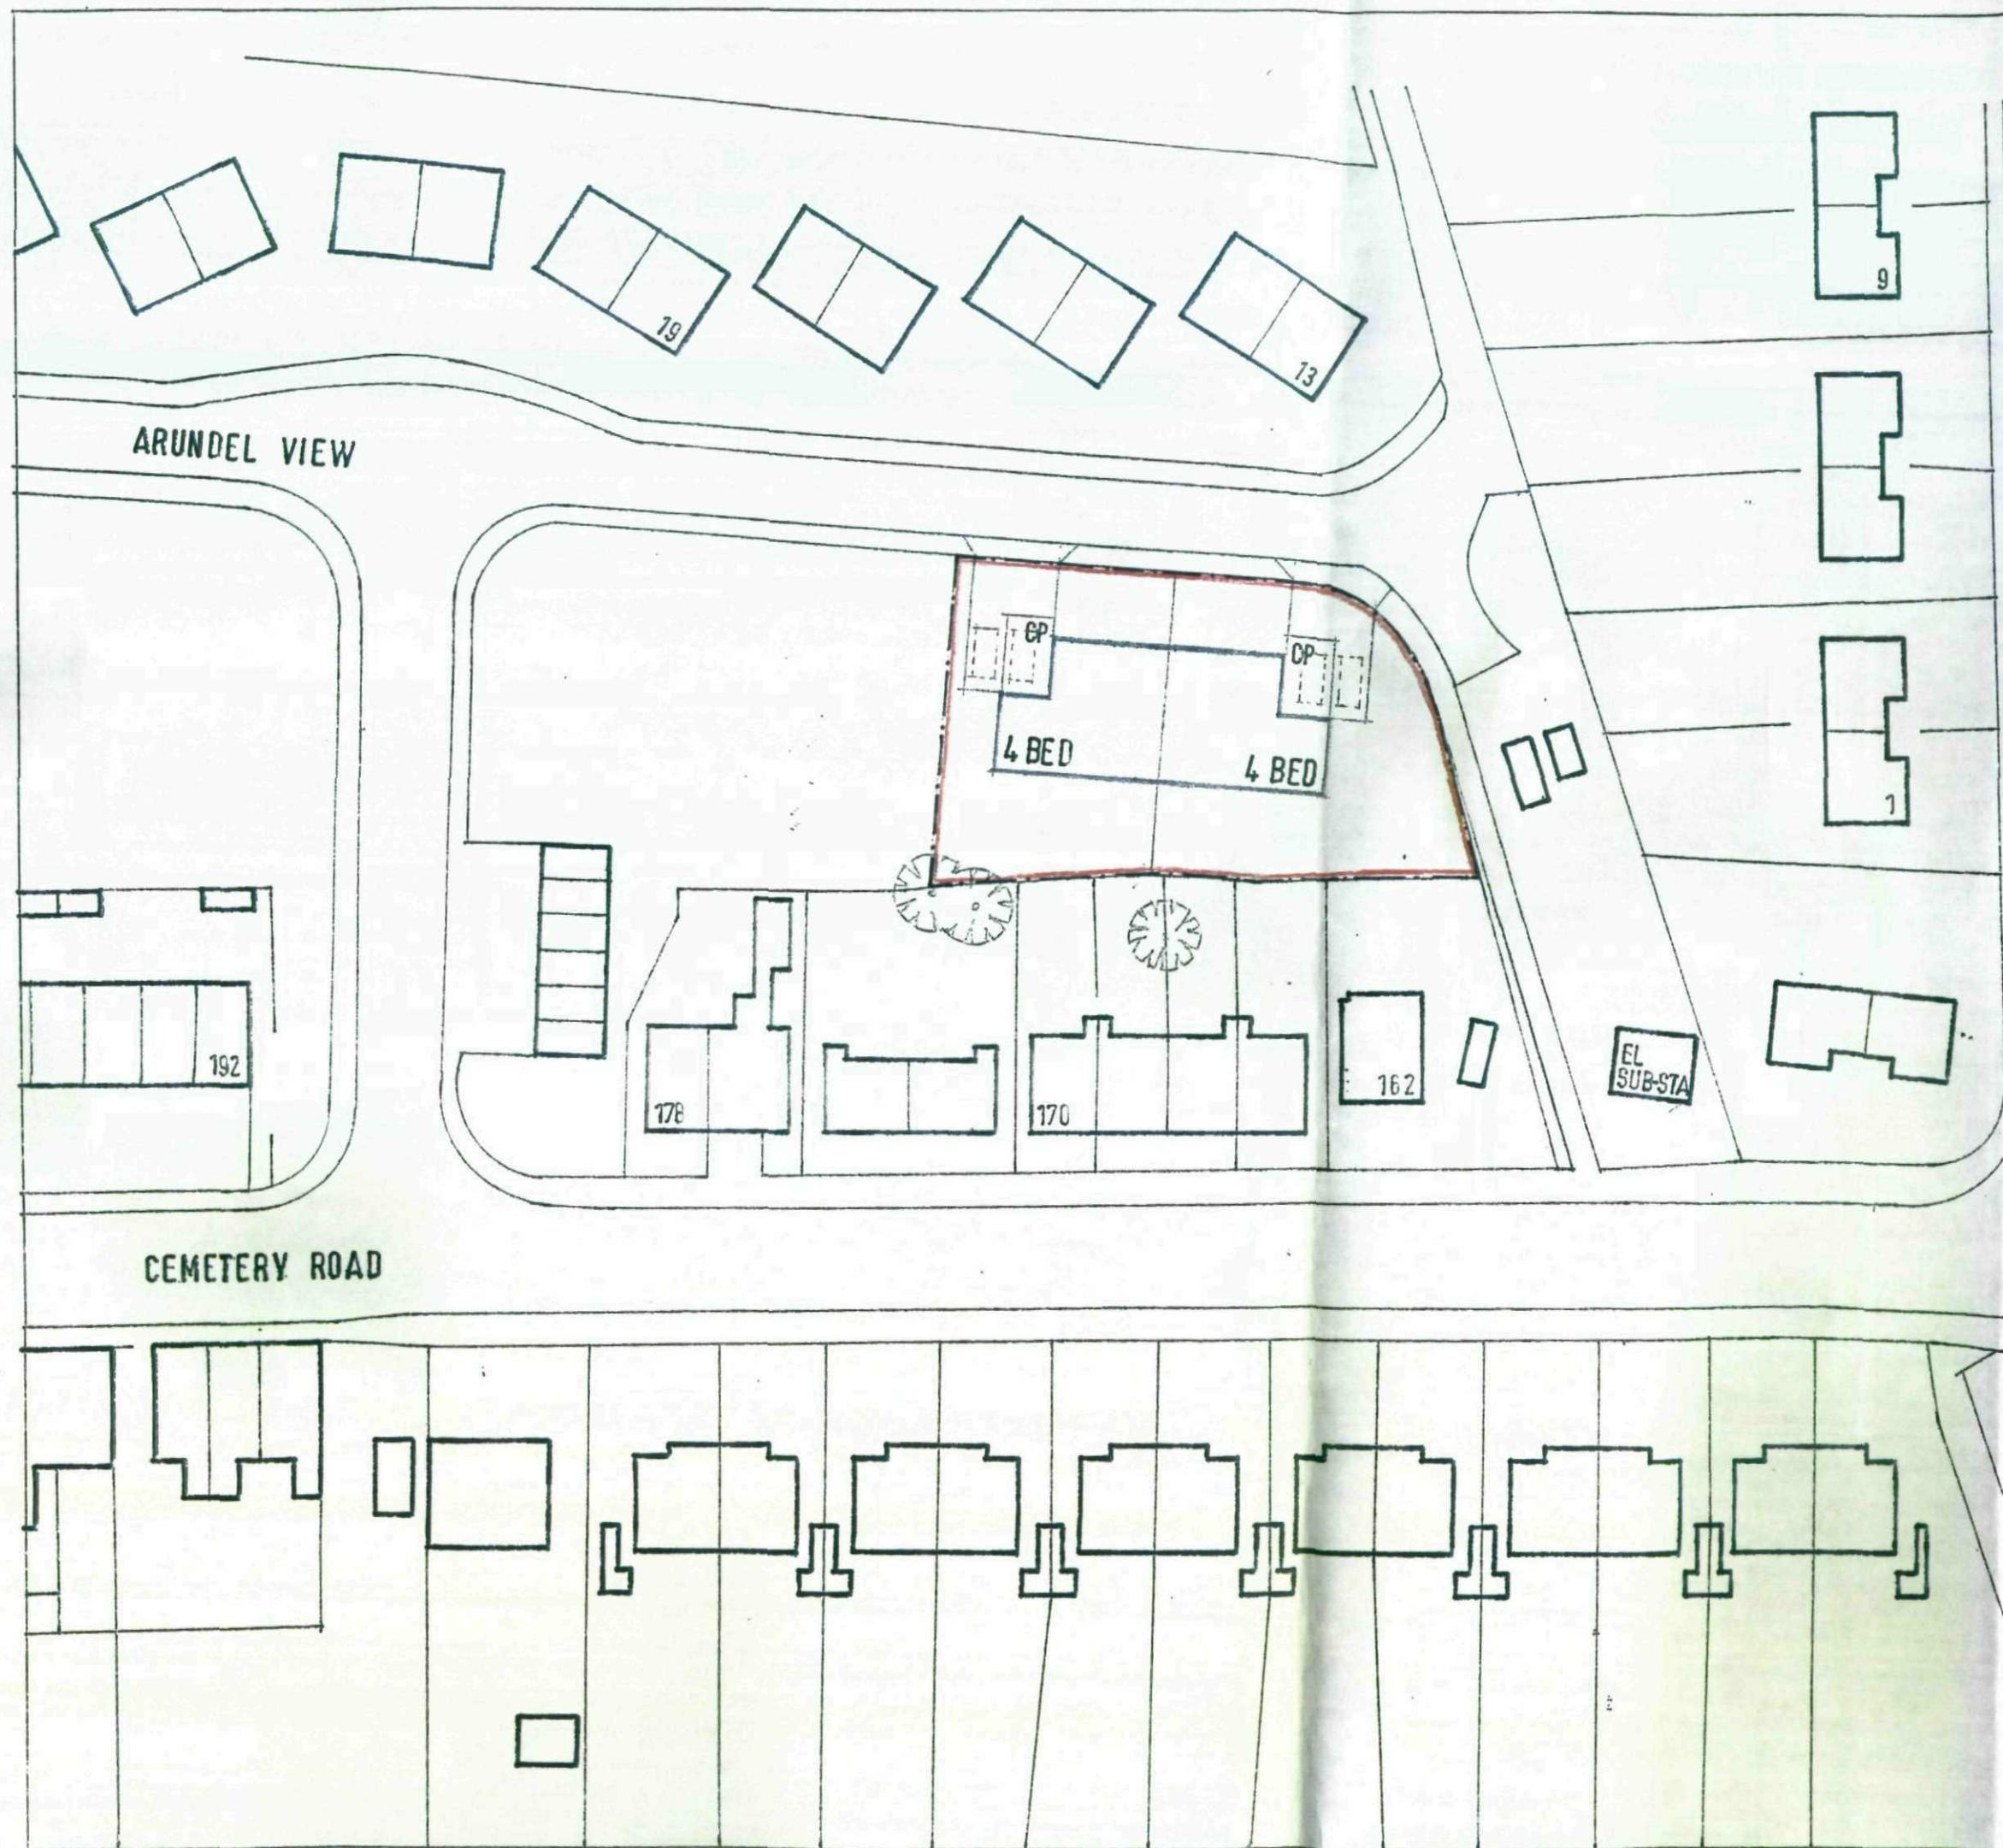

NOTES
Do not scale from this Drawing
It is the Contractor's responsibility to check all governing dimensions and verify all dimensions on site before commencing any work or making any shop drawings.
This drawing is to be used in conjunction with structural, mechanical and electrical drawings and other relevant information and any discrepancies are to be referred to the Architect.
Works and materials to be in accordance with the Building Regulations and to comply with relevant British Standards.
This drawing is the copyright of Allen Tod Architecture Limited and should not be reproduced in whole or in part without their written permission.



rev: notes: date: by:



project: **BARNSELY BUNGALOWS FOR THE DISABLED PH 5**

client: **YORKSHIRE HOUSING**

drawing title: **ARUNDEL VIEW, JUMP. SITE PLAN**

scale @ A3: **1/500**

date: **OCT. '08**

drawn: **WTH**

checked:

job no: **200977**

drawing no: **012**

issue status:


revisions

Leeds
The Studio, 32 The Cuts
Leeds LS2 7EW
tel: 0113 244 9873 fax: 0113 242 0887

Sheffield
The Studio, 11th Floor, St James House,
Vicar Lane, Sheffield S1 2EX
tel: 0114 241 2440 fax: 0114 241 2441

www.allentod.co.uk

NOTES:
Do not scale from this Drawing.
It is the Contractor's responsibility to check all governing dimensions and verify all dimensions on site before commencing any work or making any shop drawings.
This drawing to be read in conjunction with structural, mechanical and electrical drawings and other relevant information and any discrepancies are to be reported to the Architect.
Work and materials to be in accordance with the Building Regulations and to comply with relevant British Standards.
This drawing is the copyright of Allen Tod Architecture Limited and should not be reproduced in whole or in part without their written permission.

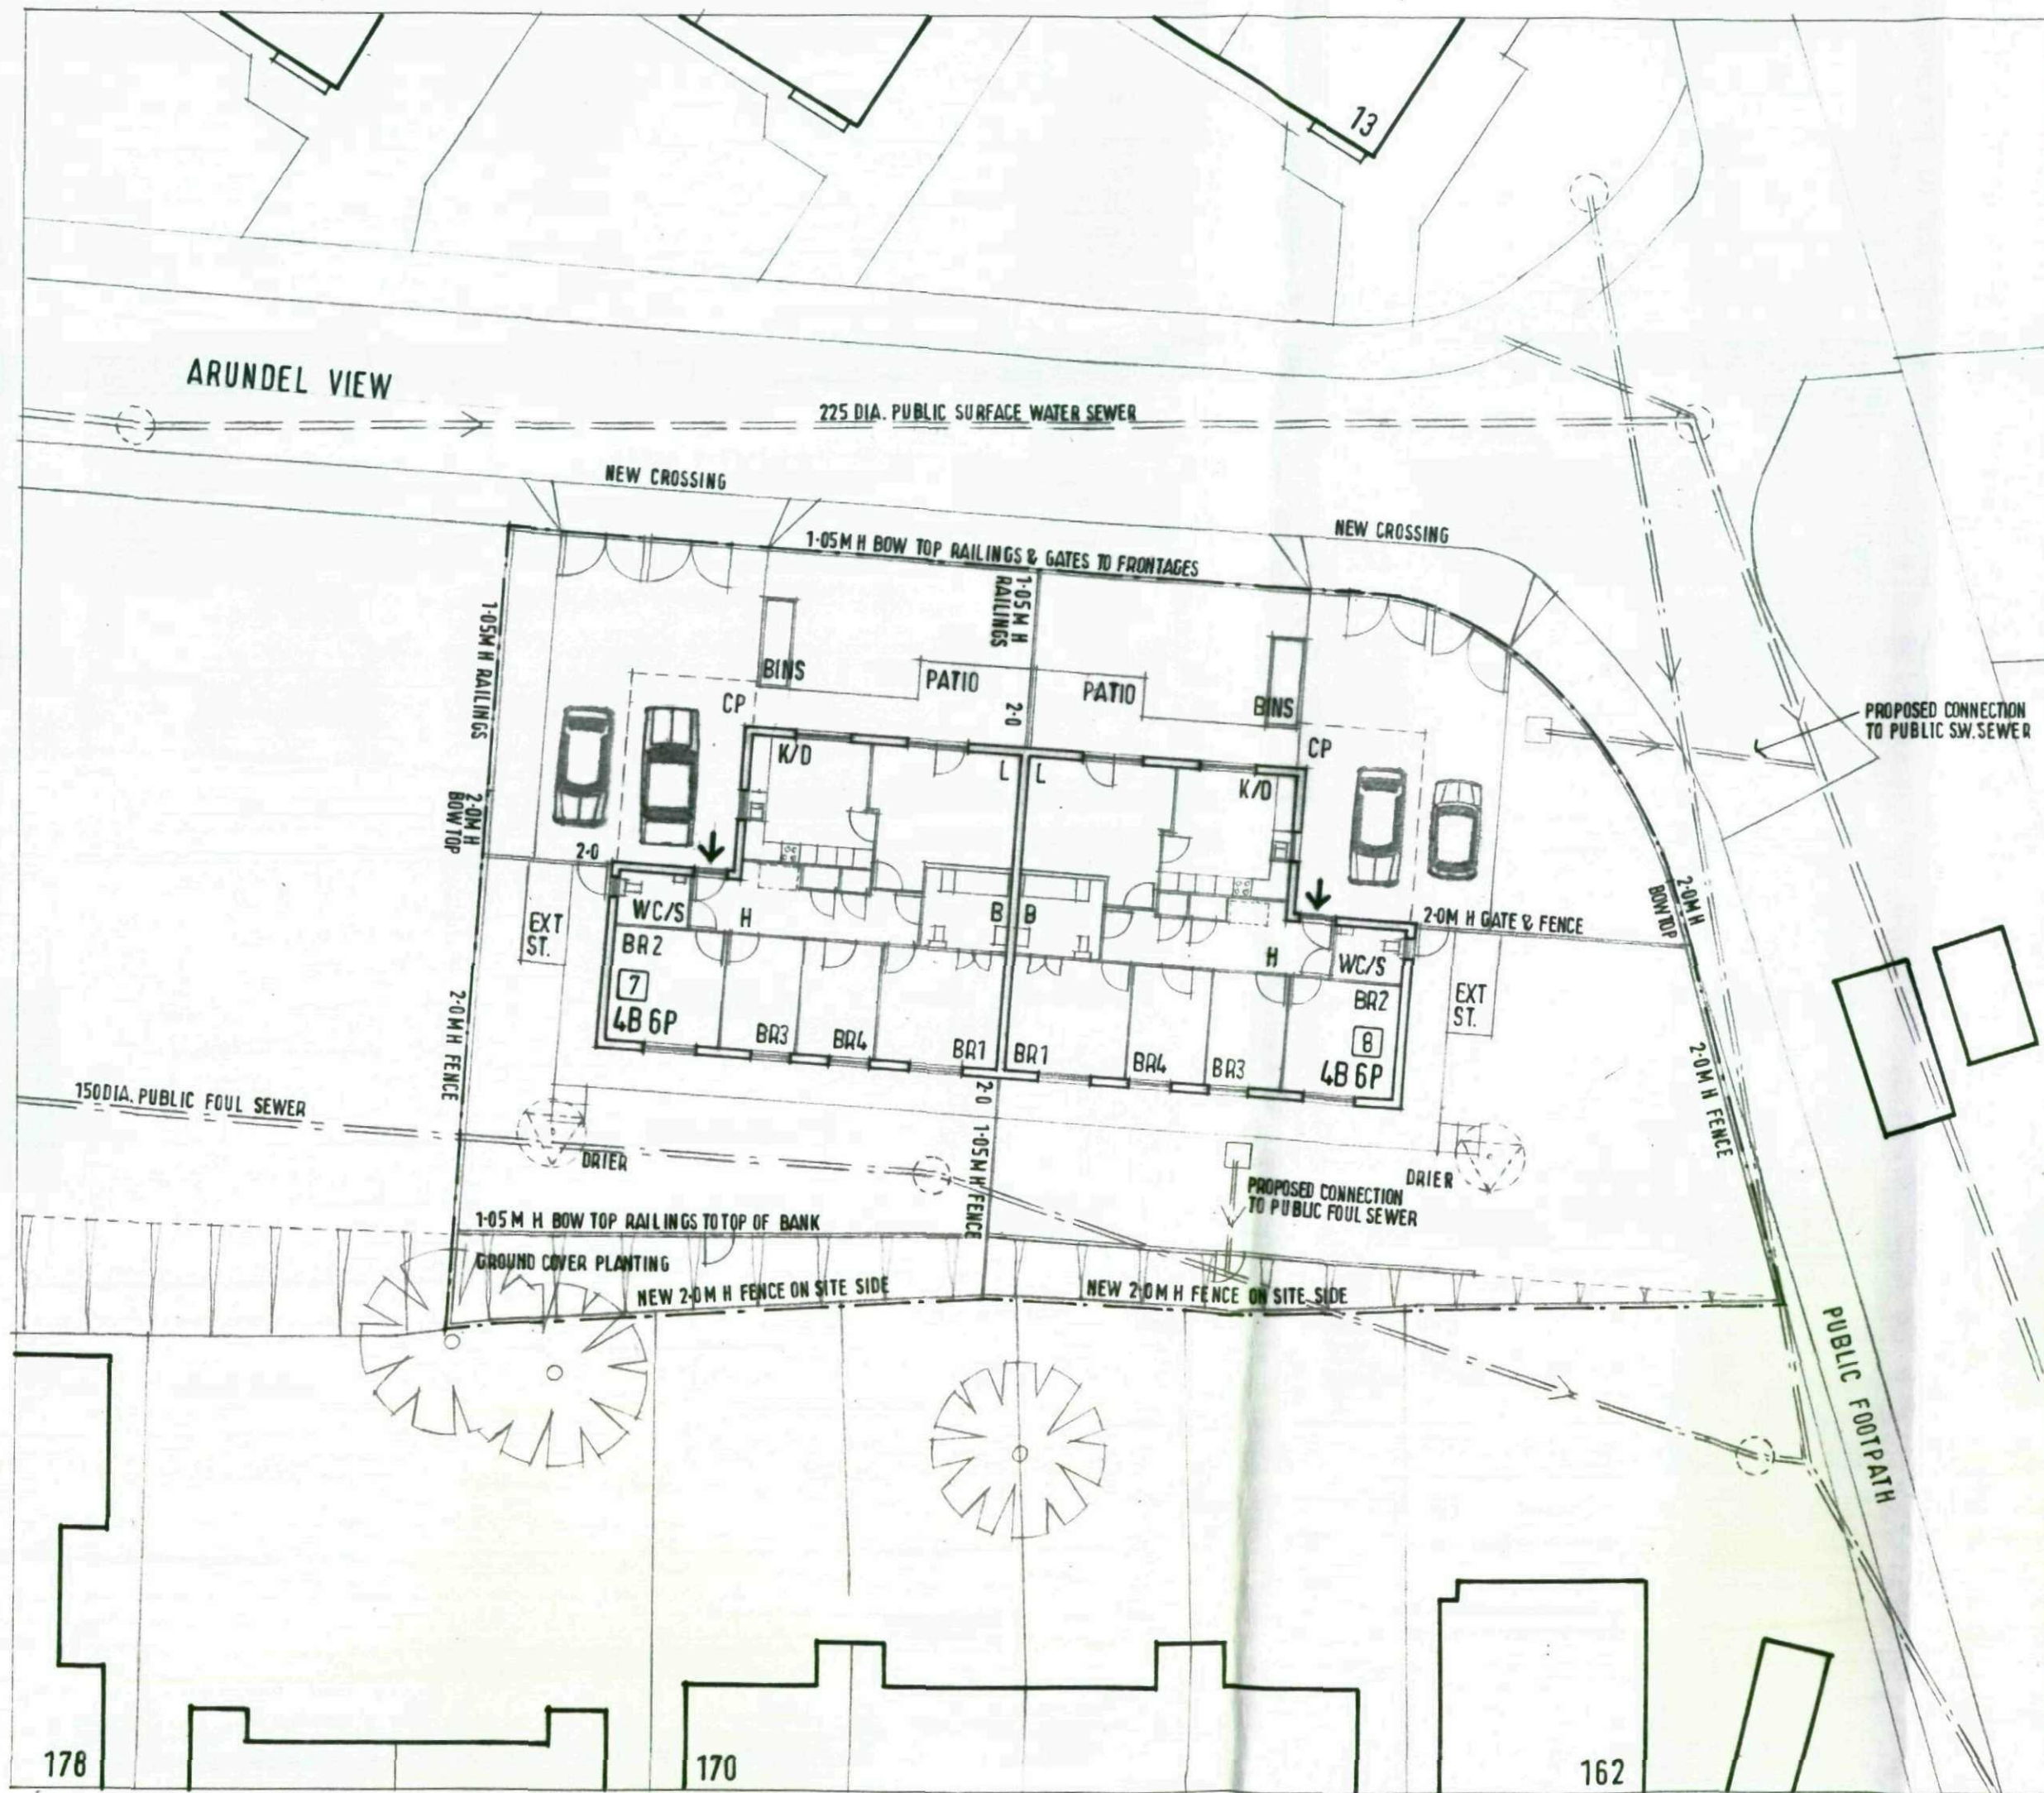

rev: notes: date: by:

allen tod architecture 

project: BARNESLEY BUNGALOWS FOR THE DISABLED PH5
client: YORKSHIRE HOUSING

drawing title: ARUNDEL VIEW, JUMP SITE LAYOUT

scale @ A3: 1/200 date: OCT. '08


drawn: WTH checked:

job no: 200977 drawing no: 107


issue status: revision:

Leeds
The Studio, 32 The Cals
Leeds LS2 7EW
tel: 0113 244 9973 fax: 0113 242 3667
Sheffield
The Studio, 11th Floor, St James House,
Vicar Lane, Sheffield S1 2EX
tel: 0114 241 3440 fax: 0114 241 3441
www.allentod.co.uk


NOTES
Do not scale from this Drawing
It is the Contractor's responsibility to check all governing dimensions and verify all dimensions on site before commencing any work or making any shop drawings.
This drawing is to be read in conjunction with structural, mechanical and electrical drawings and other relevant information and any discrepancies are to be reported to the Architect.
Work and materials to be in accordance with the Building Regulations and to comply with relevant British Standards.
This drawing is the copyright of Allen Tod Architecture Limited and should not be reproduced in whole or in part without their written permission.

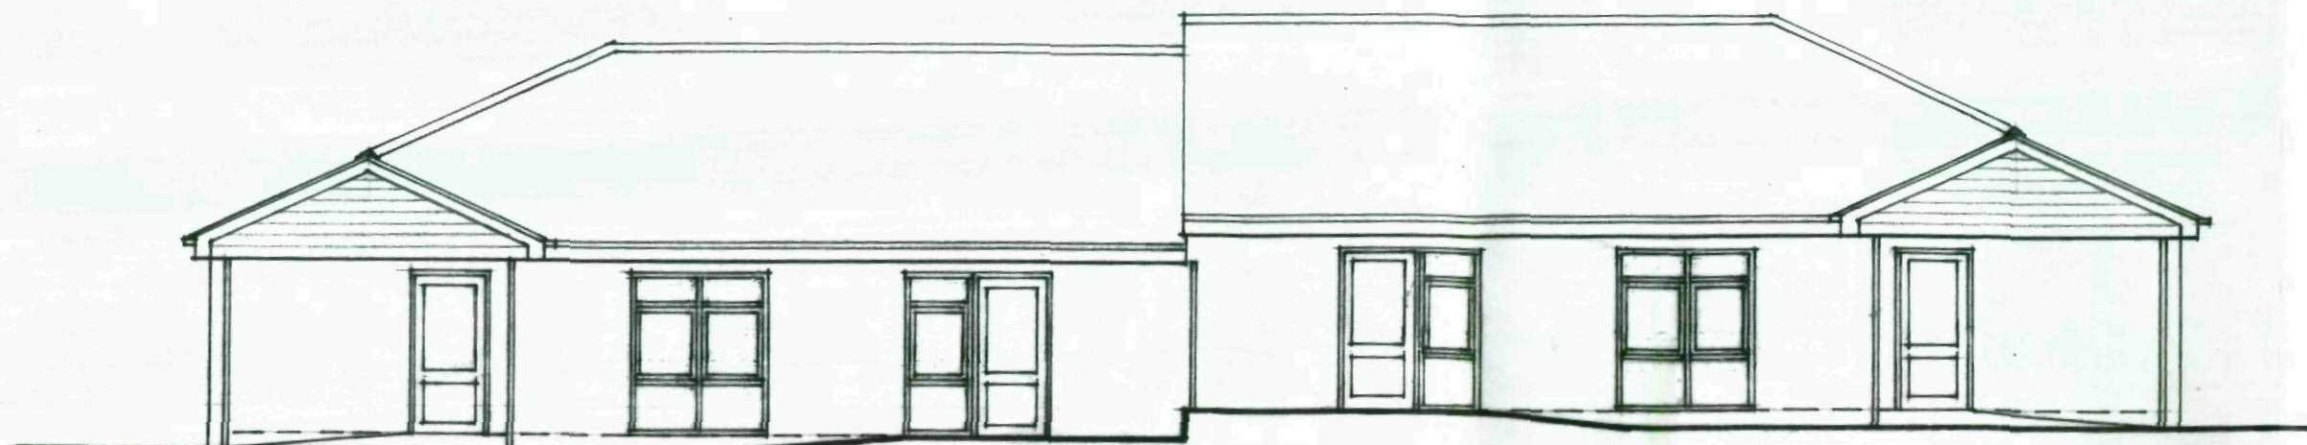

NORTH TO ARUNDEL VIEW

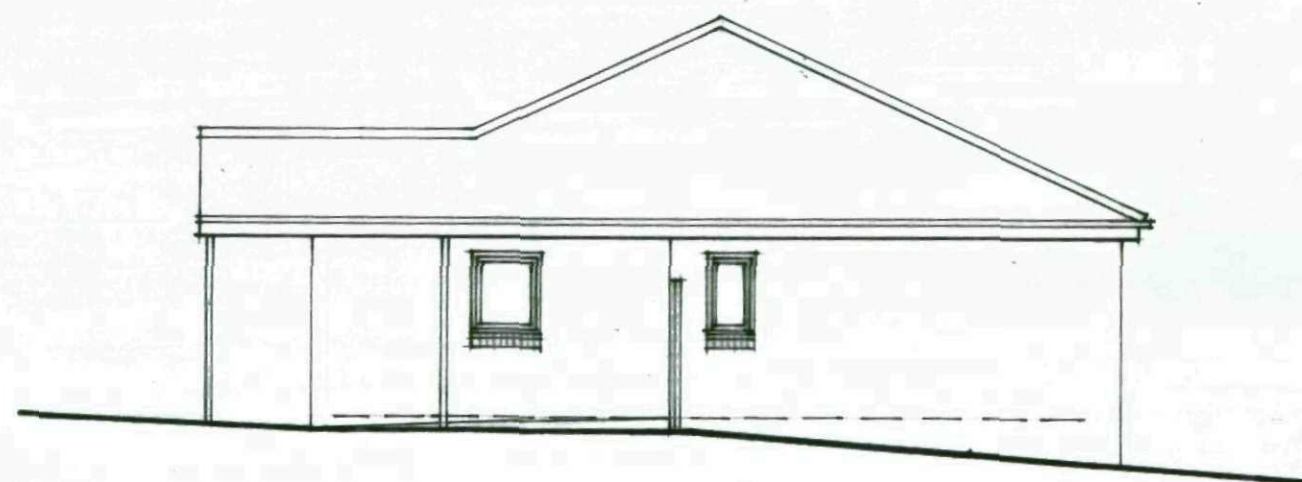


WEST, PLOT 7

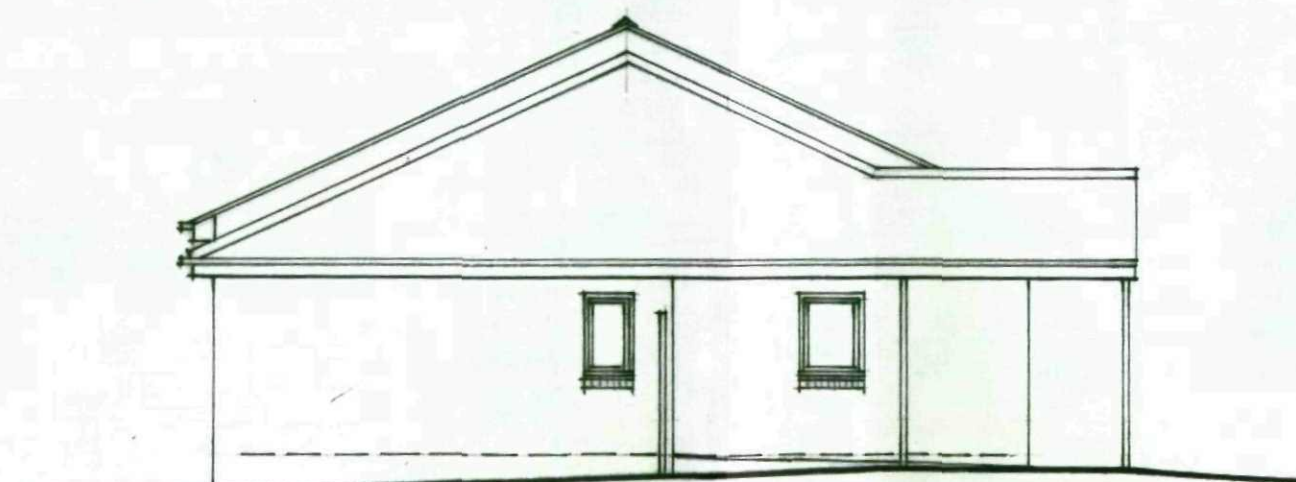

EAST, PLOT 8

REV: _____ NOTES: _____ DATE: _____ BY: _____

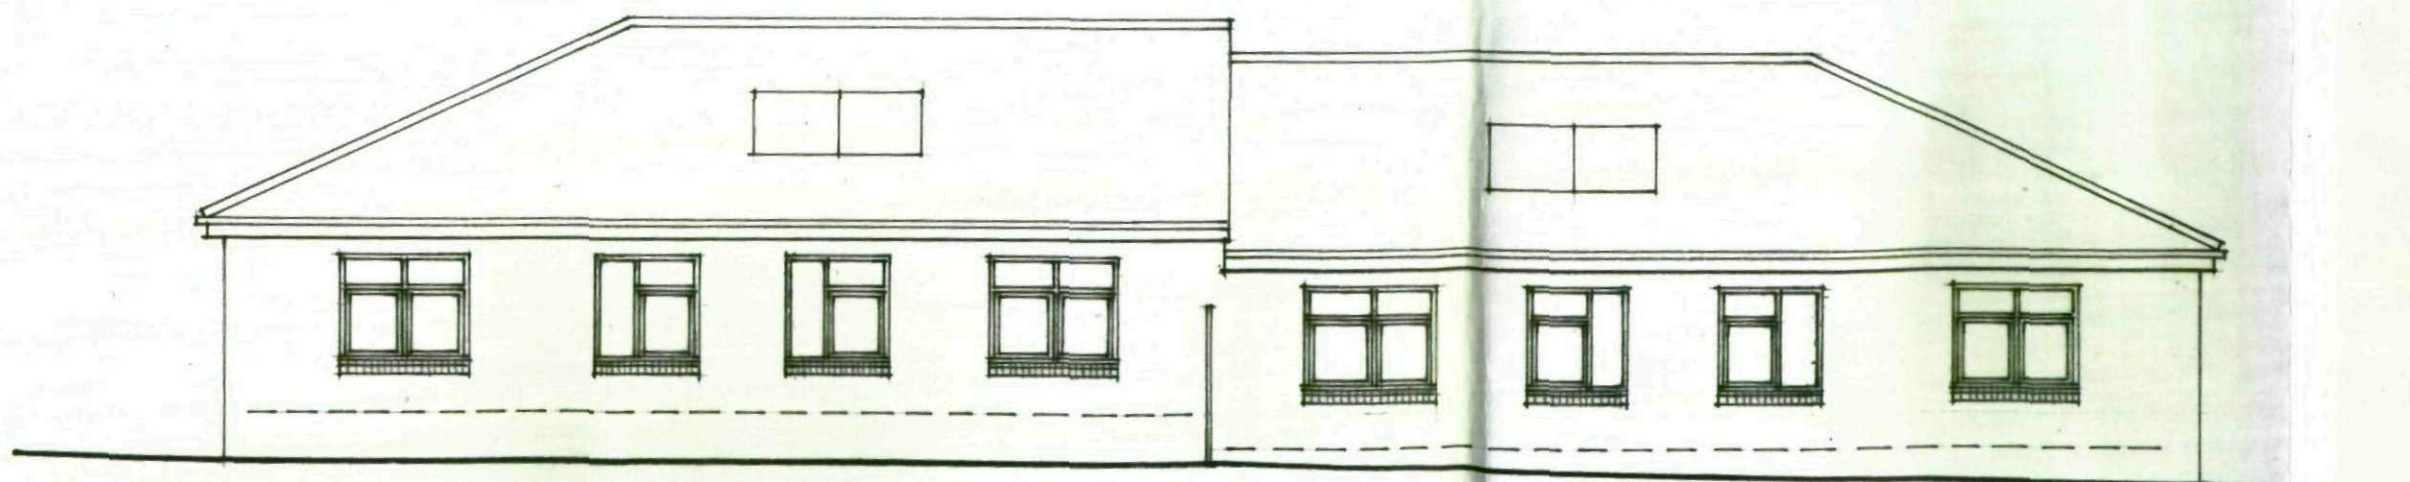

SOUTH

 **allen tod architecture**

project: **BARNSELY BUNGALOWS FOR THE DISABLED PH5**

client: **YORKSHIRE HOUSING**

drawing title: **ARUNDEL VIEW, JUMP. ELEVATIONS**

scale @ A3: **1/100**

date: **OCT. '08**

drawn: **WTH**

checked:

job no: **200977**

drawing no: **204**

issue status:

revision:

Leeds **leeds@allentod.co.uk**
The Studio, 32 The Cattle
Leeds LS2 7EW


Sheffield **sheffield@allentod.co.uk**
The Studio, 11th Floor, St James House,
Vicar Lane, Sheffield S1 2EX

tel: 0114 241 3440 fax: 0114 241 3441


www.allentod.co.uk

NOTES
Do not scale from this Drawing
It is the Contractor's responsibility to check, at governing dimensions and verify all dimensions on site before commencing any work or making any shop drawings.
This drawing to be used in conjunction with structural, mechanical and electrical drawings and other relevant information and any discrepancies are to be reported to the Architect.
Work and materials to be in accordance with the Building Regulations and to comply with relevant British Standards.
This drawing is the copyright of Allen Tod Architecture Limited and should not be reproduced in whole or in part without their written permission.



MATERIALS
FACING: BRICK WALLS.
CARPORT GABLES WEATHER BOARDED.
PLAIN TILE ROOFS WITH SOLAR COLLECTOR PANELS.

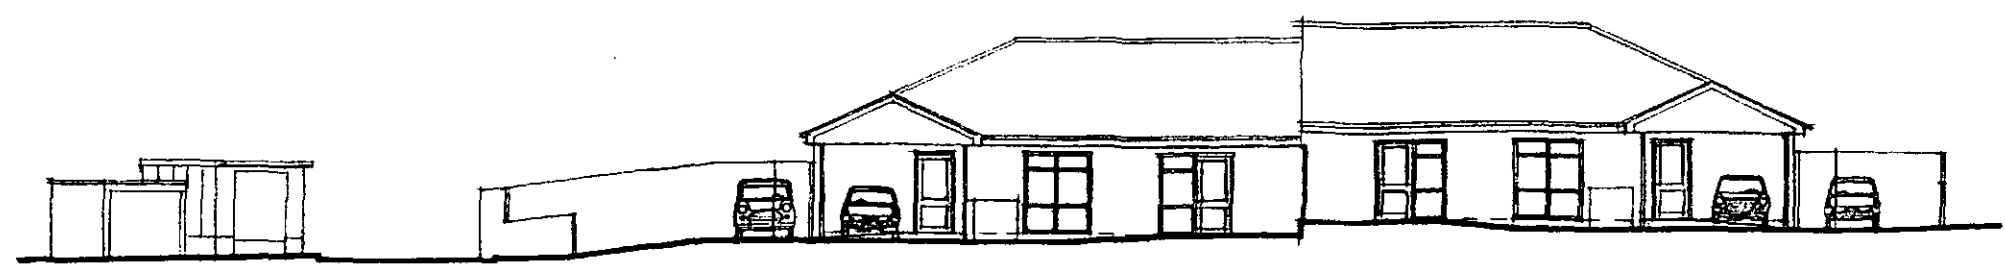


NORTH ELEVATION TO ARUNDEL VIEW

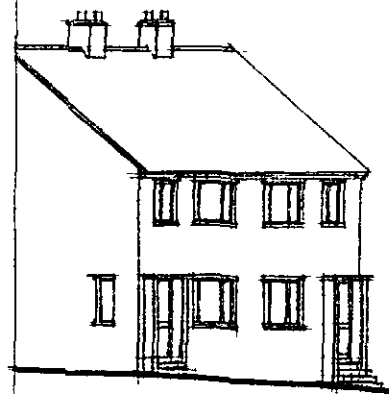


ELEVATION TO WEST

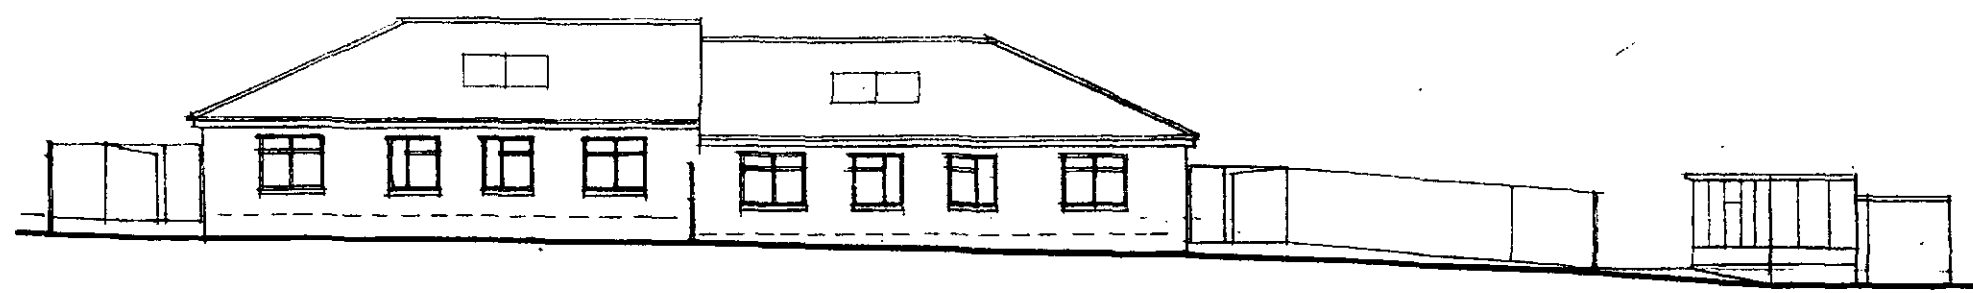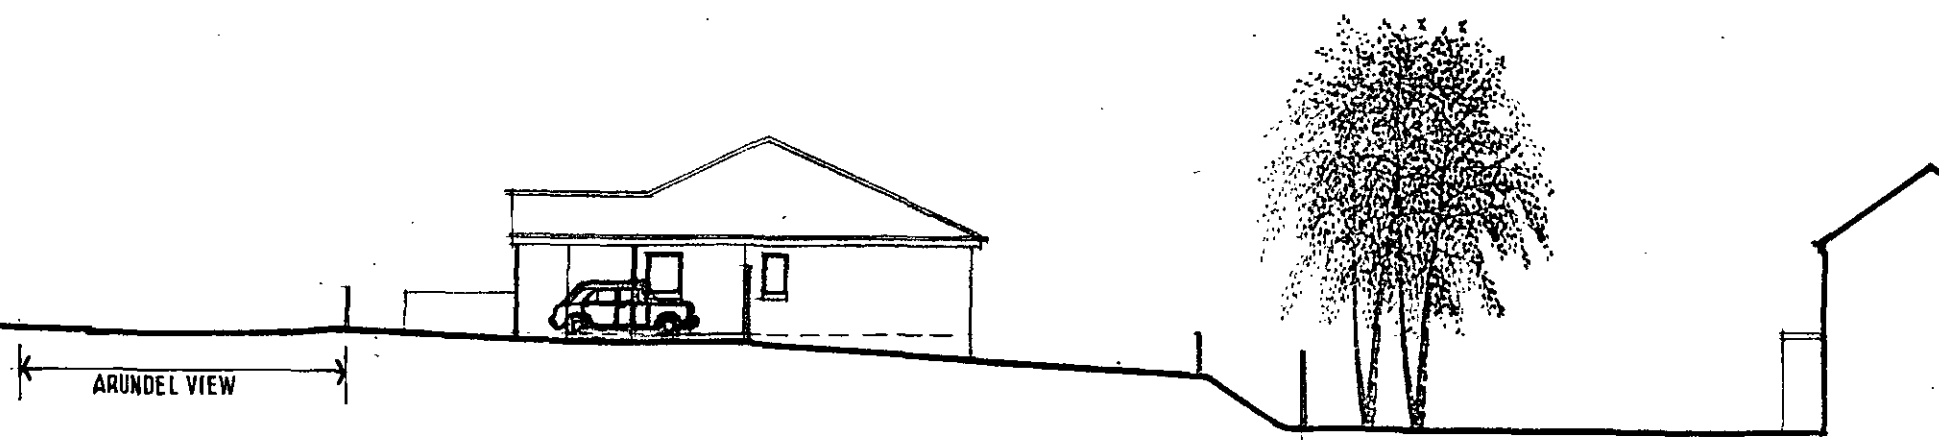

ELEVATION TO SOUTH

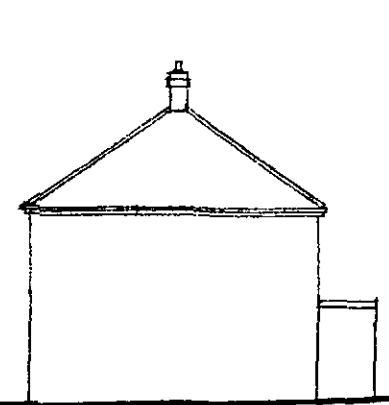

ELEVATION TO EAST

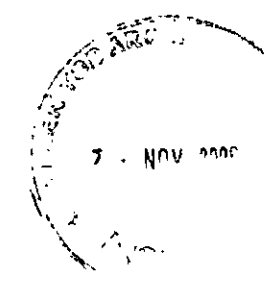

rev: notes: date: by:

allen tod architecture

project: BARNESLEY BUNGALOWS FOR THE DISABLED PH5
client: YORKSHIRE HOUSING

drawing title: ARUNDEL VIEW, JUMP
scale @ A3: 1/200 date: OCT '08
drawn: WTH checked:

job no: 200977 drawing no: 108
issue status: revision:

Leeds: tech@allentod.co.uk
The Studio, 32 The Cella
Leeds LS2 7EW
tel: 0113 344 8673 fax: 0113 342 3687
Sheffield: sheffield@allentod.co.uk
The Studio, 11th Floor, St James House,
Moor Lane, Sheffield S1 2EX
tel: 0114 341 3440 fax: 0114 341 3441
www.allentod.co.uk