




**PROPOSED
FRONT ELEVATION**
SCALE 1:100

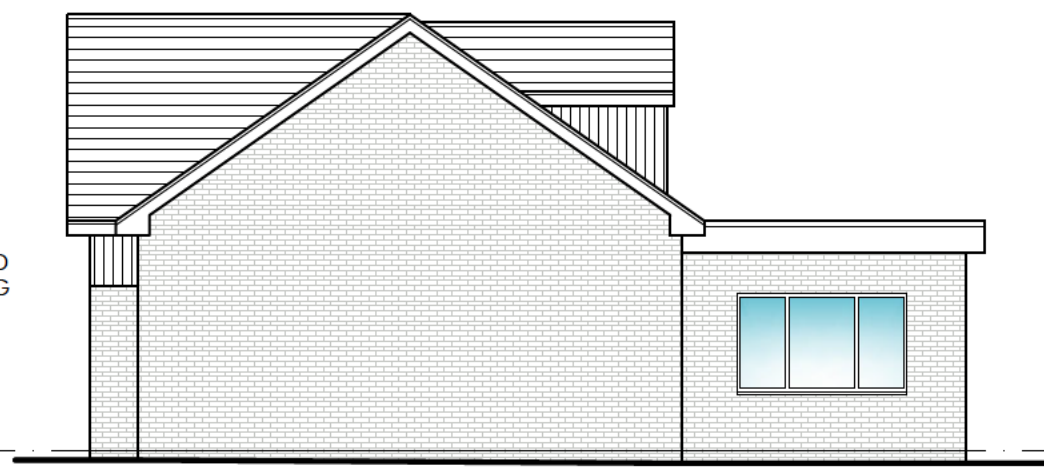


**PROPOSED
SIDE ELEVATION**
SCALE 1:100




**PROPOSED
REAR ELEVATION**
SCALE 1:100




**PROPOSED
SIDE ELEVATION**
SCALE 1:100

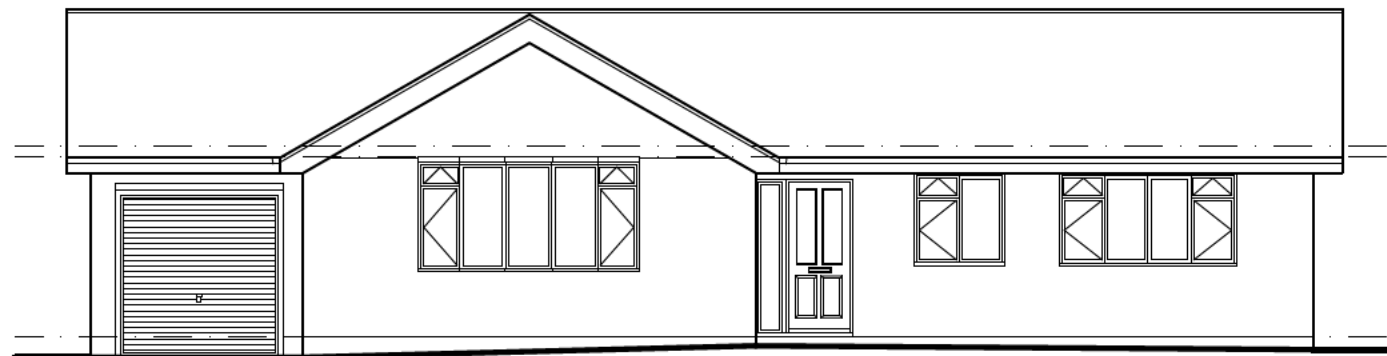

**EXISTING
FRONT ELEVATION**
SCALE 1:100

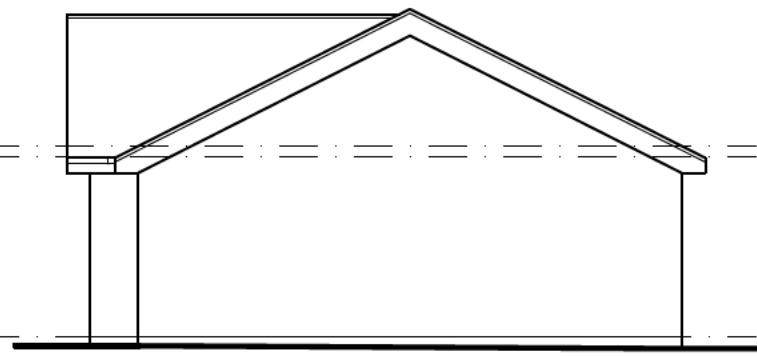

**EXISTING
SIDE ELEVATION**
SCALE 1:100

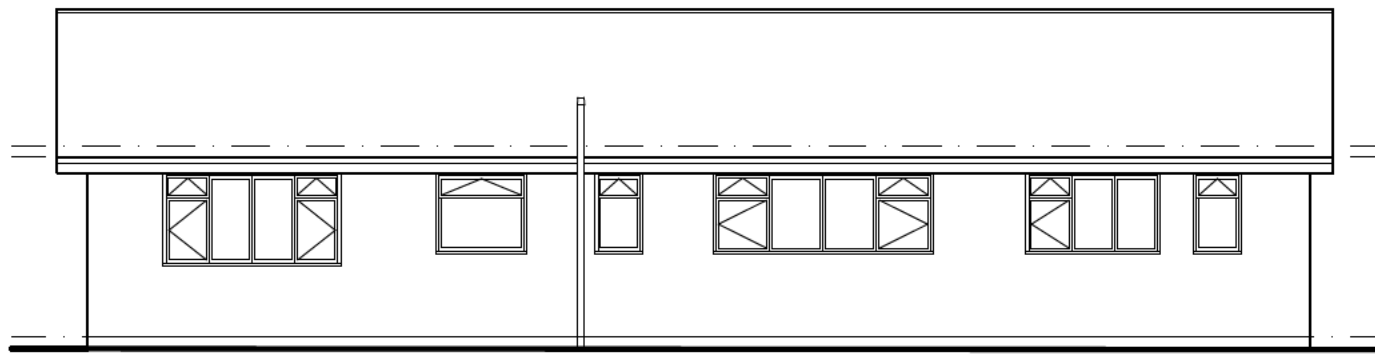


**EXISTING
REAR ELEVATION**
SCALE 1:100




**EXISTING
SIDE ELEVATION**
SCALE 1:100





LOCATION PLAN
SCALE 1:1250

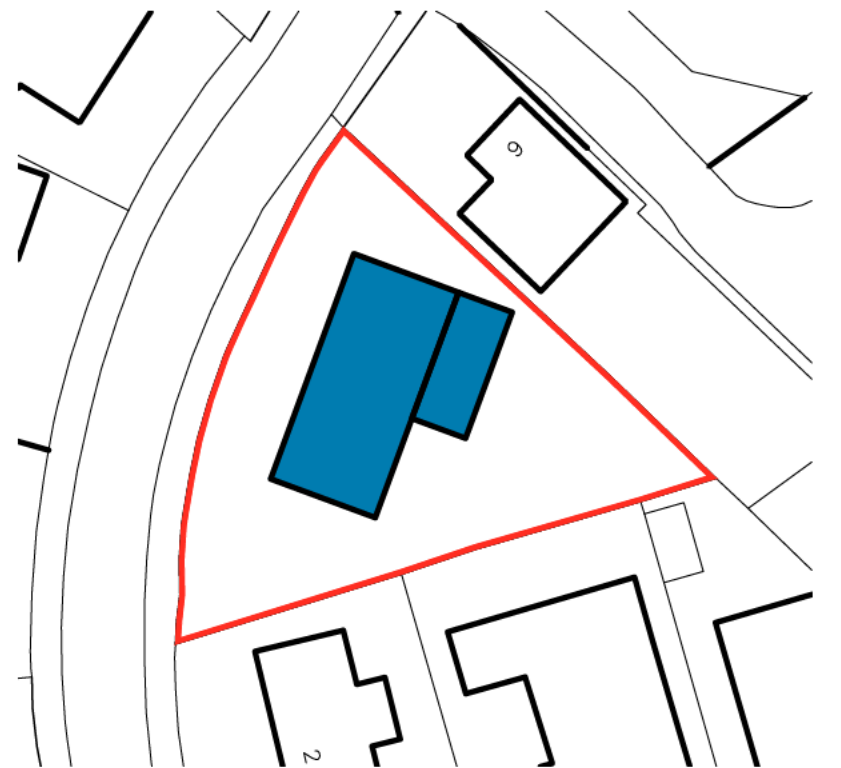

BLOCK PLAN
SCALE 1:500

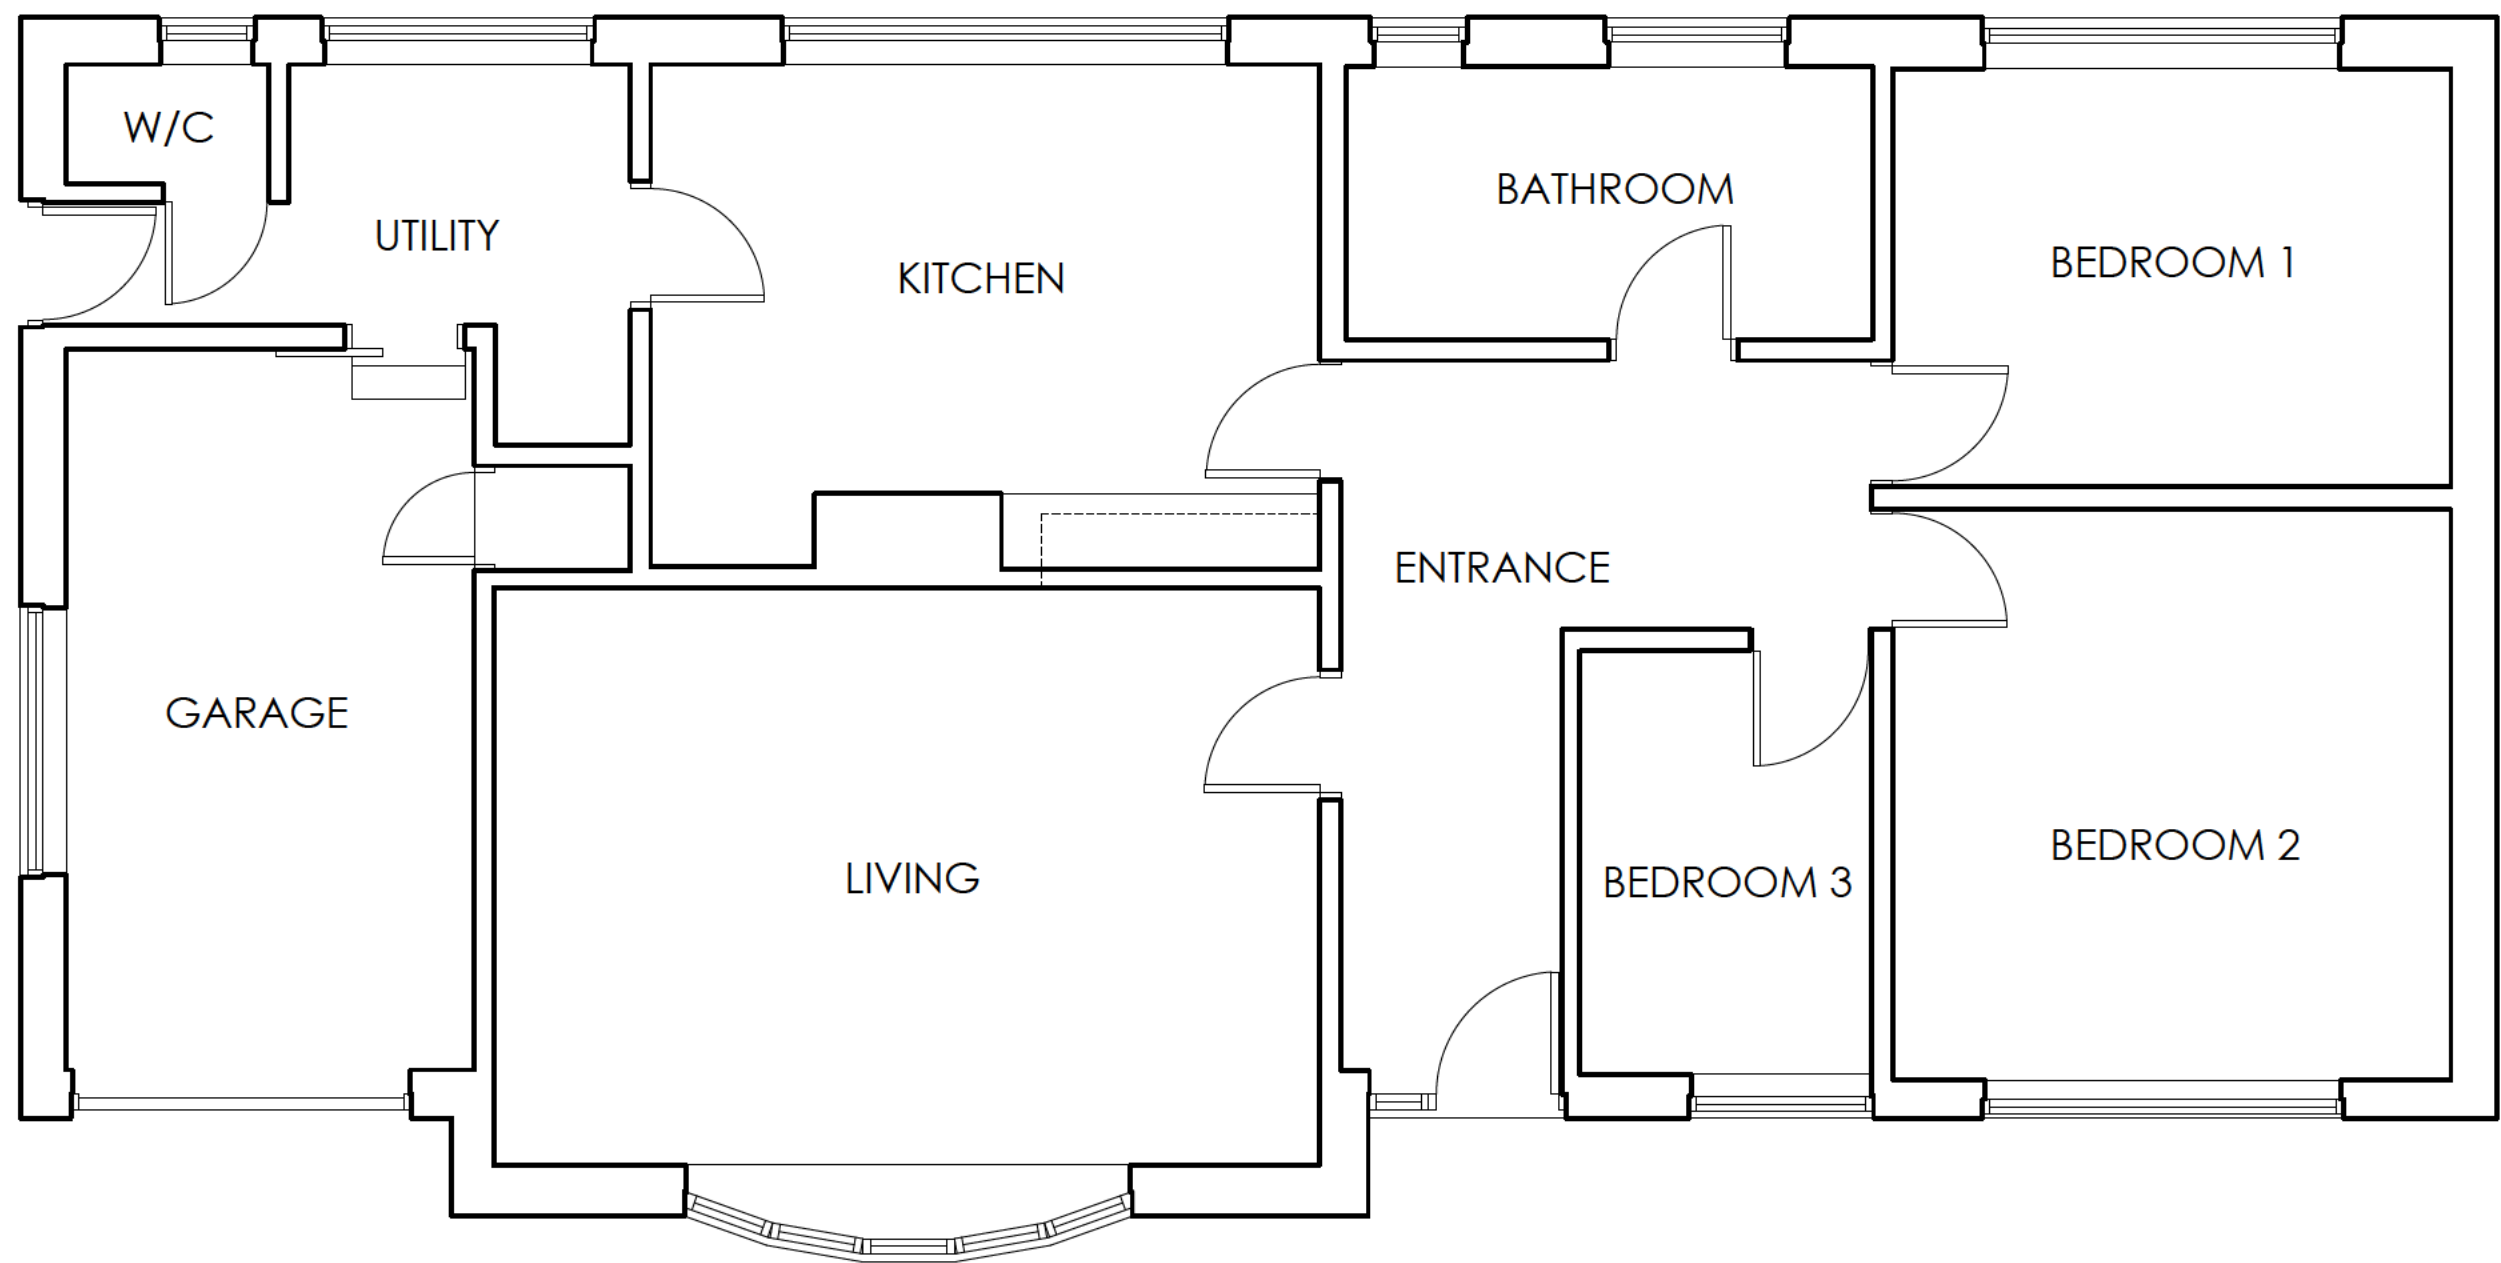

**EXISTING GROUND
FLOOR PLAN**
SCALE 1:50

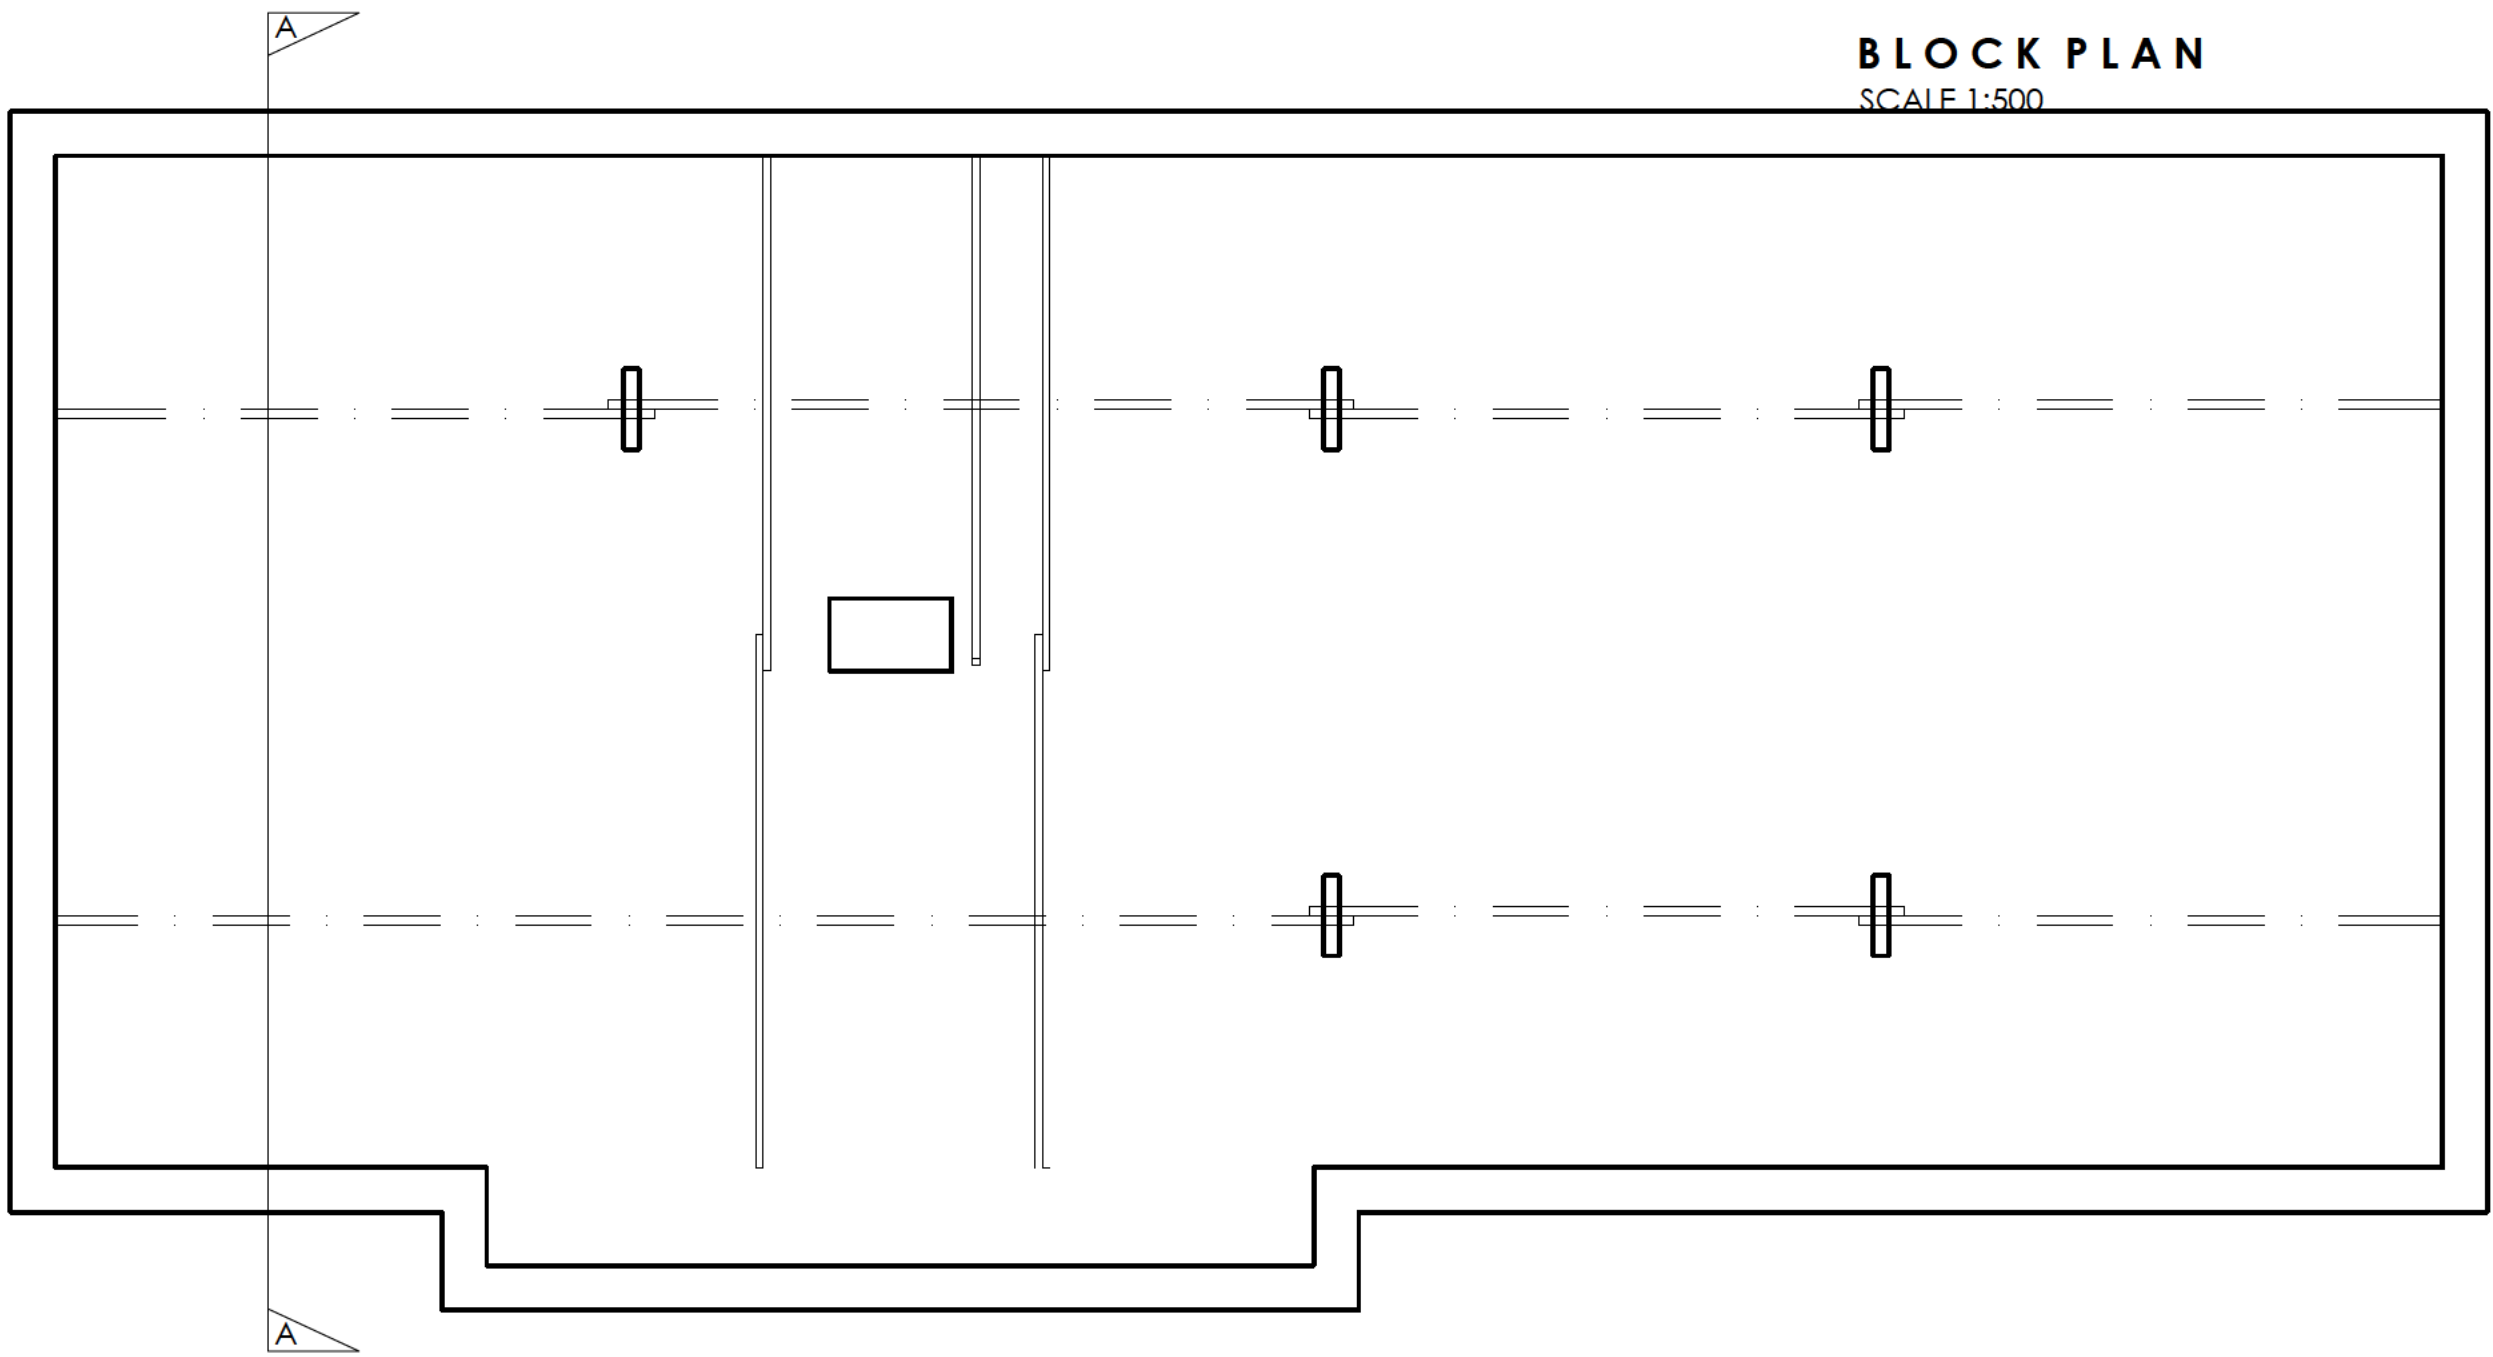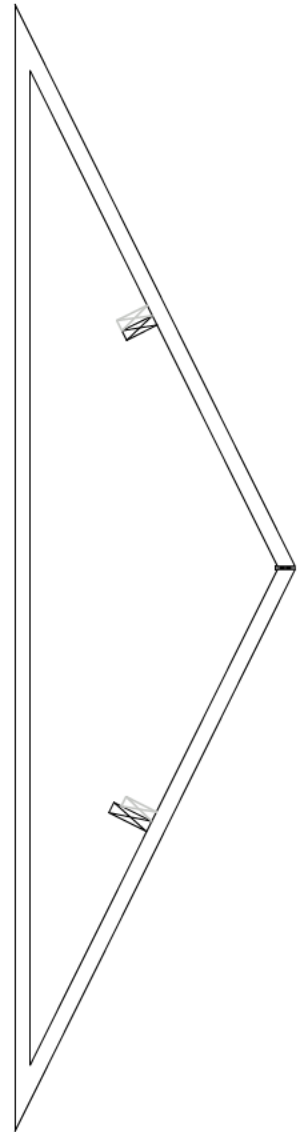

EXISTING LOFT PLAN
SCALE 1:50



OFFICE ONE,
DRILL HALL,
11 EASTGATE,
BARNLEY,
S70 2EU

Phone: 01226 208482

Email: info@whiteagus.co.uk

Web: www.whiteagus.co.uk

Project:
PROPOSED ALTERATIONS AT
4 PENNINE VIEW, DARTON
BARNLEY, S75 5AT

Client:
[REDACTED]

Drawing
Title:
EXISTING
PLANS AND ELEVATIONS

Date:
FEBRUARY 2024

Scale:
1:50 & 1:100 @ A1

Ref:
23-175

Dwg. No.
02

Rev.
B

Date	Suffix	Description	Date	Suffix	Description
11/03/2024	A	REVISED TO CLIENTS REQUIREMENTS			
11/03/2024	B	MATERIALS UPDATED			