
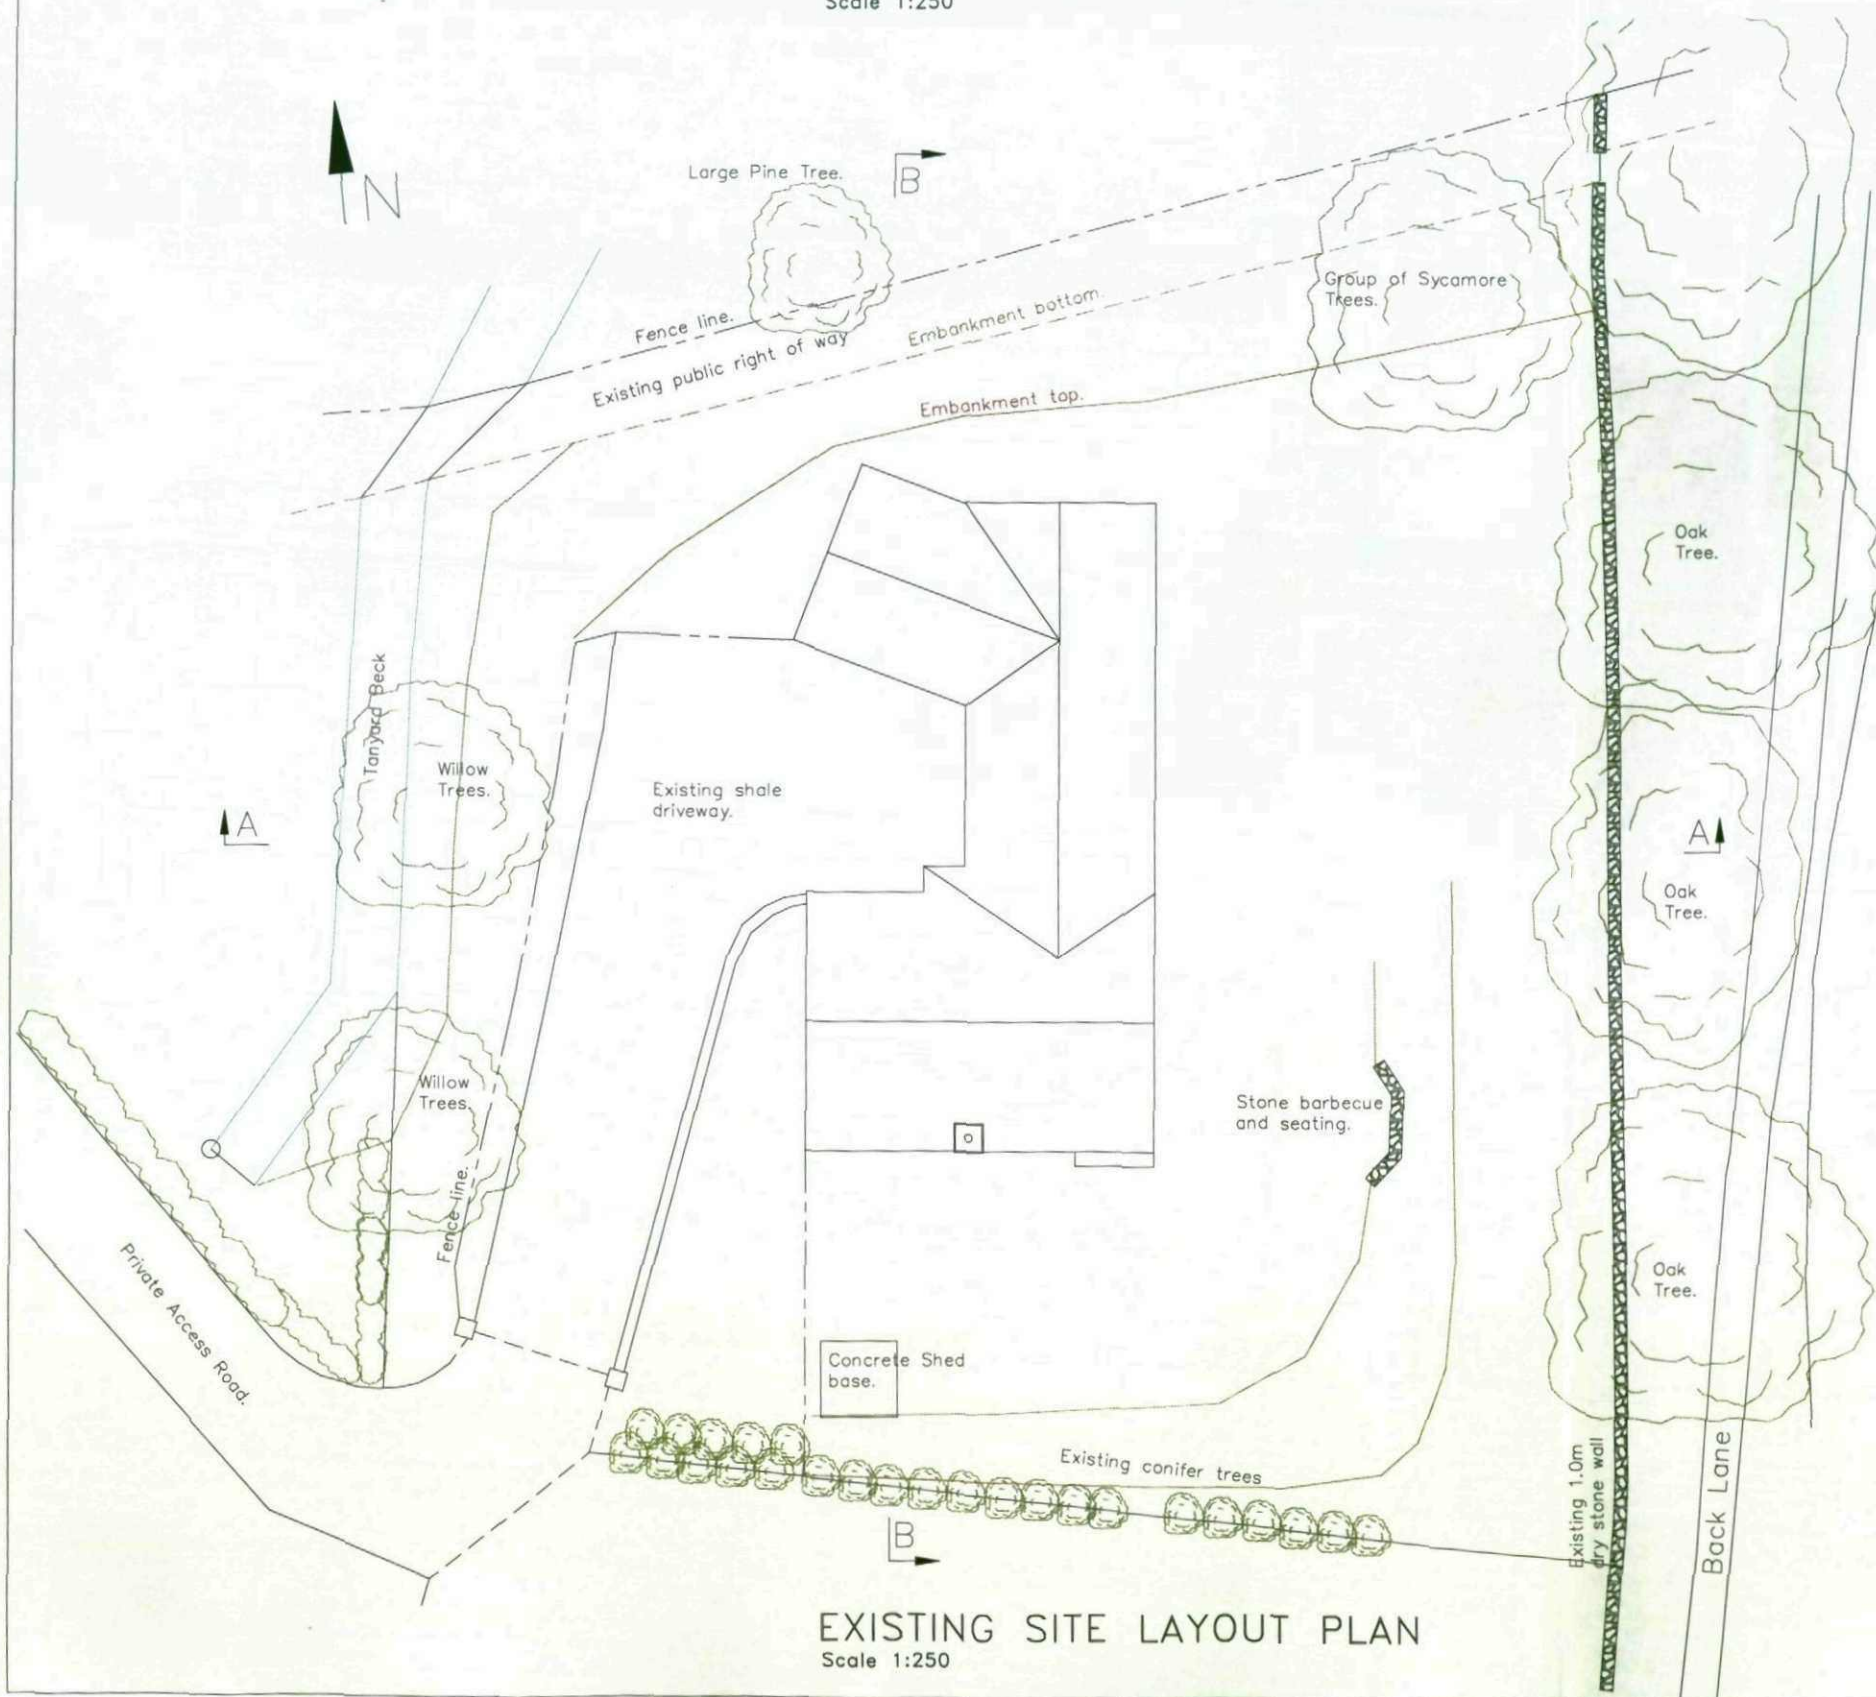


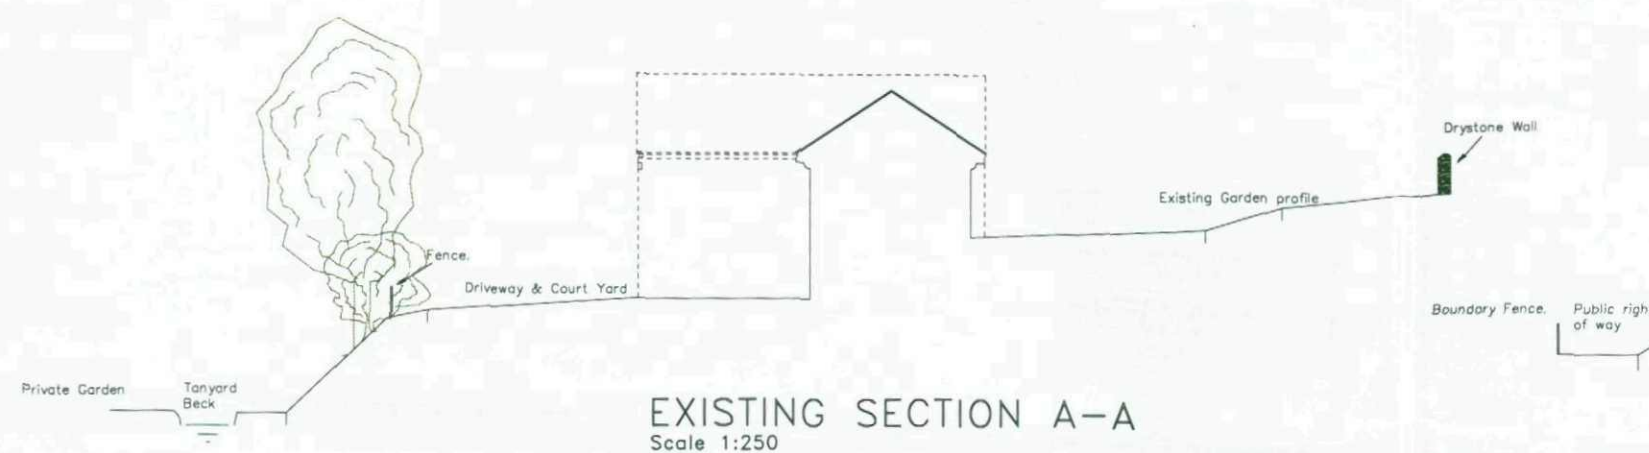



Nigel Scholes

Unit 8a Oaks Business Park
Oaks Lane
Stairfoot
Barnsley
S71 1HT
Tel: 01226 294455
Fax: 01226 292266


DETAILS
Existing Site/Location Plans and Sections
35a Tivydale, Cawthorne, Barnsley.

DRAWN BY N Scholes
CHECKED BY S Ellis
DATE 6th Oct 08
DRAWING NUMBER
TIVY/35A/01


ISSUE	REVISIONS	DATE	INT

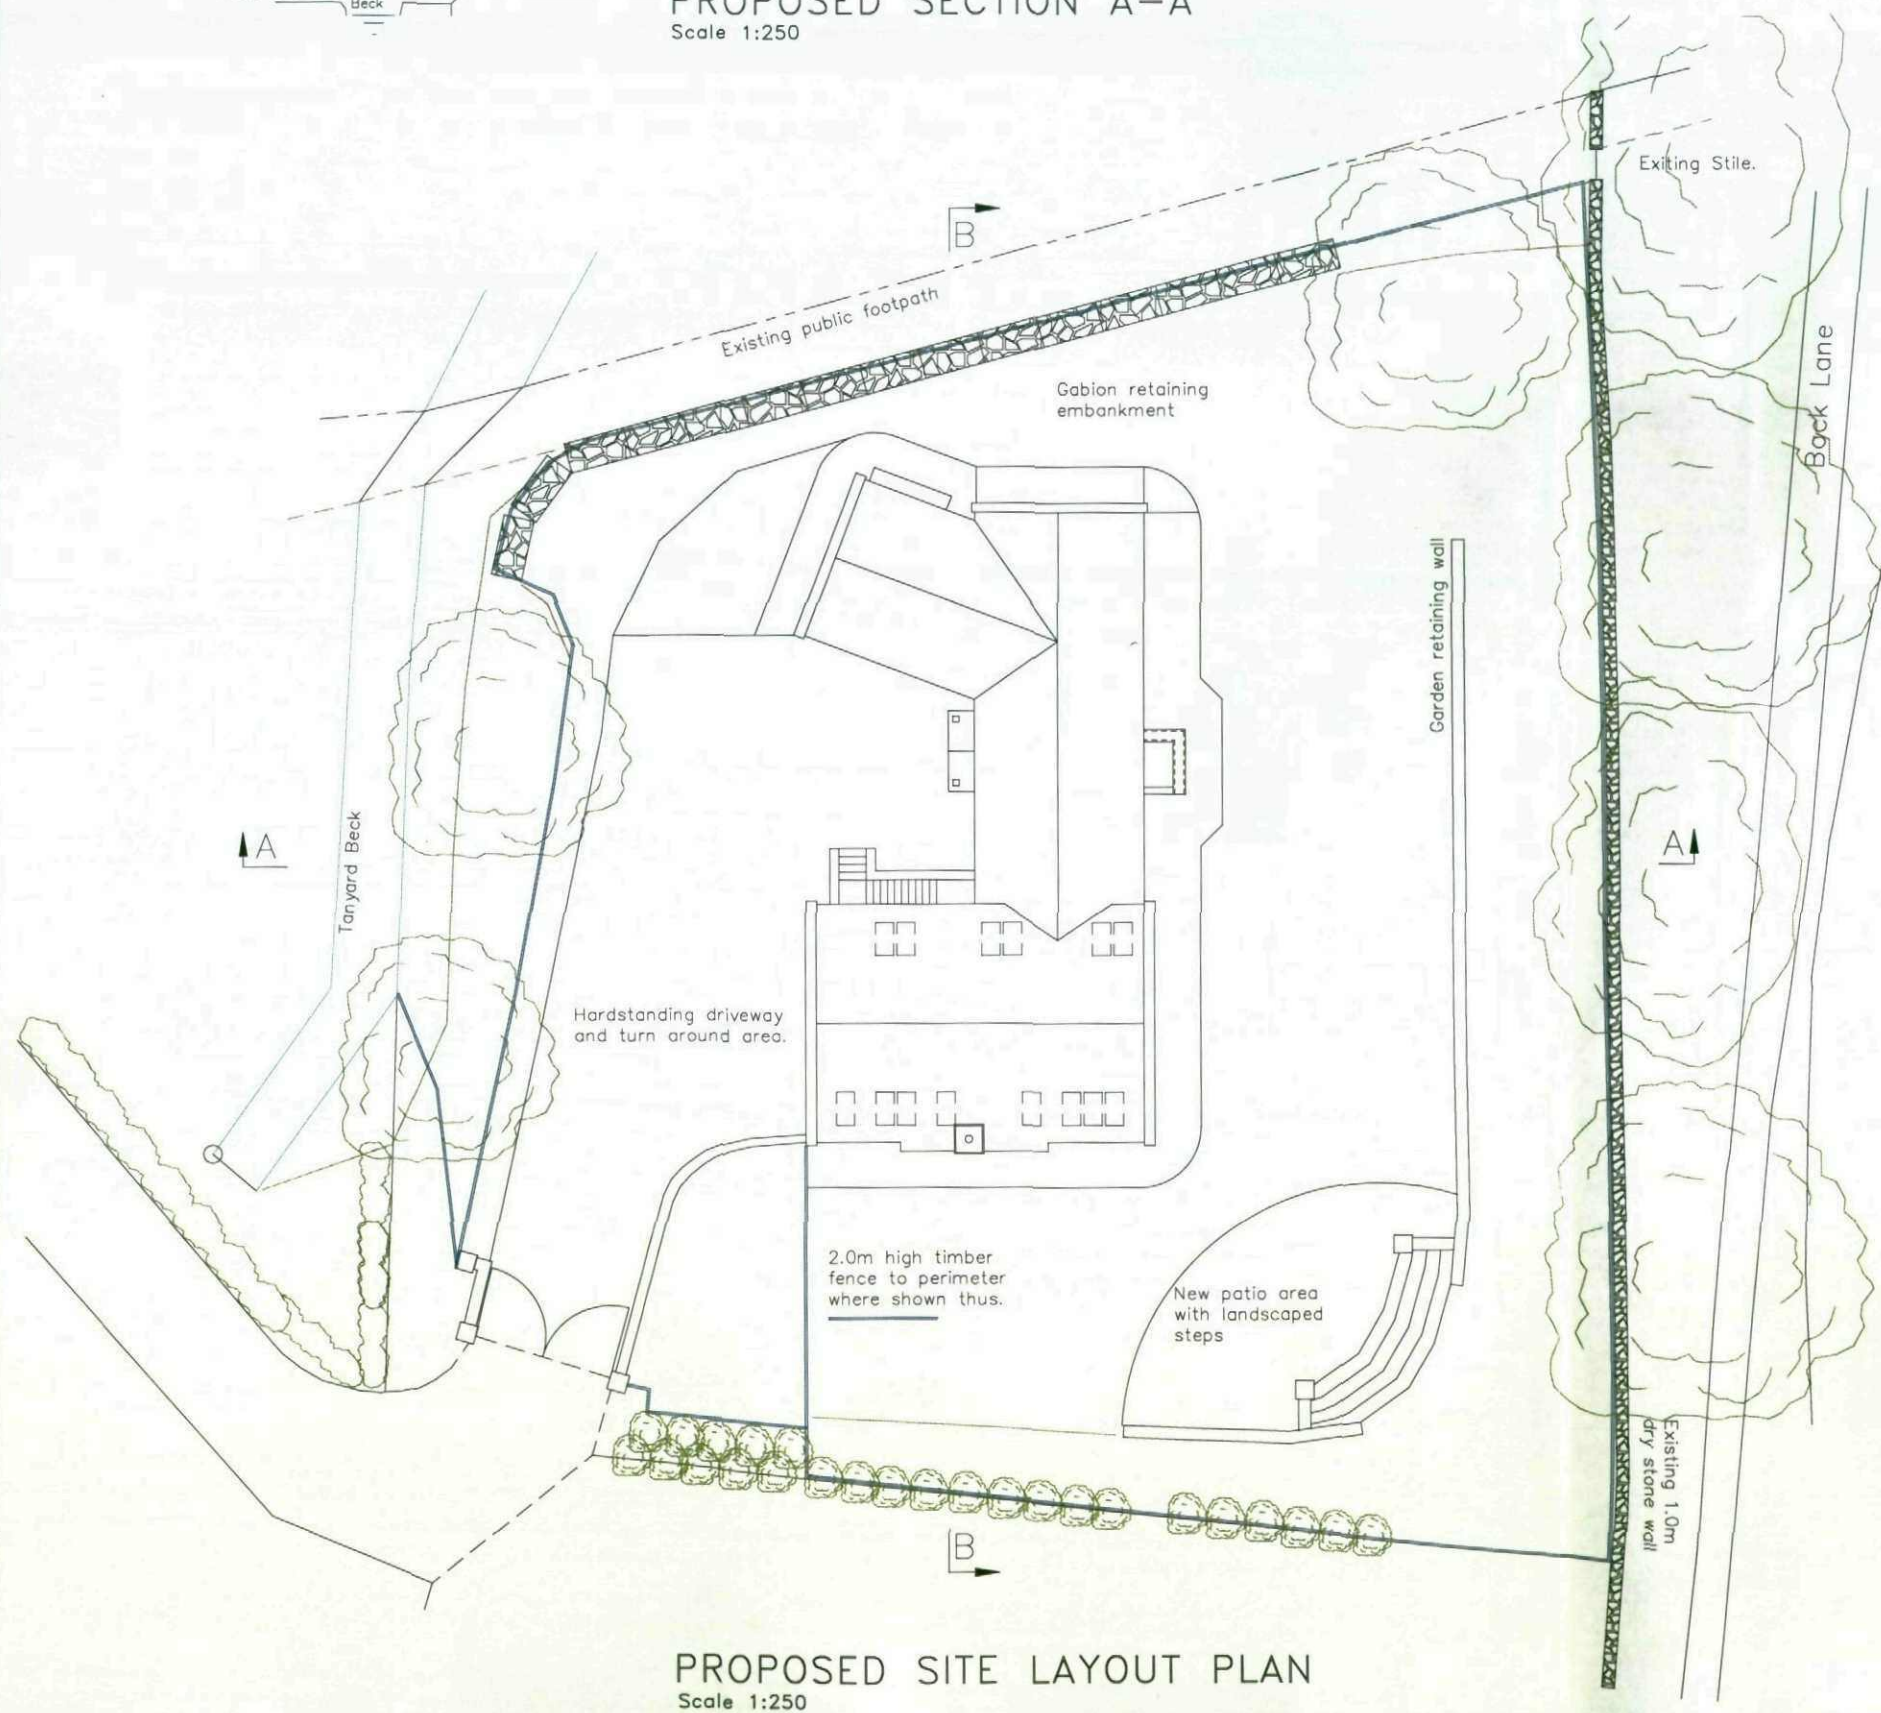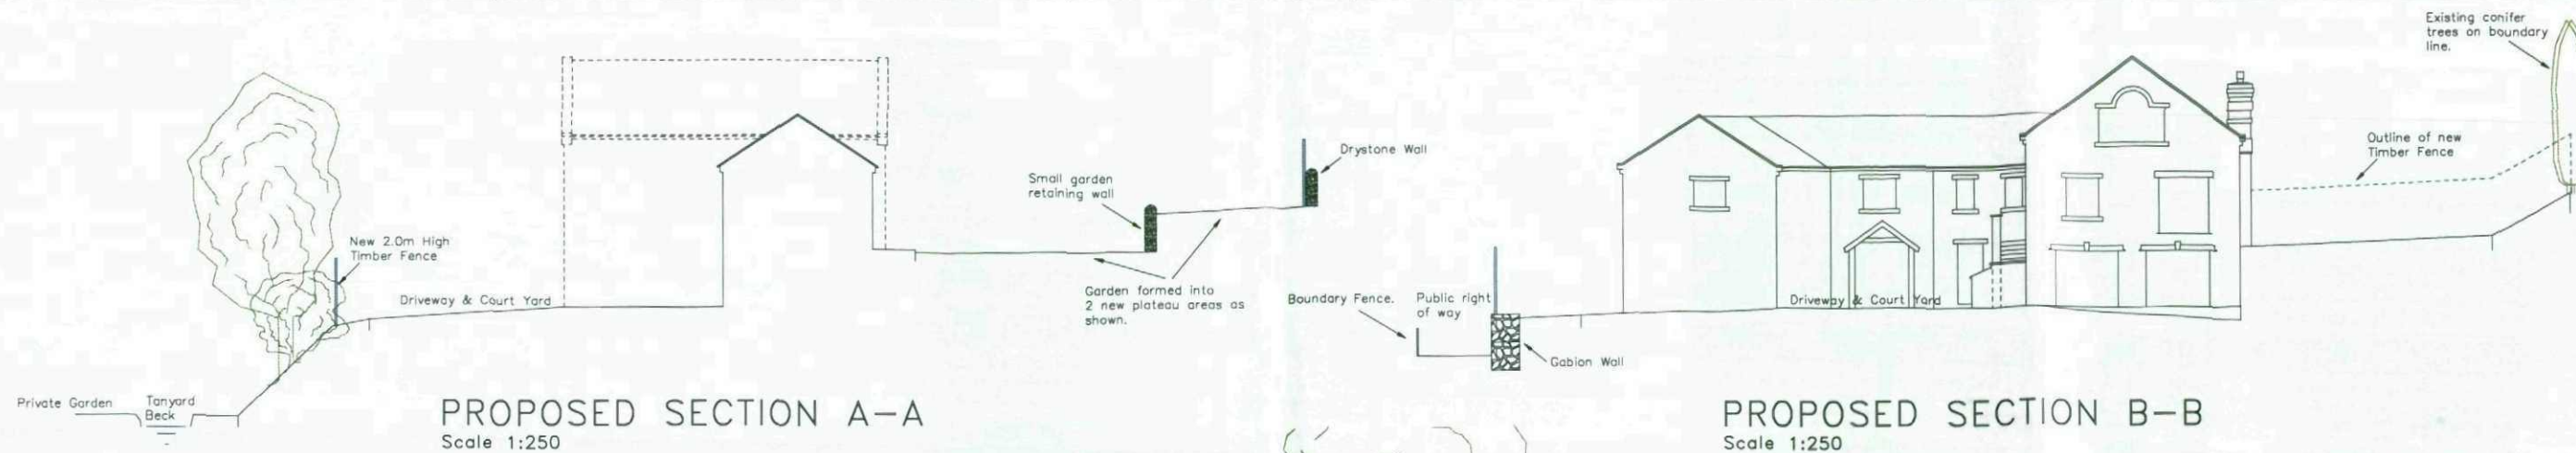

Nigel Scholes		Unit 8a Oaks Business Park Oaks Lane Stairfoot Barnsley S71 1HT Tel: 01226 294455 Fax: 01226 292266	
DETAILS Proposed Site Plan & Sections. 35a Tivdale, Cawthorne, Barnsley.			
DRAWN BY N Scholes	INT	DRAWING NUMBER TIVY/35A/02	
CHECKED BY S Ellis	INT		
DATE 6th Oct 08			
ISSUE	REVISIONS	DATE	INT

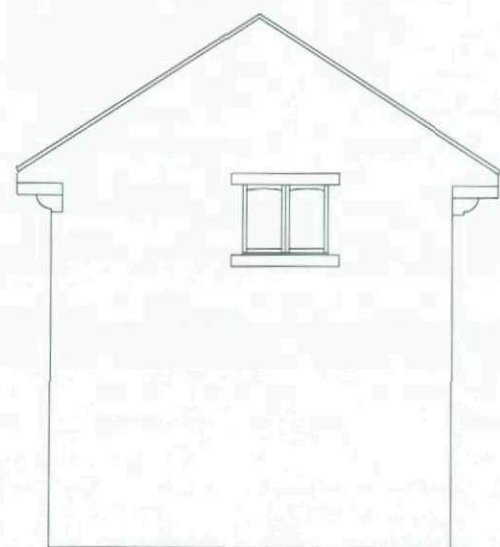


WEST ELEVATION
(North End Gable)

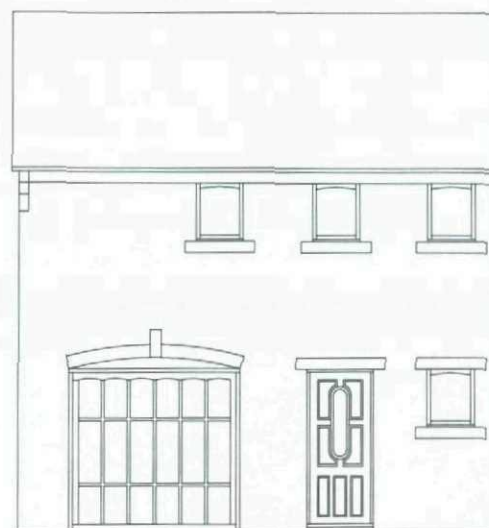

NORTH ELEVATION
(Court Yard)




WEST ELEVATION
(Court Yard/South Gable)

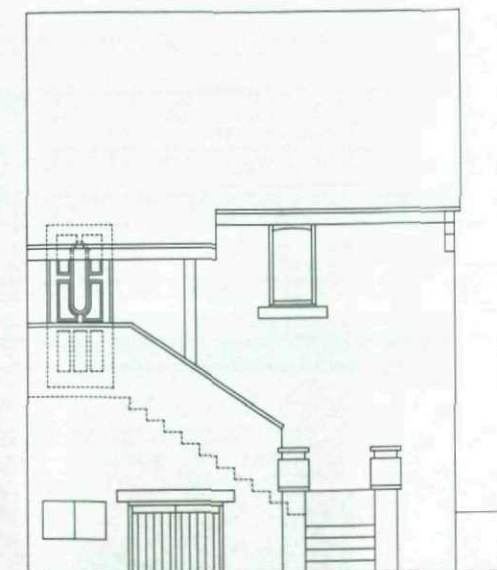


SOUTH ELEVATION
(Court Yard)

EXISTING ELEVATIONS Scale 1:100

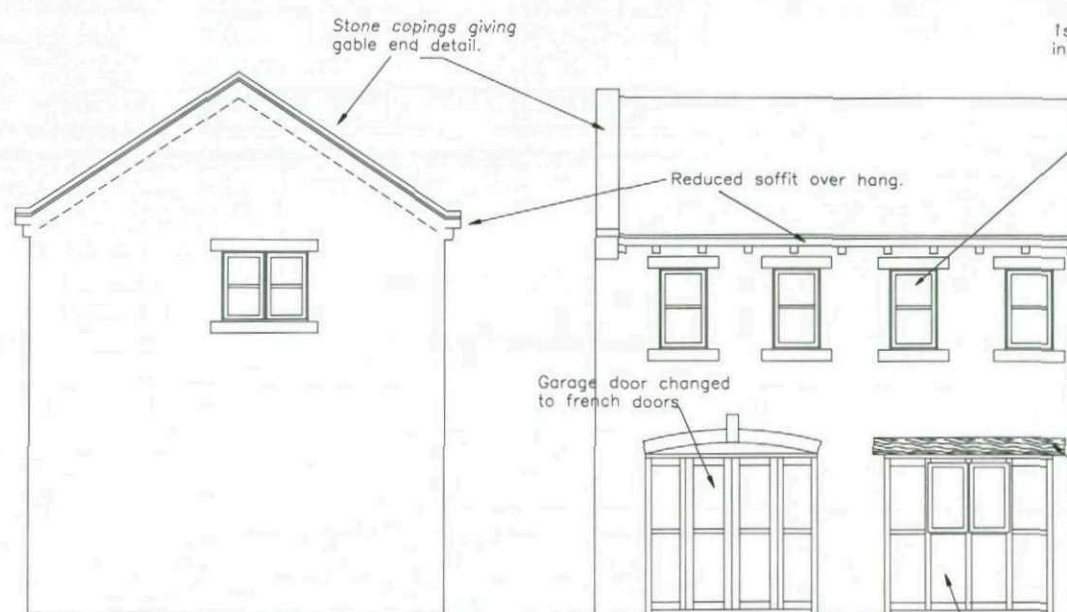


WEST ELEVATION
(North End Gable)


PROPOSED ELEVATIONS Scale 1:100

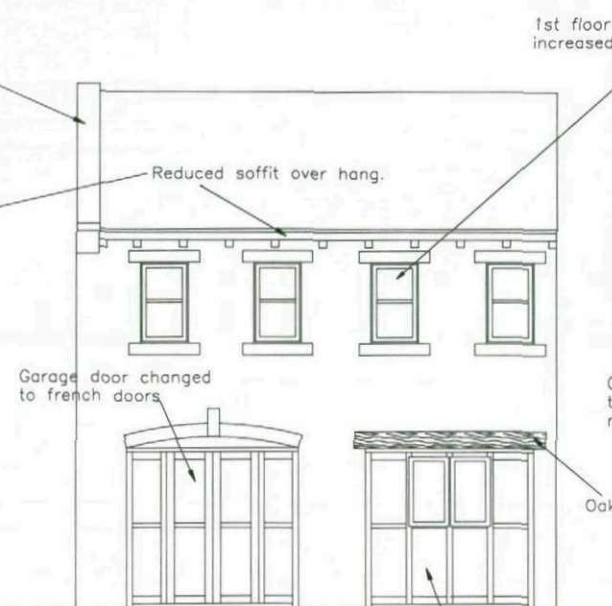

NORTH ELEVATION
(Court Yard)

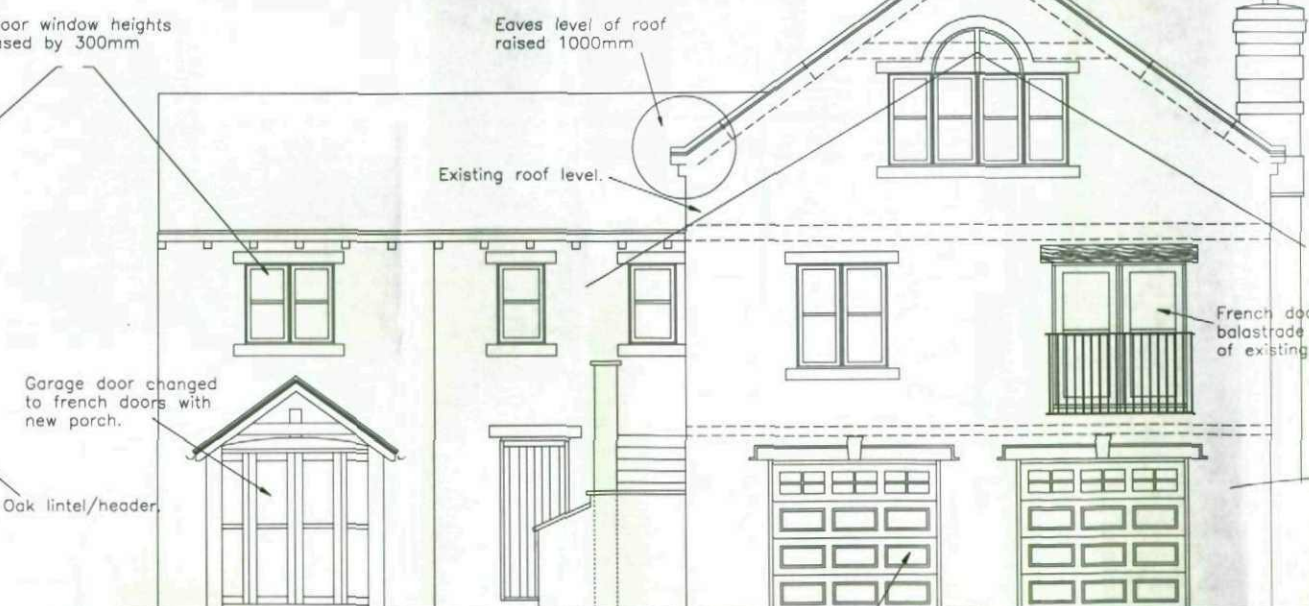

WEST ELEVATION
(Court Yard/South Gable)

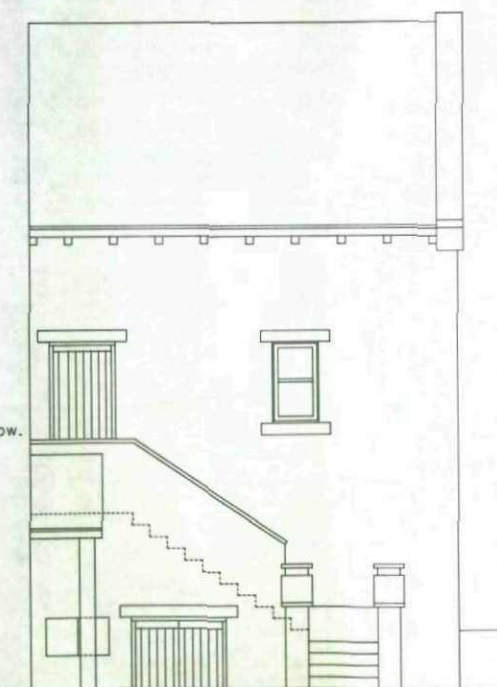

SOUTH ELEVATION
(Court Yard)

**Nigel
Scholes**

Unit 8a Oaks Business Park
Oaks Lane
Stairfoot
Barnsley
S71 1HT
Tel: 01226 294455
Fax: 01226 292266


DETAILS
Existing and Proposed Elevations
35a Tivdale, Cawthorne, Barnsley.

DRAWN BY N Scholes	INT	DRAWING NUMBER
CHECKED BY S Ellis	INT	TIVY/35A/03
DATE 6th Oct 08		

ISSUE	REVISIONS	DATE	INT




EAST ELEVATION

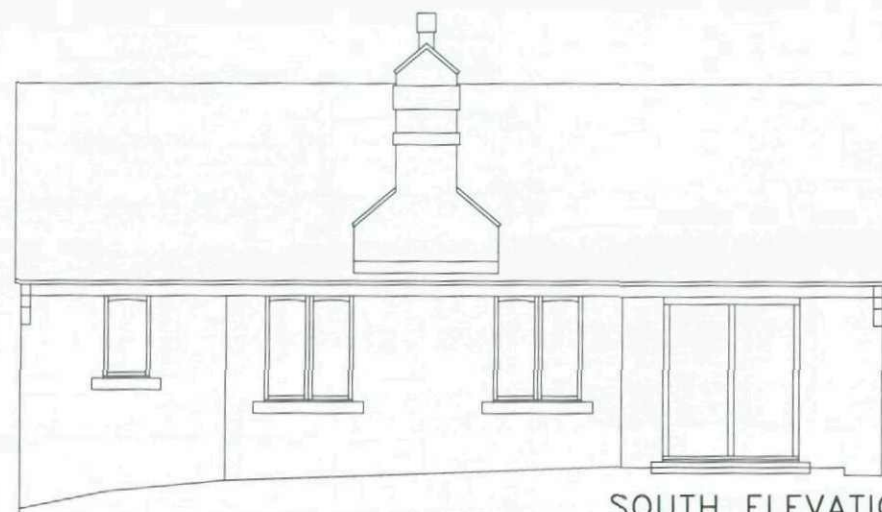


SOUTH ELEVATION




EAST ELEVATION

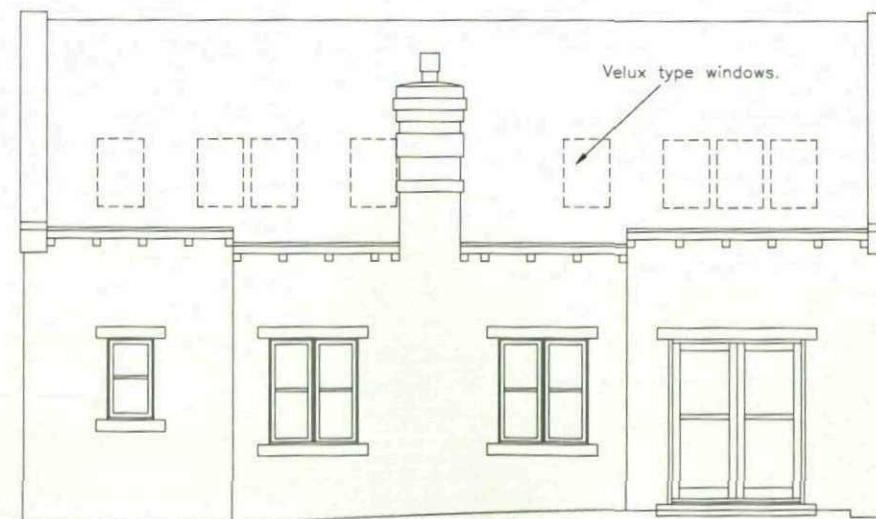

SOUTH ELEVATION

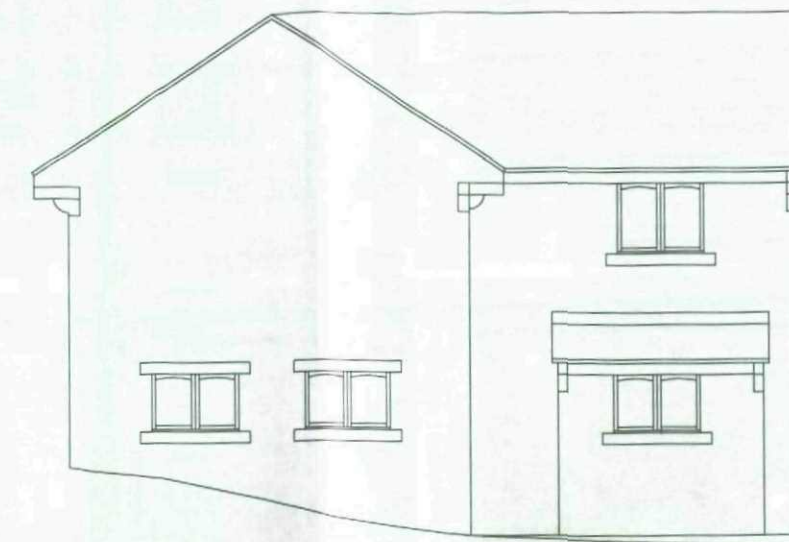

NORTH ELEVATION
EXISTING ELEVATIONS
Scale 1:100

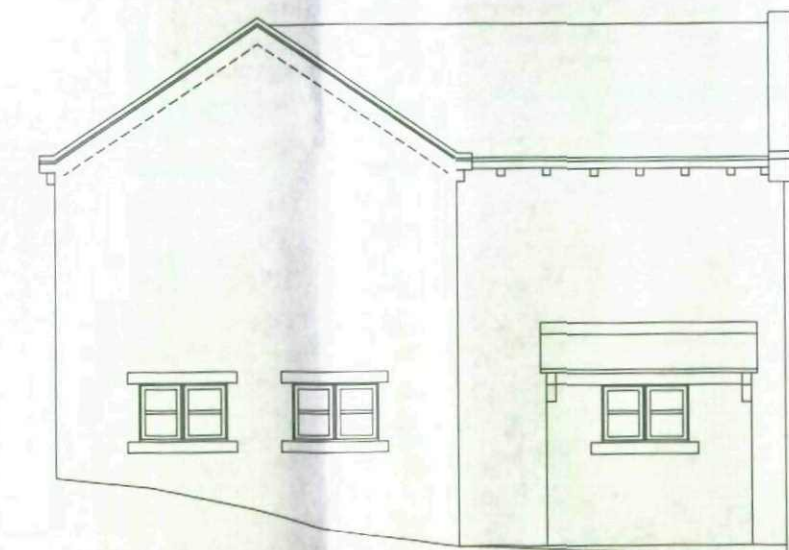

NORTH ELEVATION
PROPOSED ELEVATIONS
Scale 1:100

**Nigel
Scholes**


Unit 8a Oaks Business Park
Oaks Lane
Stairfoot
Barnsley
S71 1HT
Tel: 01226 294455
Fax: 01226 292266

DETAILS


Existing and Proposed Elevations
35a Tivydale, Cawthorne, Barnsley.

DRAWN BY N Scholes	INT	DRAWING NUMBER TIVY/35A/04
CHECKED BY S Ellis	INT	
DATE 6th Oct 08		


ISSUE	REVISIONS	DATE	INT

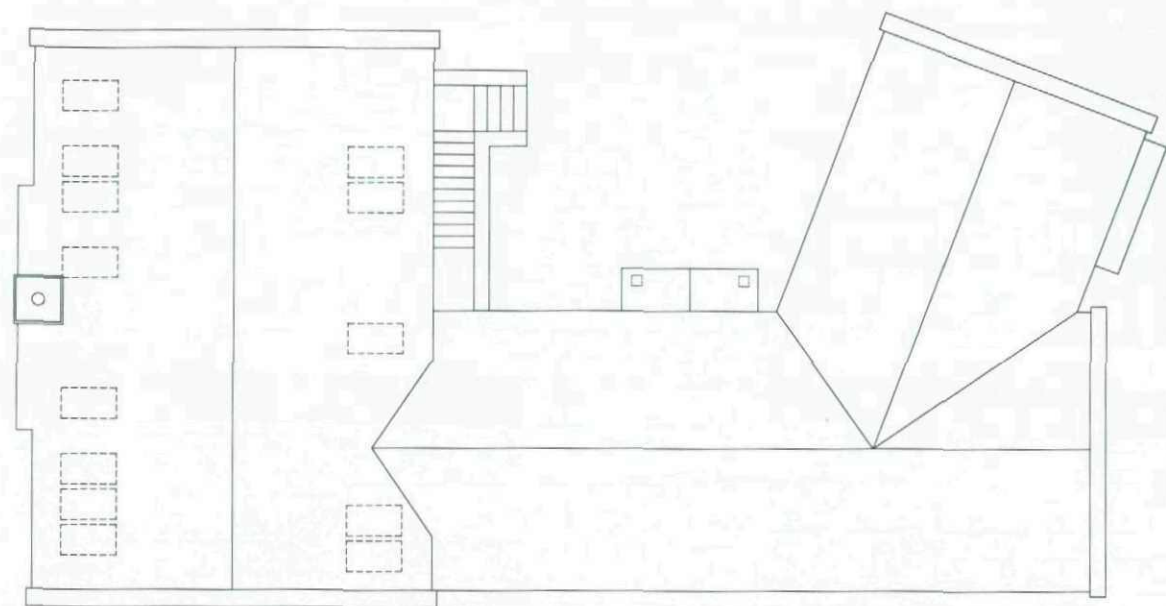


ROOF LEVEL

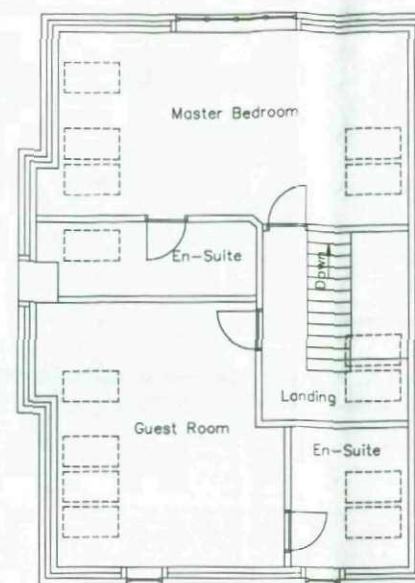


SECOND FLOOR

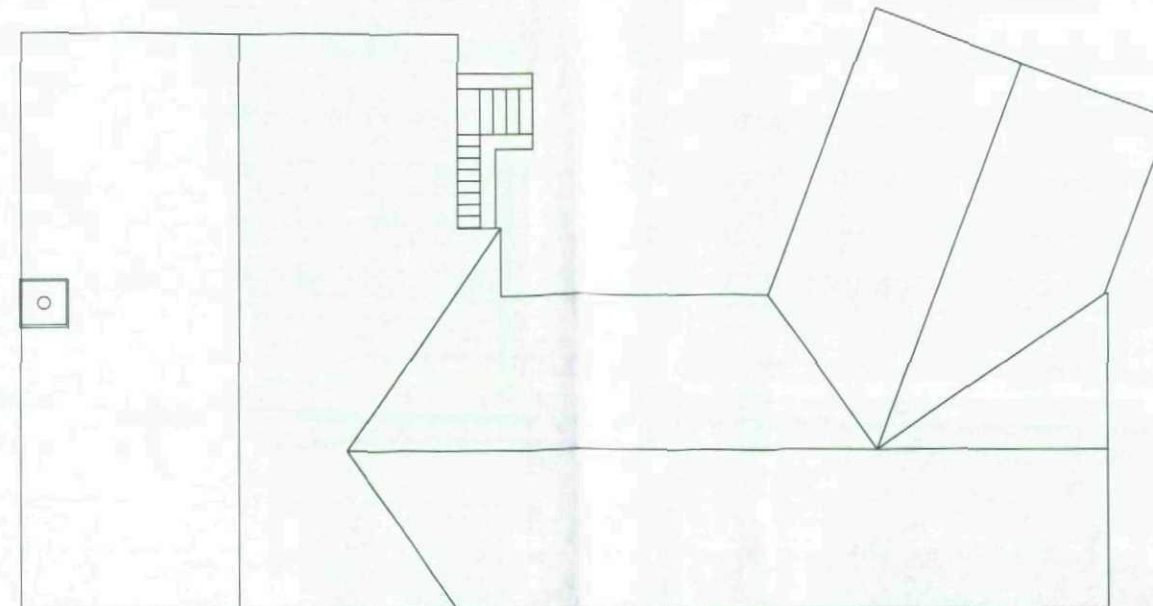


ROOF LEVEL

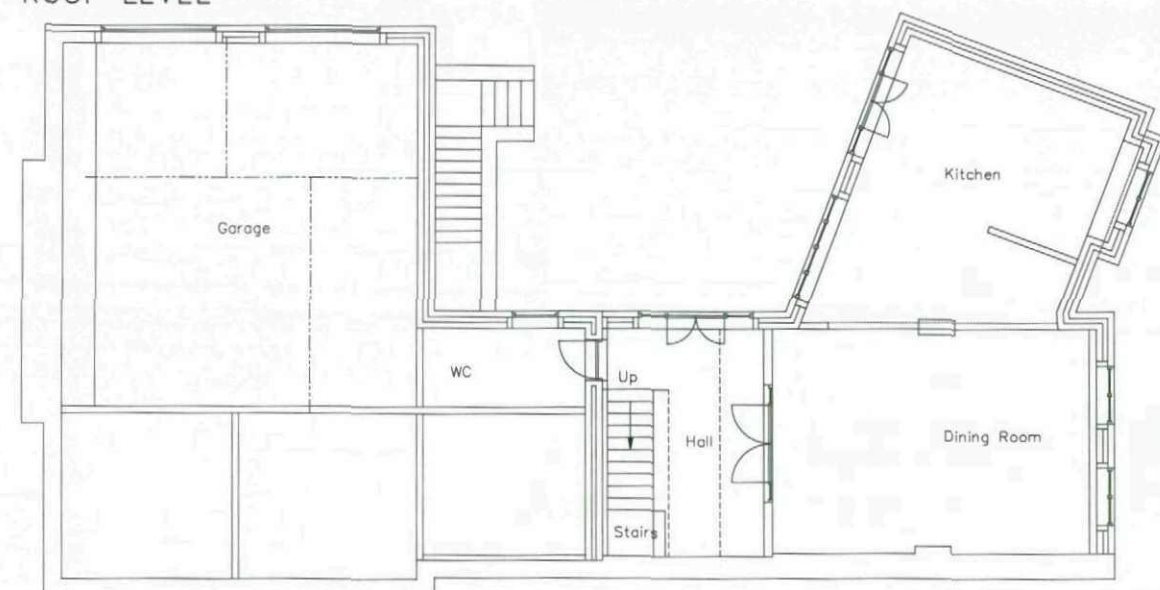


GROUND FLOOR

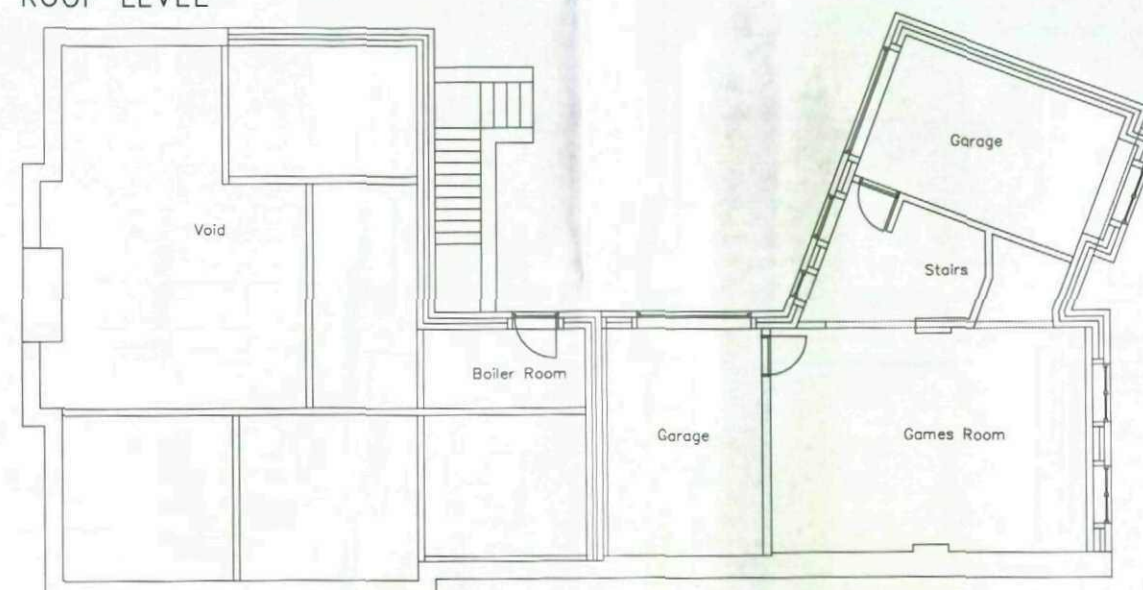

GROUND FLOOR

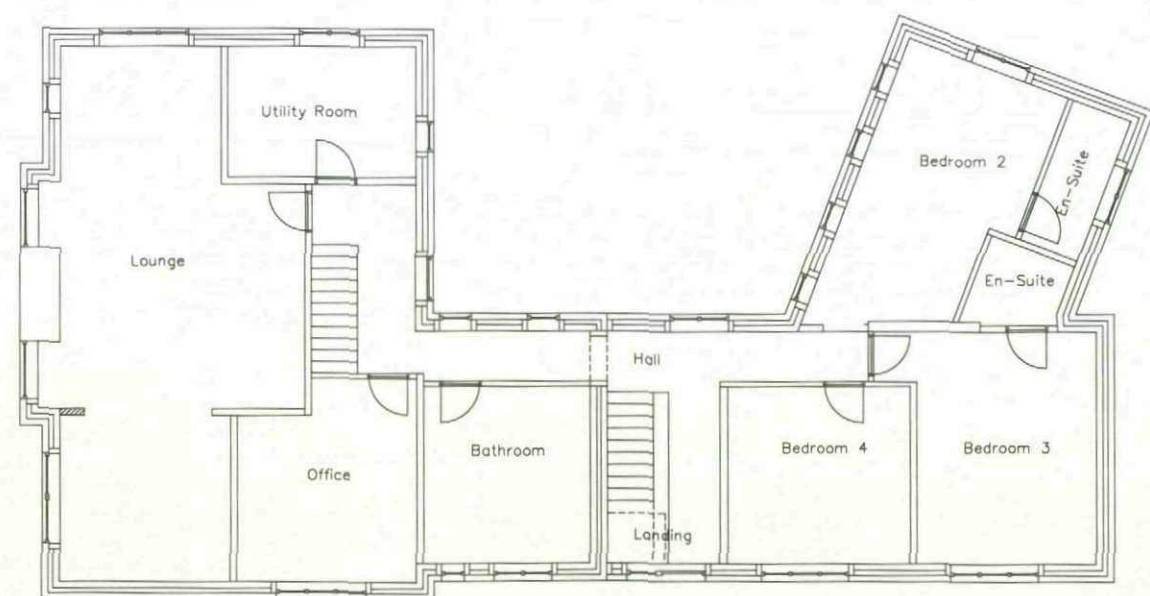

FIRST FLOOR

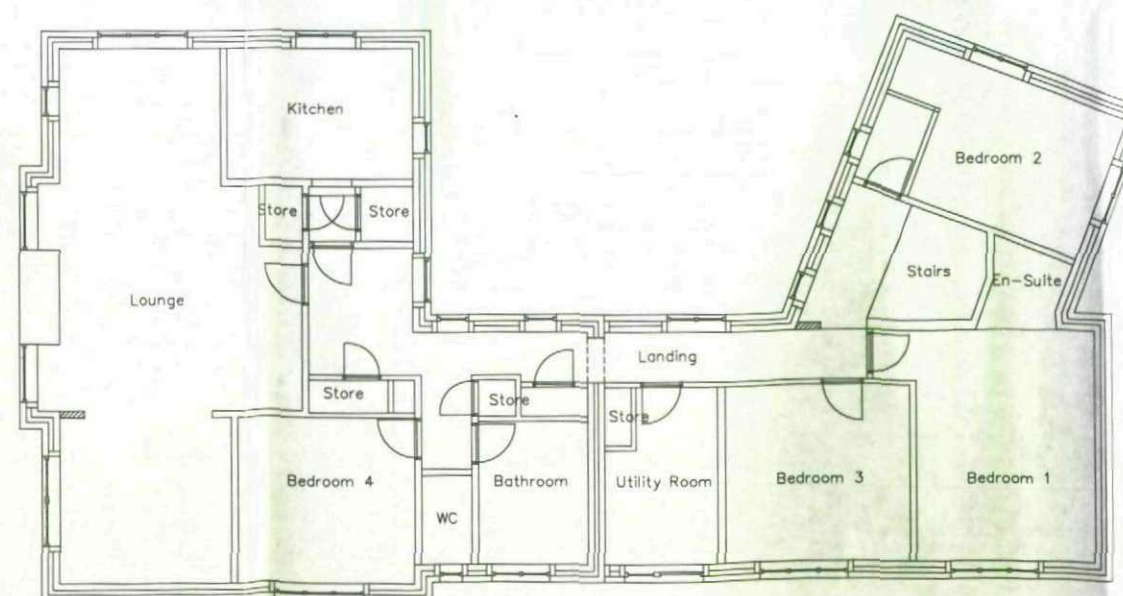

FIRST FLOOR

PROPOSED PLANS
Scale 1:150

EXISTING PLANS
Scale 1:150

Nigel Scholes

Unit 8a Oaks Business Park
Oaks Lane
Stairfoot
Barnsley
S71 1HT
Tel: 01226 294455
Fax: 01226 292266

DETAILS			
Existing and Proposed Plans. 35a Tivydale, Cawthorne, Barnsley.			
DRAWN BY	N Scholes	INT	DRAWING NUMBER
CHECKED BY	S Ellis	INT	TIVY/35A/05
DATE	6th Oct 08		
ISSUE	REVISIONS	DATE	INT