


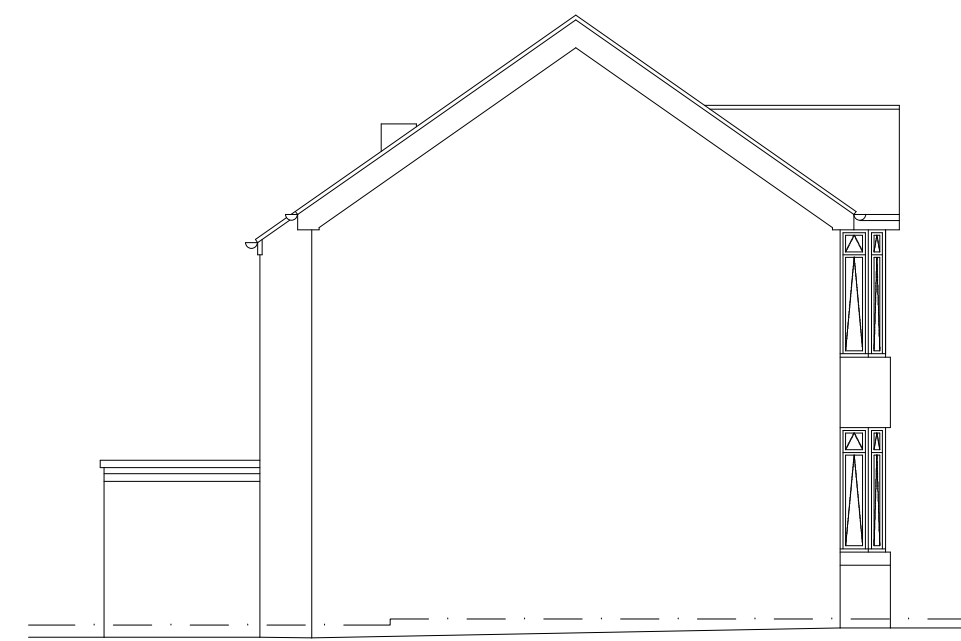


EXISTING SIDE ELEVATION
SCALE 1:100



EXISTING FRONT ELEVATION
SCALE 1:100




EXISTING SIDE ELEVATION
SCALE 1:100

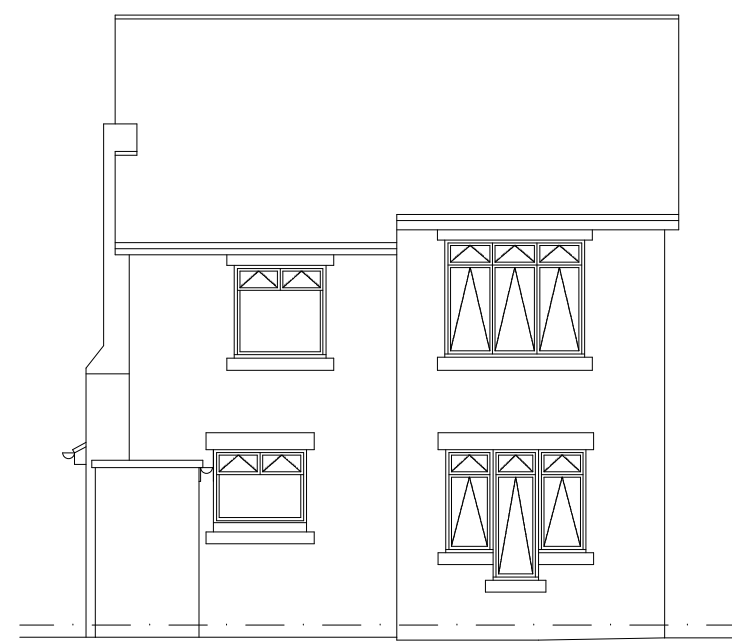

EXISTING REAR ELEVATION
SCALE 1:100



LOCATION PLAN
SCALE 1:1250

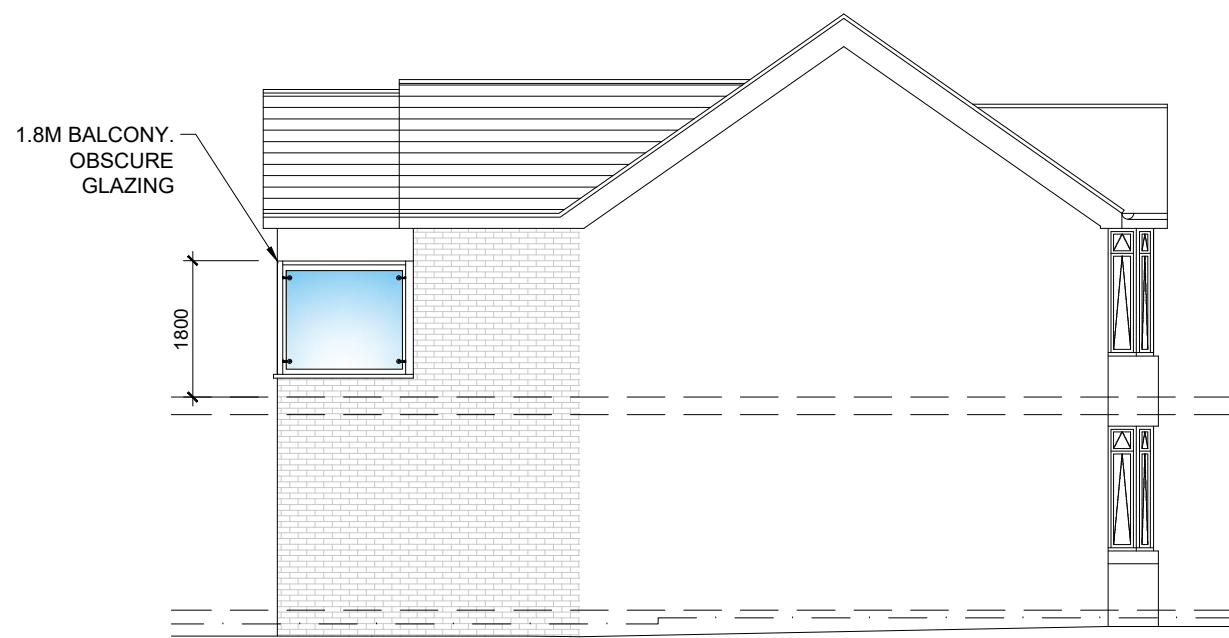

PROPOSED SIDE ELEVATION
SCALE 1:100



PROPOSED FRONT ELEVATION
SCALE 1:100




PROPOSED SIDE ELEVATION
SCALE 1:100




PROPOSED REAR ELEVATION
SCALE 1:100




SITE PLAN
SCALE 1:500

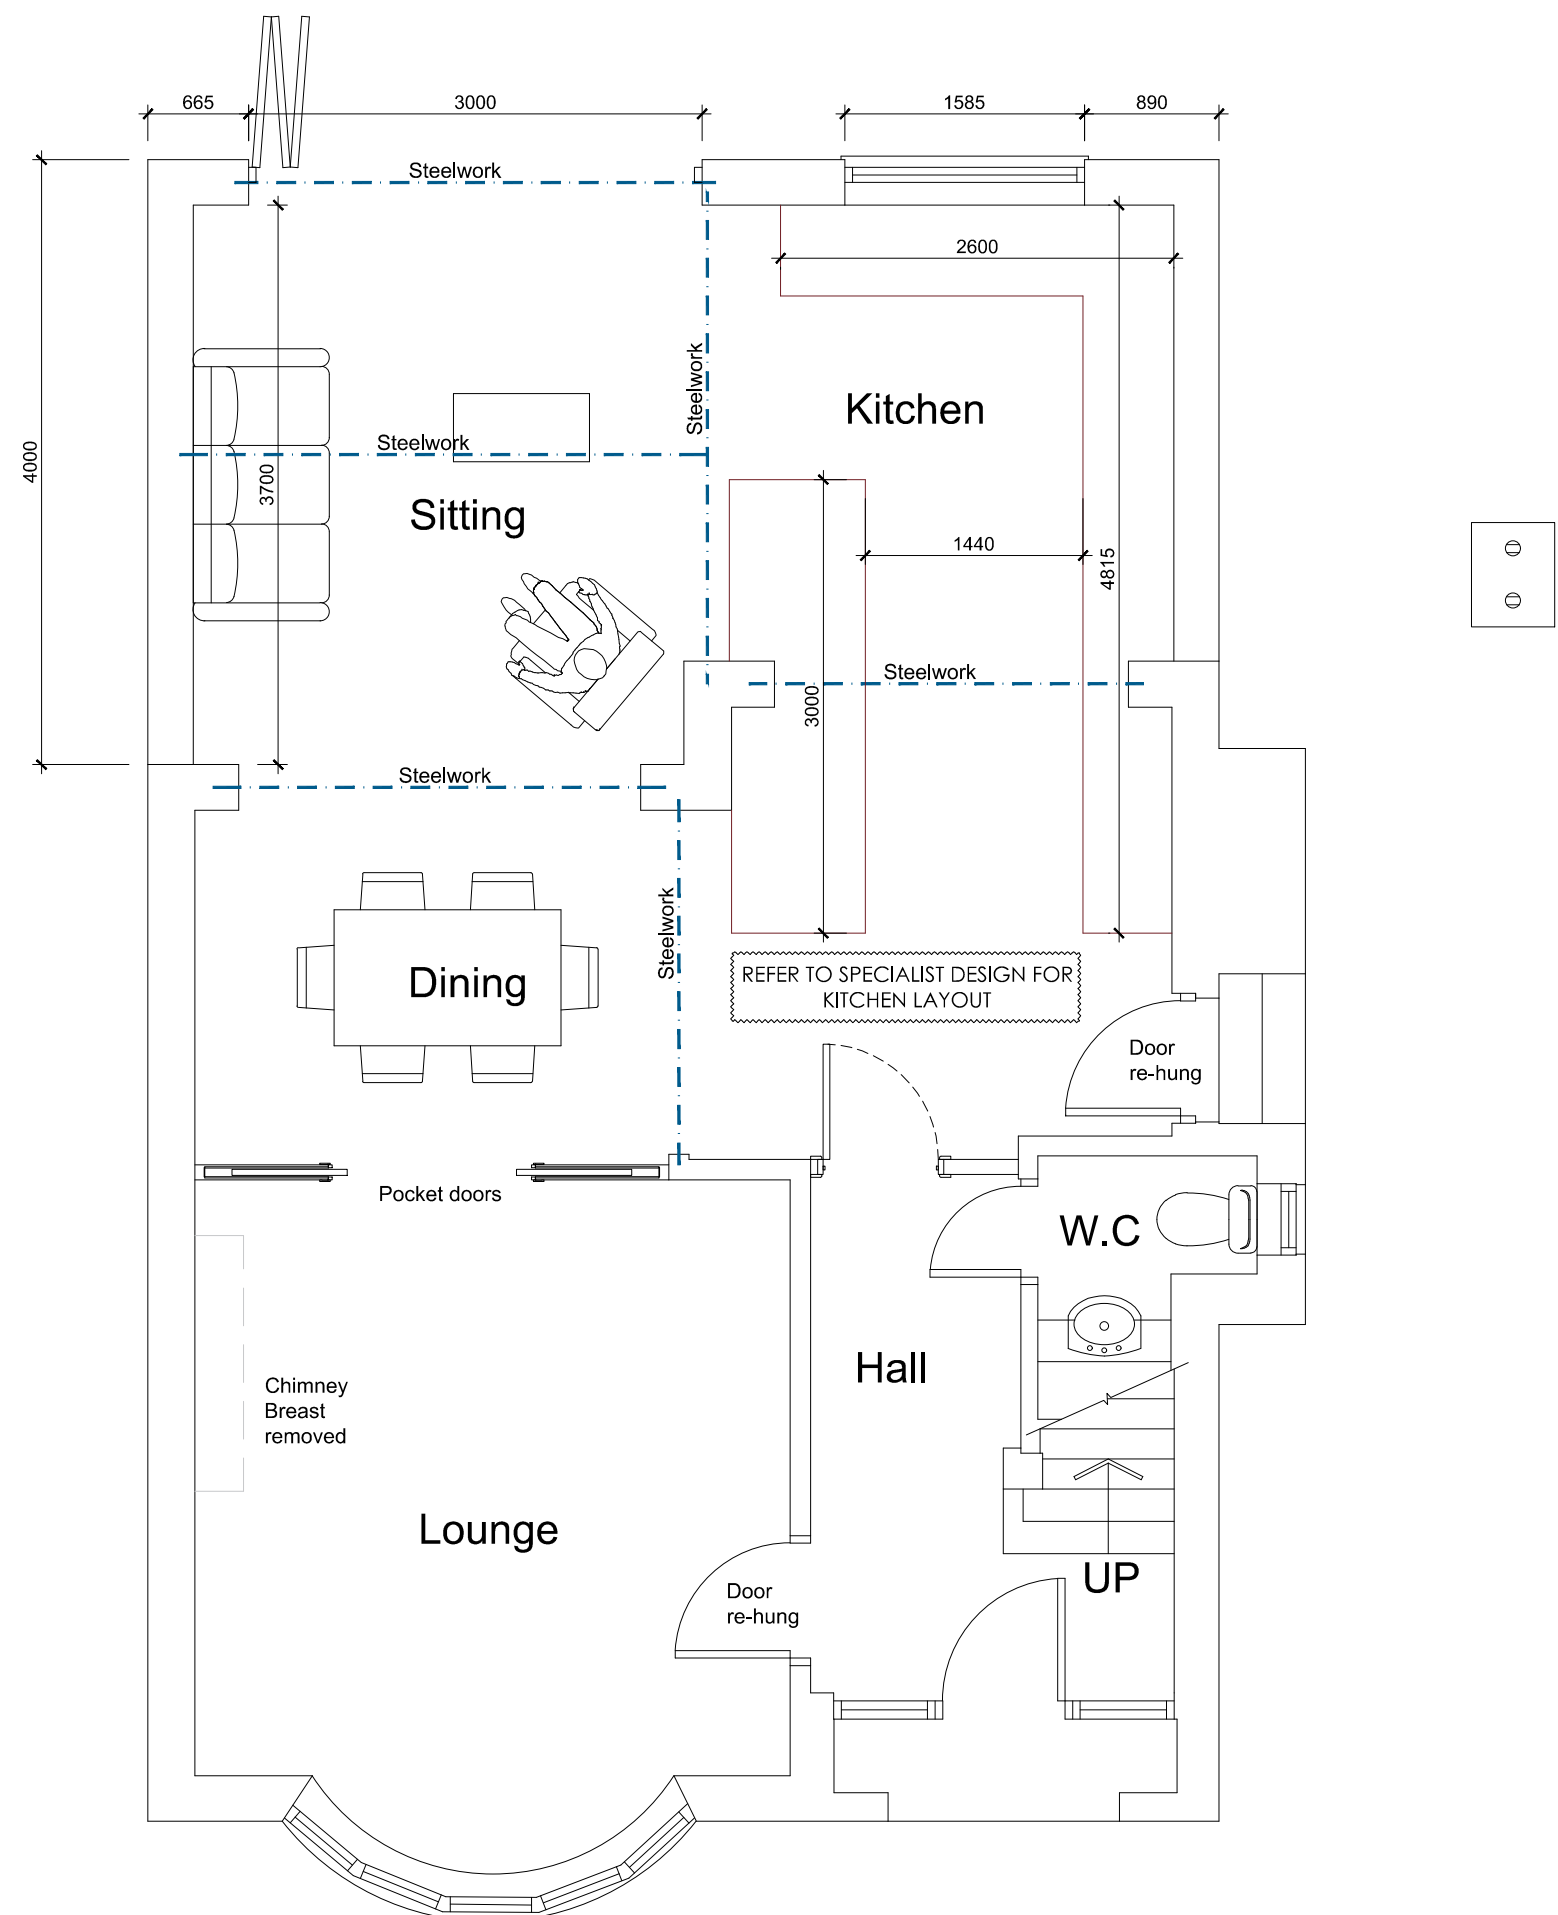

PROPOSED GROUND FLOOR PLAN
SCALE 1:50

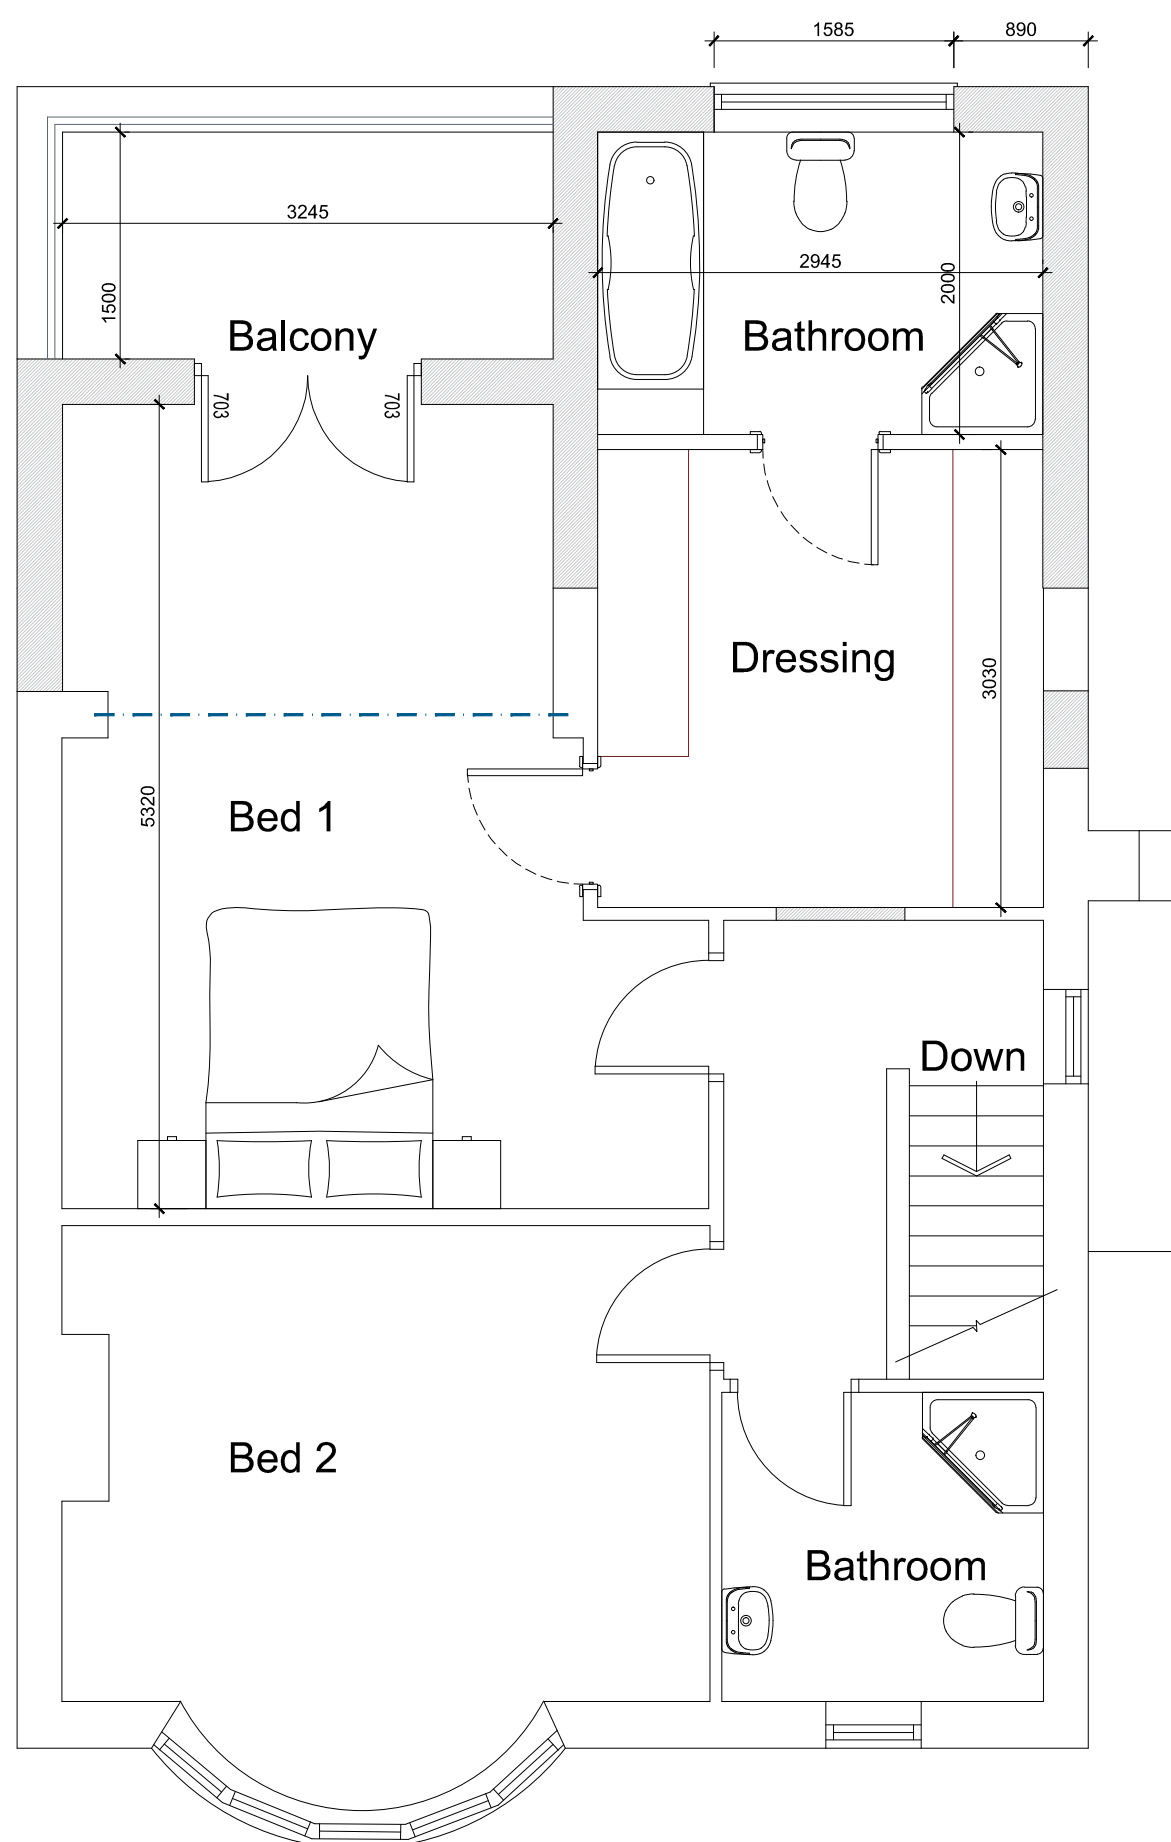

PROPOSED FIRST FLOOR PLAN
SCALE 1:50

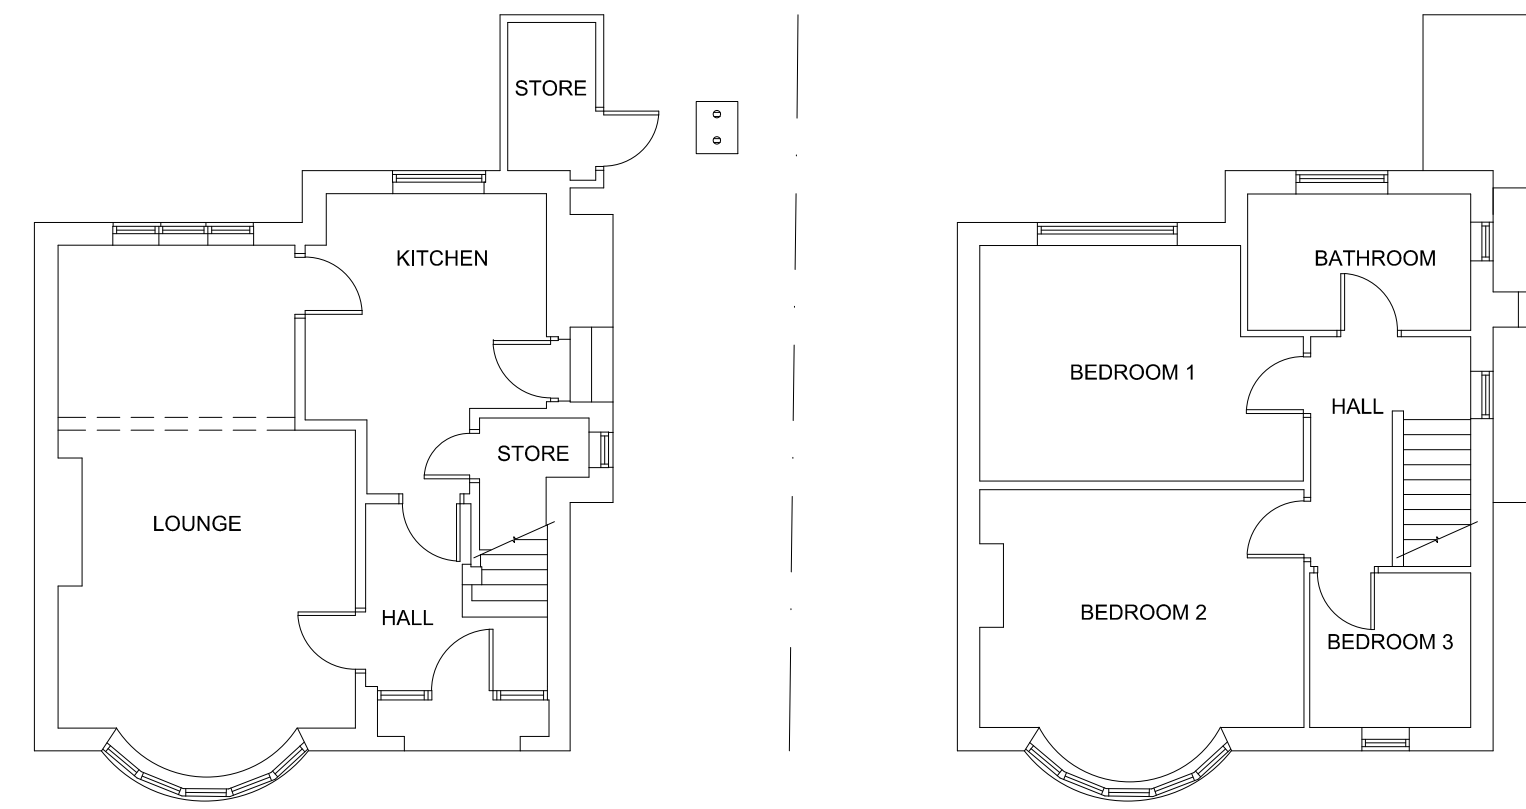

EXISTING FLOOR PLANS
SCALE 1:100

 White Agus PARTNERSHIP			OFFICE ONE 34 VICTORIA ROAD BARNLEY, S70 2BU			Phone: 01226 208482 Fax: 01226 283030 Email: info@whiteaguspартnership.co.uk Web: www.whiteaguspартnership.co.uk		
ARCHITECTURAL SERVICES			Project.			Client.		
PROPOSED EXTENSION AT 198 HIGHAM COMMON ROAD BARNLEY, S75 1PF			Date.			MR S. WILLIAMS		
Drawing Title.			JAN 2019			Scale. 1:50 @ A1		
PLANS & ELEVATIONS			Ref.			Dwg. No.		
			18-144			01		
						Rev. C		
Date	Suffix	Description	Date	Suffix	Description	Date	Suffix	Description
25/01/2019	A	LAYOUT REVISED						
11/02/2019	B	BALCONY REVISED						
04/03/2019	C	REVISED FOLLOWING PP						