


PROPOSED

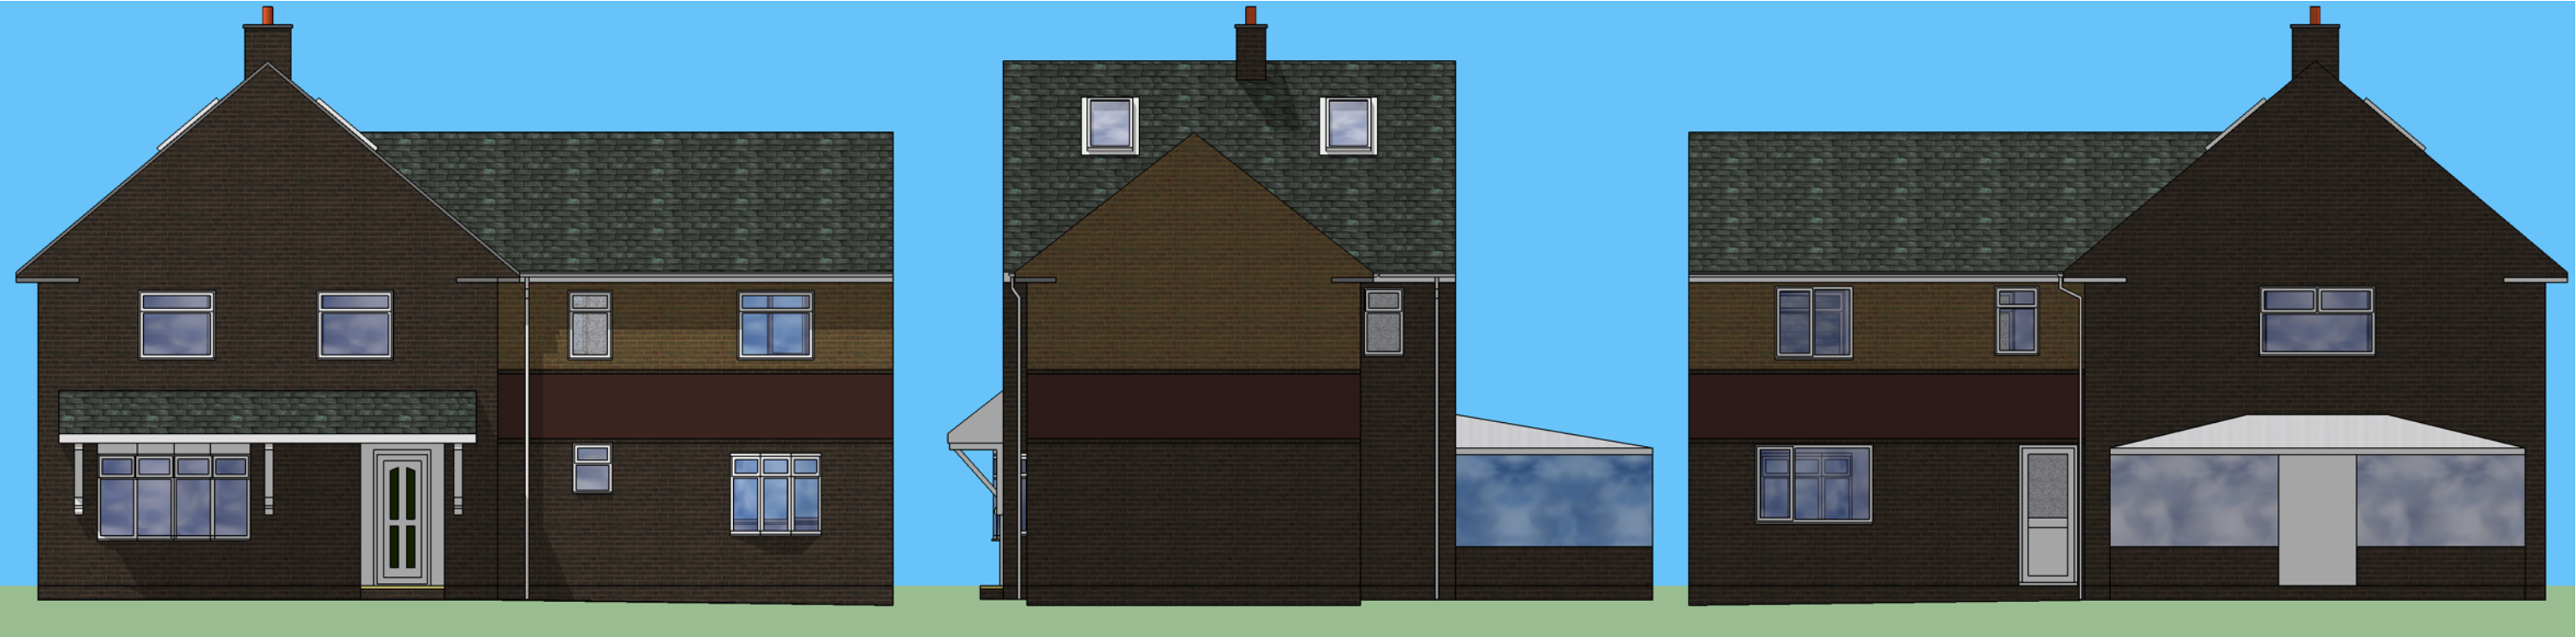

FRONT ELEVATION

SIDE (R) ELEVATION

REAR ELEVATION

EXISTING




FRONT ELEVATION

SIDE (R) ELEVATION

REAR ELEVATION

A3 Sheet Size

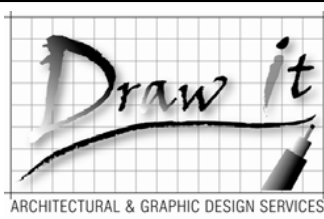

07762656187
steven@drawit.biz
www.drawit.biz
15 Medway Close
Barugh Green
Barnsley
S75 1NY

PLANNING

Existing & Proposed

CLIENT:

Mr & Mrs Wootton

SITE ADDRESS:

14 Church Drive
Brierley
Barnsley
S72 9HZ

PROJECT:

Proposed new additional storey above single
storey kitchen/utility room and loft conversion

DWG:

Elevations

Drawn By:
SH

Scale:
1:100

Date:
10/04/2011

Dwg No:
1101_103

Rev: