

**VAUGHAN MONCKTON
ARCHITECTURE**

Our ref: PB/PJM/

Your ref: 2008/0769

F.A.O. Ms. K. Driver,
Barnsley Metropolitan Borough Council,
Planning Services,
Town Hall,
Barnsley,
South Yorkshire,
S70 2TA.

6, BLENHEIM TERRACE, WOODHOUSE LANE
LEEDS LS2 9HZ

Telephone 0113 245 2636

Fax 0113 242 9929

Web www.vaumon.co.uk Email drcm@vaumon.co.uk

Barnsley Metropolitan

Corporate Mail Room

Q+JC

24th November 2008.

Dear Sirs,

**Re: Proposed ATM Installations & Alterations to Petrol Station at: Jet Garage,
Burton Road, Monk Bretton, Barnsley, S71 2PA for Yorkshire Bank**

Further to our discussion today, we write to confirm that due to constructional issues, our client is looking at an alternative arrangement to provide 2 no. ATM's on this site.

In lieu of a separate housing with ATM unit(s) as previously approved, our client is considering leaving the current ATM in place & then installing an additional unit adjacent. To demonstrate this proposal, I attach copy of existing drawing 1470-14-1 & latest scheme proposal SK/5. You indicated that planning permission may not be required for such a proposal shown on SK/5 and would ask for your formal confirmation on this – the door adjacent to the 'additional' ATM may have to be repositioned (subject to detail site check).


We trust this is sufficient for your consideration, however should this not be the case would you please contact the writer.

Yours faithfully,




Peter Brotton.


Enc.

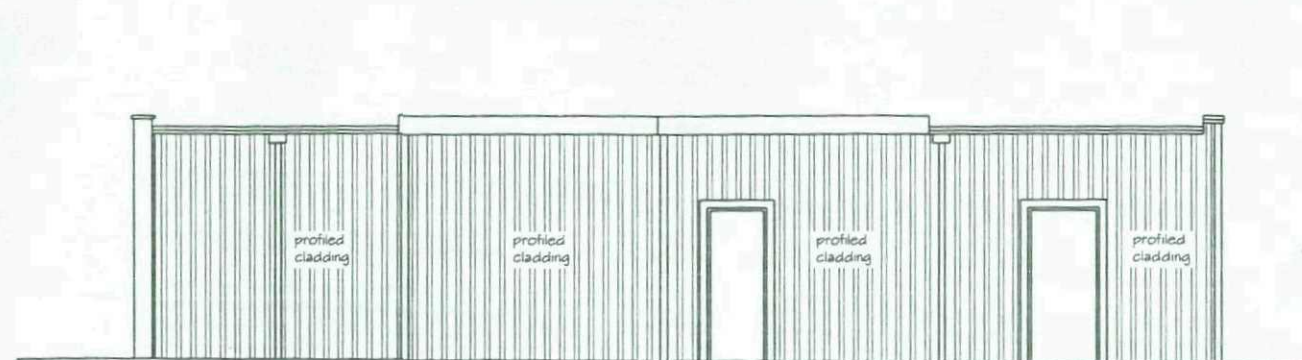

REAR ELEVATION AS EXISTING

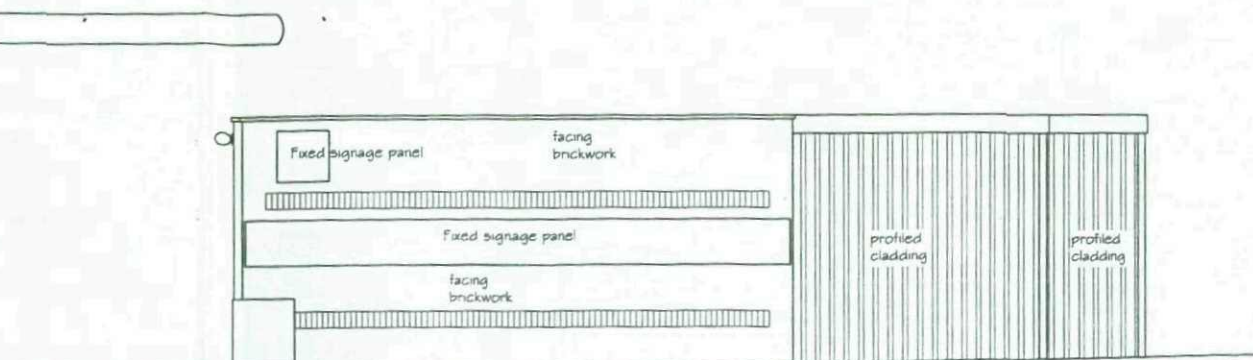


SIDE ELEVATION AS EXISTING

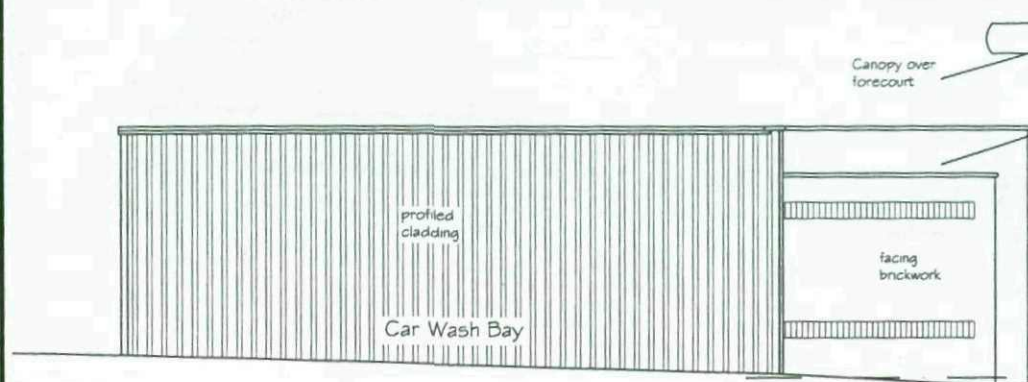

SIDE ELEVATION (CAR WASH) AS EXISTING



MAIN FORECOURT ELEVATION AS EXISTING

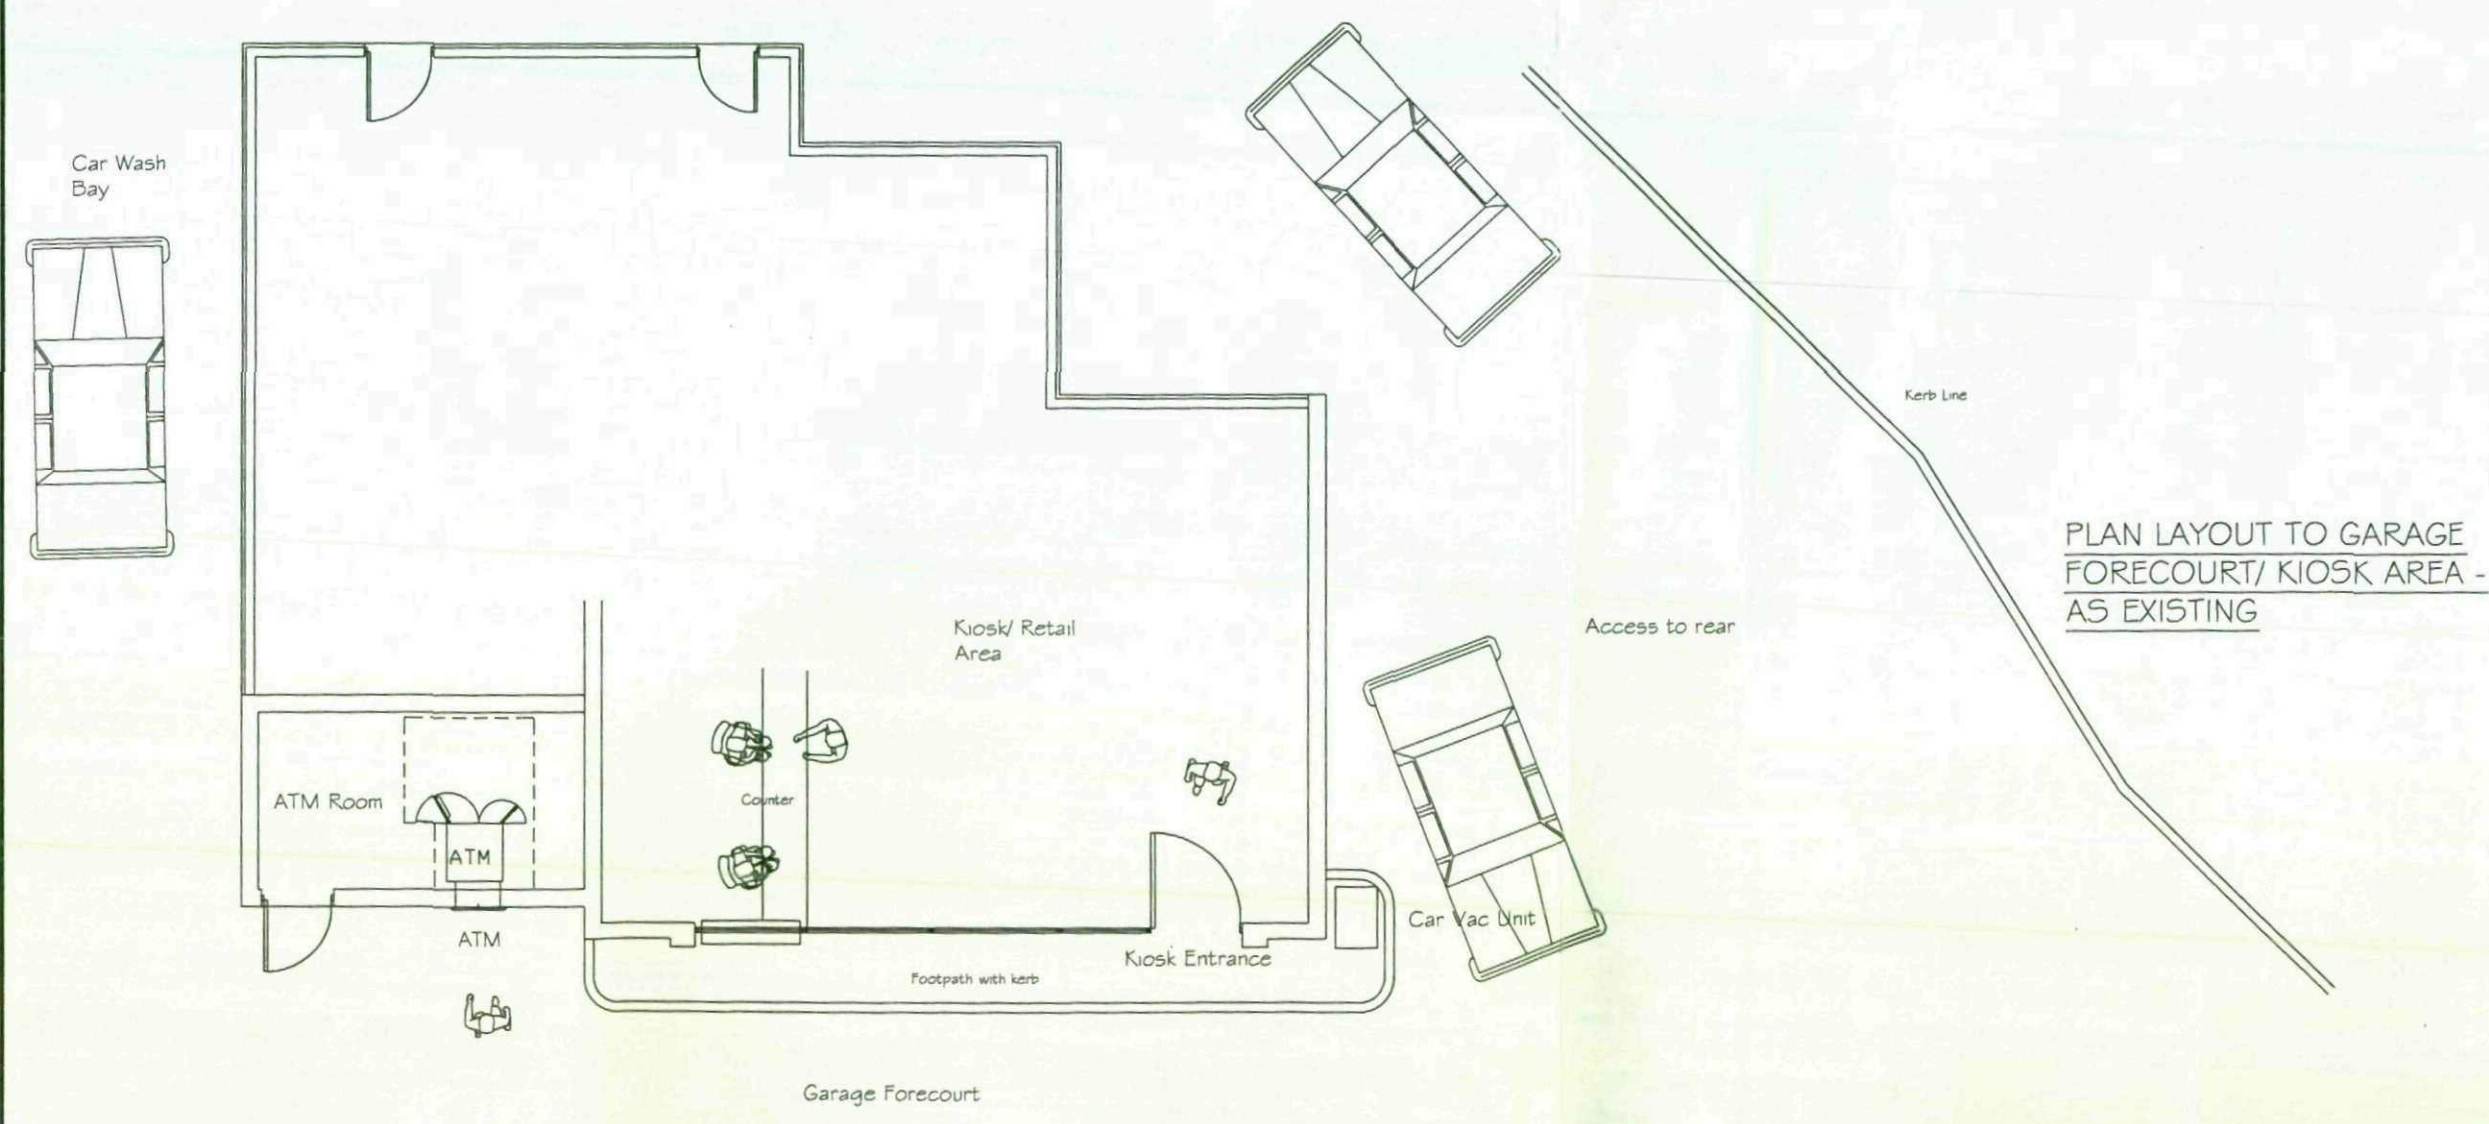


VAUGHAN MONCKTON
ARCHITECTURE
 6 BLENHEIM TERRACE, WOODHOUSE LANE,
 LEEDS LS2 9HZ
 Telephone 0113 245 2636 Fax 0113 242 9929

Title Garage Kiosk Plan & Elevations As Existing		
Project Proposed Additional ATM Installation at: Service Station, Burton Rd, Monk Bretton, Barnsley, for: Yorkshire Bank		
Drawn PB	Date April 08	
Scale 1:100	Drawing no. 1470-14-1	Revision -



MAIN FORECOURT ELEVATION AS PROPOSED

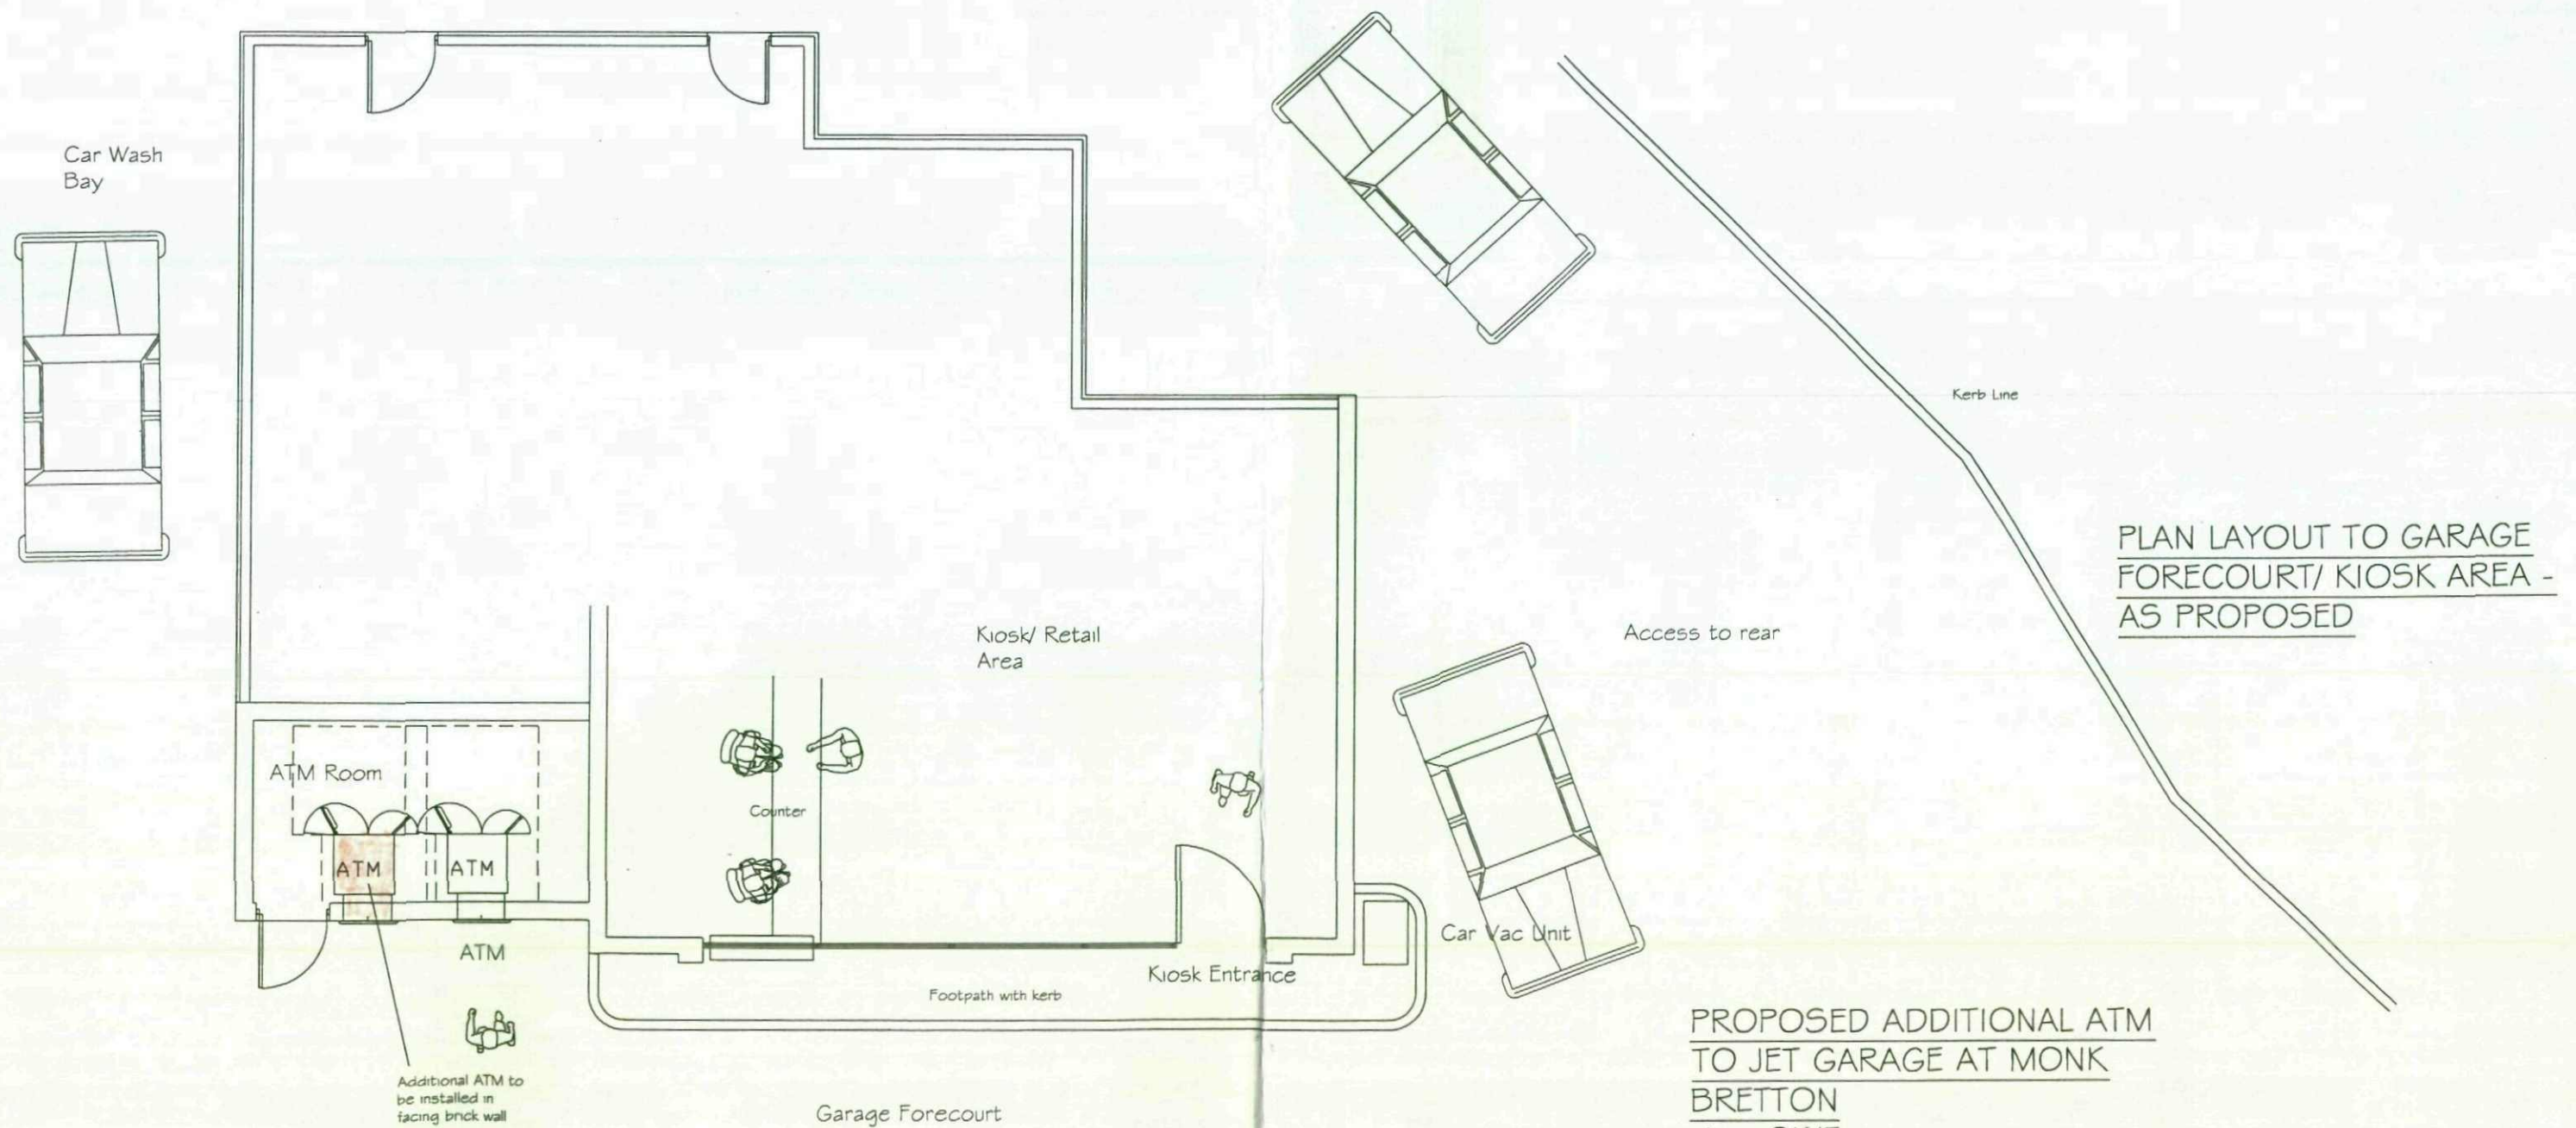

PLAN LAYOUT TO GARAGE
FORECOURT/ KIOSK AREA -
AS PROPOSED

PROPOSED ADDITIONAL ATM
TO JET GARAGE AT MONK
BRETTON
drg. SK/5