





PROPOSED FRONT ELEVATION





PROPOSED REAR ELEVATION

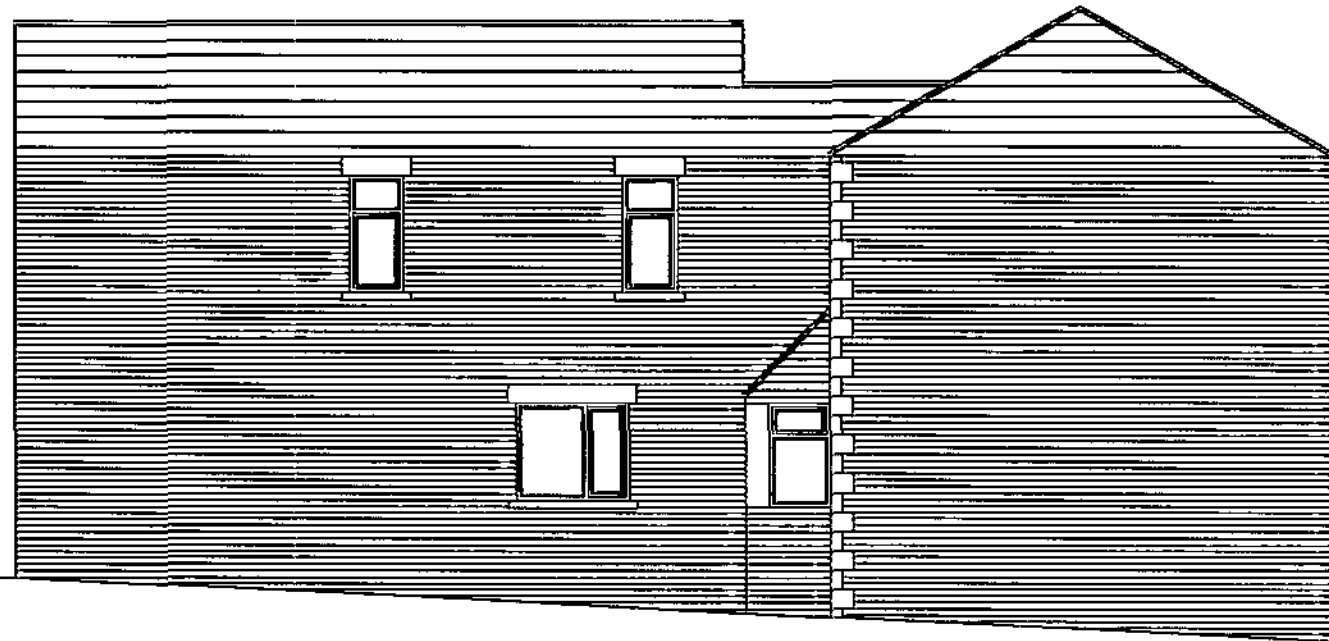

PROPOSED SIDE ELEVATION

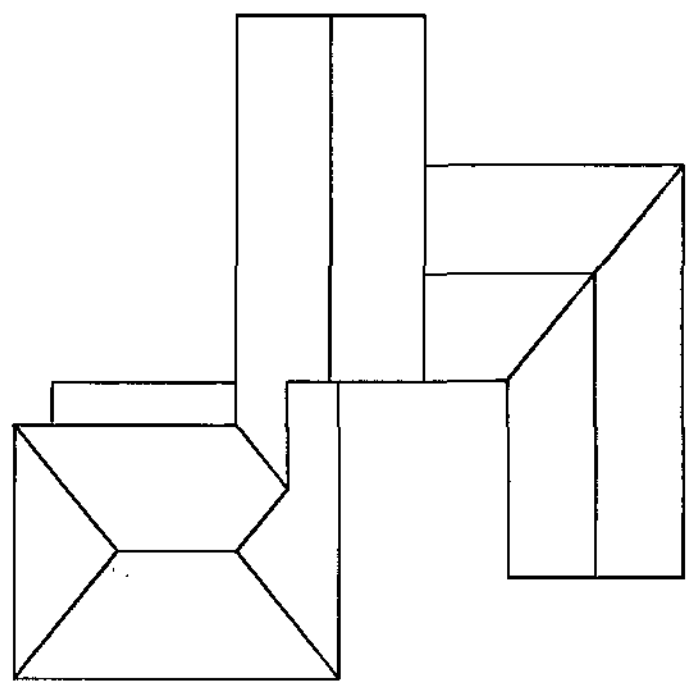

PROPOSED ROOF PLAN 1/200

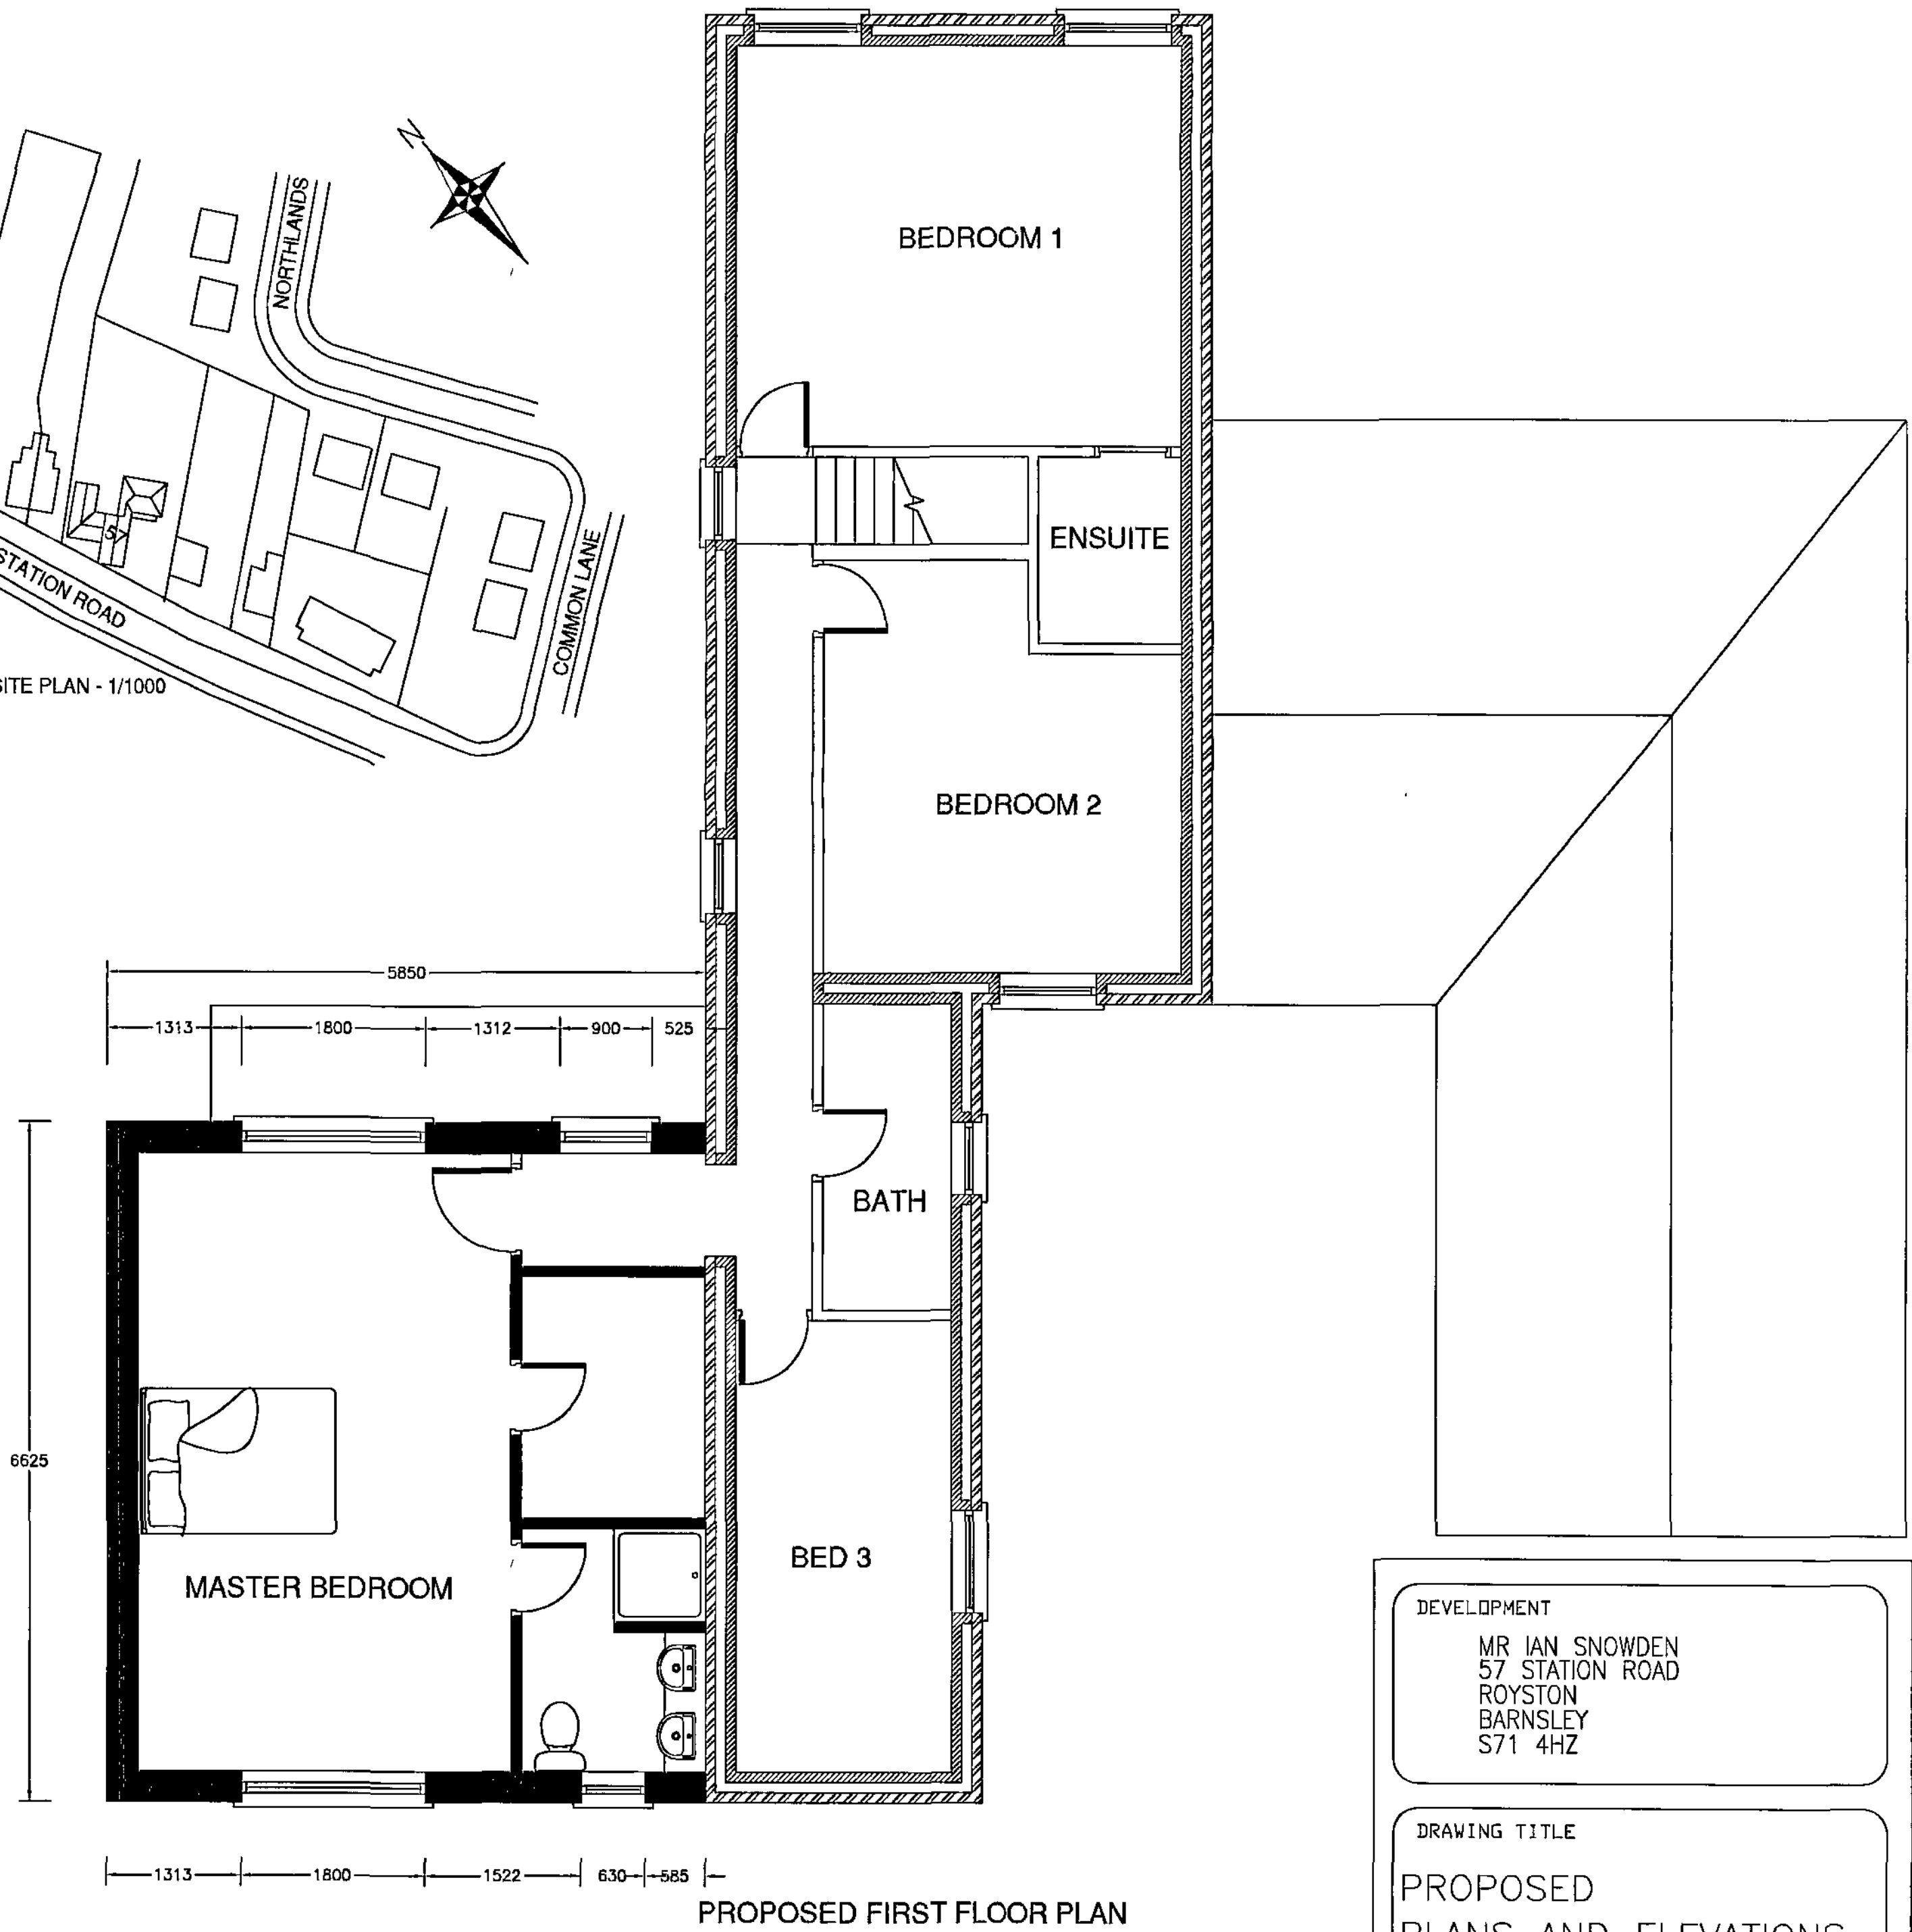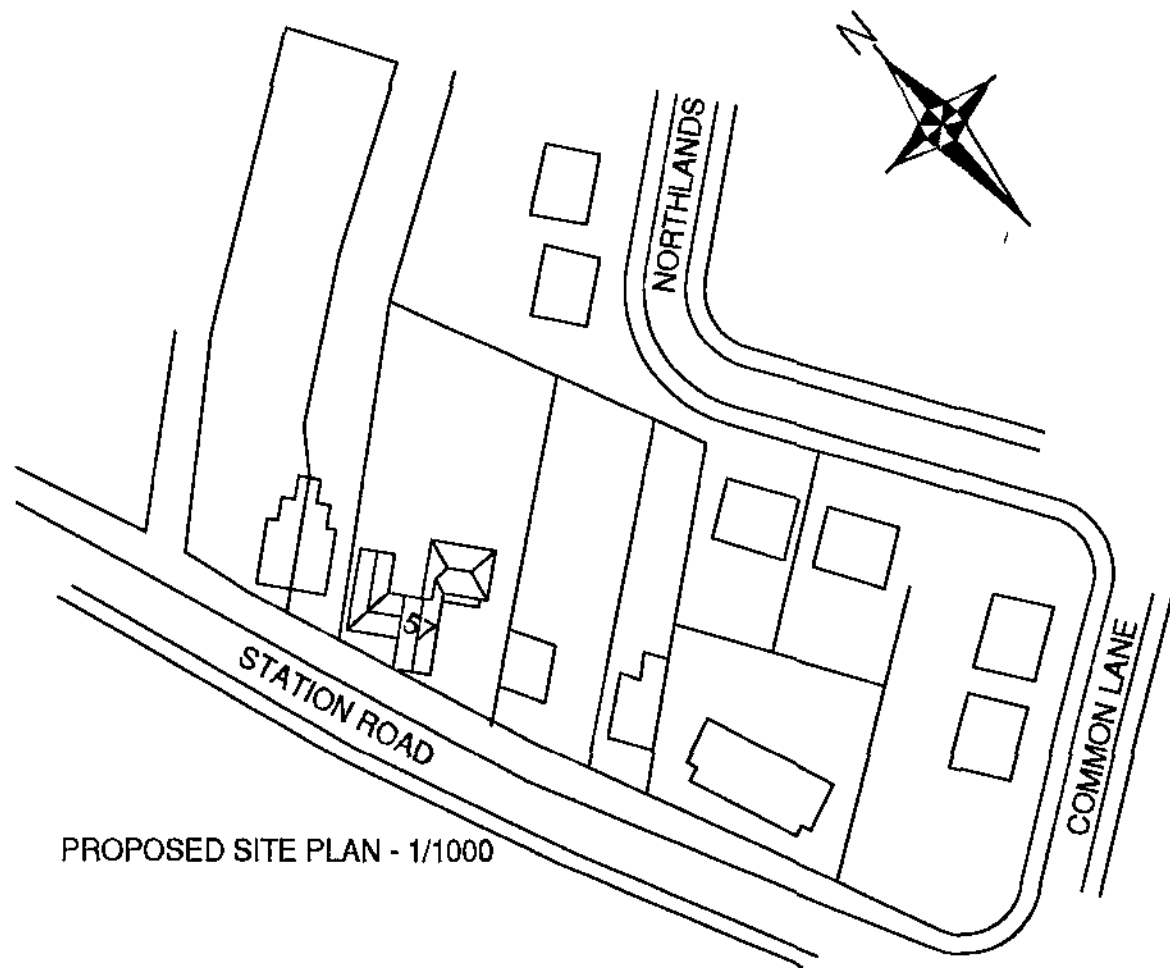


DEVELOPMENT	
MR IAN SNOWDEN 57 STATION ROAD ROYSTON BARNSELEY S71 4HZ	
DRAWING TITLE	
PROPOSED PLANS AND ELEVATIONS	
SCALE	
1:50/100	
DATE	
MAY 08	
DRAWN.	
DRG. No.	
IS/02	
REV.	




EXISTING FRONT ELEVATION

EXISTING REAR ELEVATION


EXISTING SIDE ELEVATION

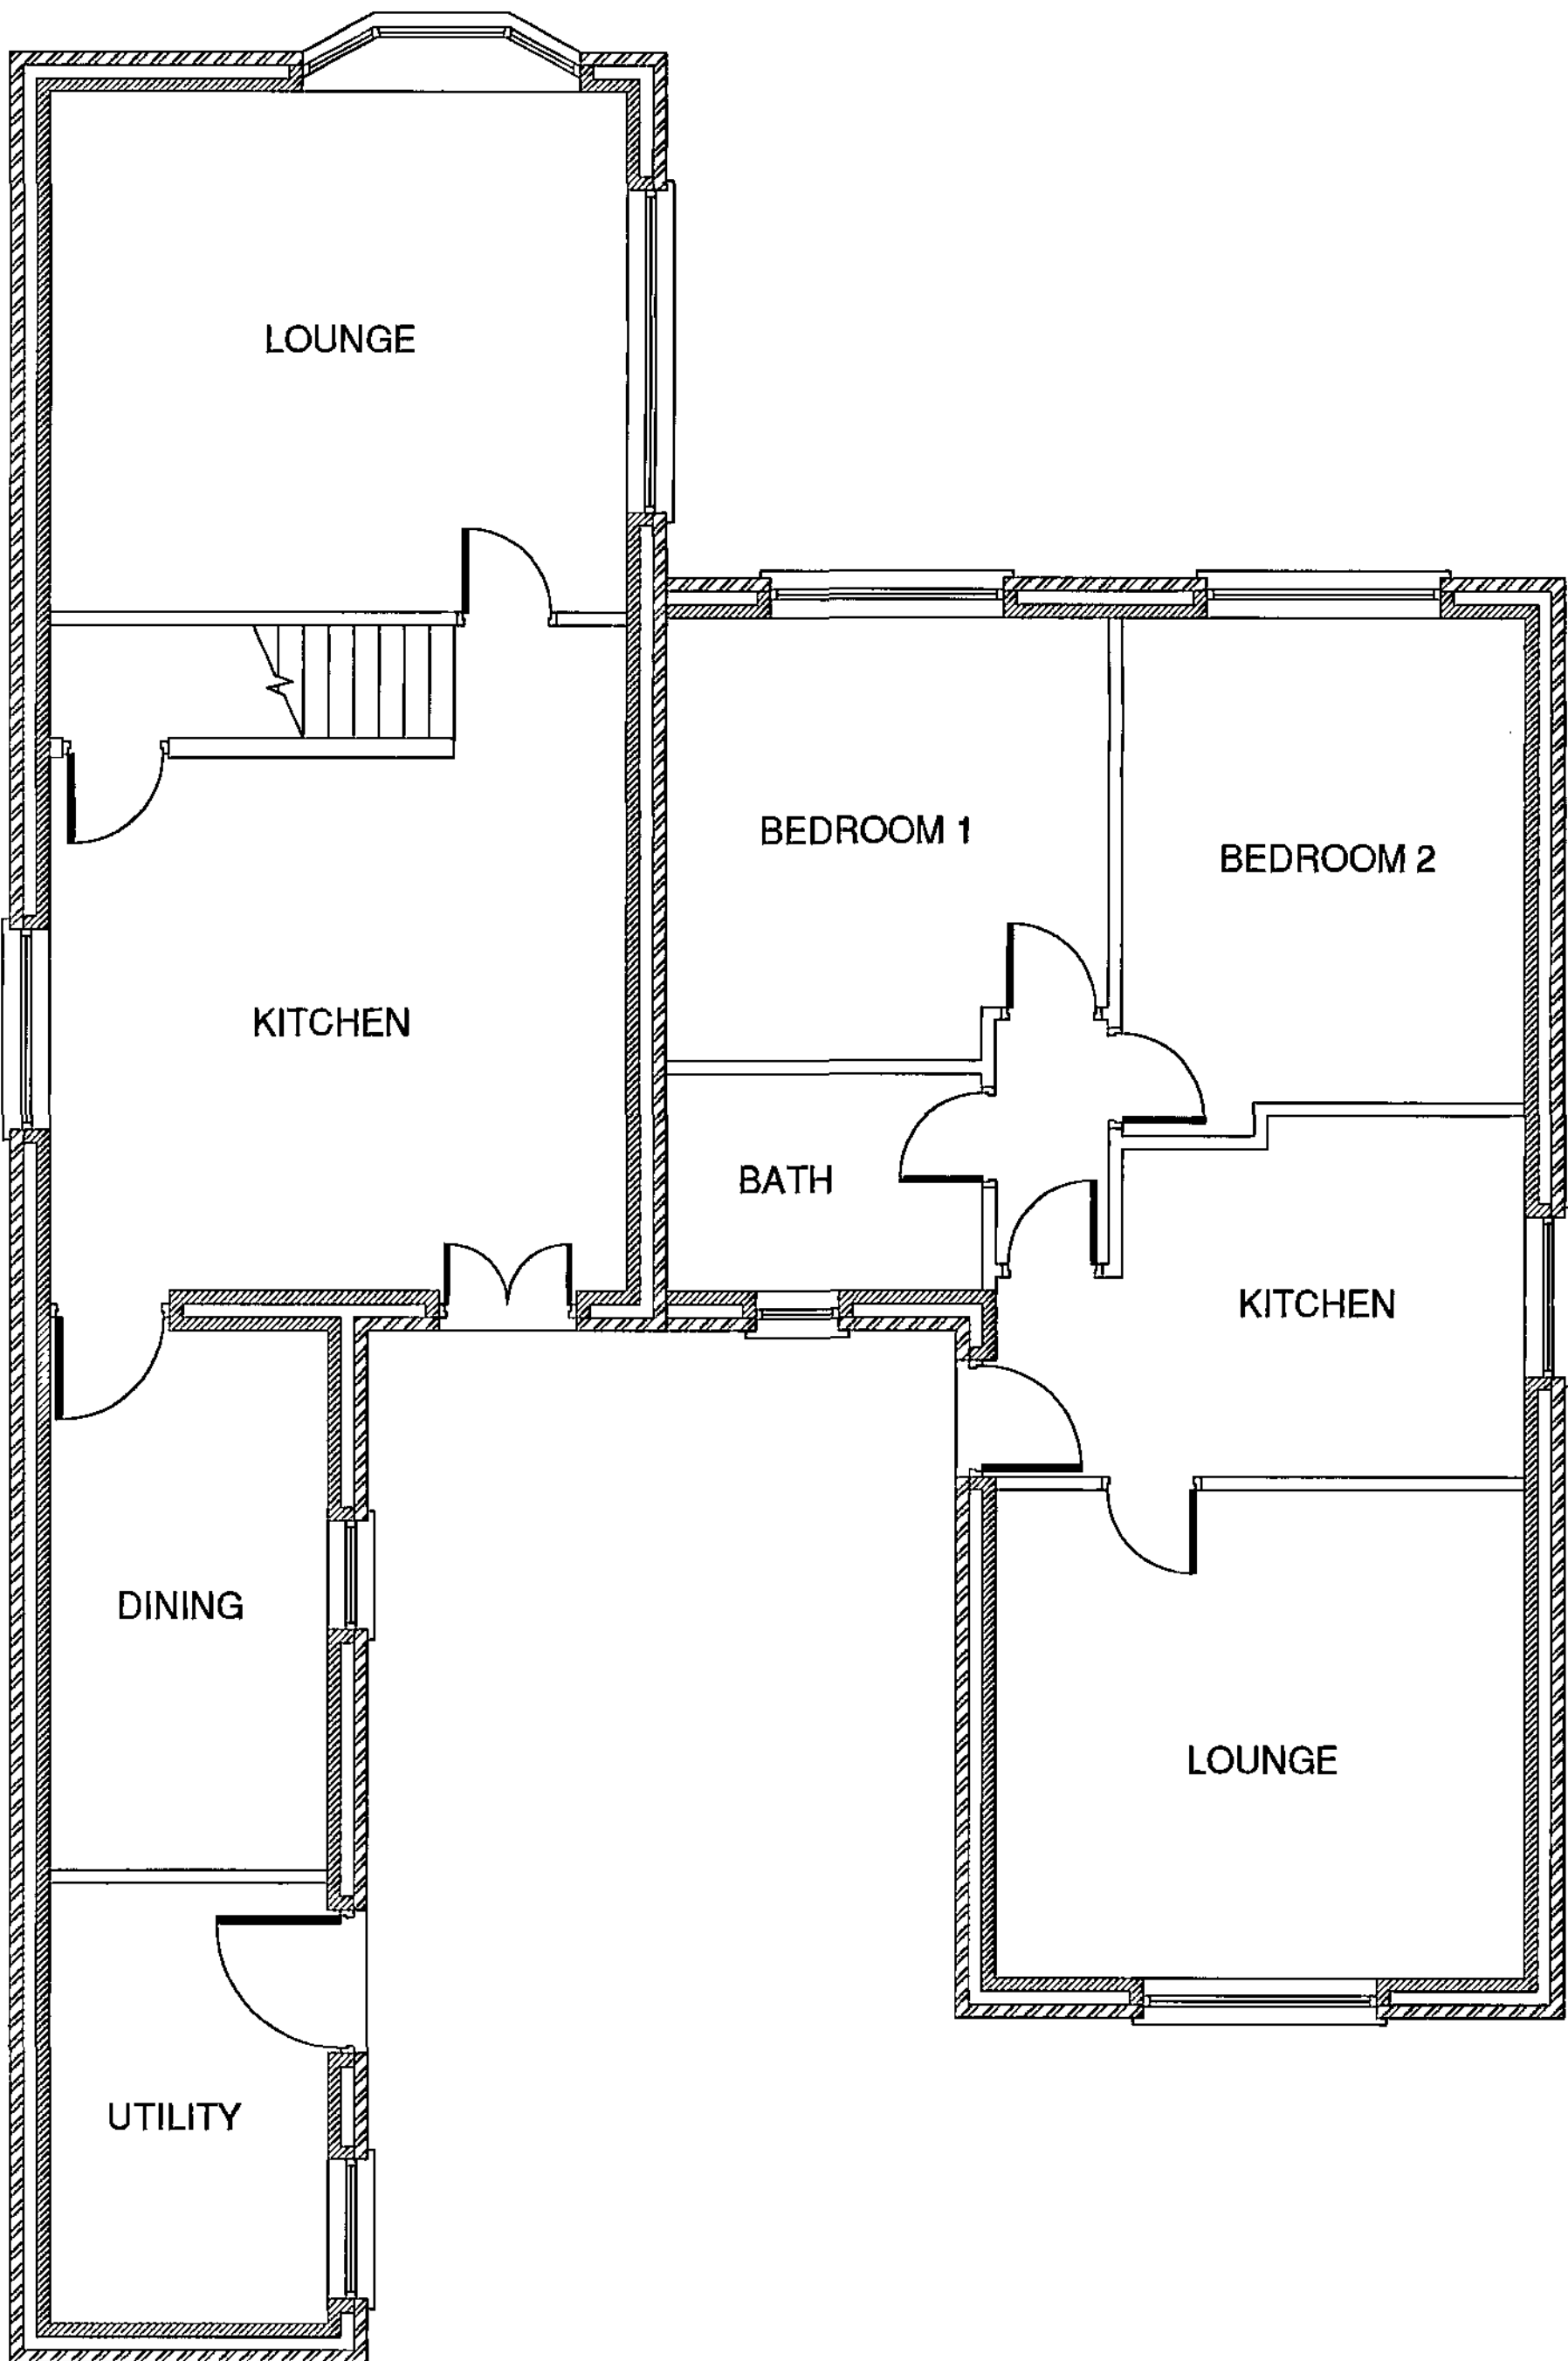

EXISTING GROUND FLOOR PLAN

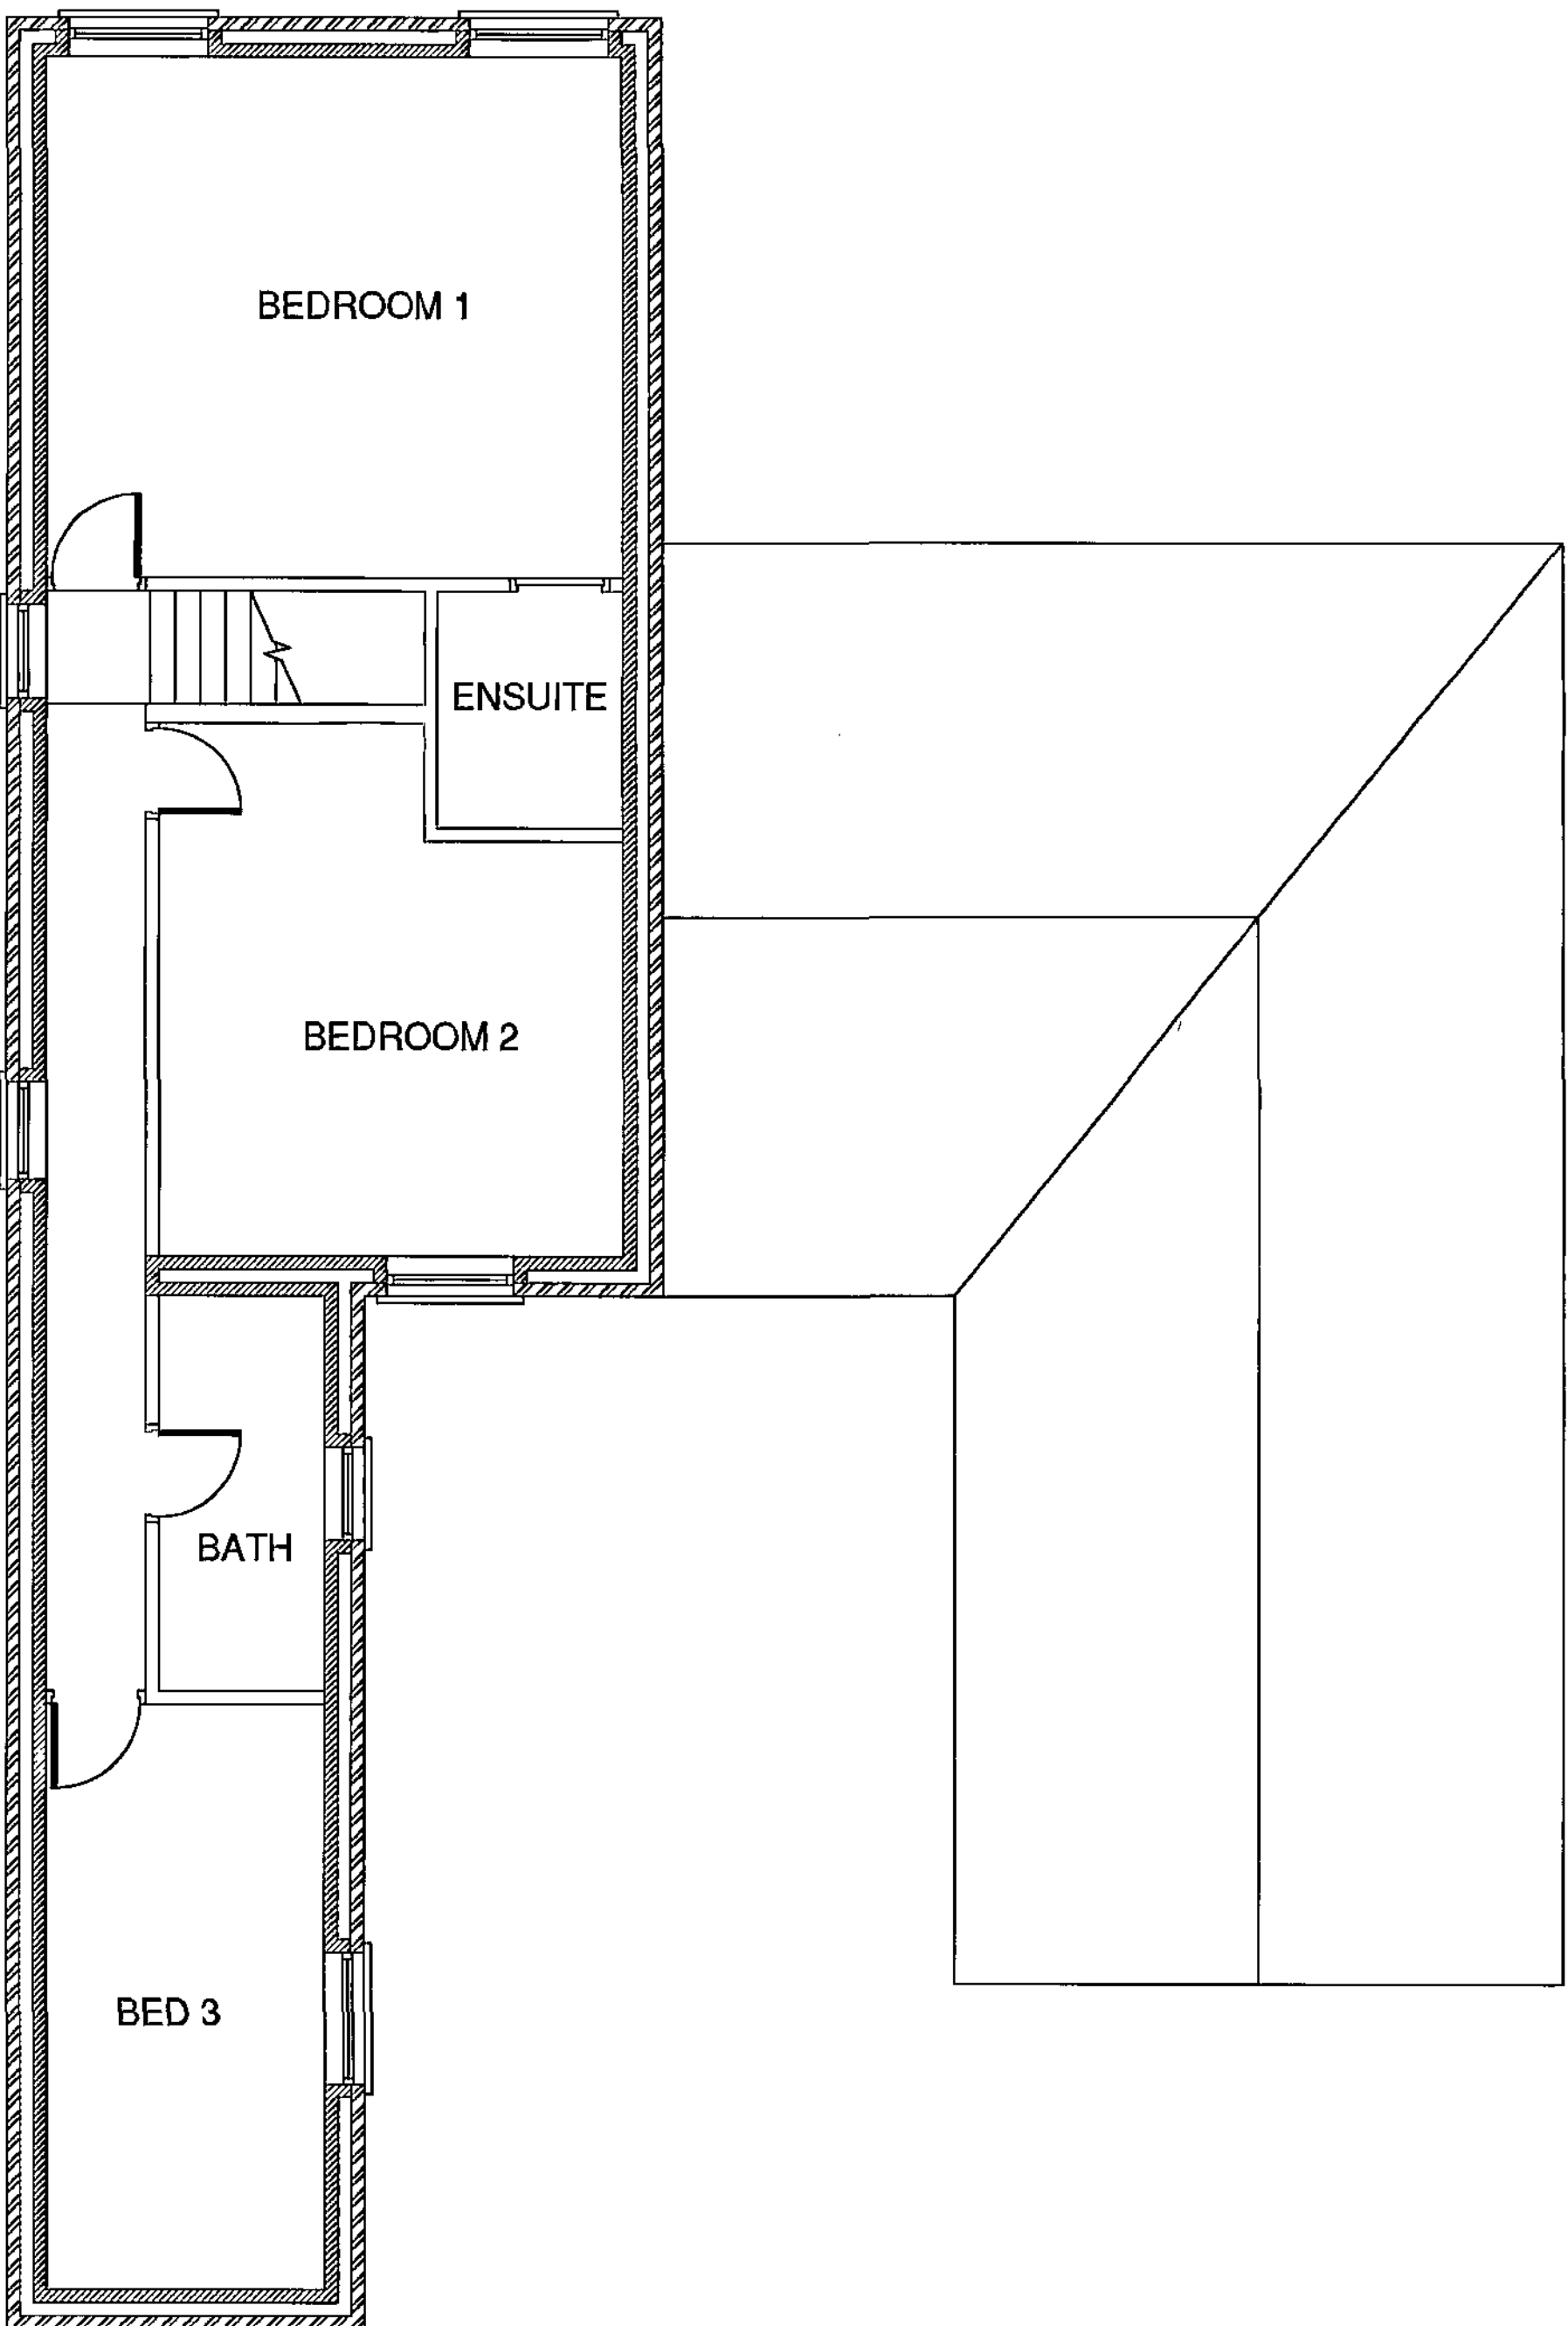

EXISTING FIRST FLOOR PLAN

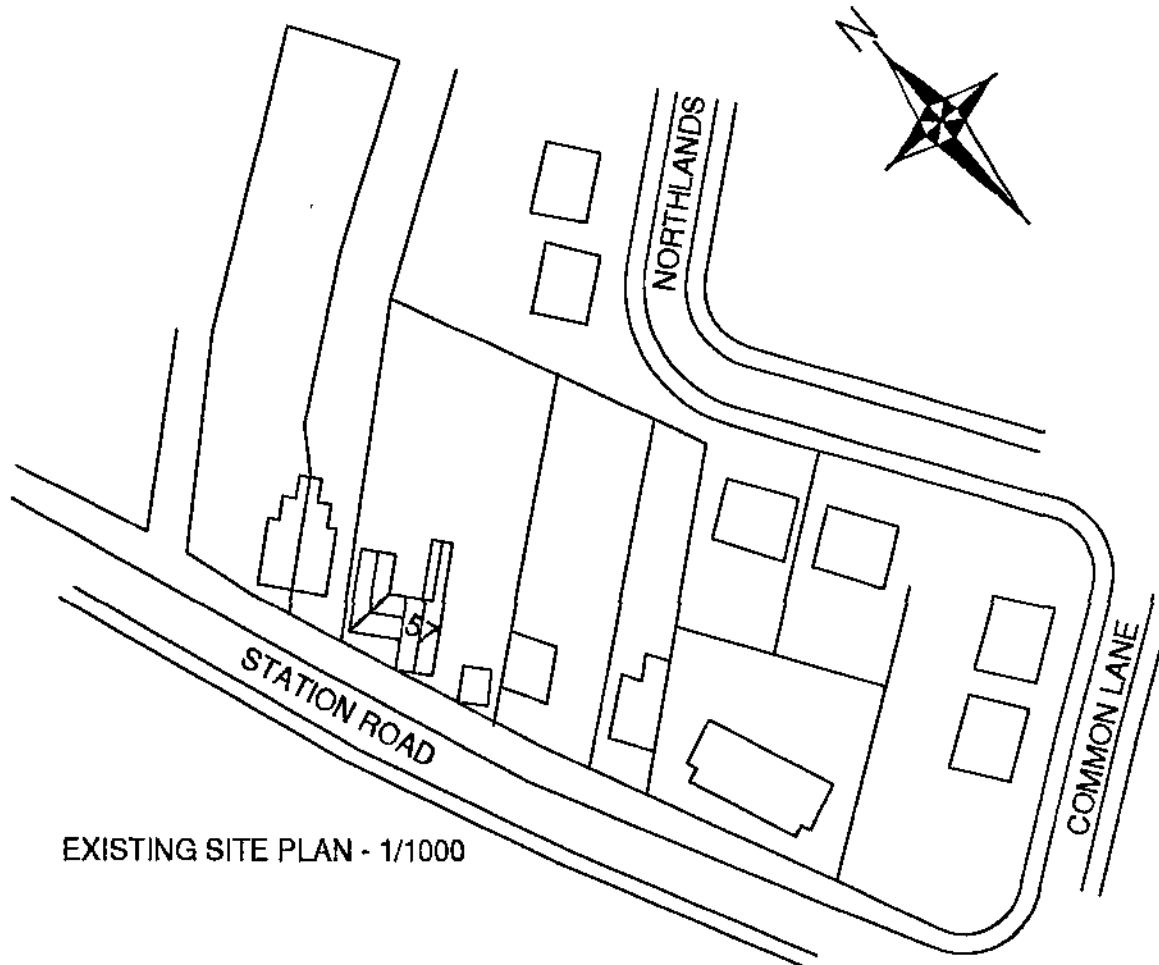

EXISTING SITE PLAN - 1/1000

DEVELOPMENT	
MR IAN SNOWDEN 57 STATION ROAD ROYSTON BARNLEY S71 4HZ	
DRAWING TITLE	
EXISTING PLANS AND ELEVATIONS	
SCALE	
1:50/100	
DATE	DRAWN.
MAY 08	
DRG. No.	REV.
IS/01	