


RESPONSIBILITY IS NOT ACCEPTED FOR OTHERS SCALING DIRECTLY FROM THIS DRAWING. DO NOT SCALE FROM THIS DRAWING. USE WRITTEN DIMENSIONS ONLY.

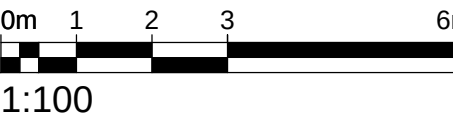

ORIGINAL
SHEET SIZE

A1

KEY PLAN



THIS DRAWING IS PRODUCED FOR USE IN THIS PROJECT ONLY AND MAY NOT BE USED FOR ANY OTHER PURPOSE. NPS PROPERTY CONSULTANTS LTD ACCEPTS NO LIABILITY FOR THE USE OF THIS DRAWING OTHER THAN THE PURPOSE FOR WHICH IT WAS INTENDED IN CONNECTION WITH THIS PROJECT AS RECORDED IN THE 'PURPOSE FOR ISSUE' AND 'FILE STATUS CODE'.


THIS DRAWING MAY NOT BE REPRODUCED IN ANY FORM WITHOUT PRIOR WRITTEN AGREEMENT OF NPS PROPERTY CONSULTANTS LTD.

© CROWN COPYRIGHT AND DATABASE RIGHTS 2018 ORDNANCE SURVEY LICENCE NUMBER 100022264

Notes:

Stair Core Materials

Red brickwork external wall
Cast Stone Heads, Cills and Quoins
Flat roof material TBC
Aluminium windows

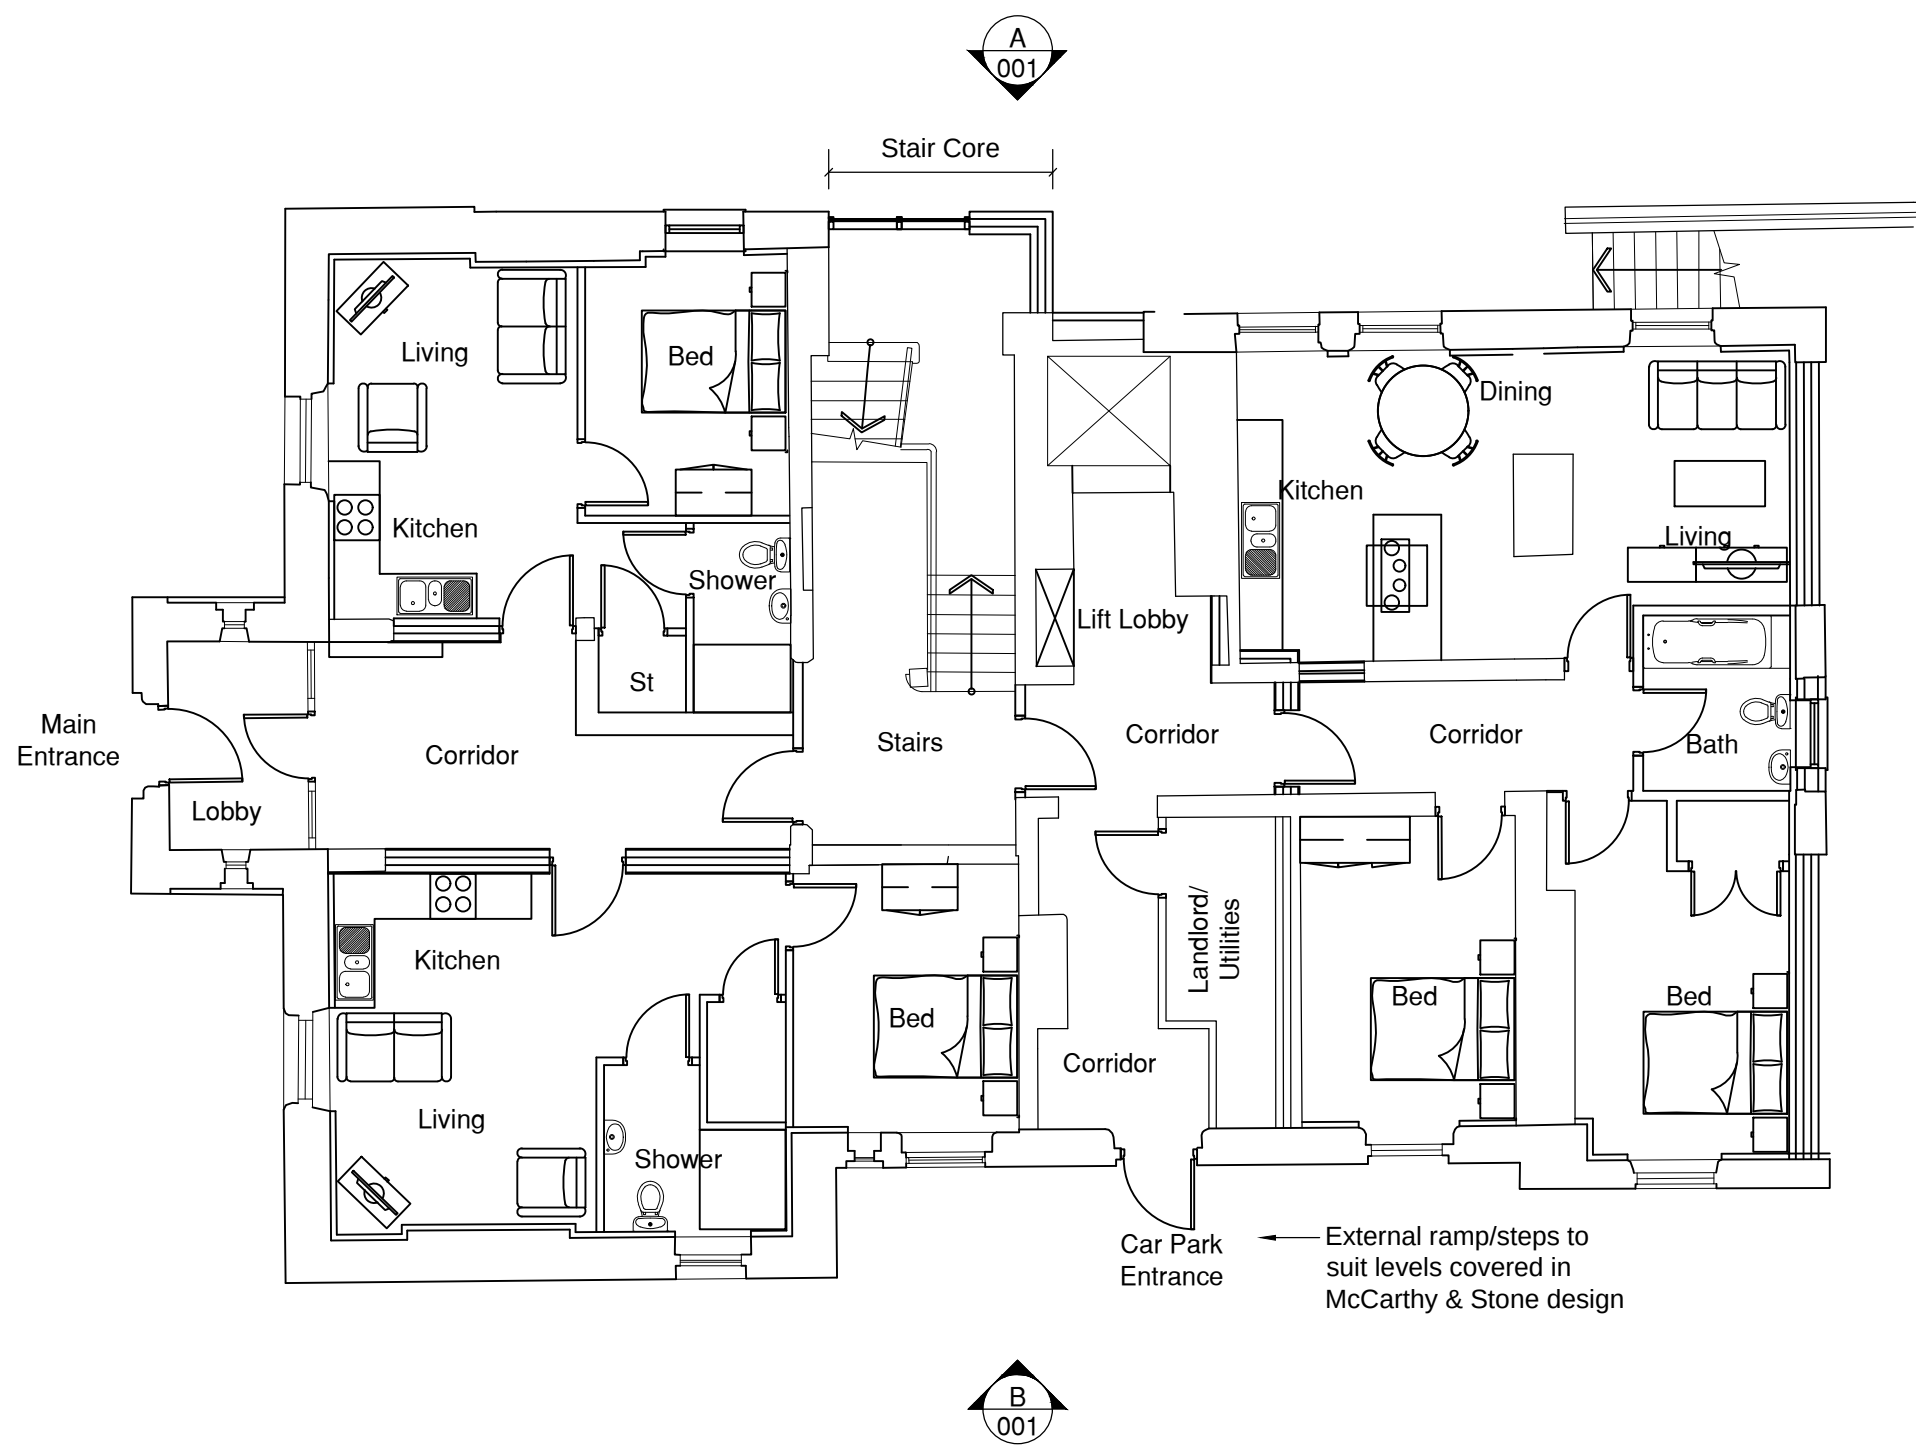

01 Ground Floor Plan

1:100



02 Elevation A - South West

1:100



03 Elevation B - North East

1:100

FIRST ISSUE						
P1	BST	13.11.18				
COMMENT						
REV	DRAWN	DATE	CHECKED	DATE	APPROVED	DATE
						
NPS Bamsley Ltd Gateway Plaza, Sackville St, Bamsley, South Yorkshire, S70 2RD, Tel: 01228 774605; Email: bamsley@nps.co.uk; web:www.nps.co.uk						

CLIENT

Berneslai Homes

PROJECT

Berneslai Close Residential Development

TITLE

Retained Building
Alternative Ground Floor Plan & Elevations

SCALES	DISCIPLINE	PROJECT NUMBER
1:100	ARCHITECT	19-1-1014

DRAWING NUMBER		REV CODE
NPS-DR-A-(00)-060		P1
STATUS CODE	PURPOSE OF ISSUE	DRAWN BY
S2	PLANNING APPROVAL	BST