




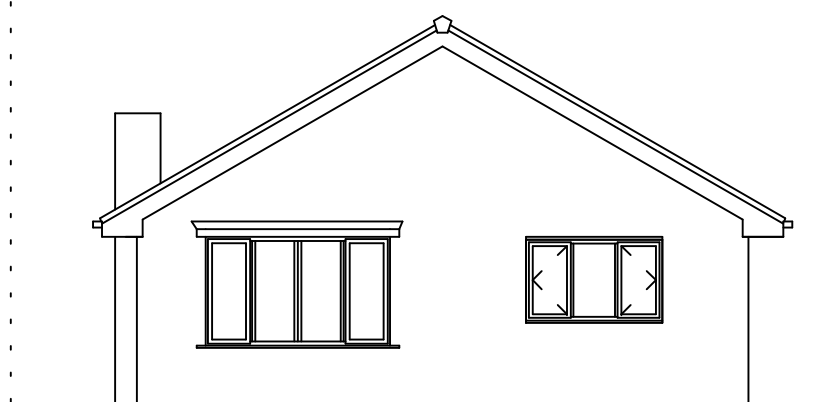


Existing Front Elevation

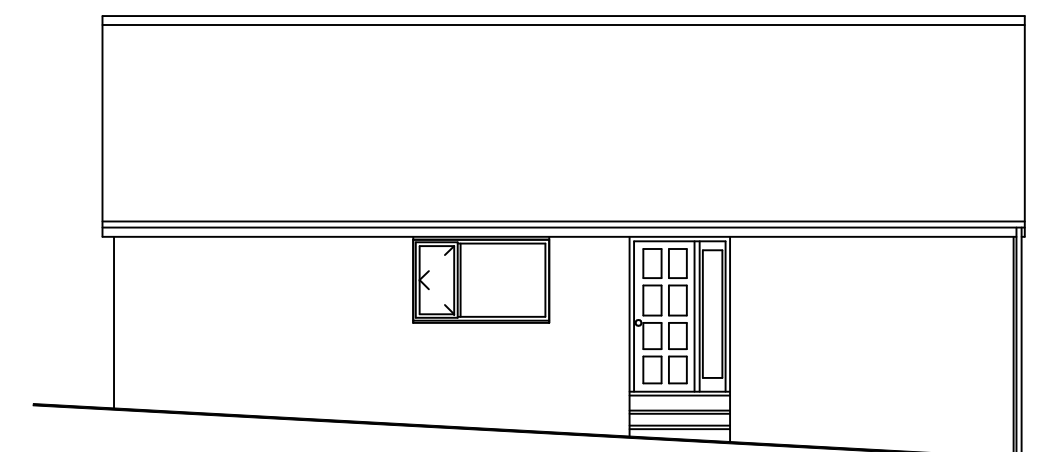

Existing Side Elevation A

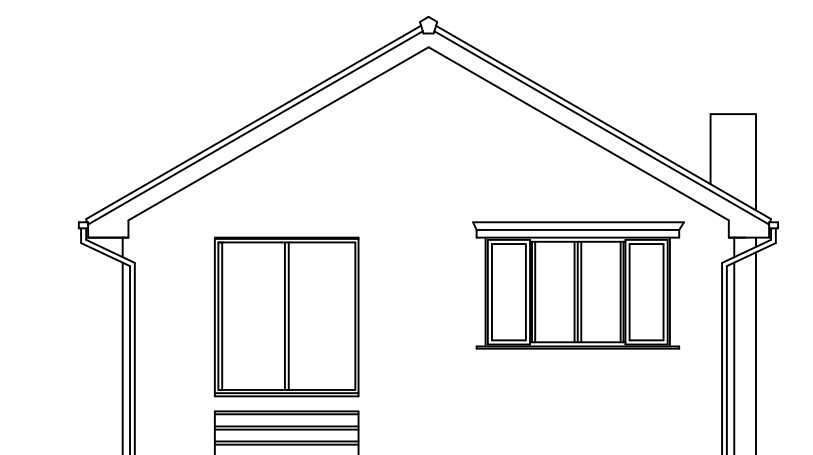

Existing Rear Elevation

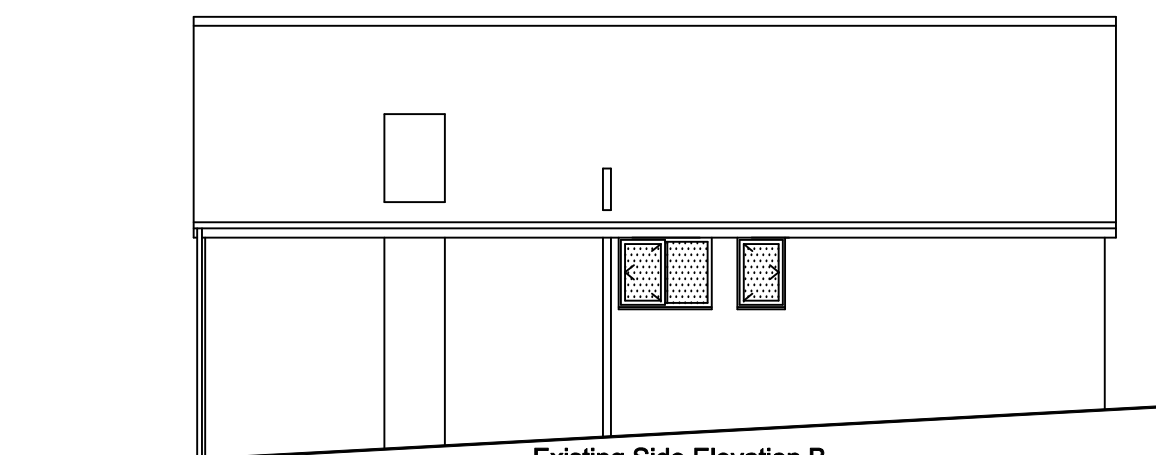

Existing Side Elevation B

Drawing No. 10MS/11/01

© Copyright I. J. Mawson

Address 6 Mayberry Drive
Silkstone
Barnsley S75 4LJ
Project Existing Plans
Scale 1 : 50 & 1 : 100

Date August 2011

Willowbrook Design Services

Mr. I. J. Mawson M. B. Eng.
14 Willow Brook Close Darton Barnsley
Telephone 01226 – 380043