




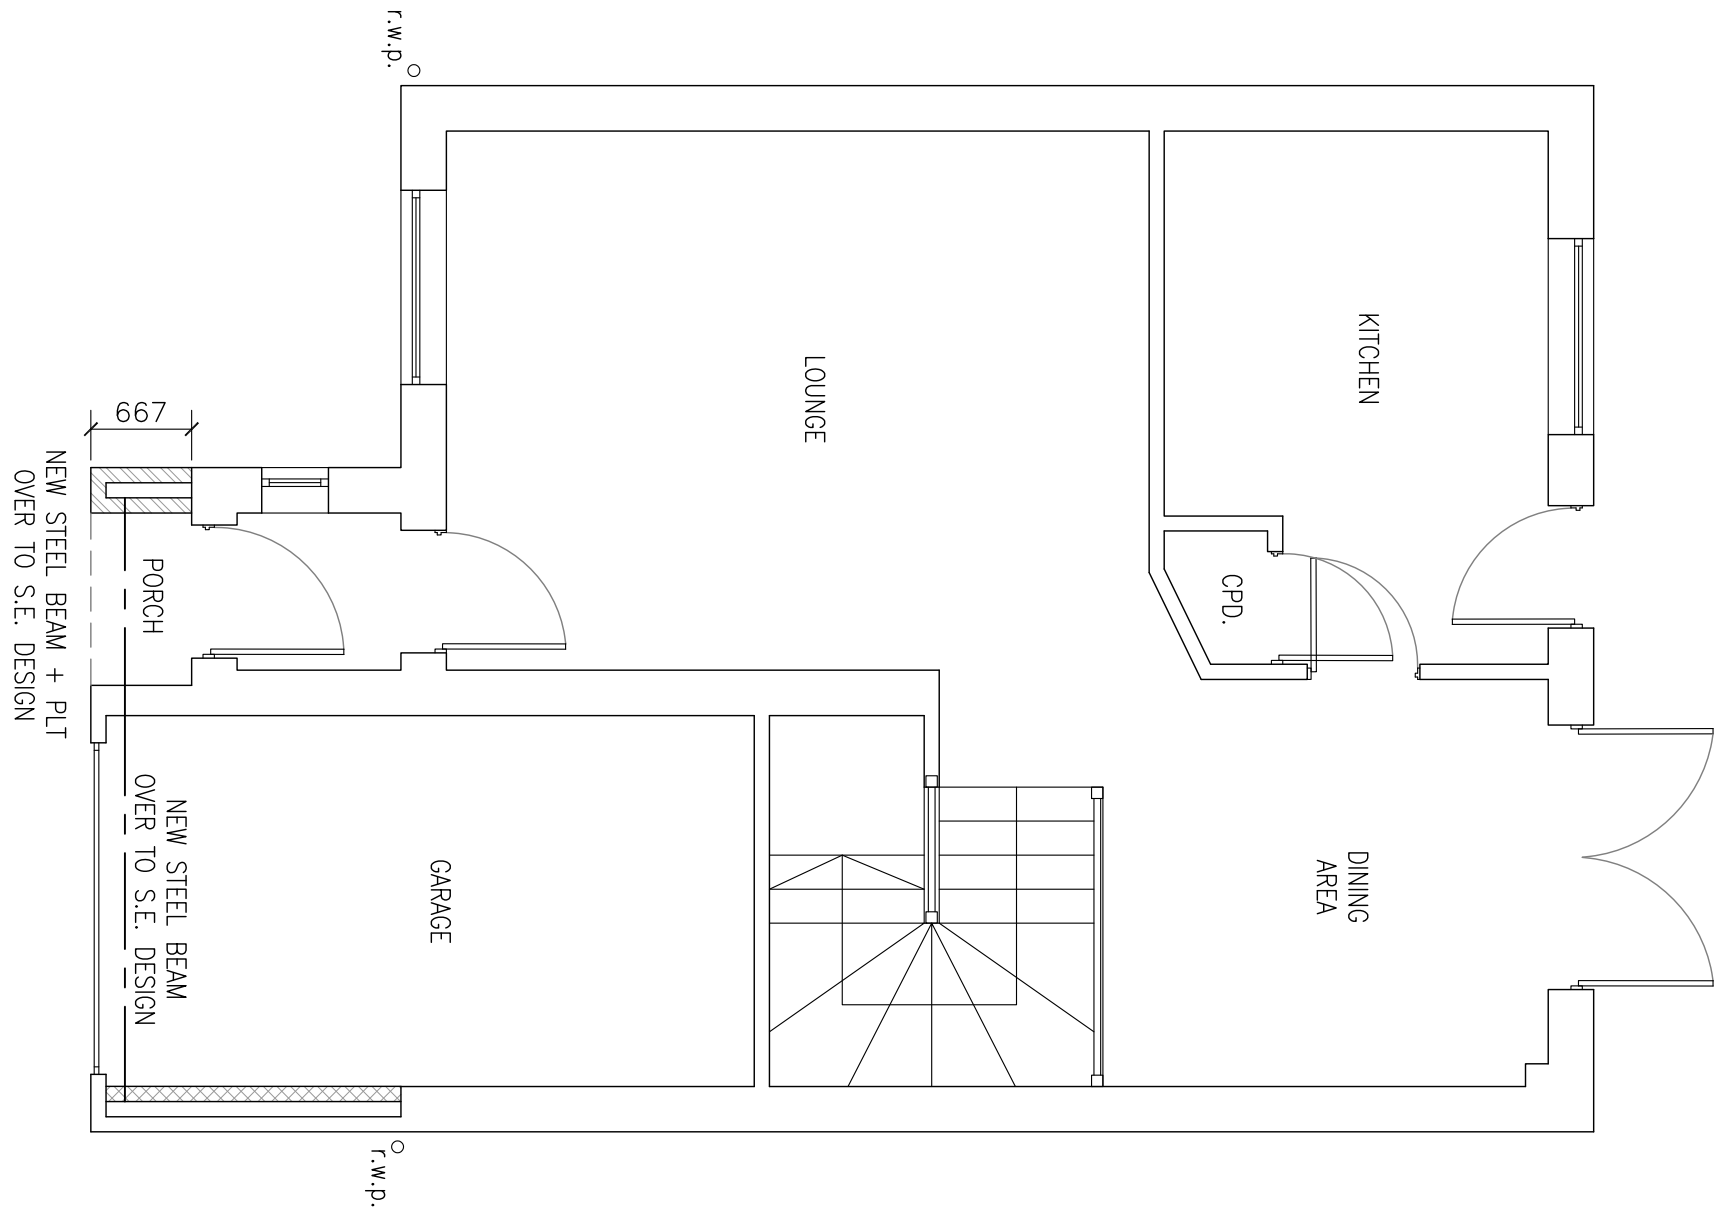

PROPOSED GROUND FLOOR PLAN
SCALE 1:50

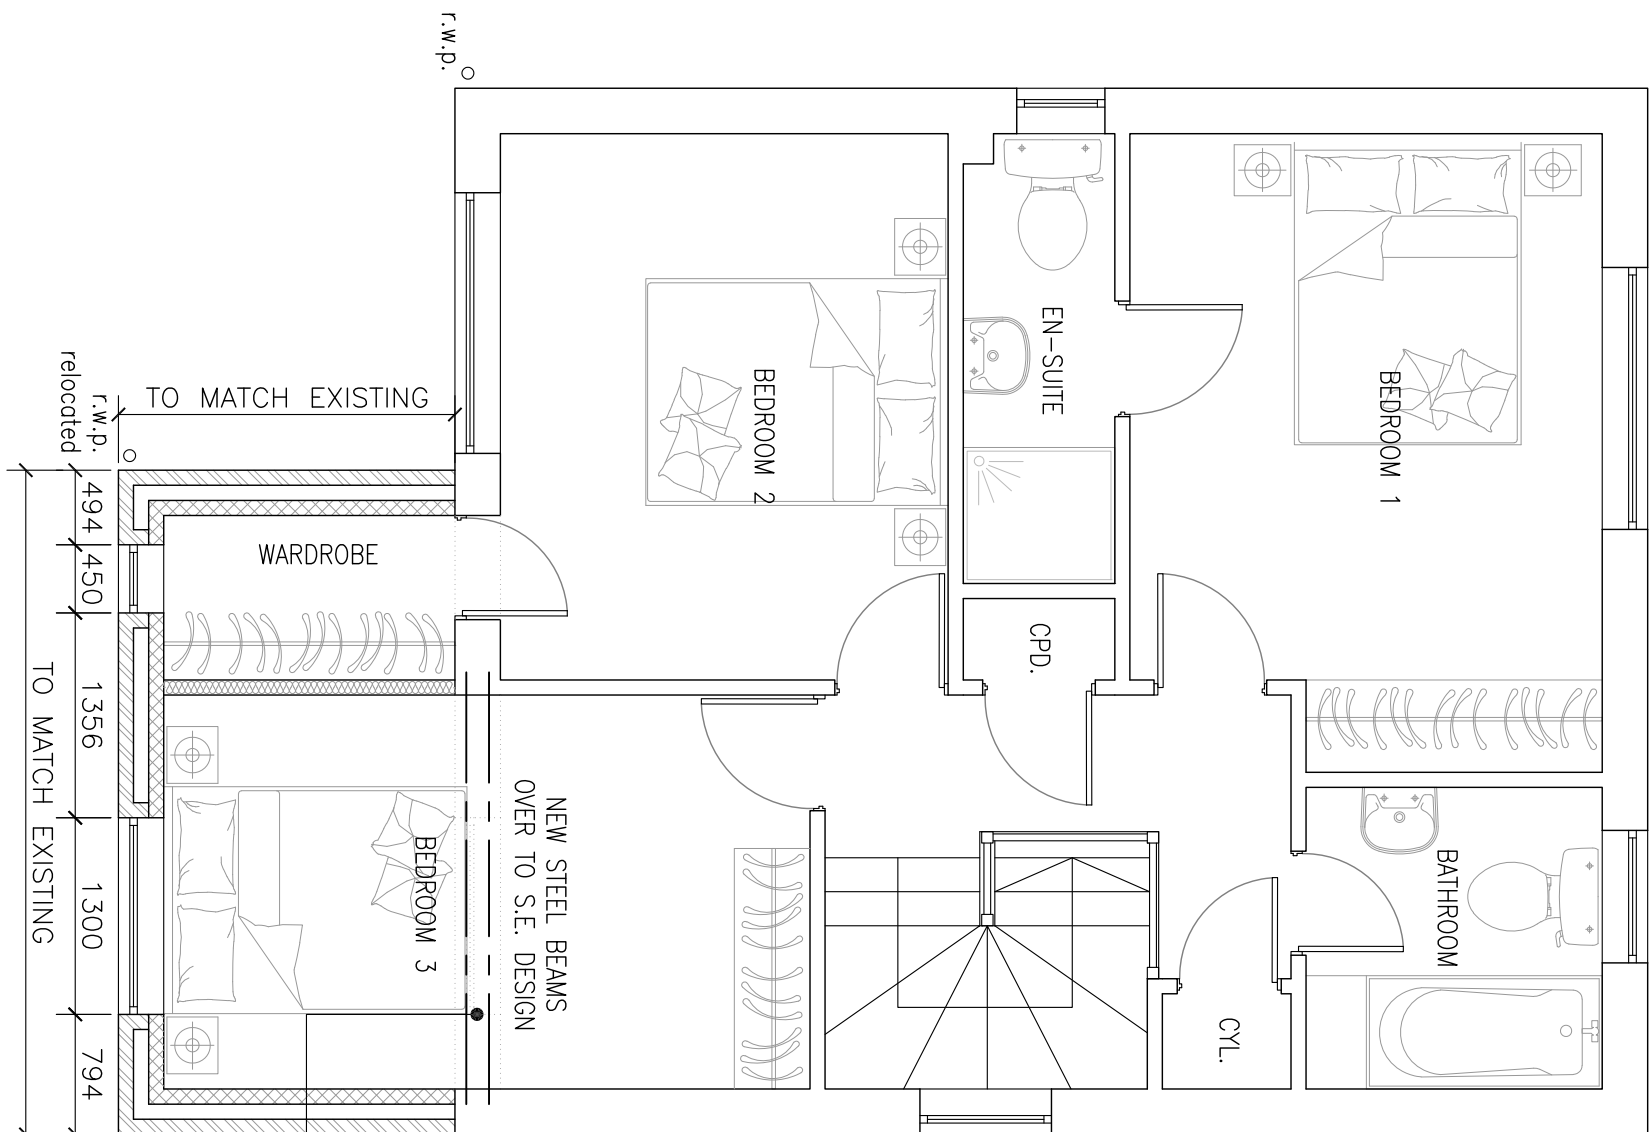


PROPOSED FIRST FLOOR PLAN
SCALE 1:50

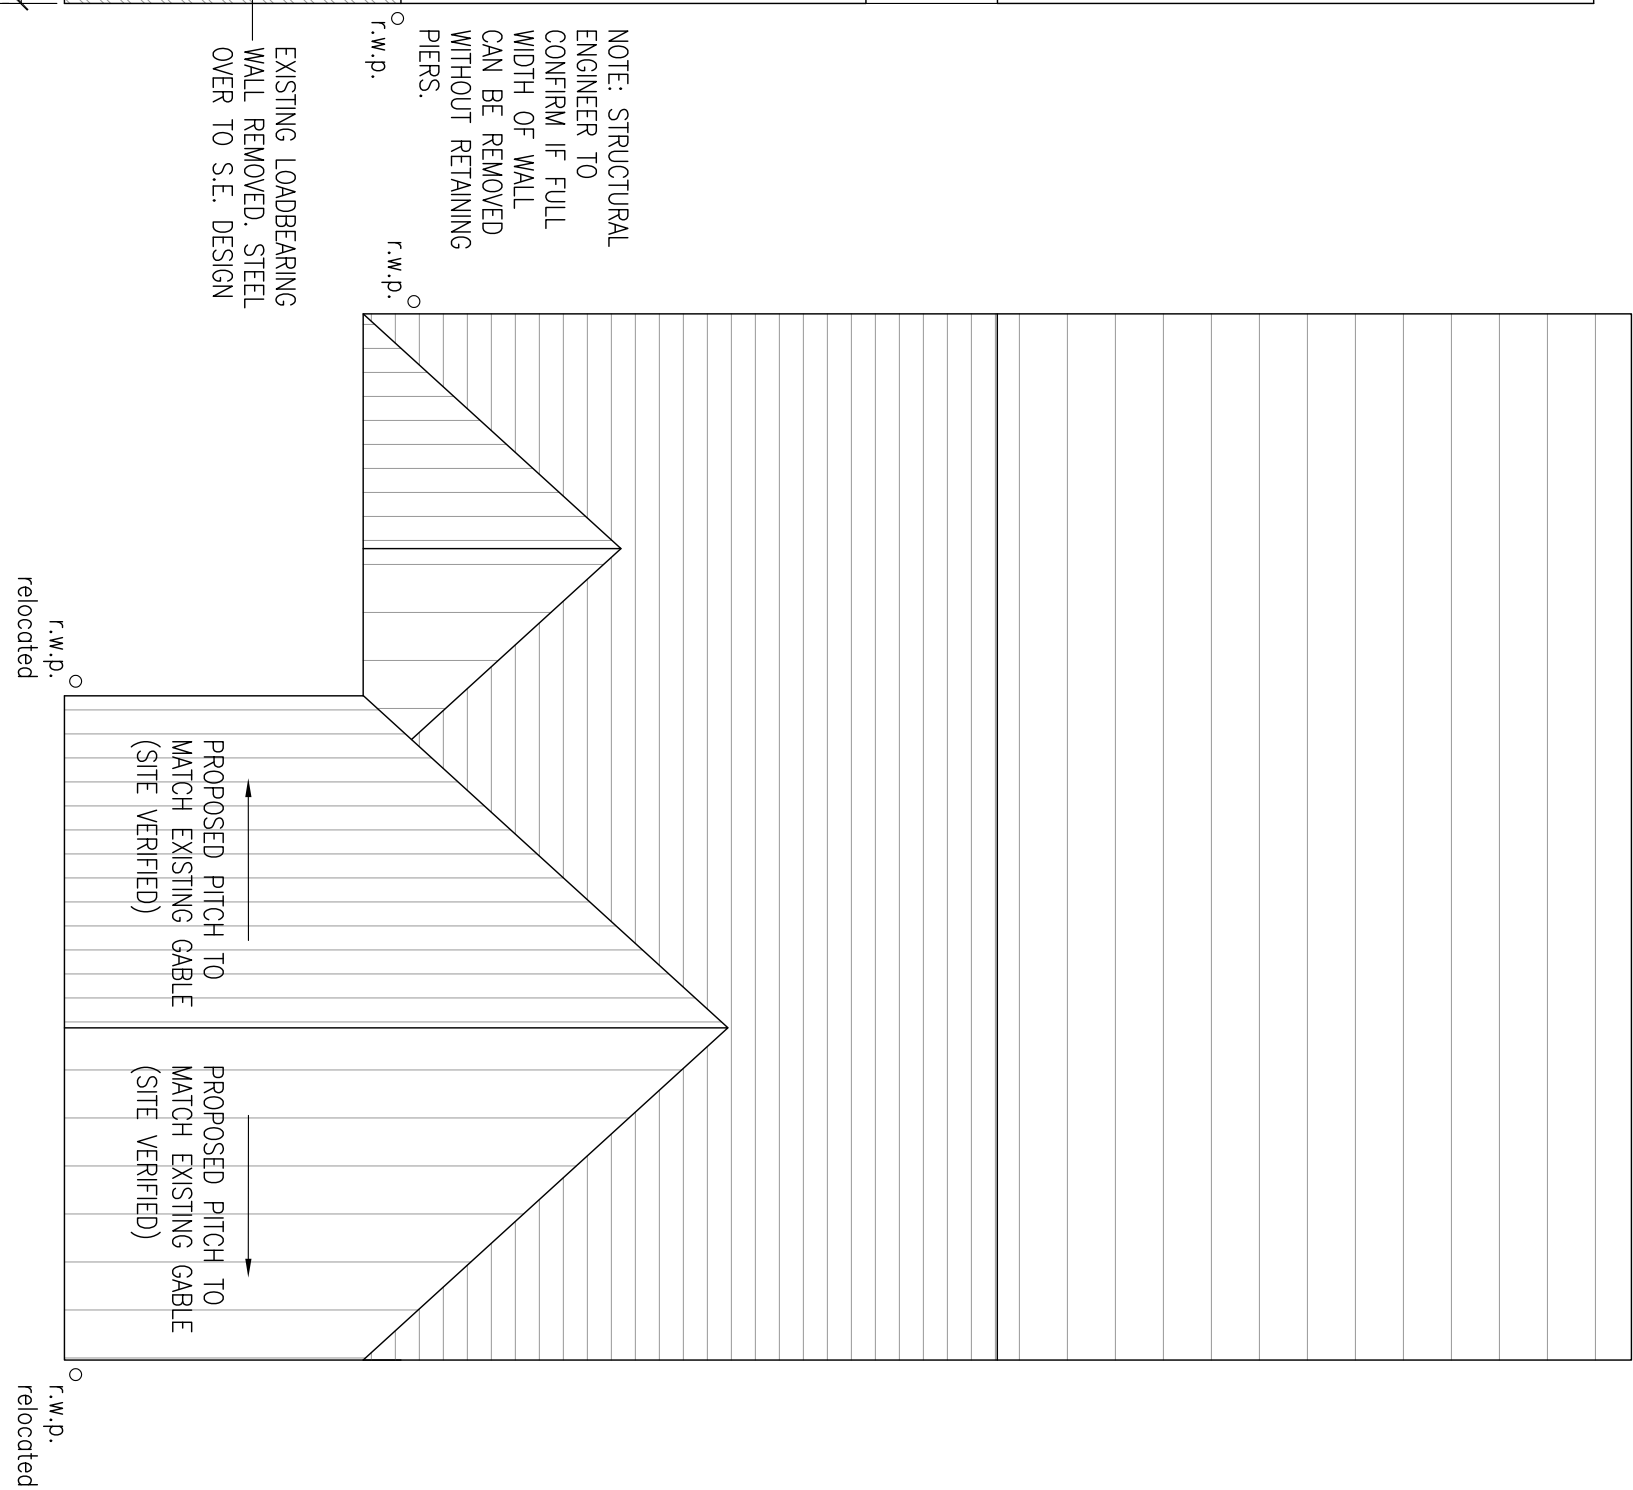

PROPOSED ROOF PLAN
SCALE 1:50




PROPOSED SITE PLAN
SCALE 1:500

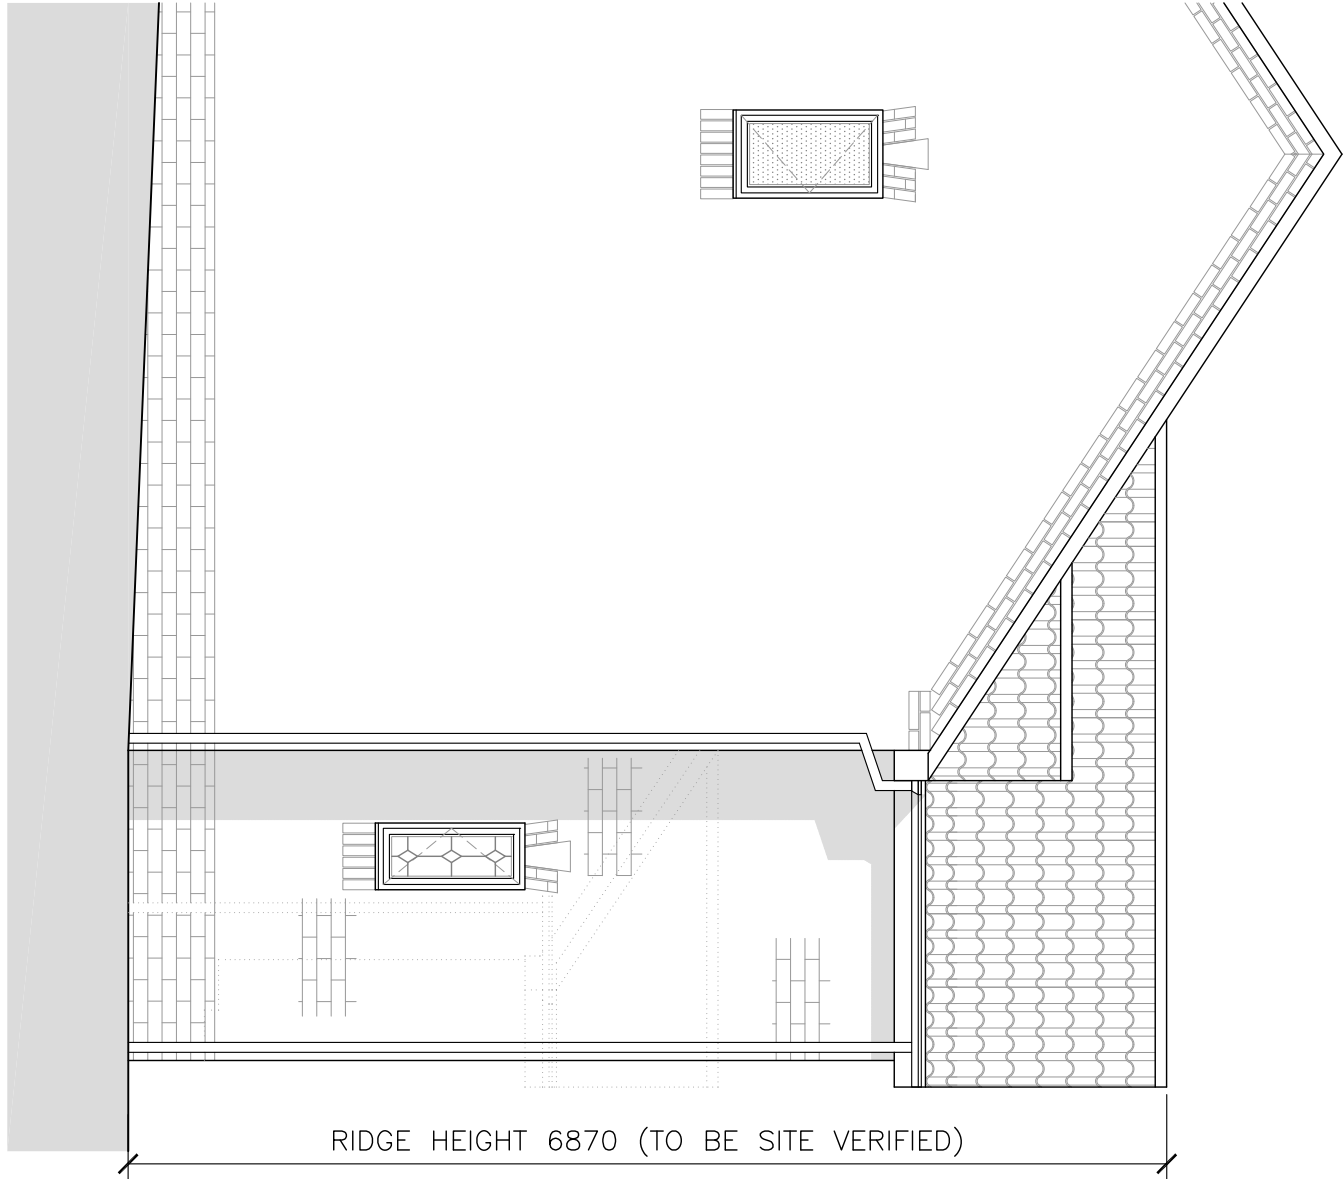

PROPOSED WEST FACING ELEVATION
SCALE 1:50



PROPOSED SOUTH FACING ELEVATION
SCALE 1:50

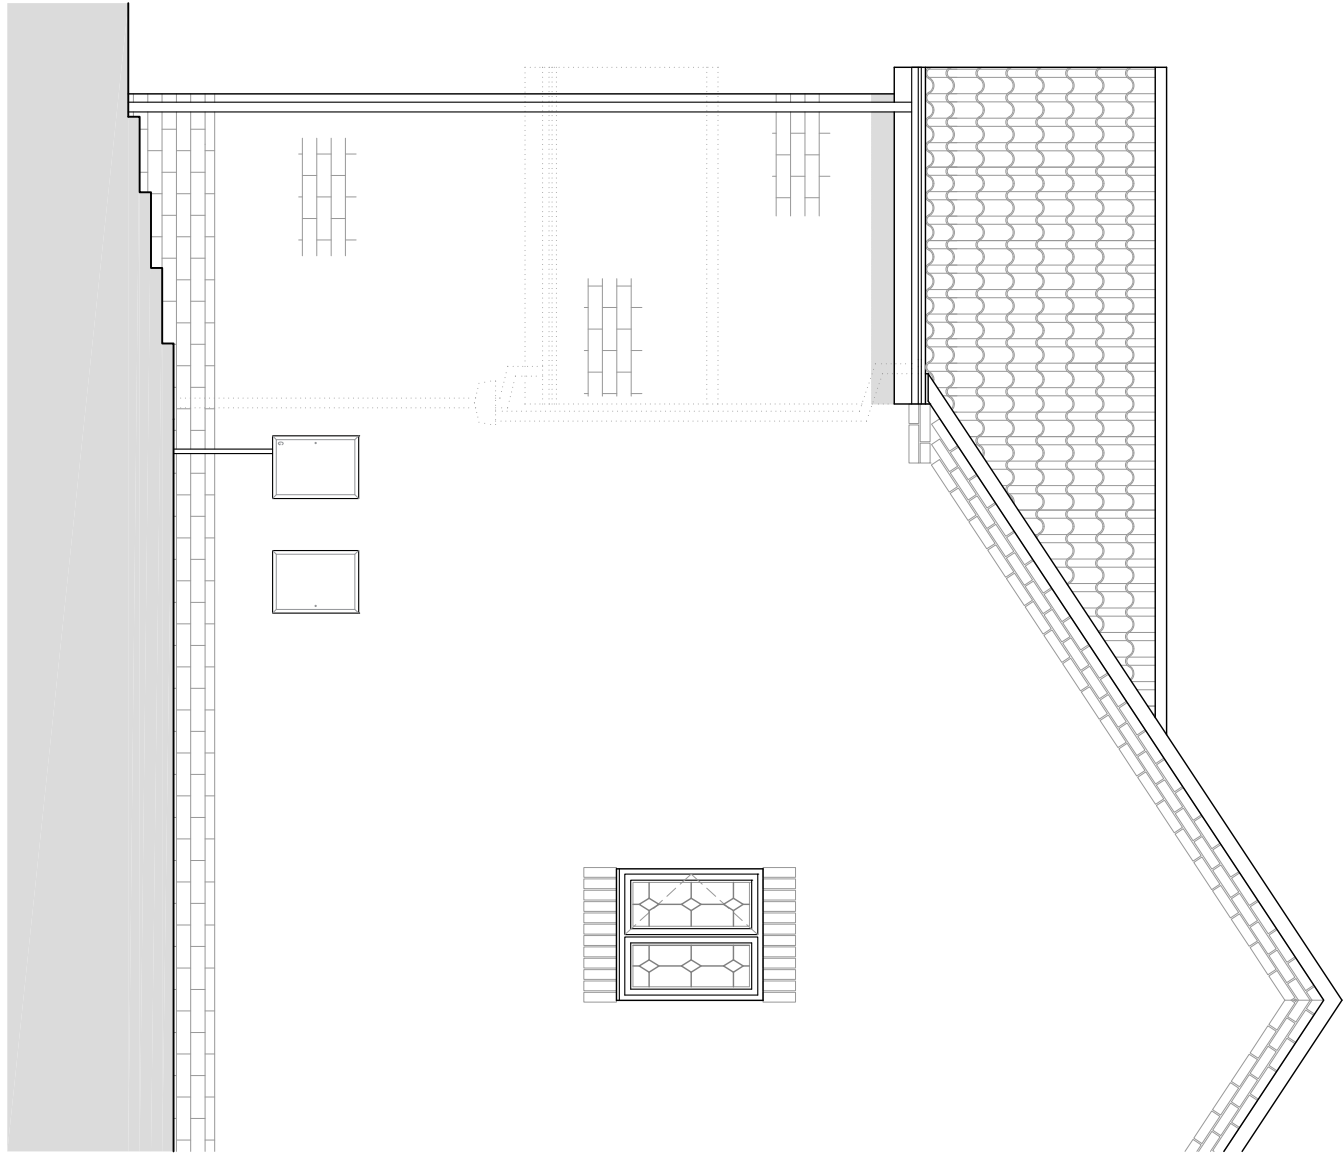

PROPOSED EAST FACING ELEVATION
SCALE 1:50

- NOTES**
- No dimensions to be scaled. IF IN DOUBT ASK.
 - All dimensions must be checked and verified on site by the Contractor prior to the commencement of works and Hinchliffe Architecture & Design Ltd. to be notified of any discrepancies.
 - The copyright of these drawings remains the property of Hinchliffe Architecture & Design Ltd. They must not be reproduced in any way without prior written consent from the originator (Hinchliffe Architecture & Design Ltd.)

AMENDMENTS MADE FOLLOWING CLIENT COMMENTS

Rev.	Date	Description

PLANNING



hinchliffe
ARCHITECTURE & DESIGN LTD
140, 142, 144,1000

Client
MR & MRS G. COLLINS

Project
30 ROUND HILL
DARTON
BARNSELEY
S75 5QJ

Drawing Title
PROPOSED FLOOR PLANS
& SITE PLAN

PROPOSED MATERIALS (ALL TO MATCH EXISTING)	
• MASONRY	– COURSED BRICK WORK
• ROOF TILES	– PROFILED CONCRETE INTERLOCKING TILES
• WINDOWS	– WHITE PVCU WITH LEAD WORK
• RAINWATER GOODS	– WHITE PVCU
• SOFFIT's & FASCIA's	– WHITE PAINTED TIMBER