




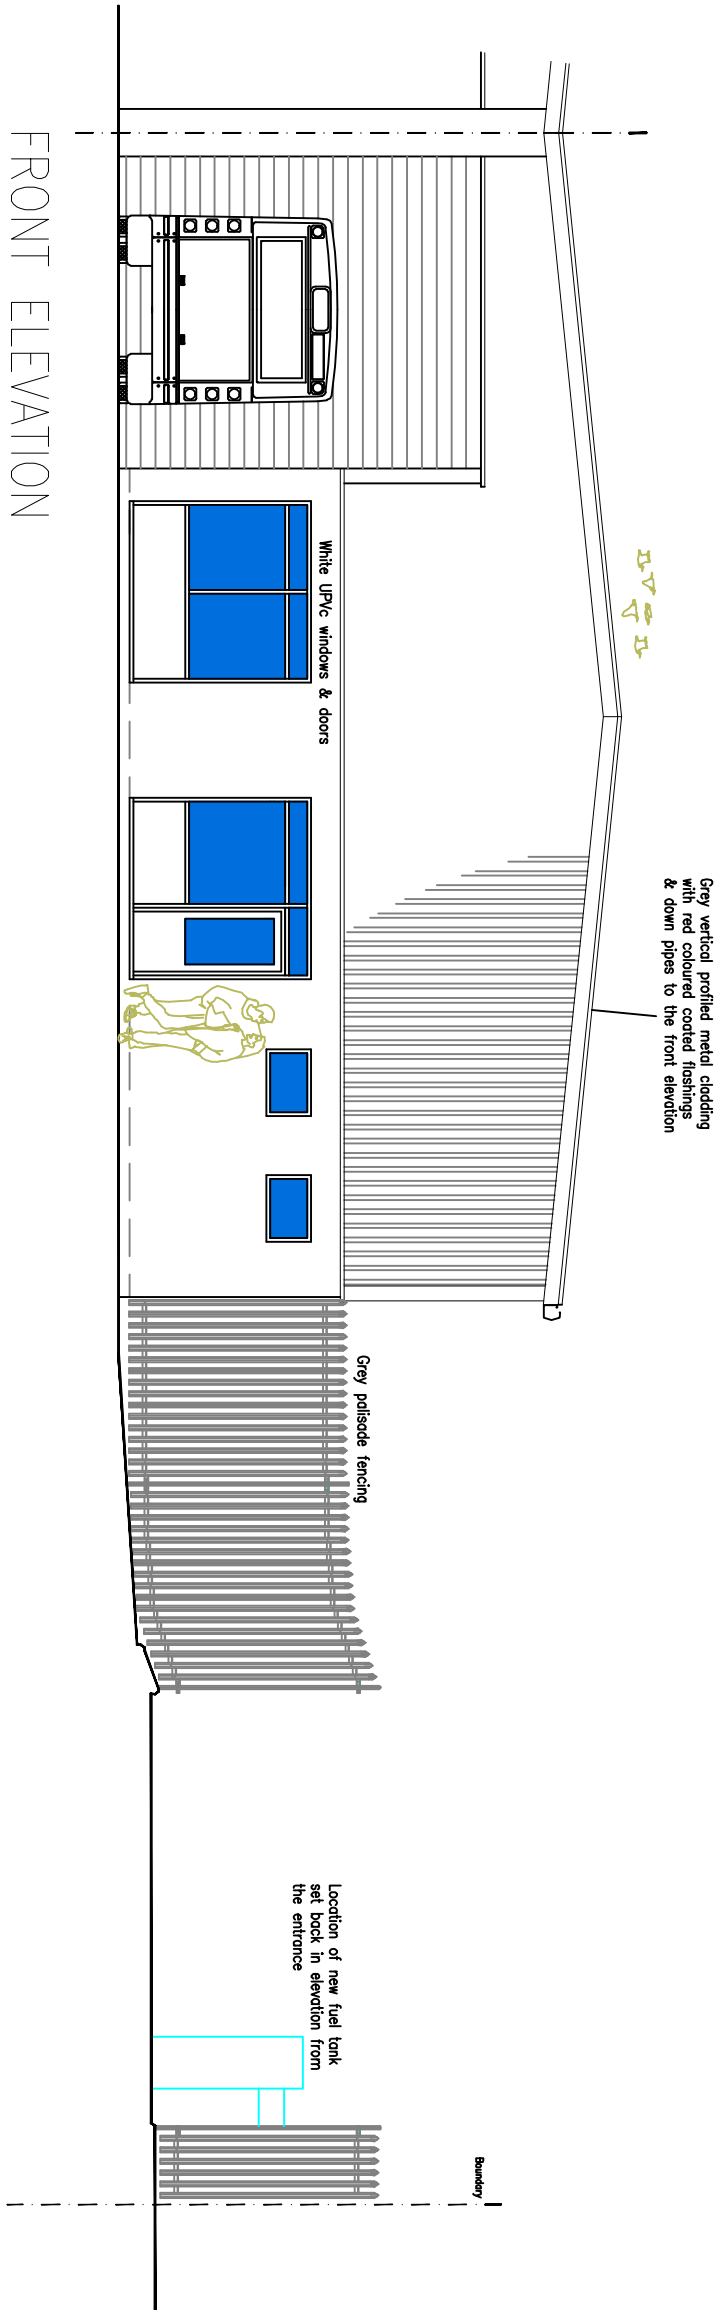

FRONT ELEVATION

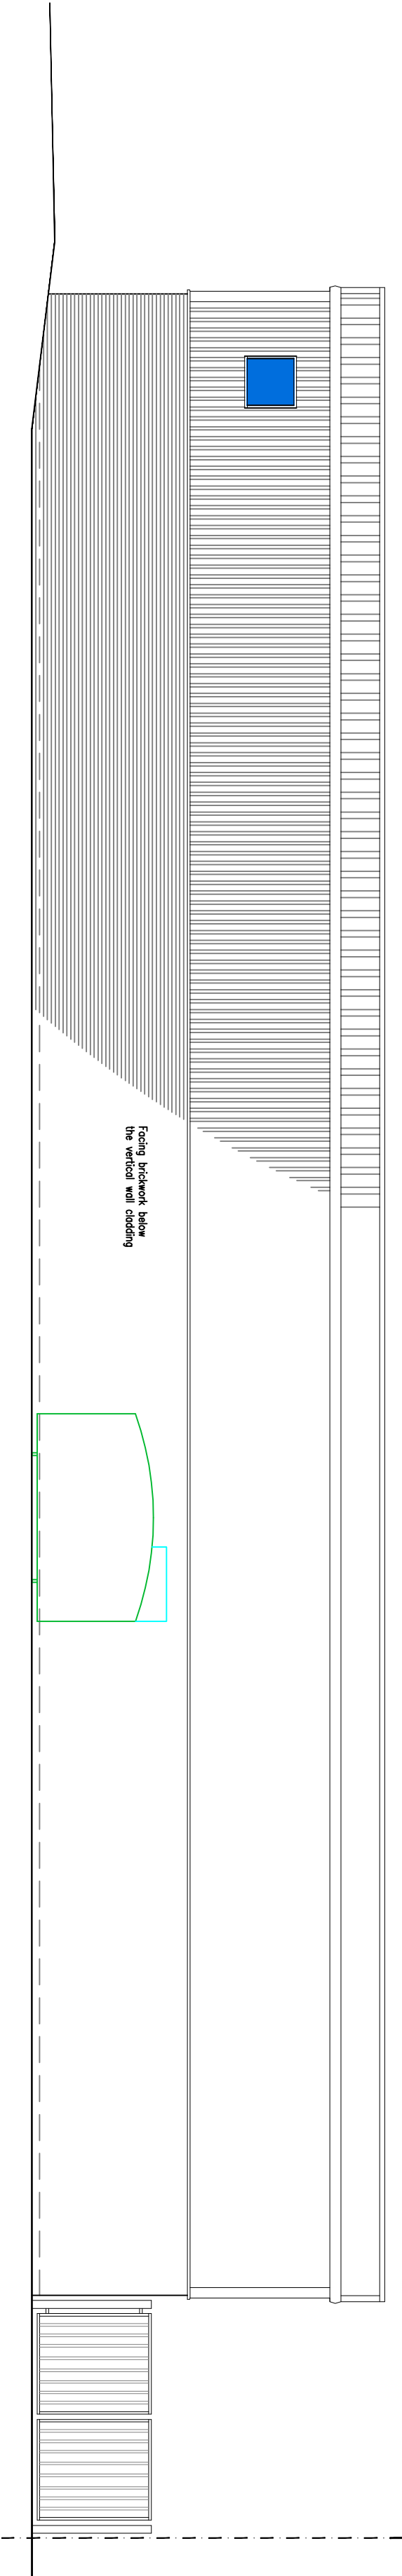

SIDE ELEVATION

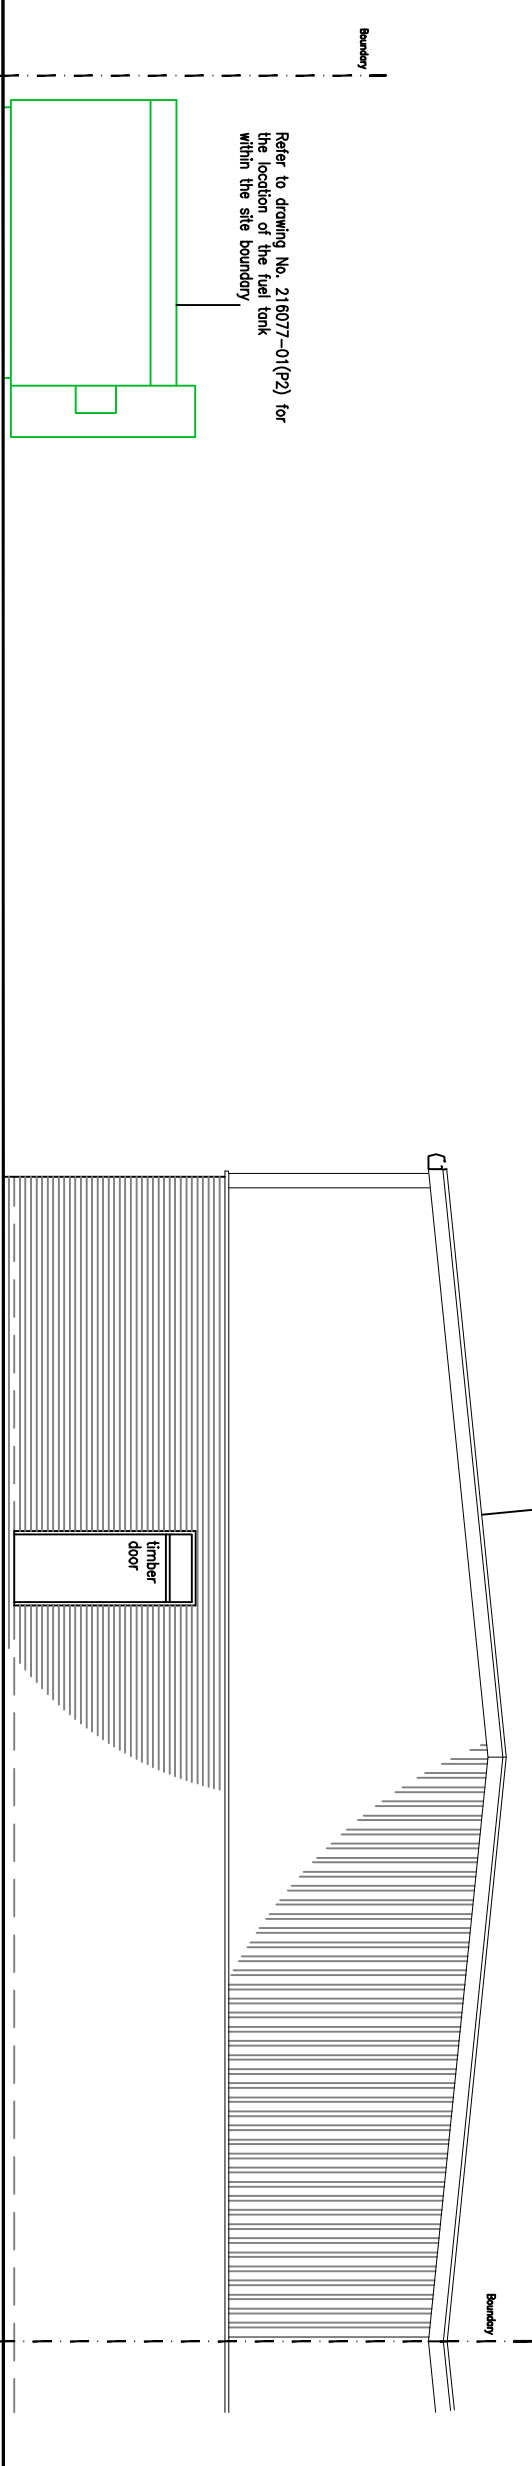

REAR ELEVATION

Notes:
All dimensions in mm unless otherwise specified.
All levels to be checked on site.
Do not scale off this drawing.
All copyright maps and references to be checked prior to printing of materials.
Positions of existing drains must be confirmed prior to proceeding and drains checked as necessary.
All relevant boundary positions to be checked prior to proceeding and it is the client's responsibility to ensure that all relevant boundary positions of the place is suited within their ownership and not subject to any restrictions or covenants.
It is the client's responsibility of the client to obtain permission from the relevant authorities for all works to be carried out by the client and not by the architect.
eg. Discretion within 3.0m, discretion within 6.0m if undermining the neighbour's foundation, party wall.
This drawing remains the property of Maydean Design (Architectural) limited and cannot be copied without consent.
Maydean Design (Architectural) limited is not responsible for any construction or construction-related matters. The suitability of any existing structures and stability of the ground is the client's responsibility. The client is advised to consult a structural engineer prior to the existing buildings/associated structures.

Rev/Description	Date	By	CHK
-----------------	------	----	-----

Status	Purpose for issue
Schema	☐ Planning ☒ Bld. Regs ☐ Other
Construction	☐ Tender ☐ As Built ☐ Other


Client
YORKSHIRE TIGERS

Context
BARNSELEY DEPOT, ALDHAM INDUSTRIAL ESTATE, BARNSELEY.

Drawing

FUEL TANK AND DEPOT ELEVATIONS

MAYDEAN DESIGN

 

Paul Lane Business Centre,
17-19 The Square,
Poynton,
Stockport
SK12 9DE
Tel: 01628 978778
info@maydeandesign.co.uk
www.maydeandesign.co.uk

Architecture Ltd

Drawing No. 1477/A001
Scale 1:100
Date 02/17
Drawn MLJ
Sheet A2@1:100