


The general contractor is responsible for the verification all dimensions on site and the architect is to be informed of any discrepancy.

The status of information contained in a computer copy of this drawing shall be limited to that conveyed by the paper copy.


Revisions:
A 24/02/11 JK/PDG Elevations updated following revisions to FFL's.
B 08/03/11 PDG/PDG Window specification amended.

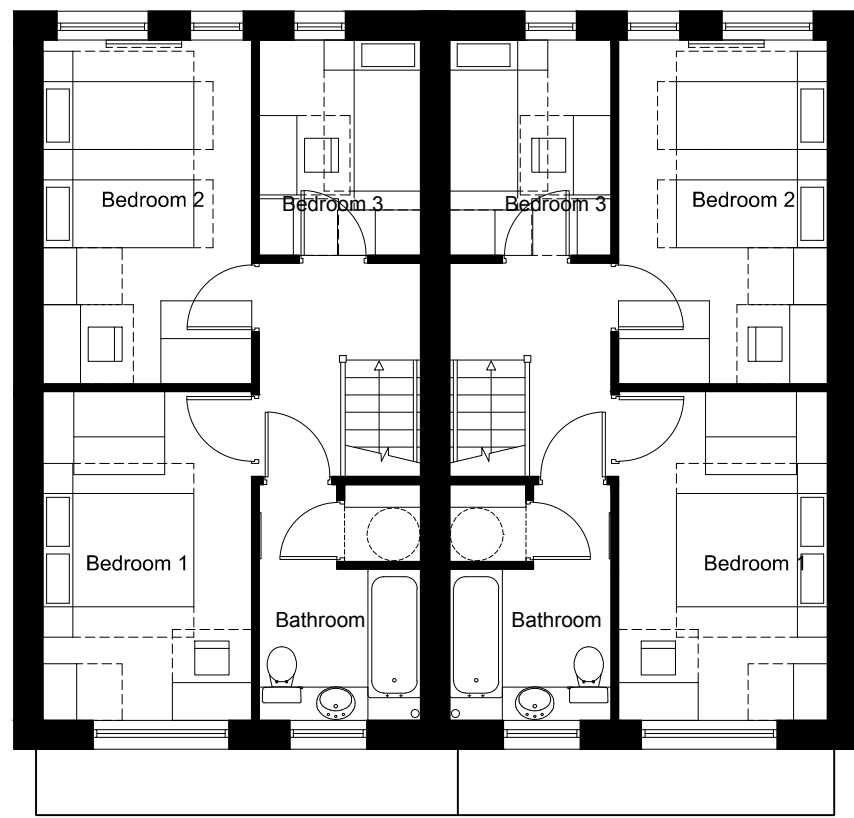


3B5P

First Floor

3B5P

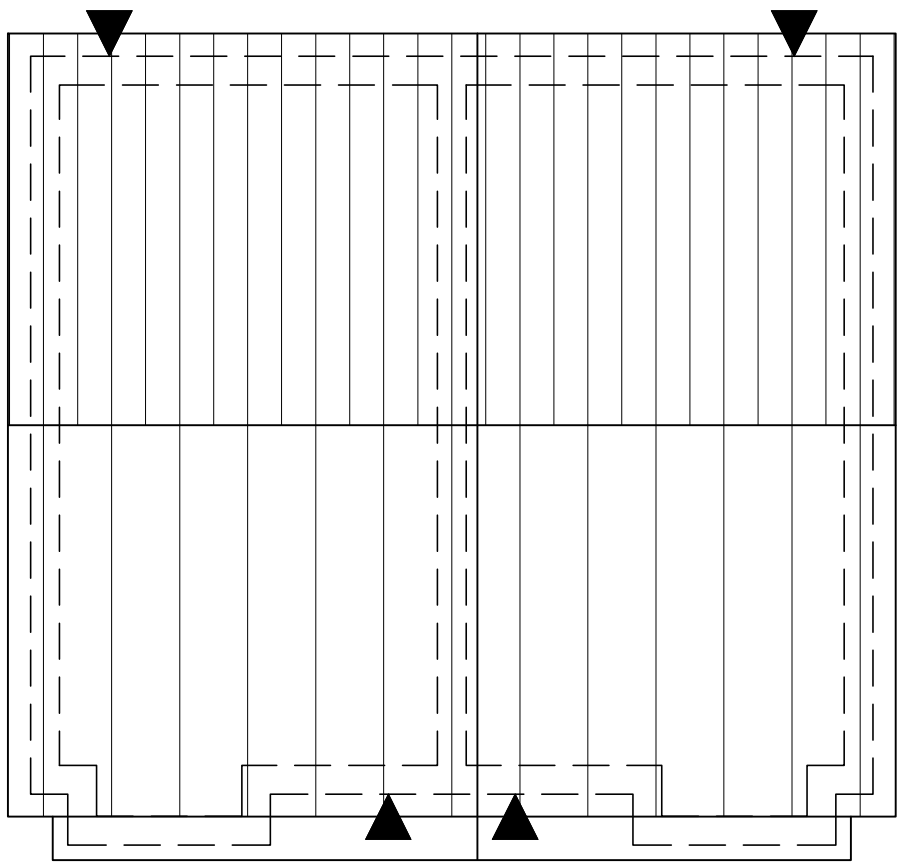


Roof Plan

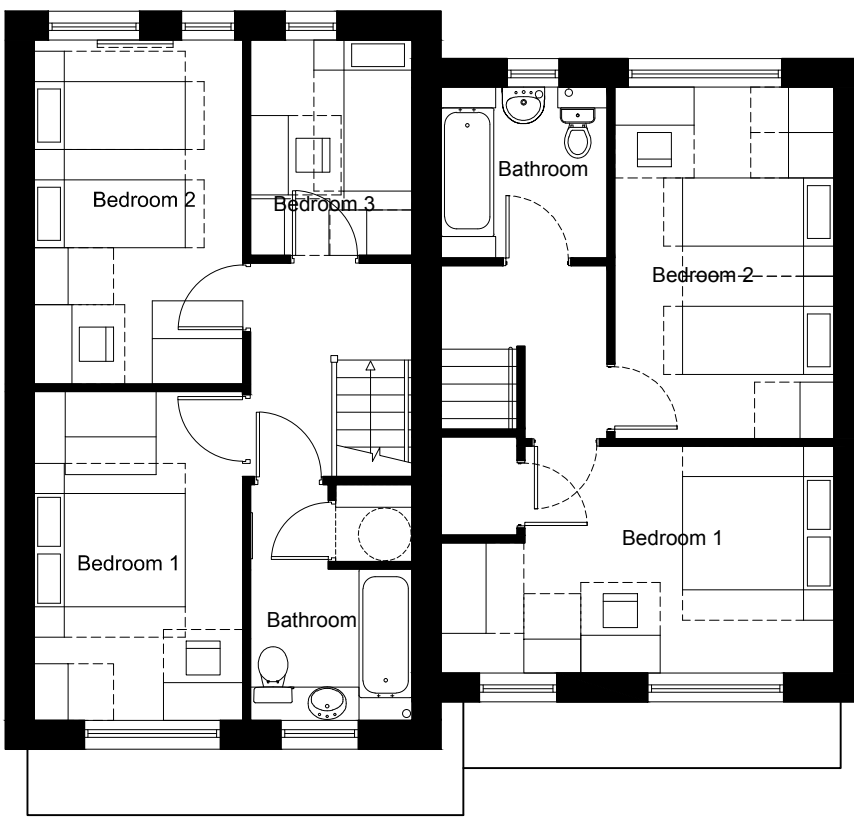


3B5P

First Floor

2B4P

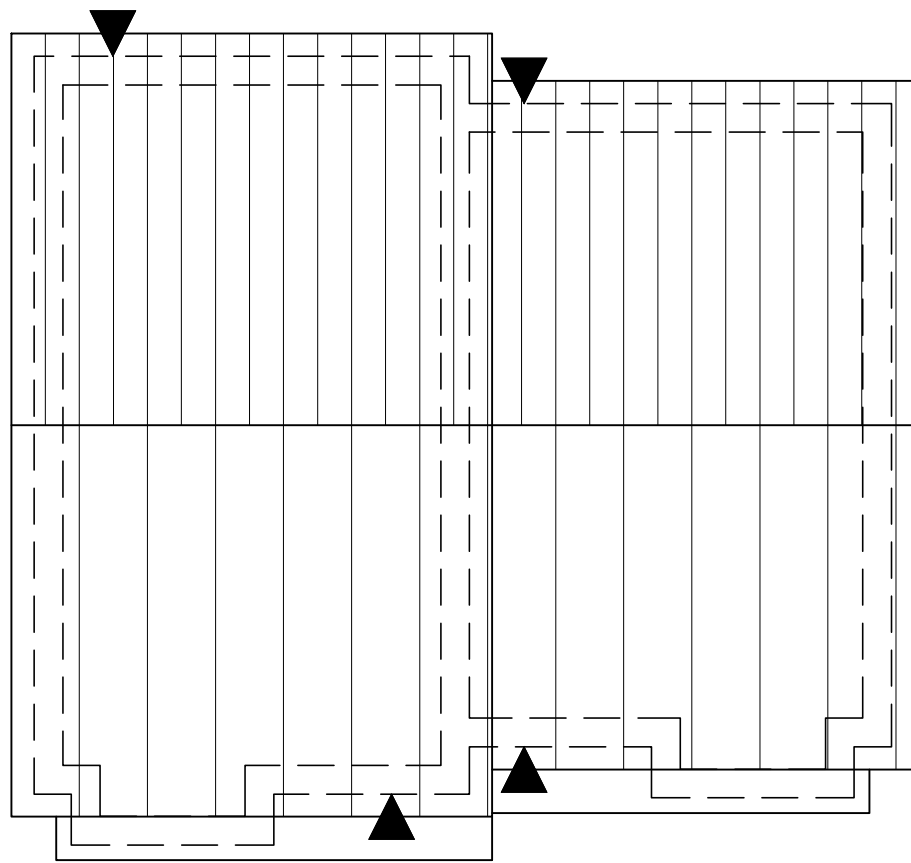

Roof Plan

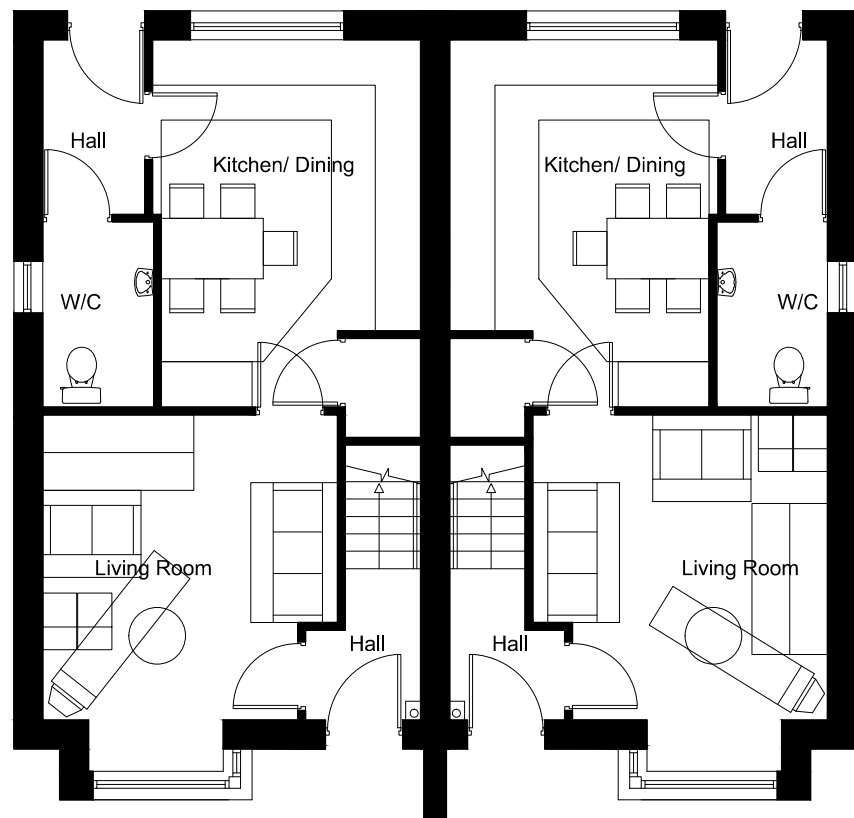


3B5P

Ground Floor

3B5P

Materials Key:
1. FL quality facing brickwork
2. Off-white through coloured render
3. Grey interlocking low profile tile
4. Black UPVC rainwater goods
5. White UPVC Fascia's and soffit's
6. Dual coloured UPVC doubled glazed window frames dark grey (RAL 7005) outer finish and white inner finish
7. Gloss painted finish timber security door to achieve PAS-24
8. Blue/Grey Marley Eternit Lamina external cladding panel
9. Powder coated (grey) metal gate comprising circular bars on horizontal carrier rails.
10. Facing brickwork stepped back by 10mm.

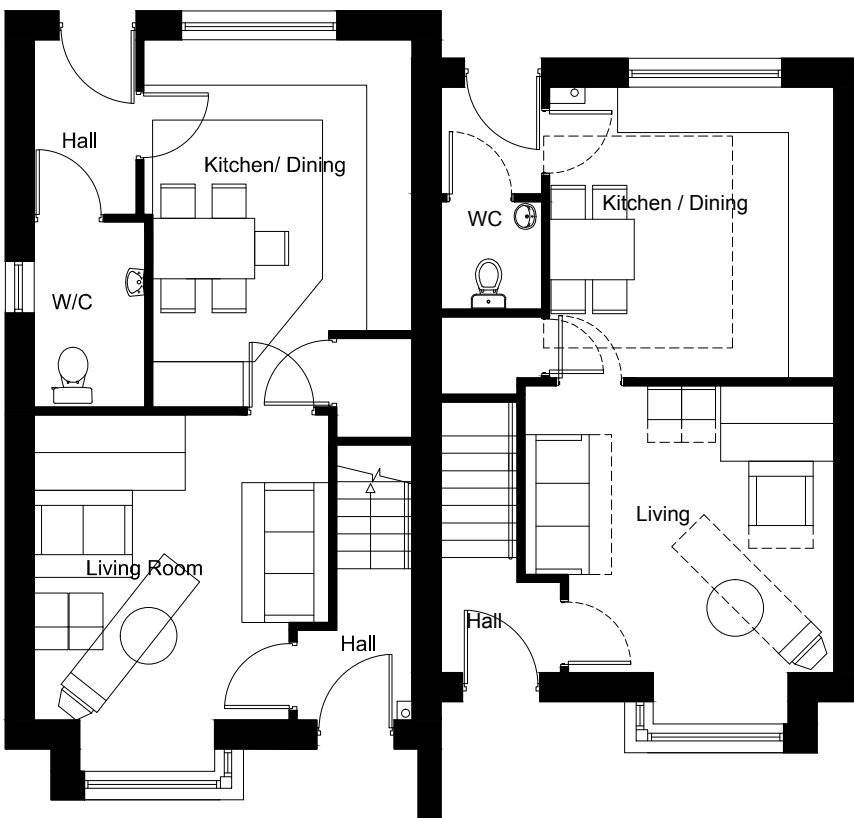

3B5P


Ground Floor

2B4P

Materials Key:
1. FL quality facing brickwork
2. Off-white through coloured render
3. Grey interlocking low profile tile
4. Black UPVC rainwater goods
5. White UPVC Fascia's and soffit's
6. Dual coloured UPVC doubled glazed window frames dark grey (RAL 7005) outer finish and white inner finish
7. Gloss painted finish timber security door to achieve PAS-24
8. Blue/Grey Marley Eternit Lamina external cladding panel
9. Powder coated (grey) metal gate comprising circular bars on horizontal carrier rails.
10. Facing brickwork stepped back by 10mm.




North-West Elevation

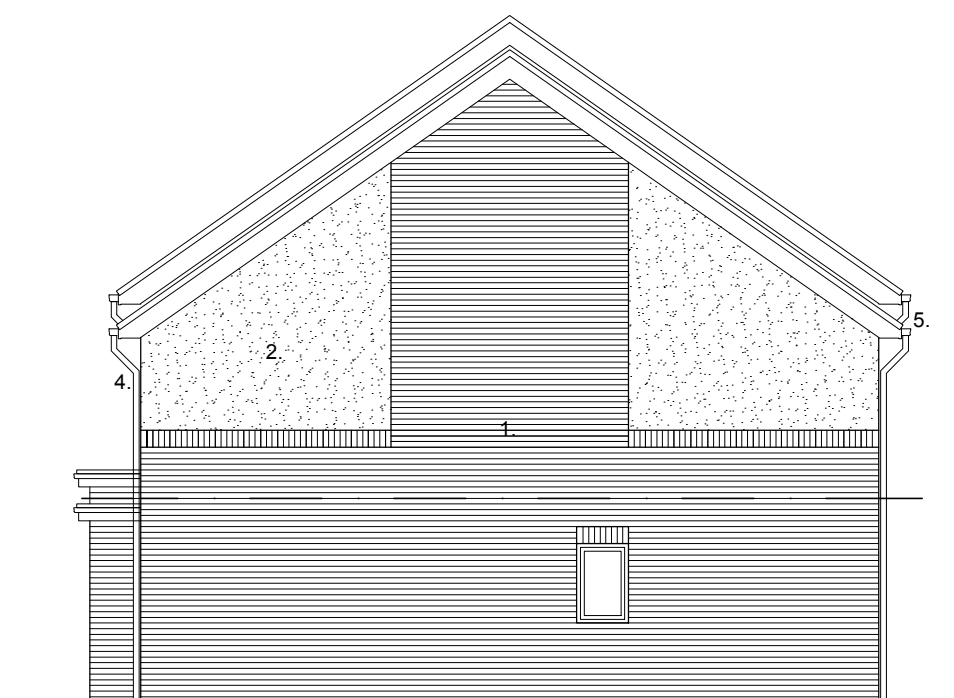

South-West Elevation




West Elevation

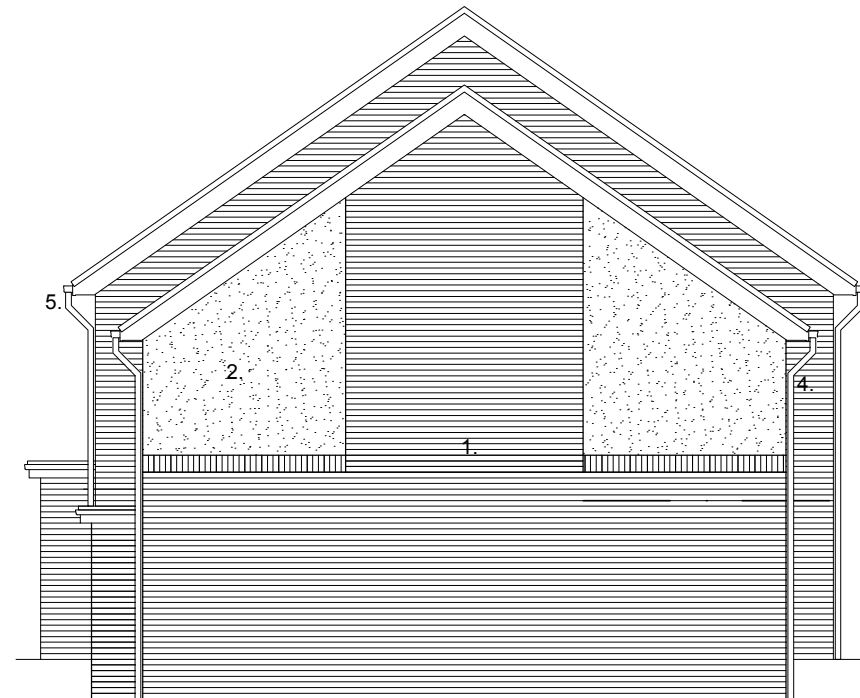

South Elevation




South-East Elevation

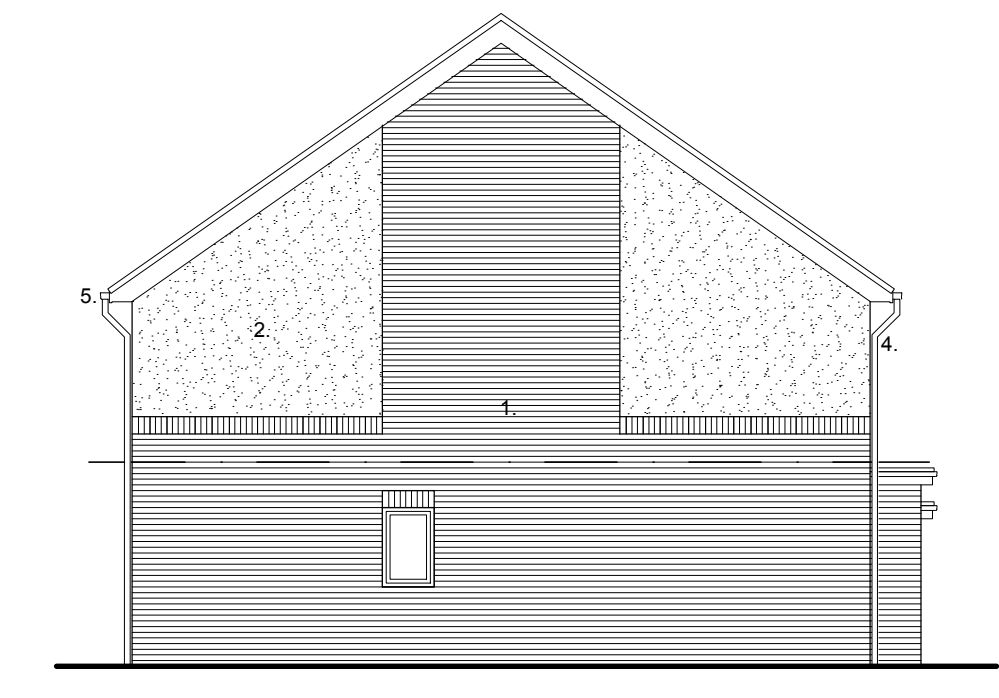

North-East Elevation



East Elevation

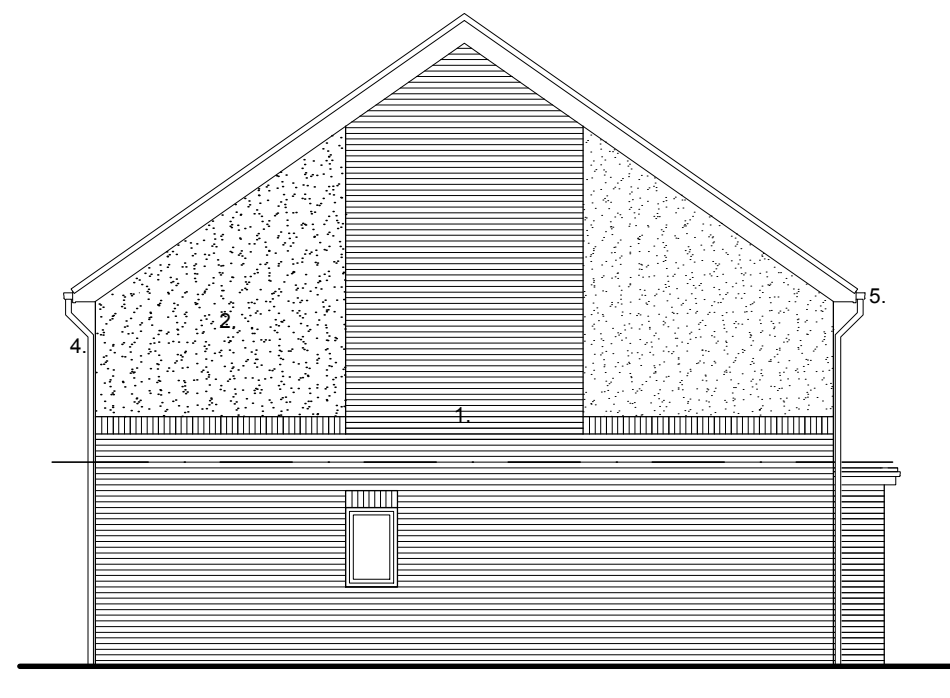

North Elevation

Plots 1 & 2

Plots 3 & 4

1:100 SCALE BAR
0 5 1 2 3 5 Metres

Plans & Elevations
Plots 1-4
Alric Drive, Cundy Cross, Barnsley
Yorkshire Housing



drawing status
approval
construction
preliminary
record
information
comment
tender

Scale 1:100 @ a1

Date 04 January 2011

Drawn RJ/PDG

Dwg No 2121.43.100B

