




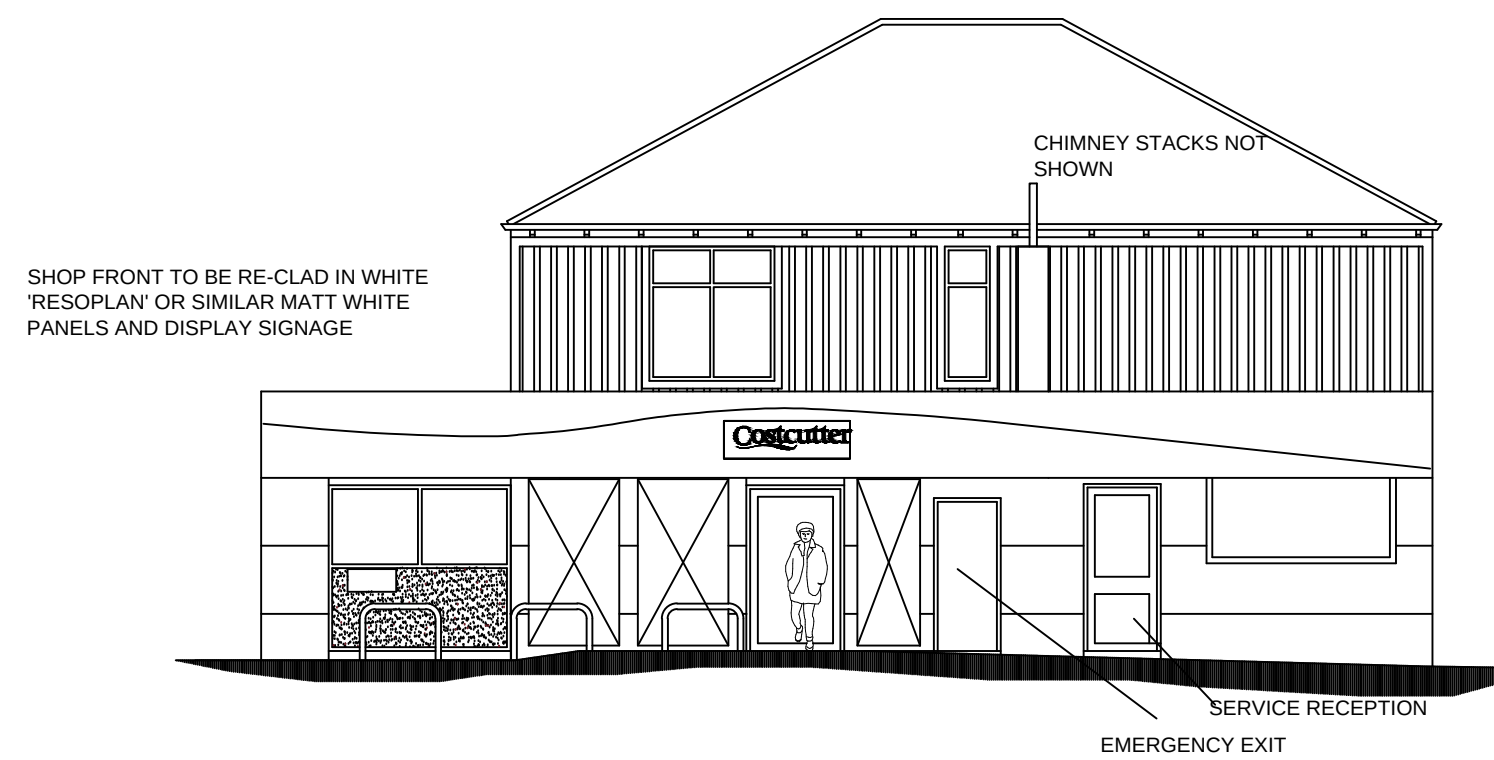


FRONT ELEVATION
AS PROPOSED

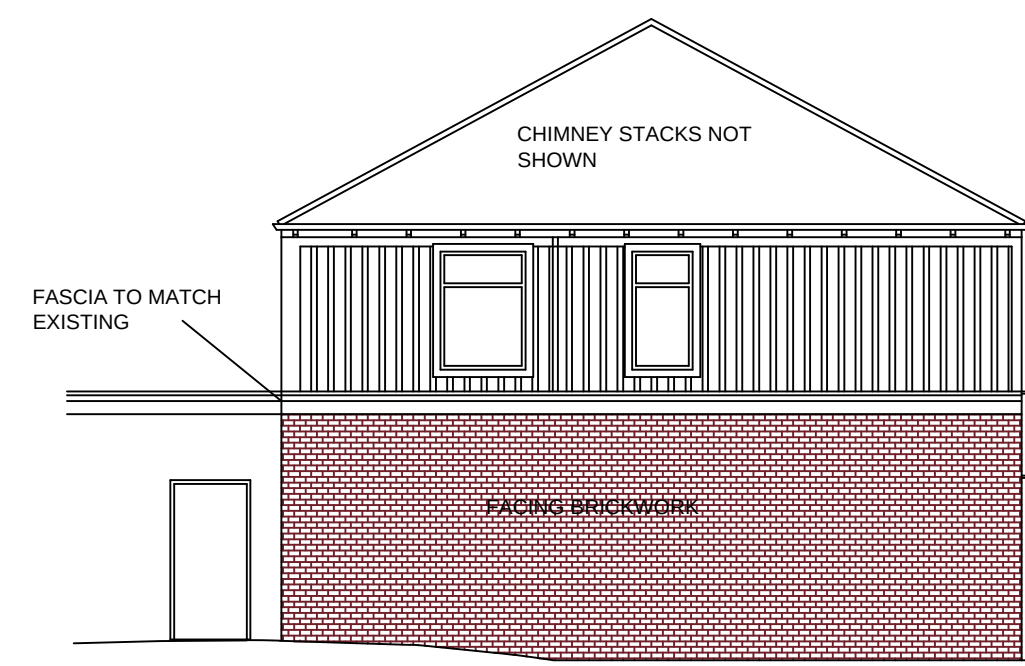


SIDE ELEVATION
AS PROPOSED

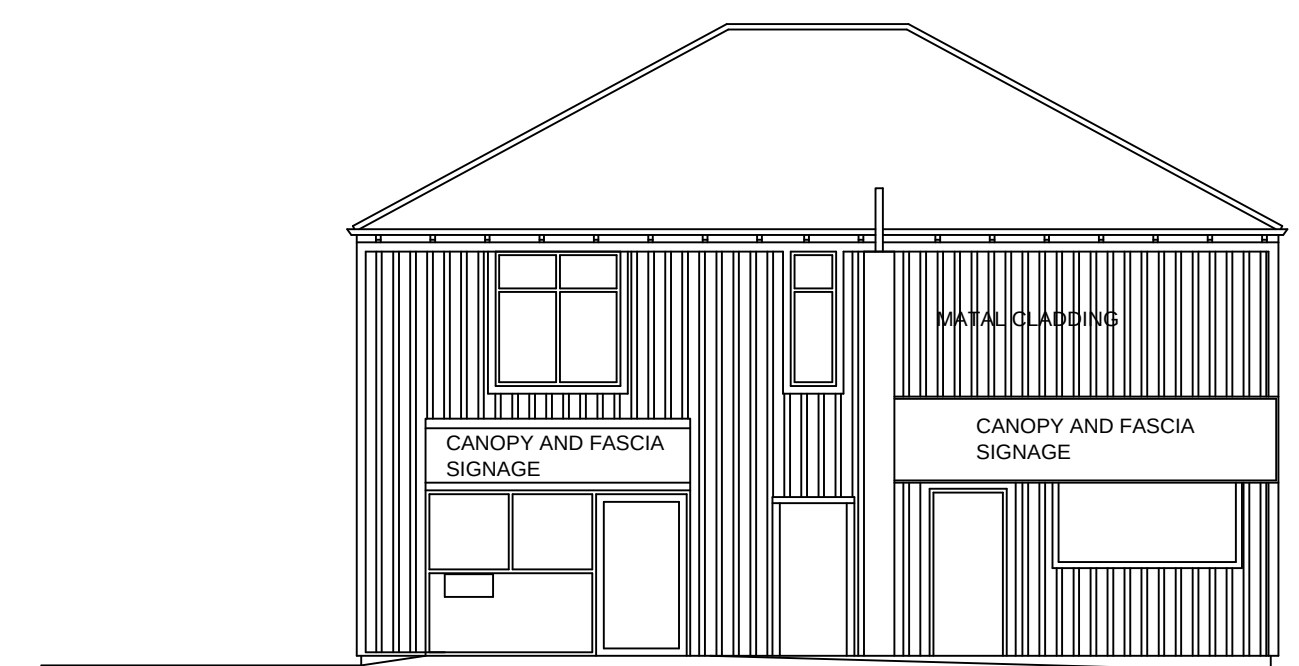


FRONT ELEVATION
AS EXISTING

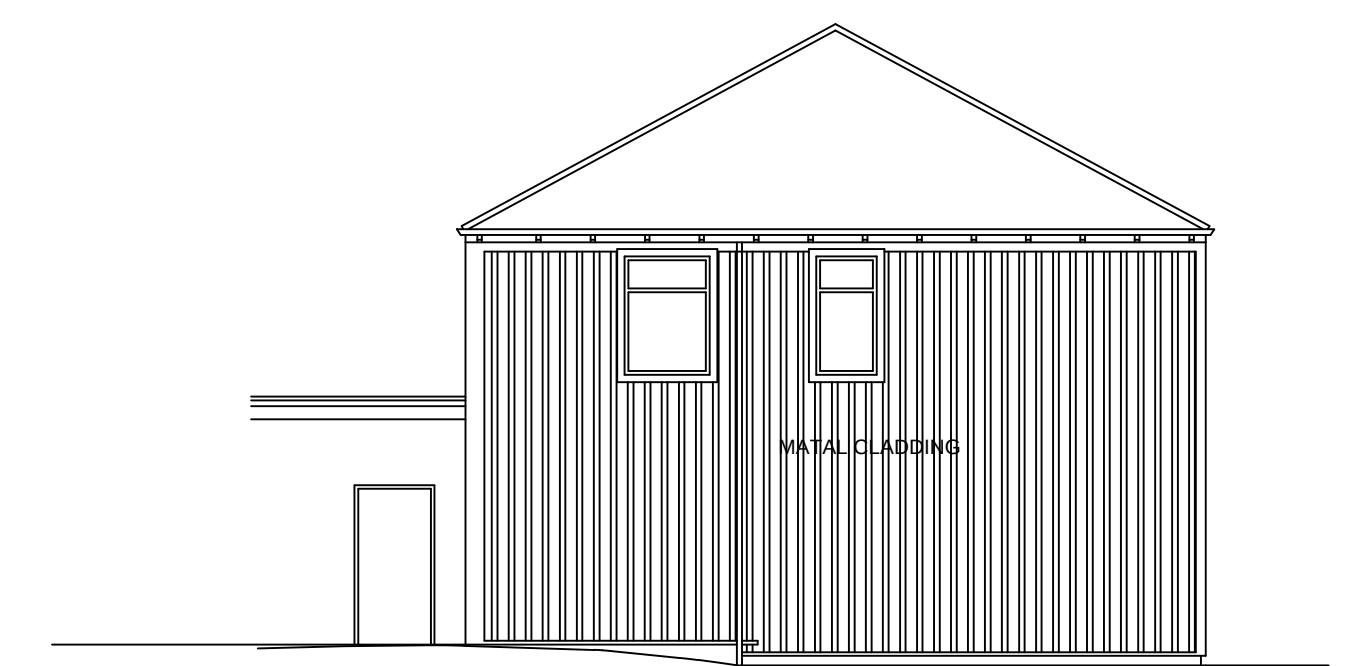


SIDE ELEVATION
AS EXISTING

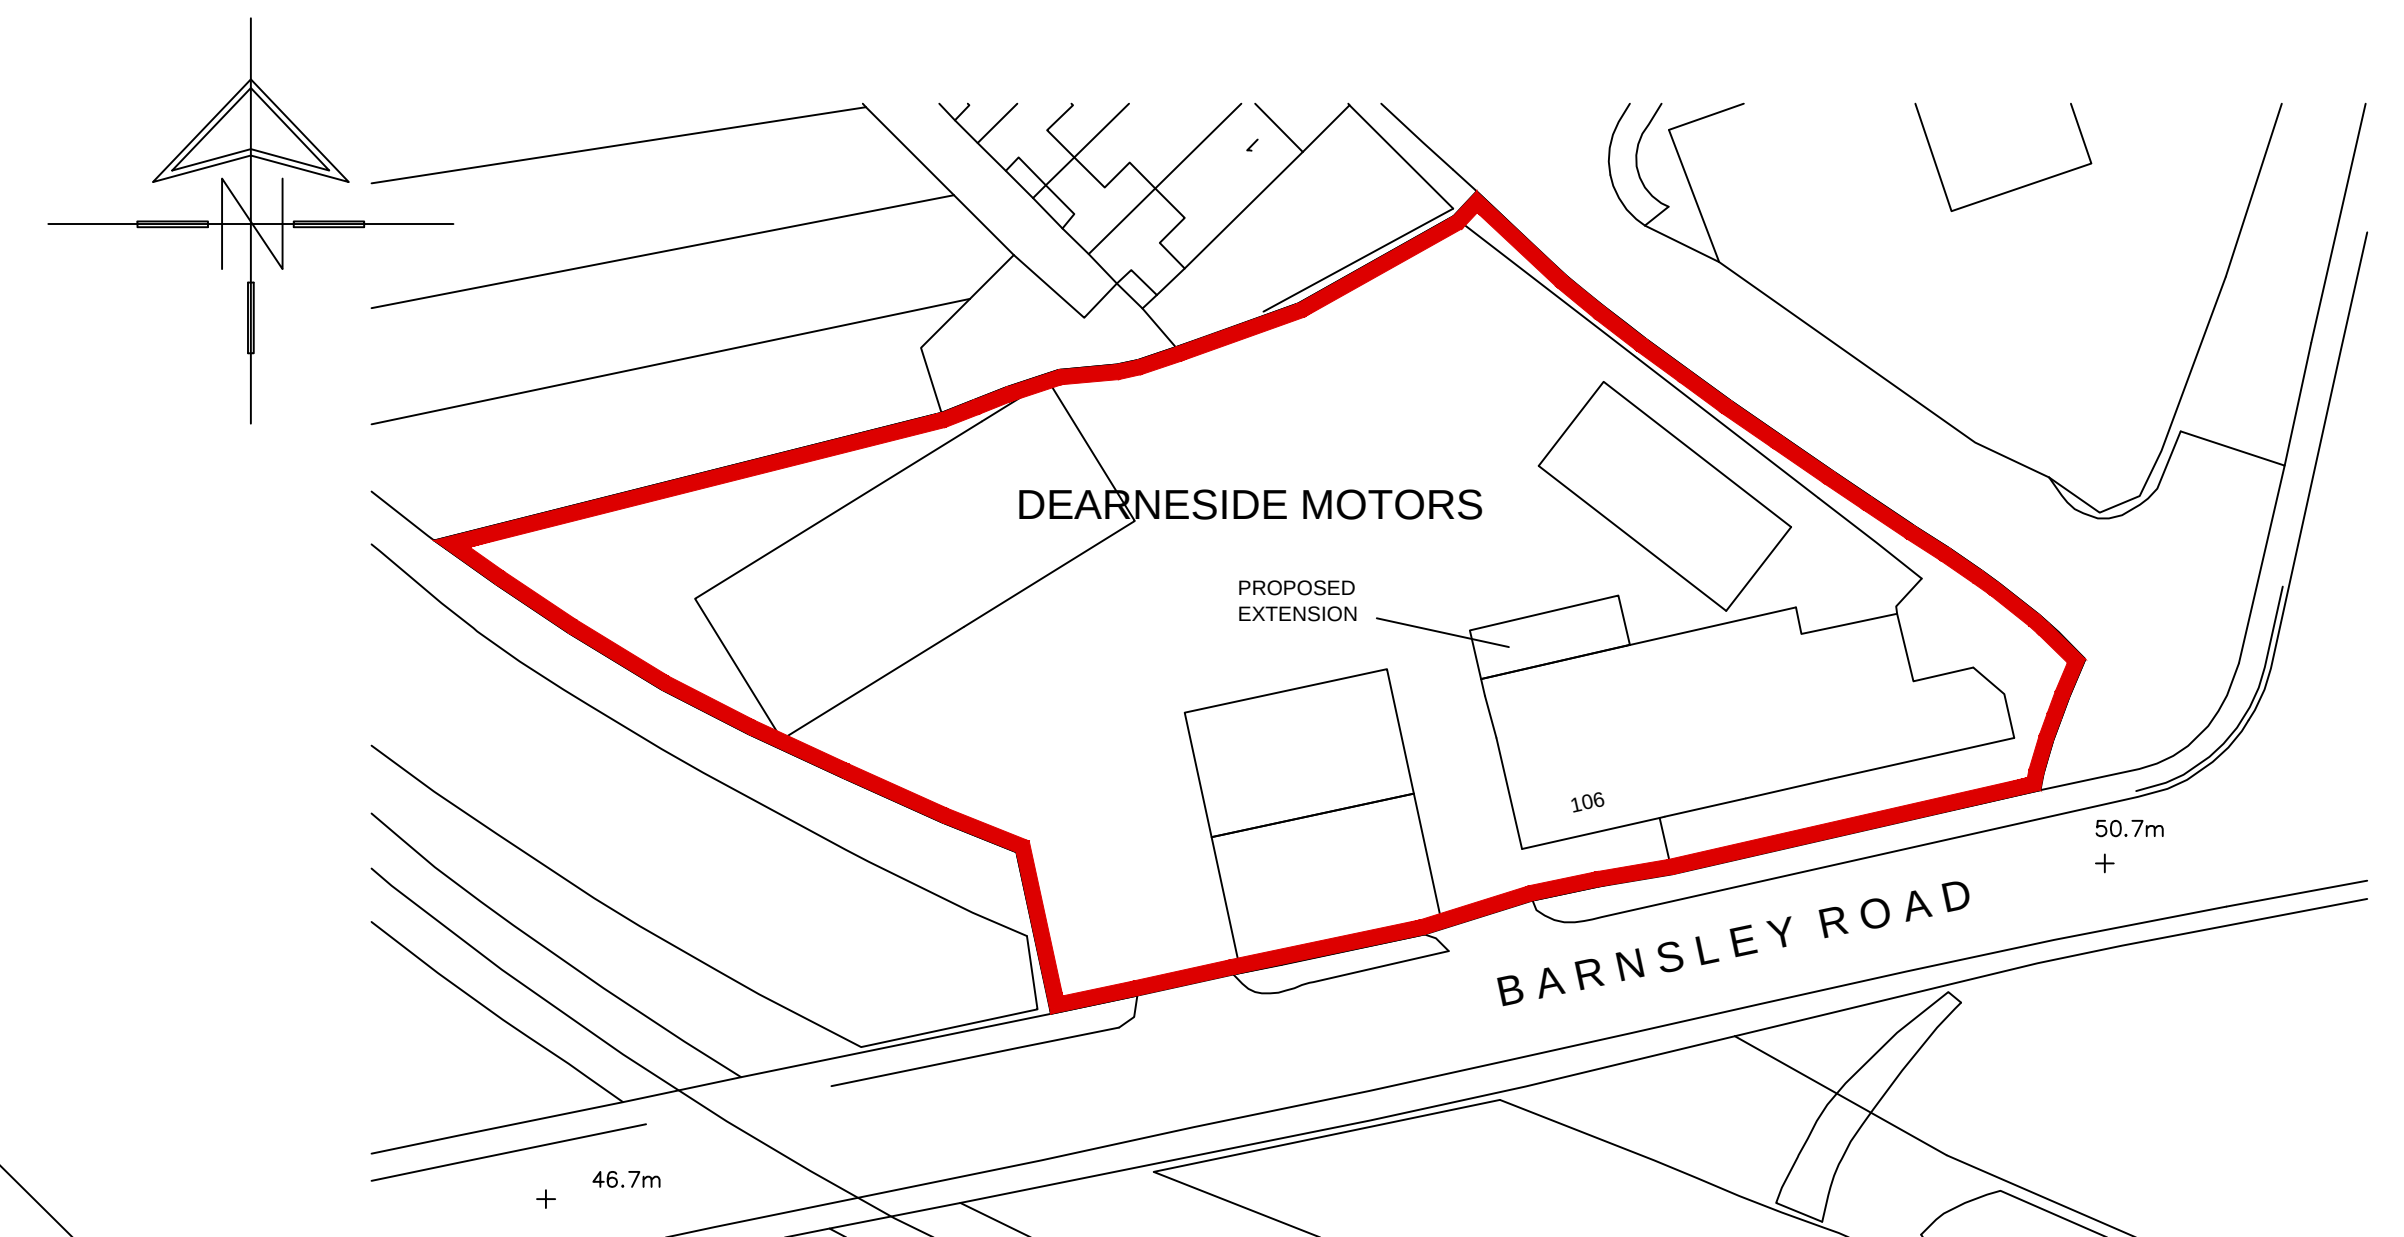

SITE PLAN
Scale 1:500

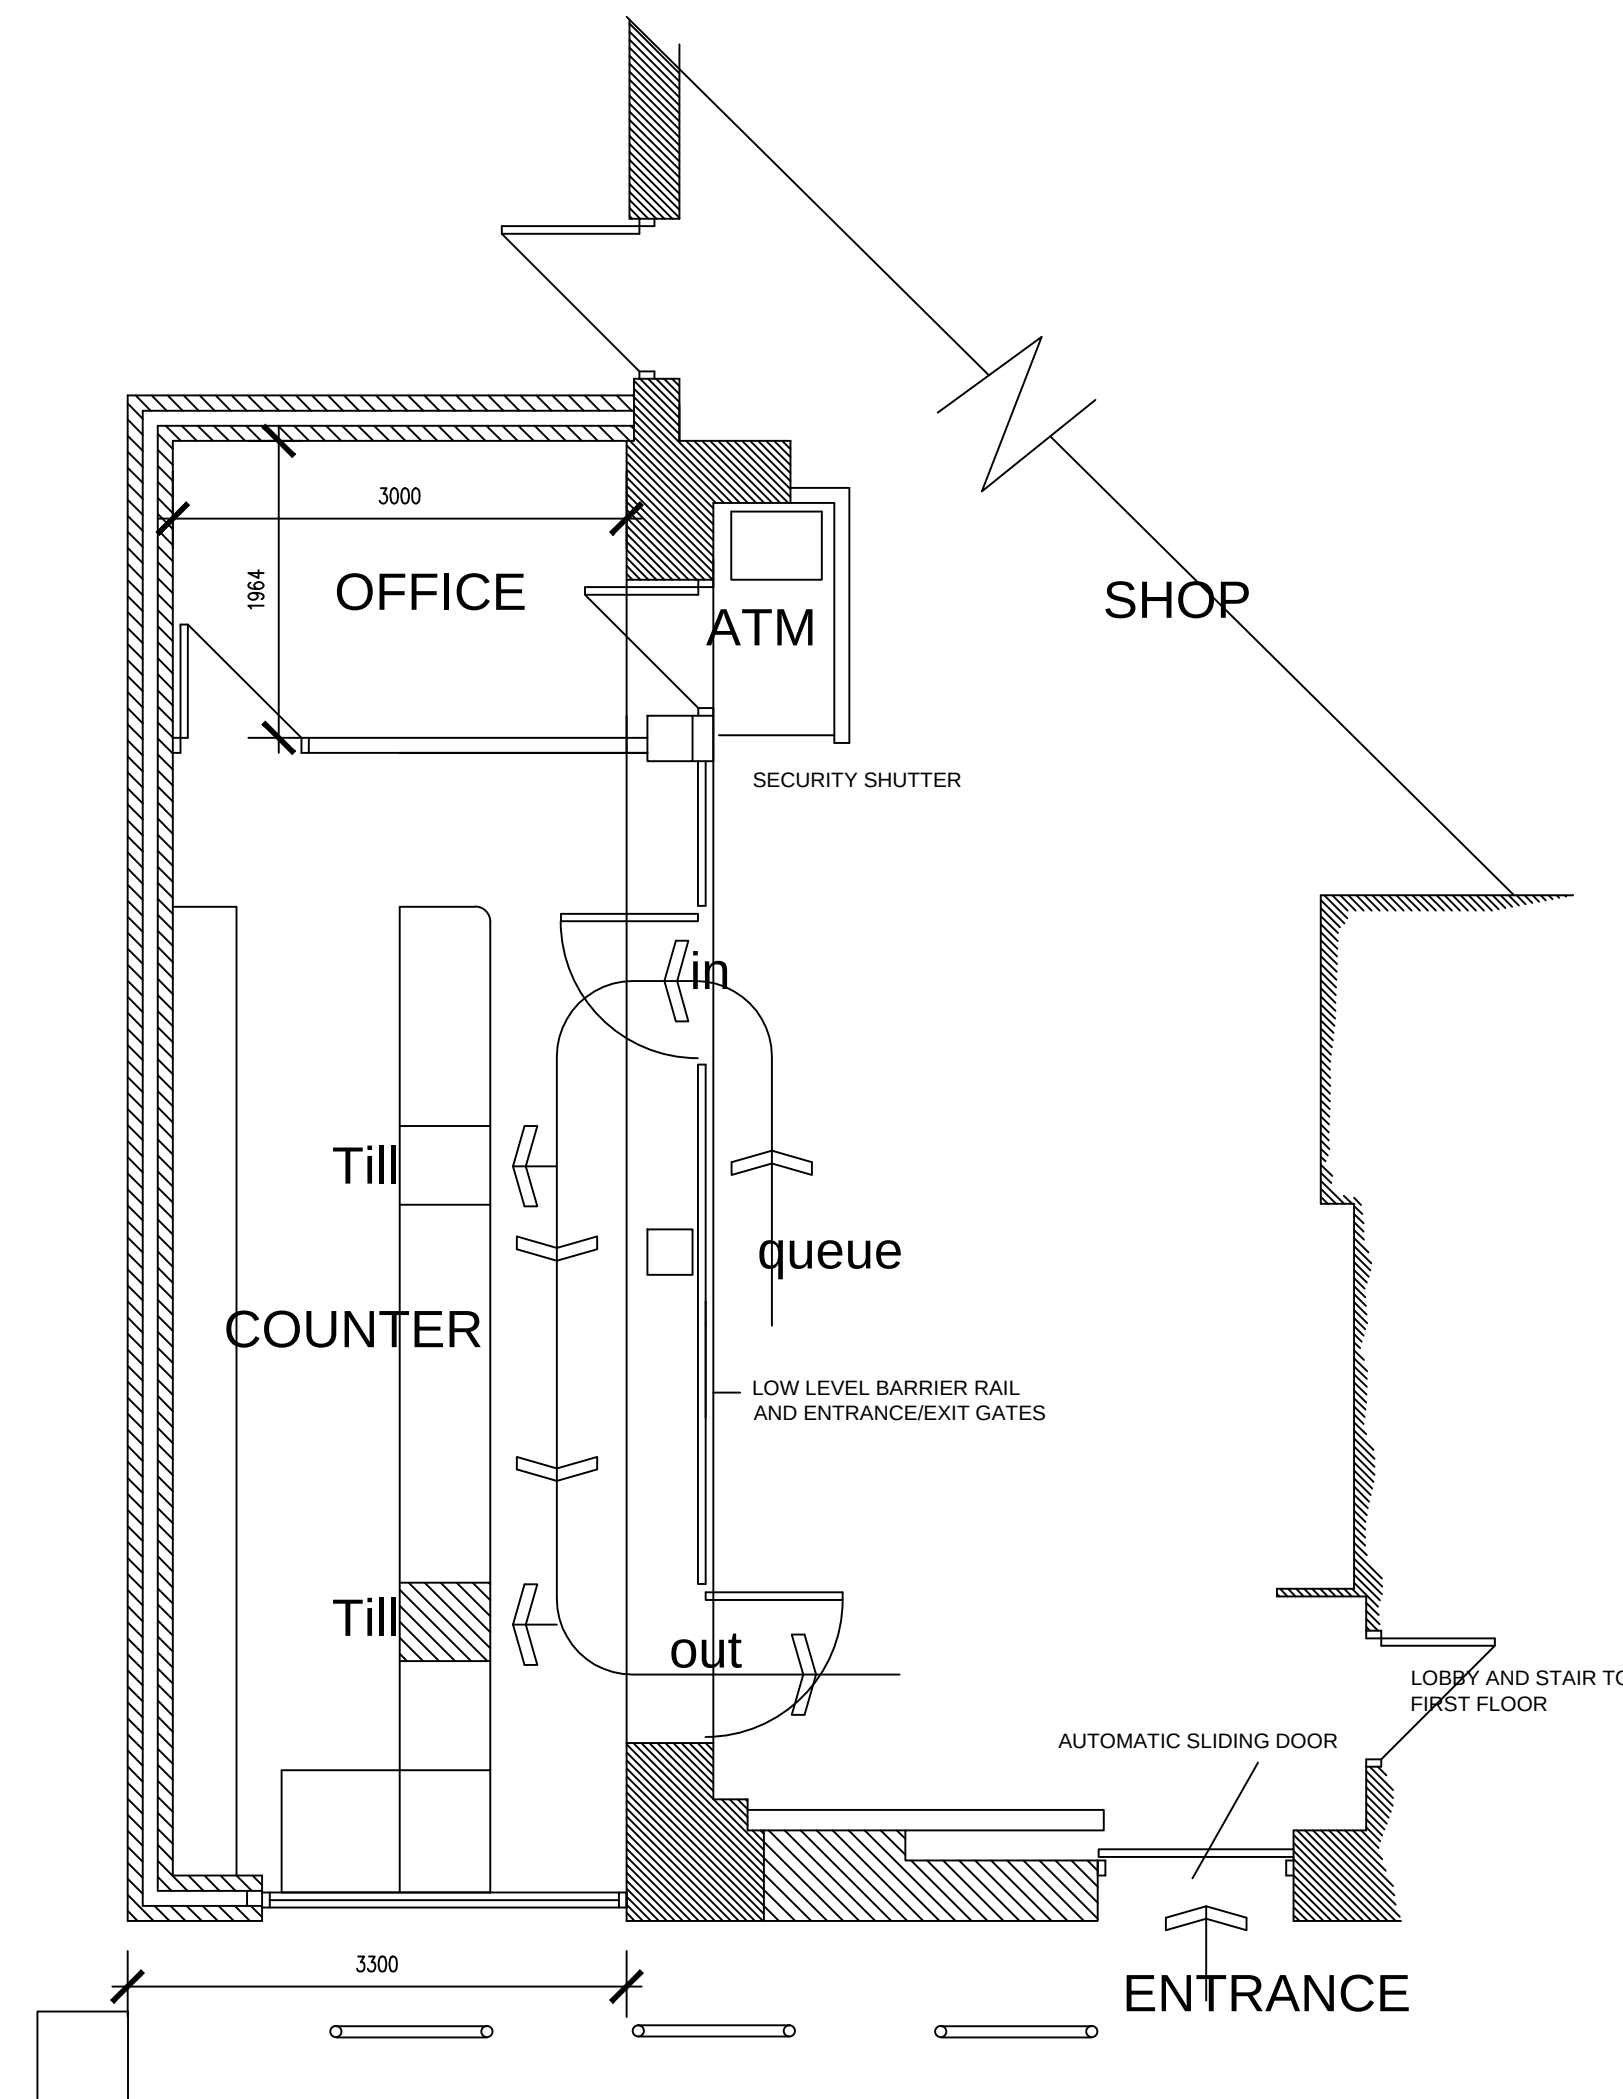

PLAN AS PROPOSED

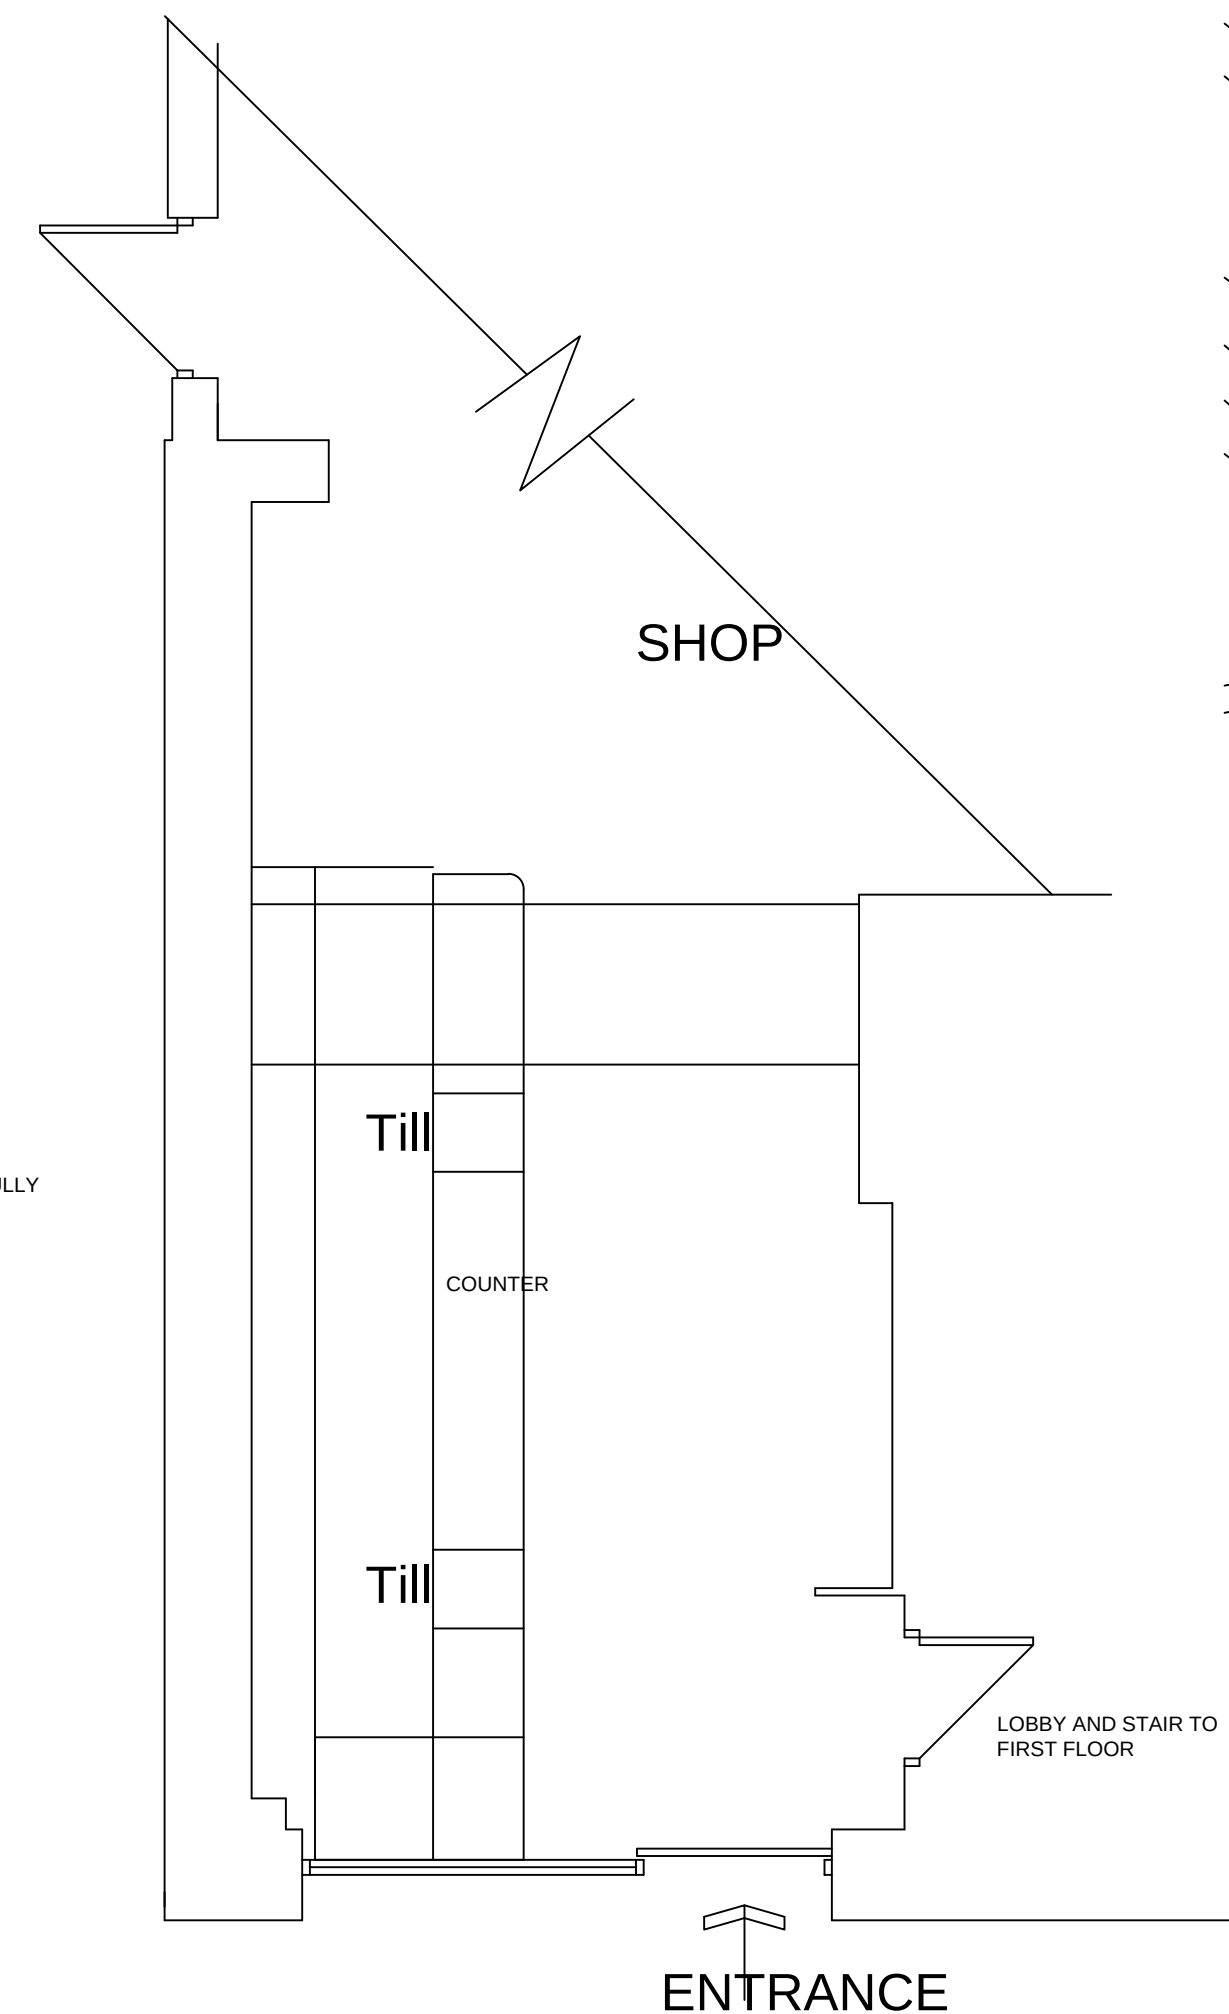

PLAN AS EXISTING

		8 MORSTON BUSINESS PARK, WHALEY ROAD, BARUGH GREEN, BARNSELEY, S75 1HQ		Phone: 01226 208482 Fax: 01226 283030 Email: info@whiteaguspartnership.co.uk Web: www.whiteaguspartnership.co.uk	
ARCHITECTURAL SERVICES AND SURVEYORS					
Project. PROPOSED EXTENSION TO SHOP DEARNESIDE MOTORS, BARNSELEY ROAD GOLDTHORPE, ROTHERHAM			Client. DEARNESIDE MOTORS		
Drawing Title. PLANS AND ELEVATIONS			Date. DEC 2013		Scale. 1:50 & 1:100 @ A1
			Ref. 13-076	Dwg. No. 01	Rev. A
Date	Suffix	Description	Date	Suffix	Description
17-12-13	A	REVISED TO CLIENTS REQUIREMENTS			