


ELEVATIONS
AS PROPOSED

idprojects


PROPOSED OUTBUILDING RESIDENTIAL CONVERSION NOOK
STABLES, HOYLANDSWAINE, BARNSLEY, S36 7JA
MR T & MRS C WOOD
DWG No. 282-A05 revD

SCALE 1:100@A3 OCTOBER 2015


REV	DATE	ITEM	AUTH
A	18/11/15	CHIMNEY ADDED, TITLE BLOCK AMENDED	ID
B	23/11/15	CAR PORT ADDED	ID
C	12/02/16	NOTES AMENDED FOLLOWING PLANNING COMMENTS	ID
D	16/02/16	CAR PORT OMITTED, NOTES AMENDED	ID

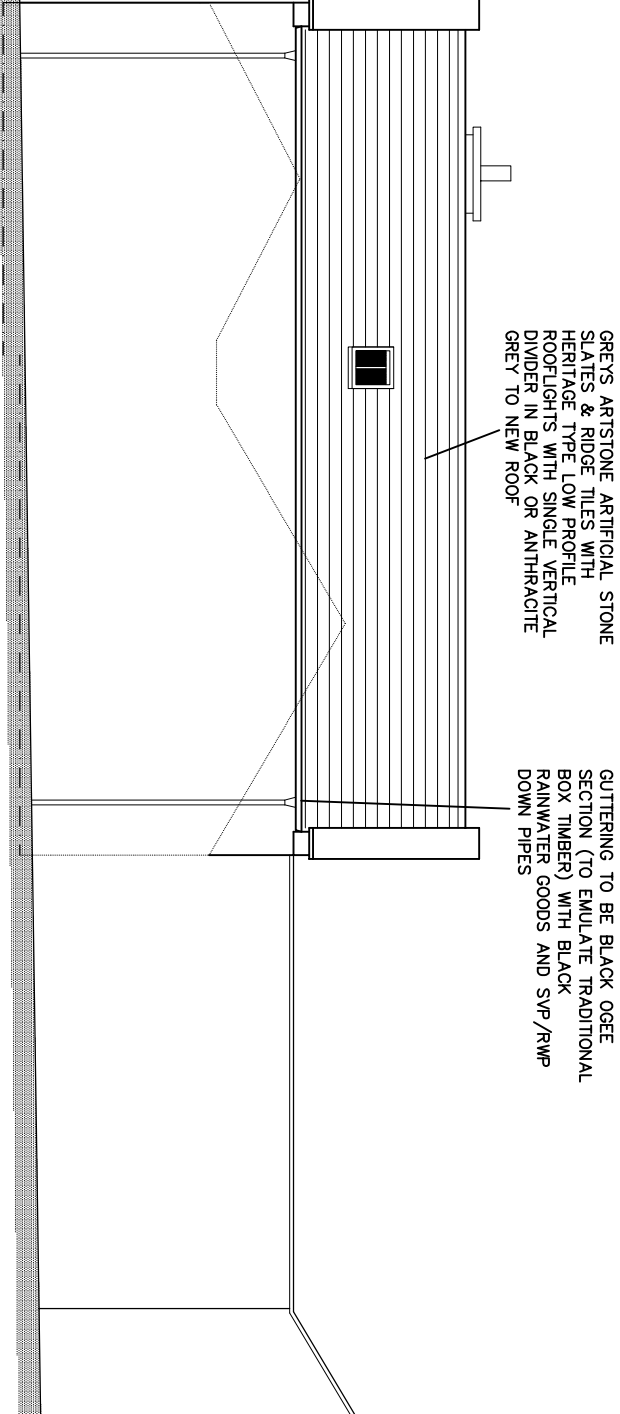


WEST ELEVATION

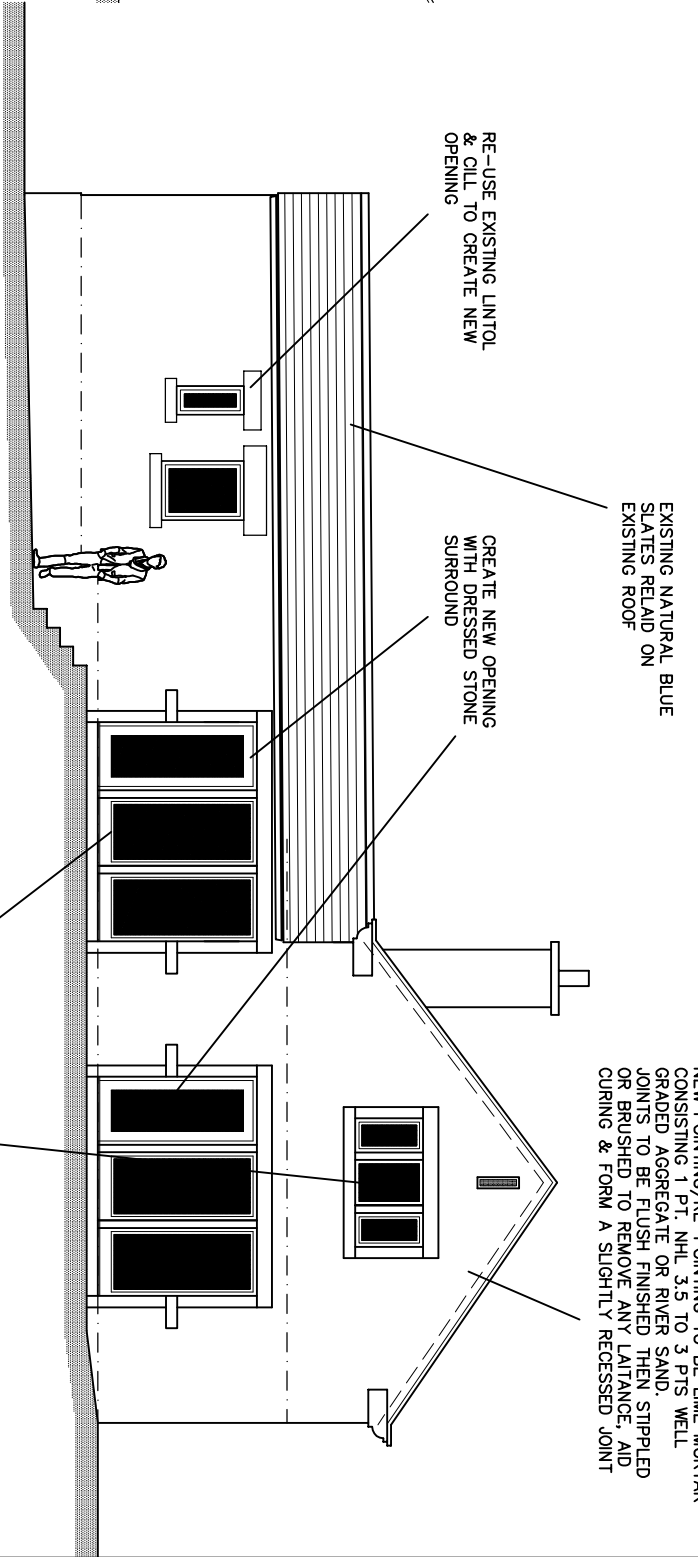

NORTH ELEVATION

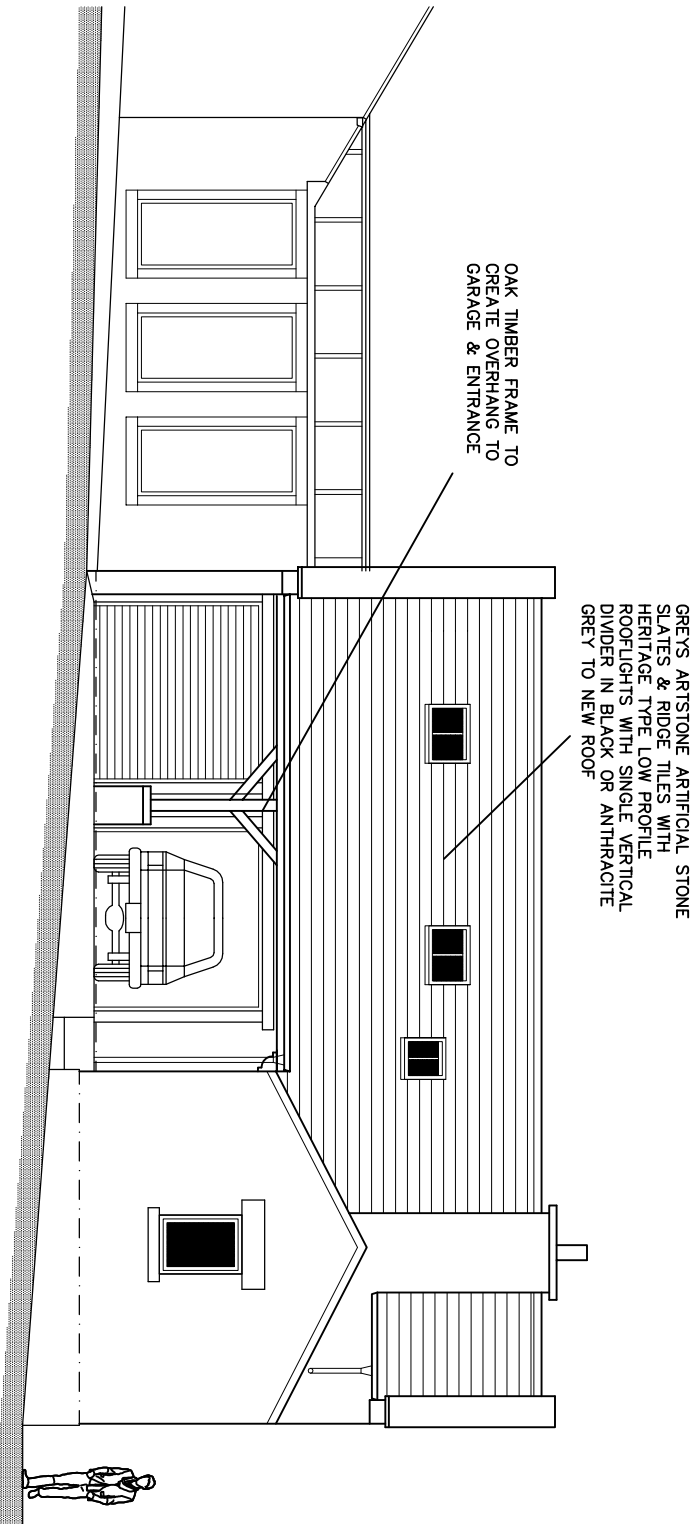

EAST ELEVATION

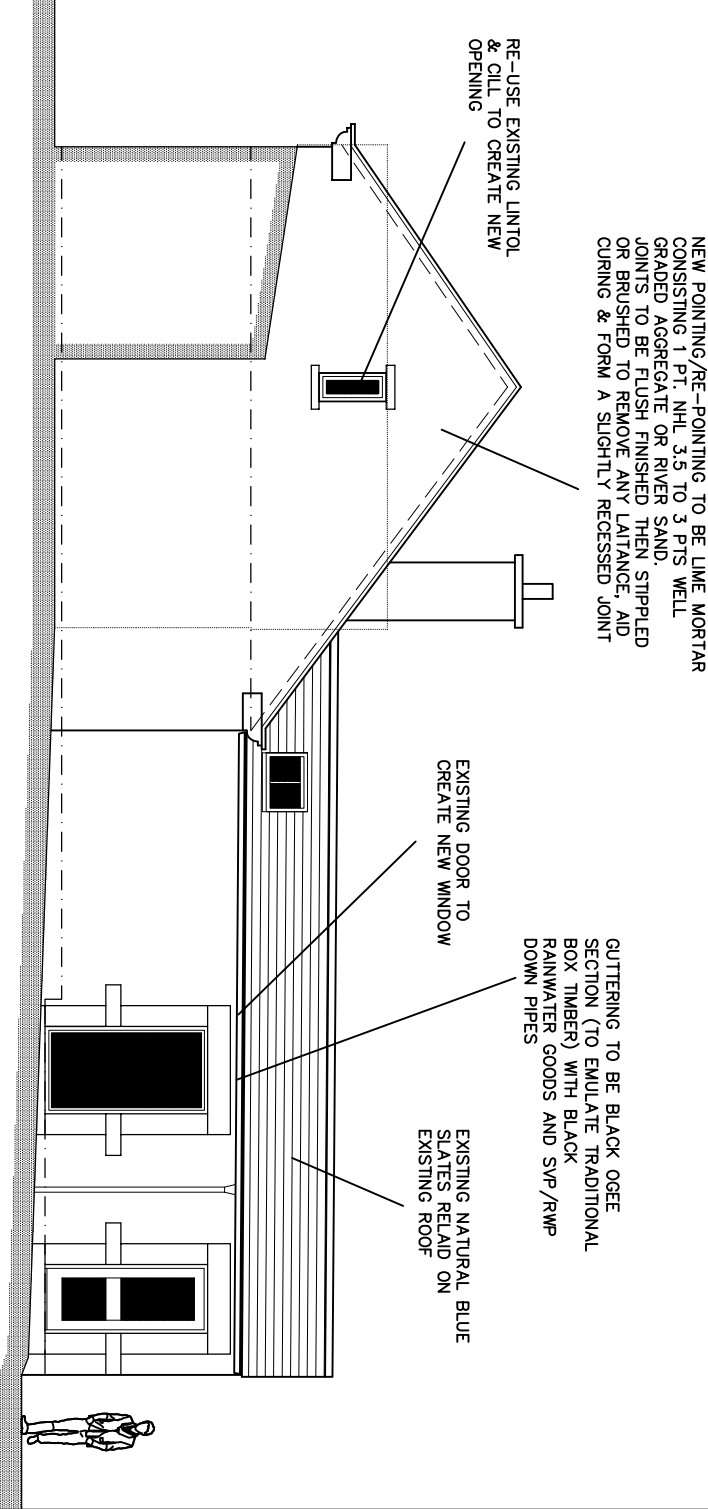

SOUTH ELEVATION