

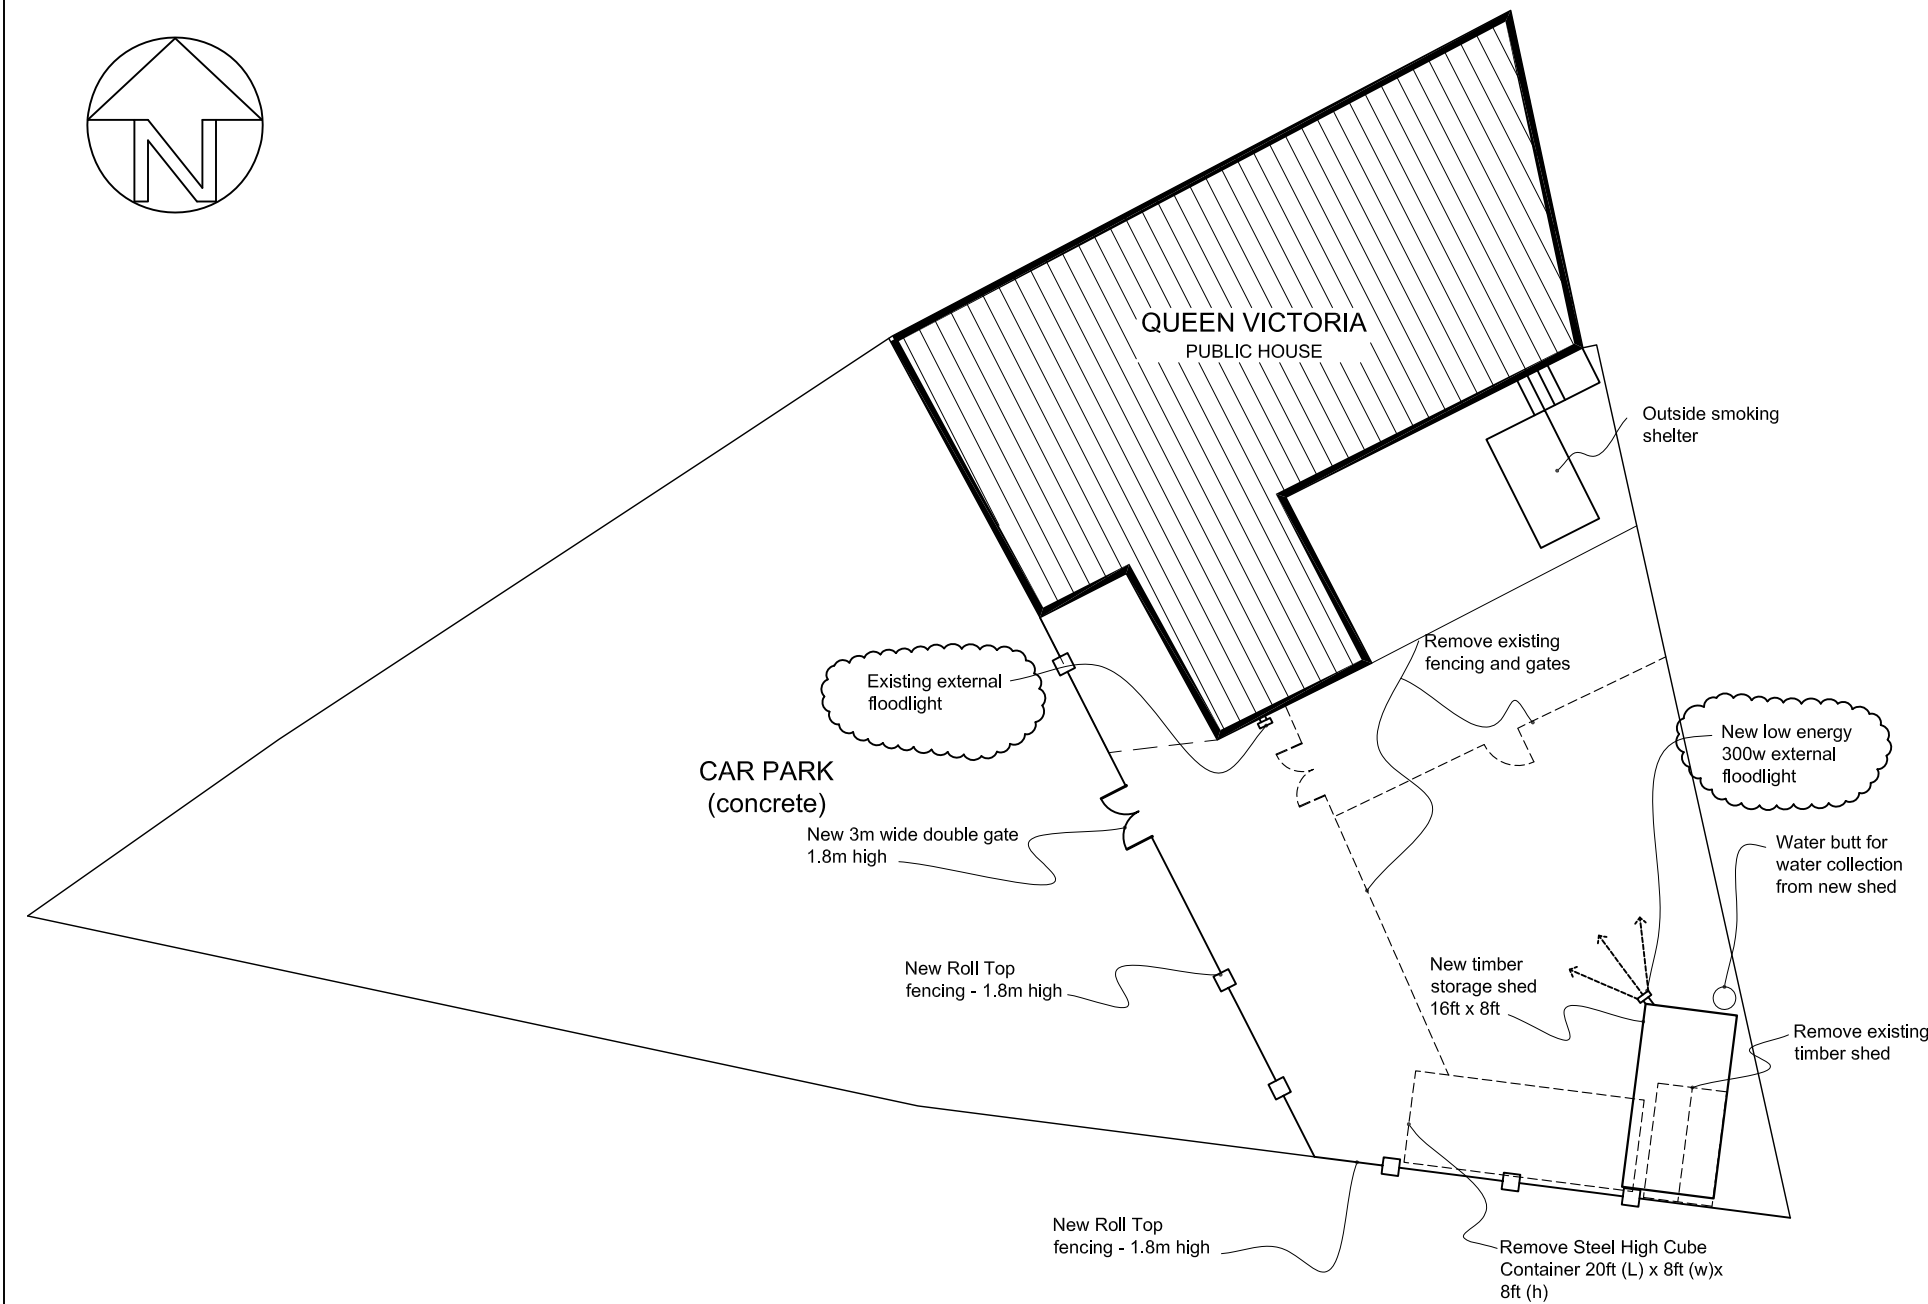


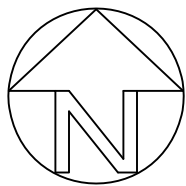


PROPOSED SITE PLAN
Scale 1:200

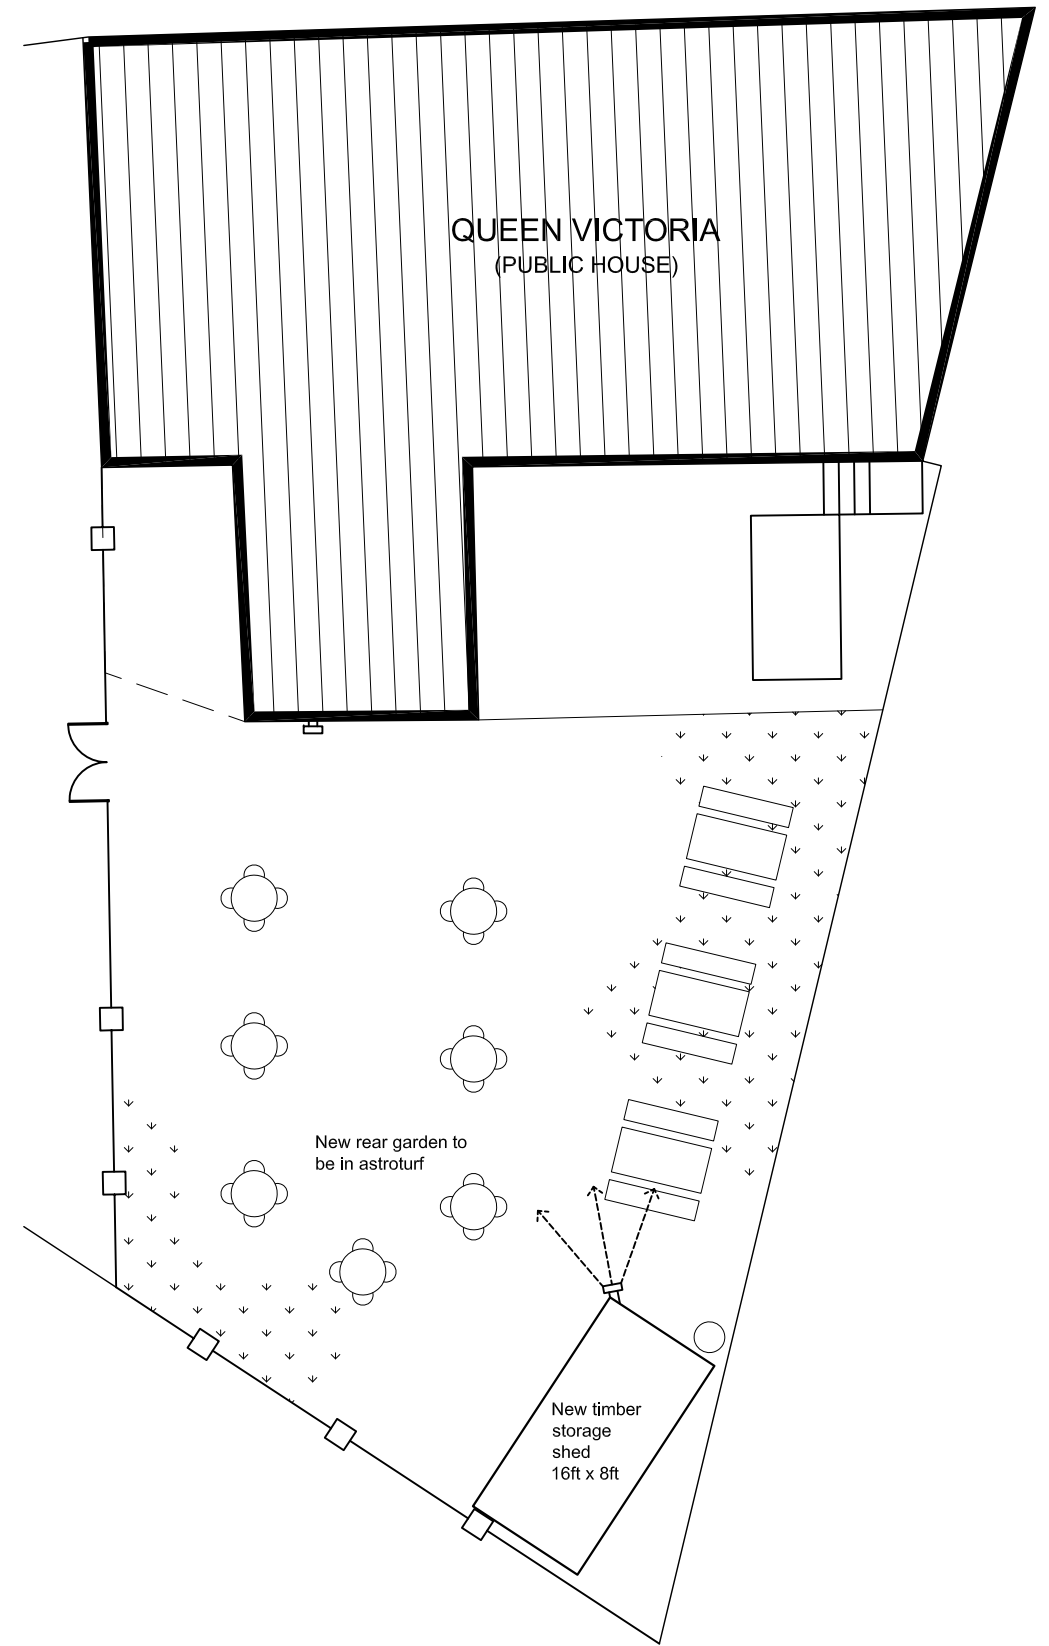

PROPOSED REAR LAYOUT
not to scale

Important notice: Do not scale off this drawing. Critical dimensions should be checked on site prior to works commencing. Dimensional conflicts should be brought to Draw It's attention as soon as they become apparent. Failure to do so could render the contractor liable for subsequent losses. Copyright in this drawing and any work executed from this drawing remains the property of Draw It.

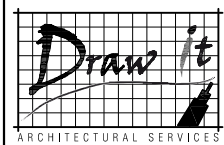

07762656187
steven@drawit.biz
www.drawit.biz
15 Medway Close
Barugh Green
Barnsley
S75 1NY

PLANNING
PROPOSED

CLIENT:
Mr. P Harper

SITE ADDRESS:
The Queen Vitoria
Snape Hill, Darfiled
Barnsley, S73 9LP

PROJECT: Proposed new shed and perimeter
fencing

DWG OF: Existing Site Plan

A	30/08/12	Floodlight position added	SH
Rev:	Date:	Description	By:
Drawn by:	Scale:	Date:	
SH	1:200	30-05-12	
Dwg No:	1207_102	Rev	A
A3 Sheet	© Copyright Draw it 2010		