




NORTH ELEVATION

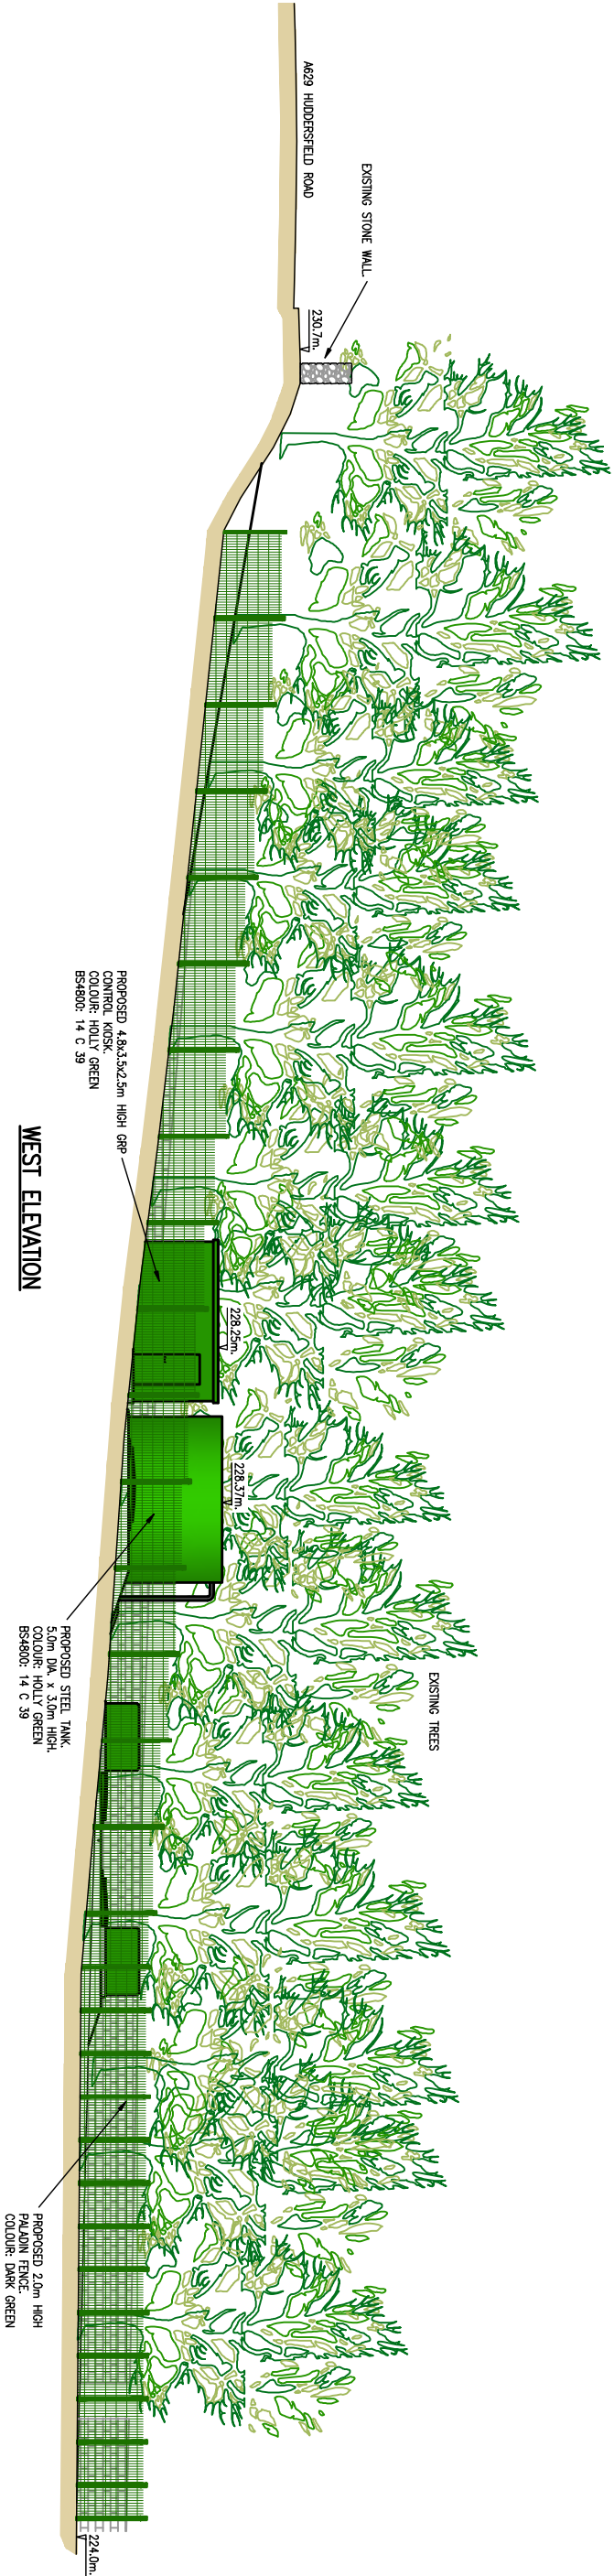


WEST ELEVATION

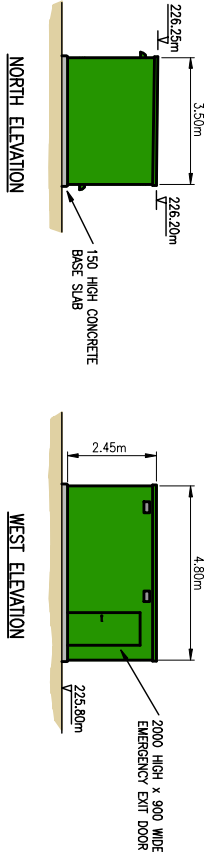


NORTH ELEVATION

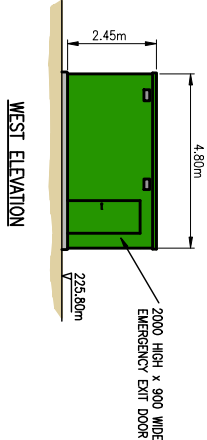

WEST ELEVATION

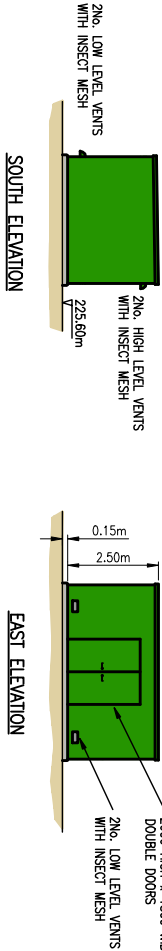


SOUTH ELEVATION

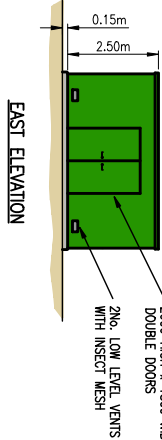

EAST ELEVATION

CONTROL KIOSK DETAILS
SCALE 1:100

 

Notes

1. ALL LEVELS ARE IN METRES ABOVE ORDNANCE DATUM.
2. ALL DIMENSIONS ARE IN MILLIMETRES UNLESS STATED OTHERWISE.
3. THIS DRAWING TO BE READ IN CONJUNCTION WITH:
N5018-2000 : PROPOSED SITE ACCESS AND ROAD SAFETY PLAN
N5018-2300 : PLANNING APPLICATION EXISTING SITE LAYOUT
N5018-2301 : PLANNING APPLICATION PROPOSED SITE LAYOUT
N5018-2302 : PLANNING APPLICATION PROPOSED SITE PLAN
N5018-2303 : PLANNING APPLICATION PROPOSED ELEVATIONS 2 OF 2

THE COPYRIGHT IN THIS DRAWING IS THE PROPERTY OF AECOM DESIGN BUILD BY PHOTOGRAPH, PHOTOCOPYING OR REPRODUCTION IN WHOLE OR IN PART, IN ANY FORM, WHETHER WITHOUT THE WRITTEN PERMISSION OF AECOM DESIGN BUILD.

A1	15MAR11	APPROVED FOR ISSUE	BH	GH	SC	GB
P	09MAR11	PRELIMINARY UNCHECKED COPY	BH	GH	-	-
REV	DATE	REVISION DETAILS	DSN	DSN	CHD	APPD
DRAWING REL KEY						
P - PRELIMINARY UNCHECKED COPY						
A - APPROVED						
C - CONSTRUCTION ISSUE						

ORIGINATING ENGINEER	BEVERLEY HONEYMAN
DWG REF	301
EXISTING / NORTHING	422720.405650
DATE IN GROUND	XXXXXX
DATE OF ABANDONMENT	XXXXXX
LEGAL STATUS / FUNCTION CHANGE	
AUTHORISED BY	

INGBIRCHWORTH WWTW
3rd PARTY GROWTH
PLANNING APPLICATION
PROPOSED ELEVATIONS
SHEET 1 OF 2



LIMESTONE HOUSE
CHANDOCK STREET
LEEDS LU
TEL: 0844 8481091
FAX: 0113 2122459

CUSTOMER	YORKSHIRE WATER SERVICES LTD
CUSTOMER REFERENCE	D00050
PROJECT	