




This drawing is the copyright and remains the property of Charrette Architecture Ltd and must not be reproduced in whole or in part without their written permission.
Do not scale from this drawing. Refer to printed dimensions only. All dimensions are to be checked by using site measurements and discrepancies reported to the designers.
This drawing must be read in conjunction with all other Consultants and Subcontractors drawings, together with any written specifications and relevant contract documents

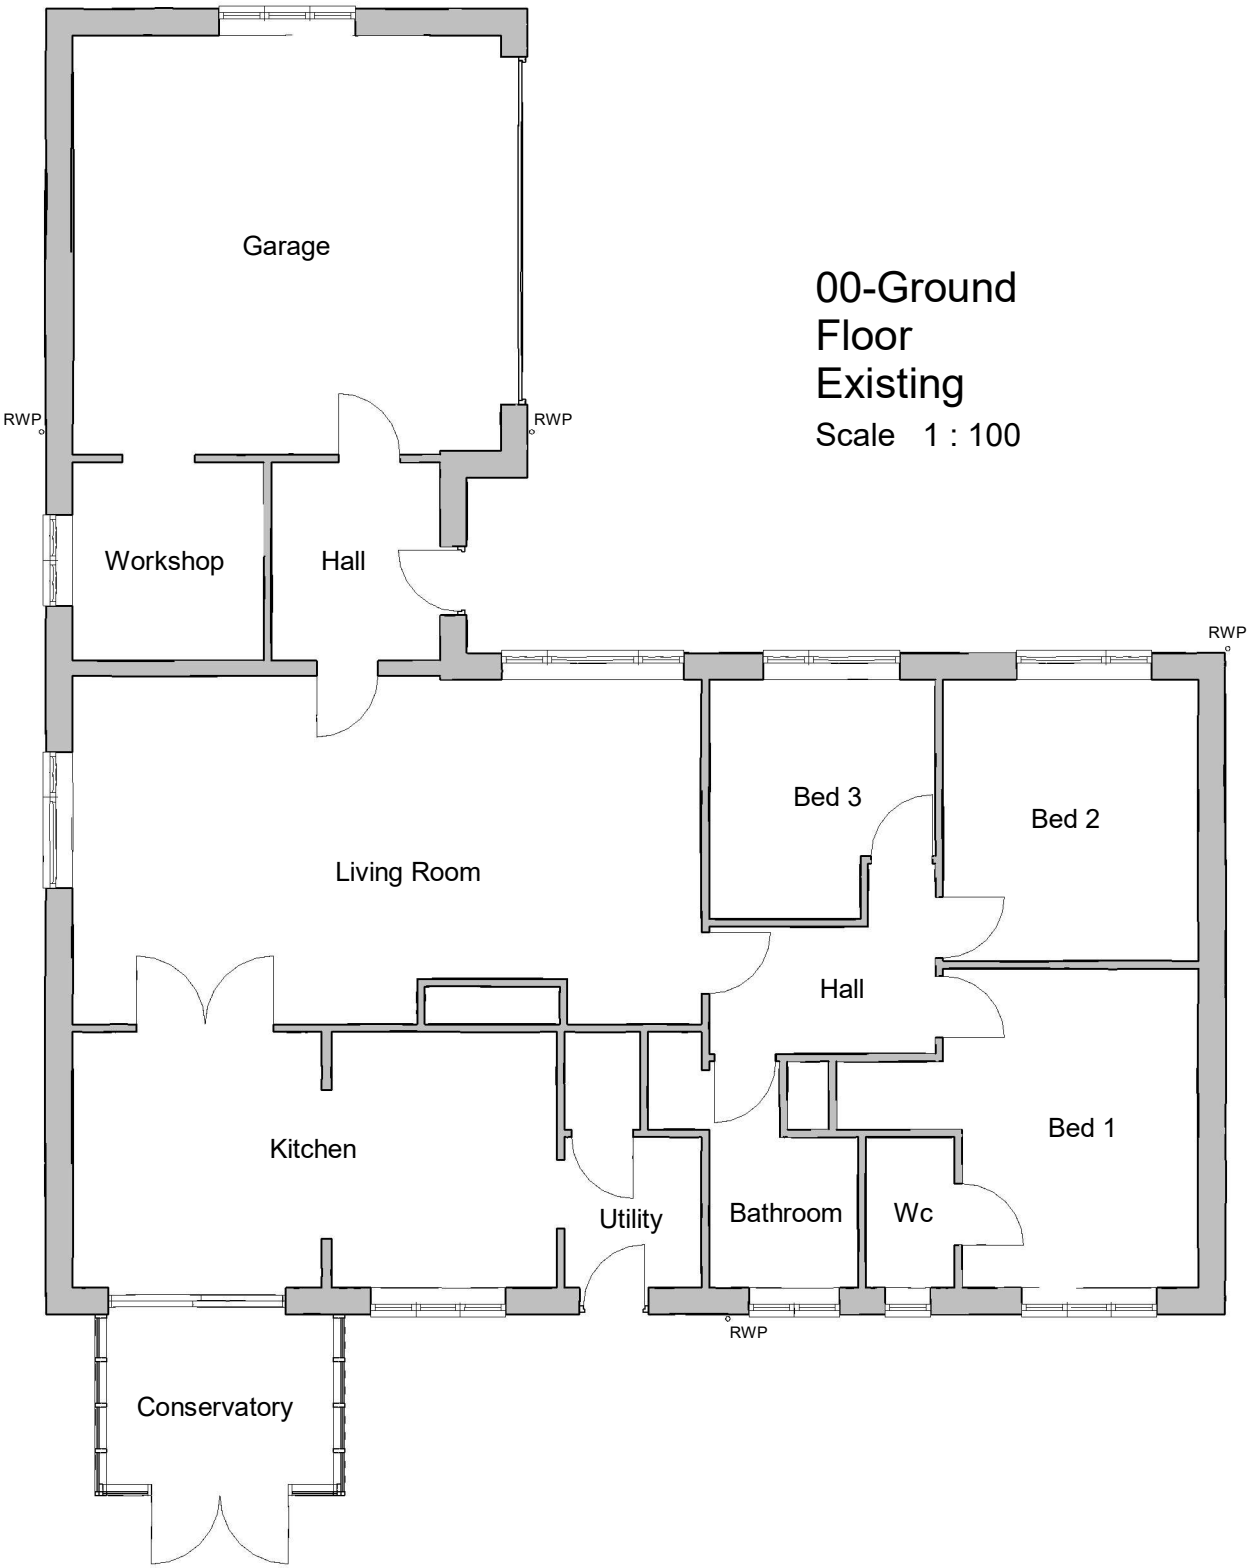

00-Ground
Floor
Existing
Scale 1 : 100

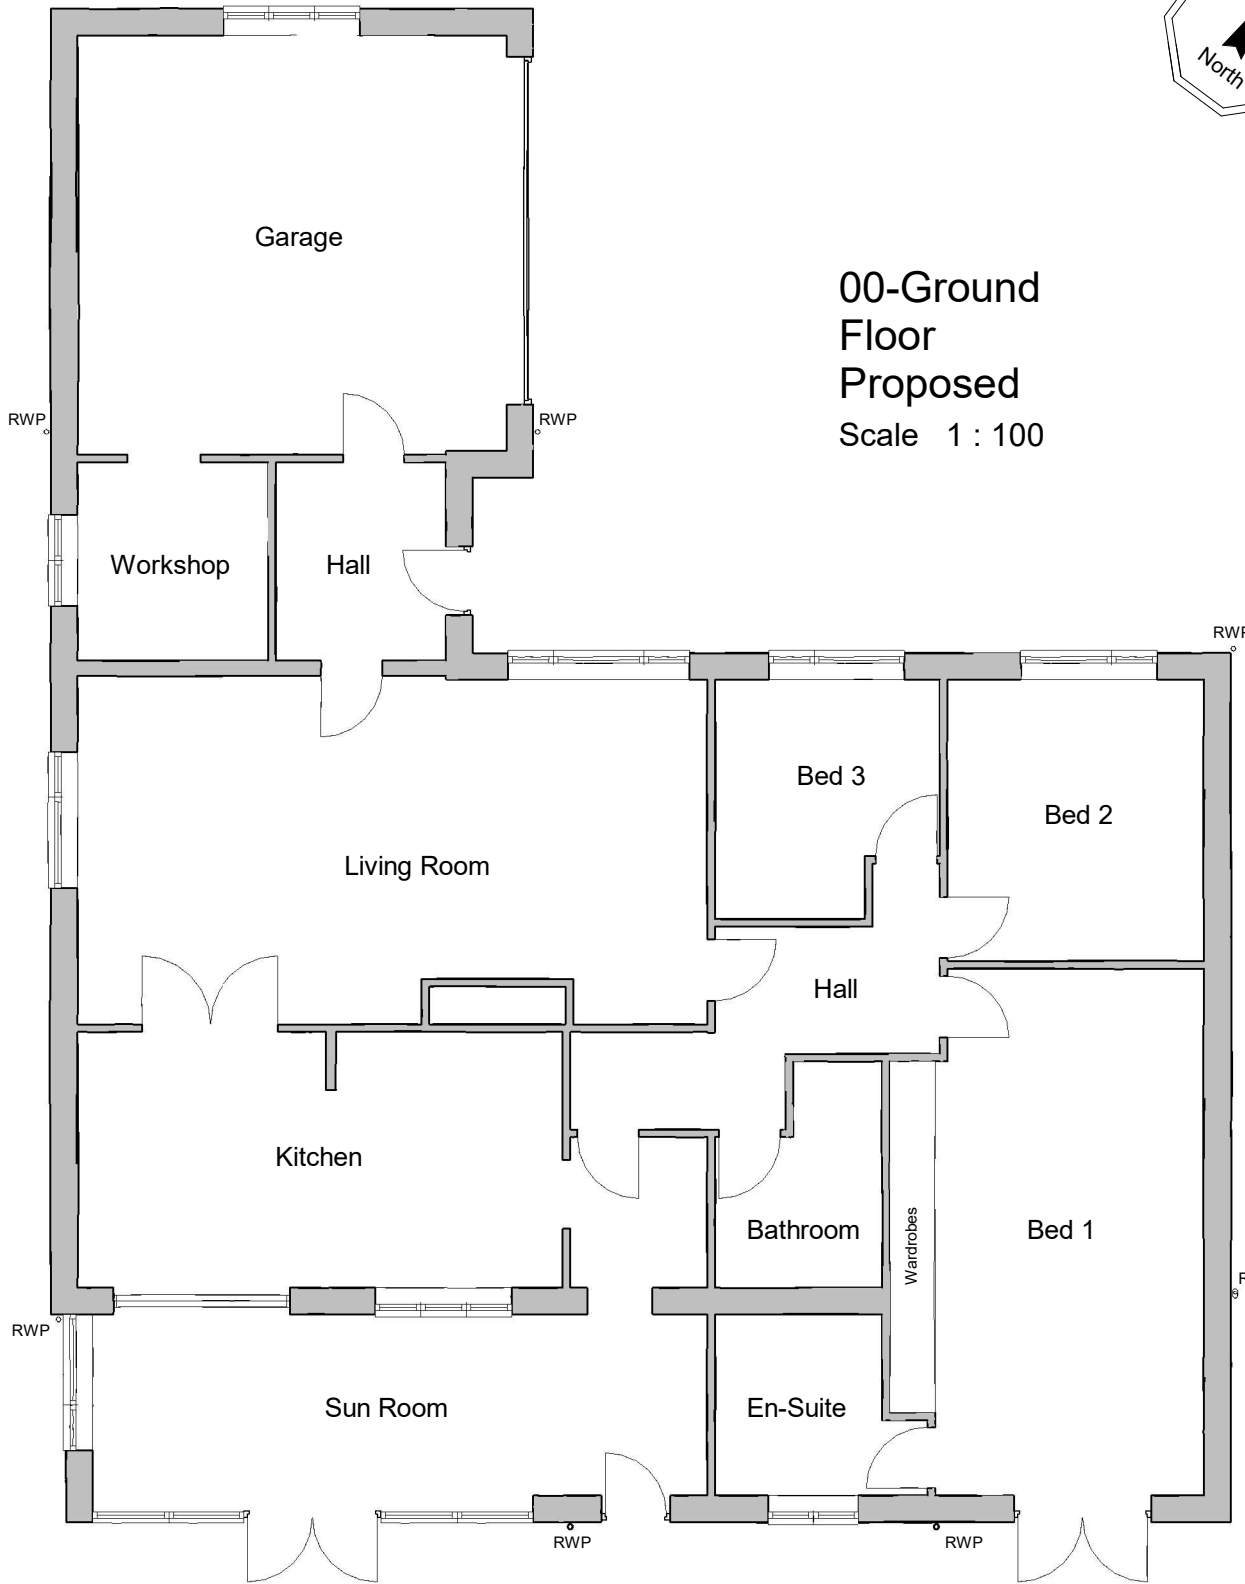

00-Ground
Floor
Proposed
Scale 1 : 100

 

1:100 SCALE BAR

Charrette Architecture Ltd

Charrette Architecture Ltd
Clayton West Huddersfield
West Yorkshire HD8 9QG
Tel: 01484 975770
Mobile: 07801 816598
Email: dale@charrettearchitecture.co.uk
Web: www.charrettearchitecture.co.uk

Project 11 Chapel Lane
Penistone
Sheffield
S36 6AQ

Date 17/07/21 Scale 1 : 100

Client Mr S Spencer

Title Floor Plans

Sheet Size A3

Drawn DRJ

Issue Planning

Project Ref. 120-01

Drawing No. P04

Revision