




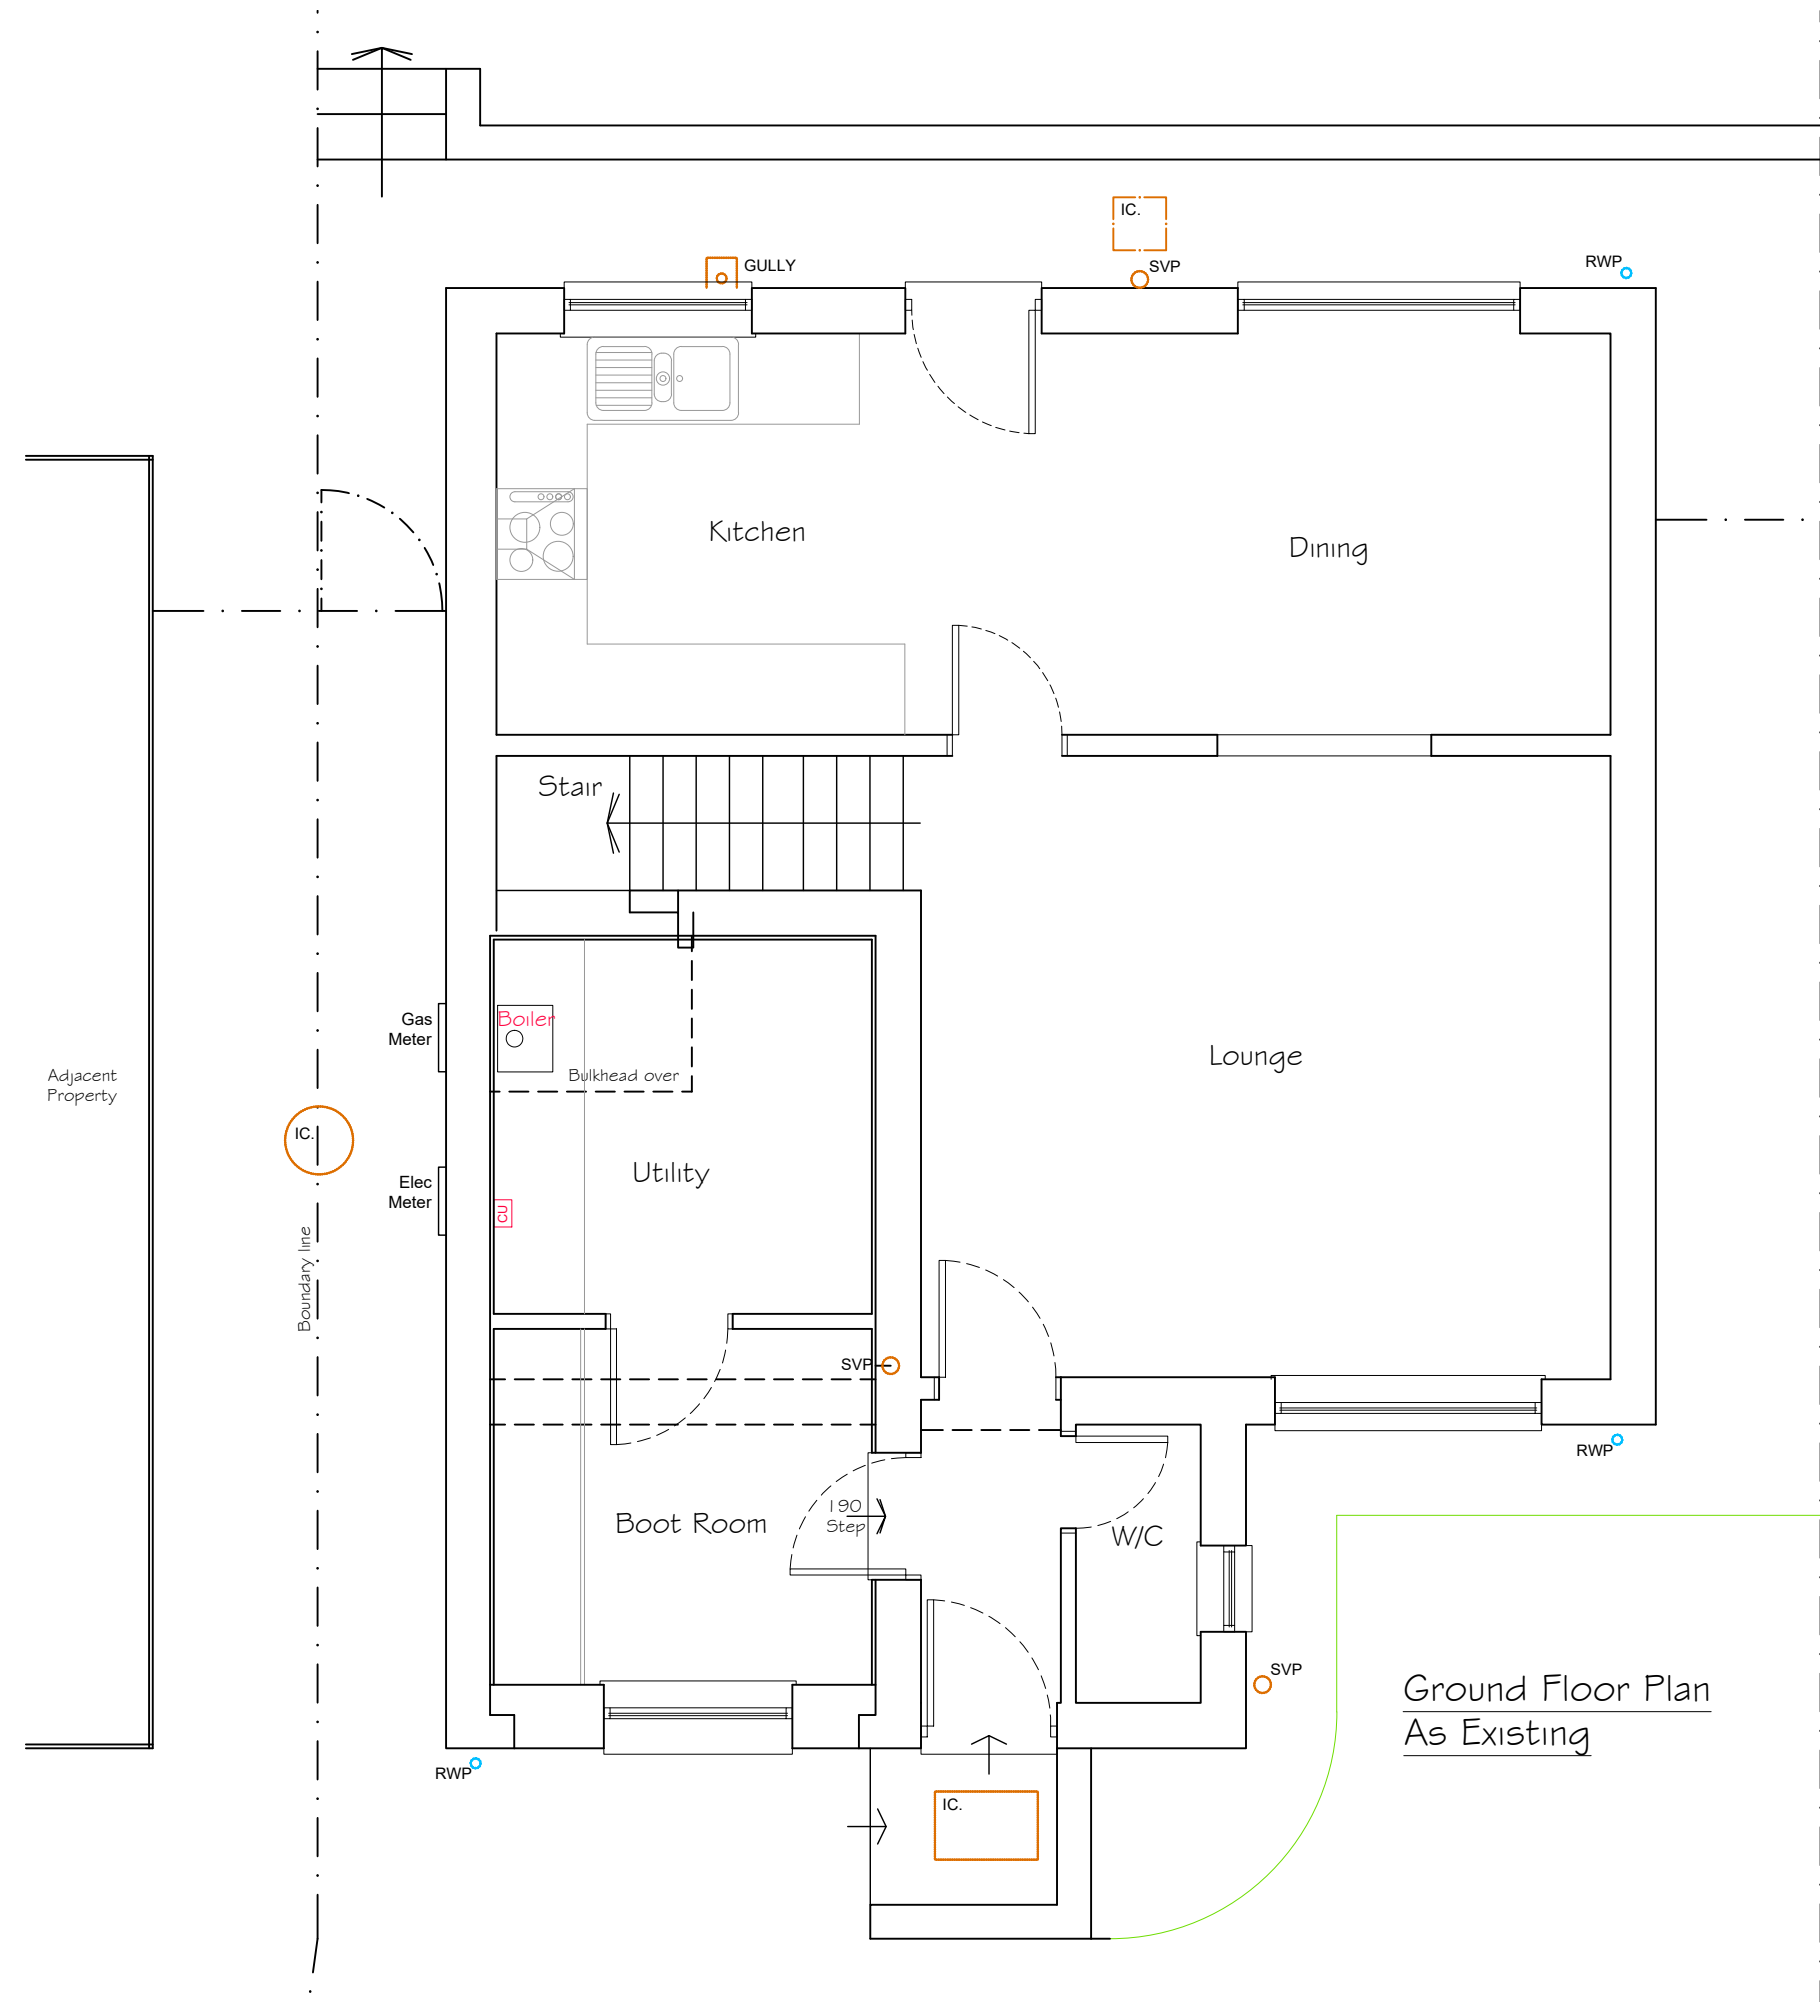



Ground Floor Plan
As Existing

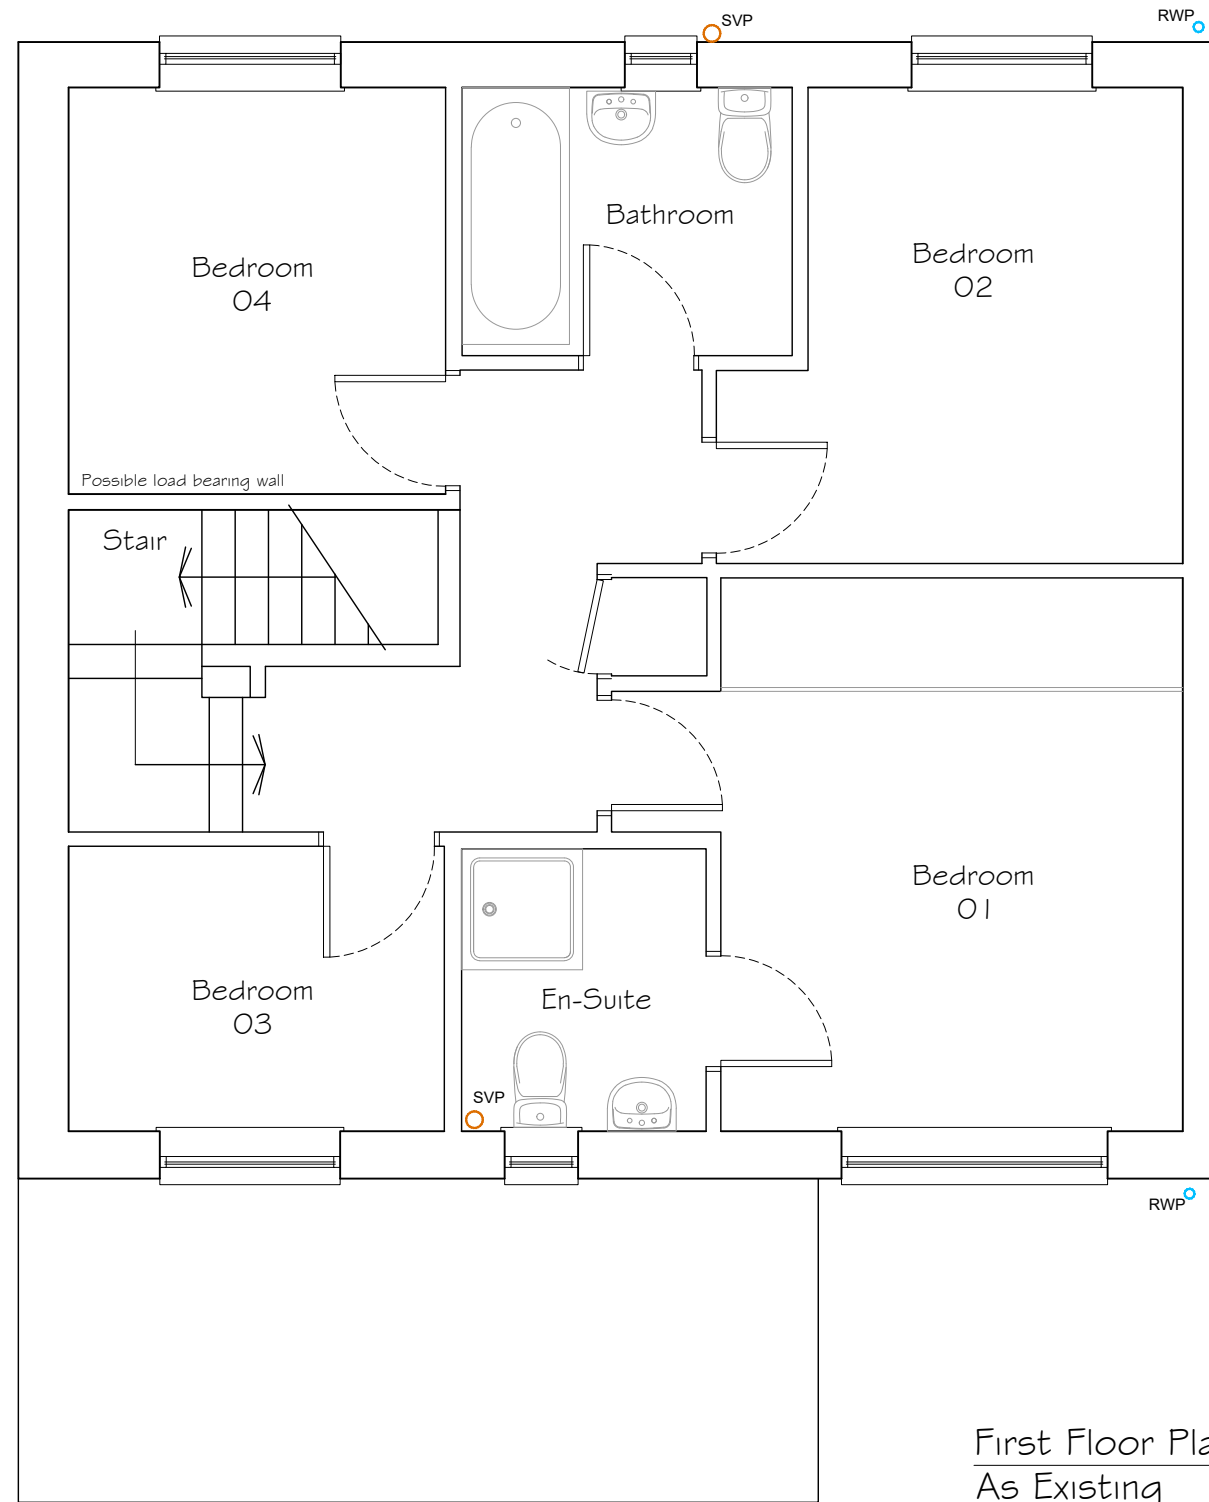


First Floor Plan
As Existing

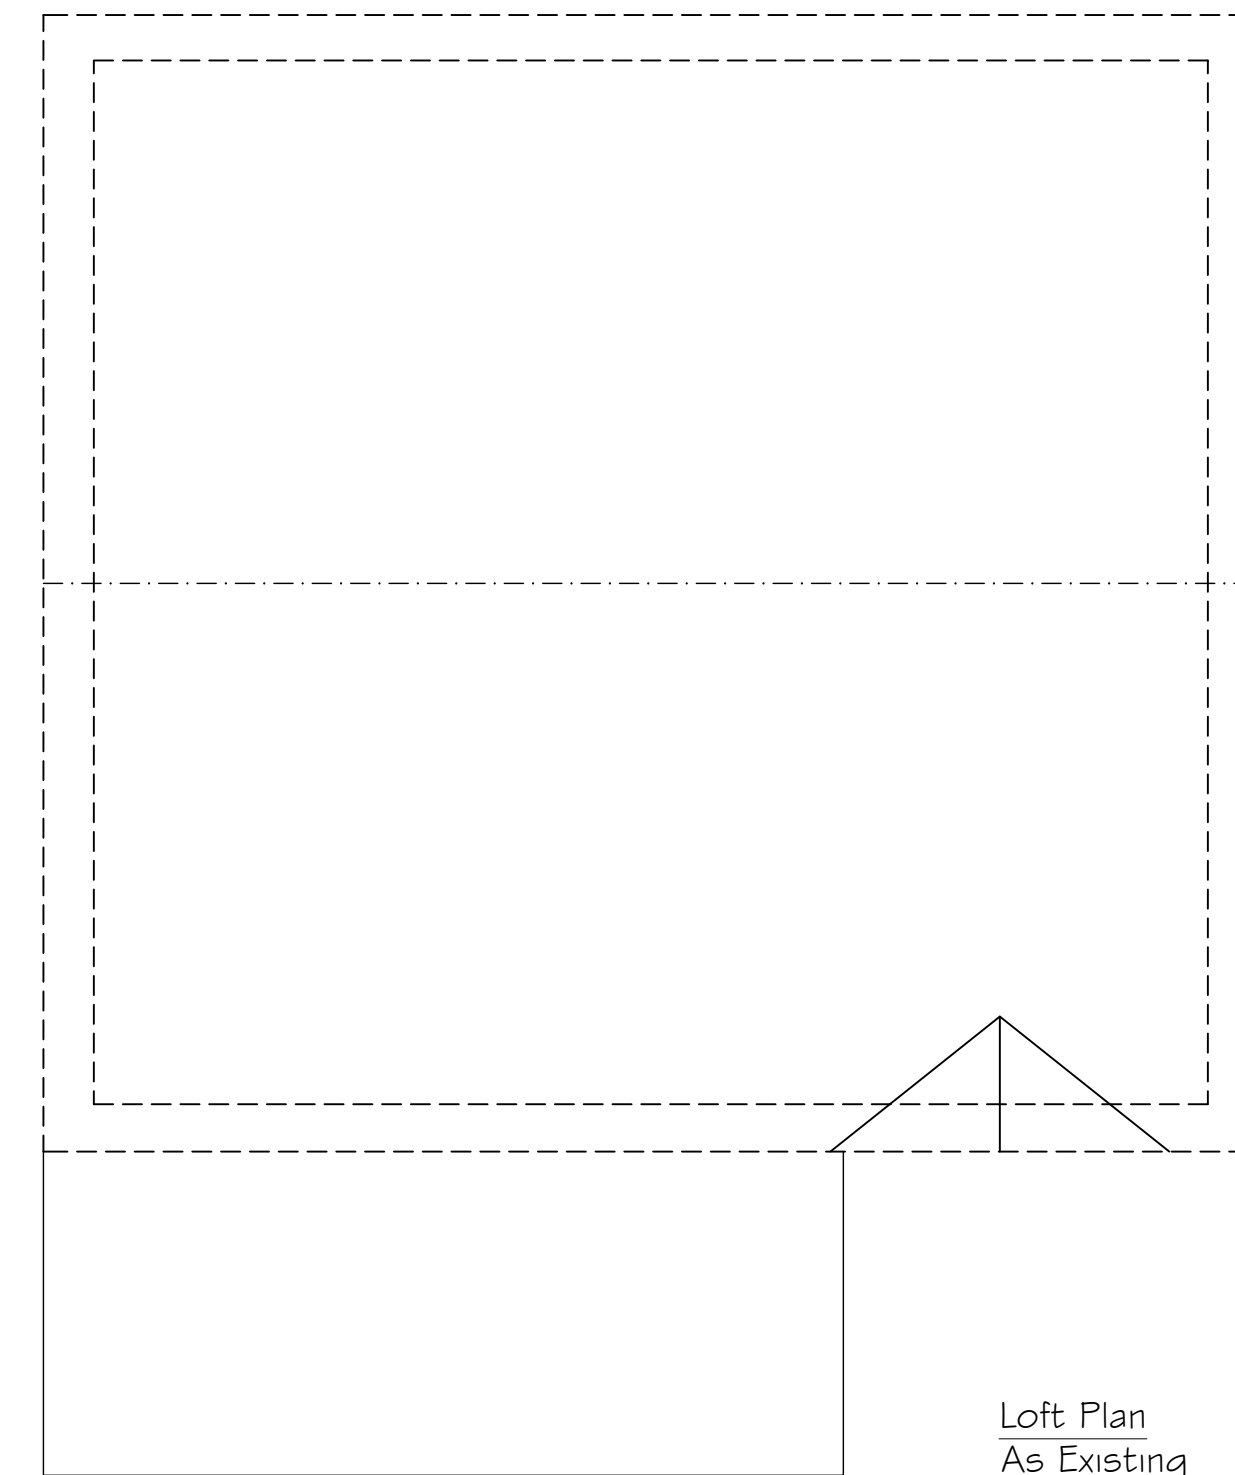


Loft Plan
As Existing

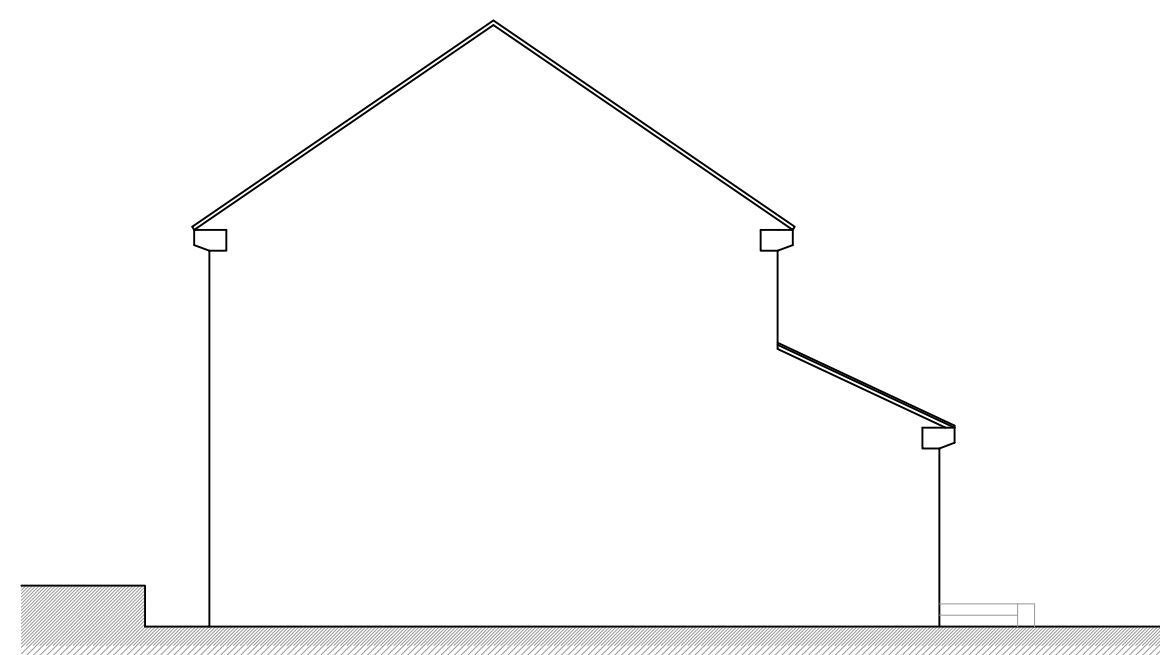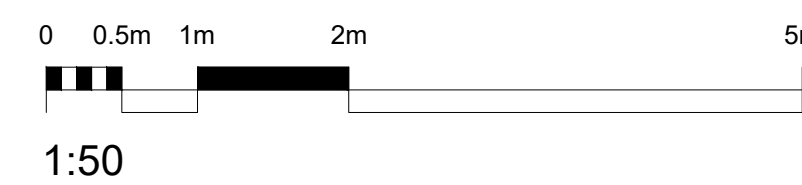


Side Elevation
As Existing

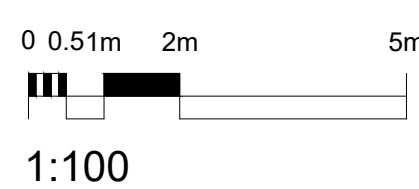

Front Elevation
As Existing

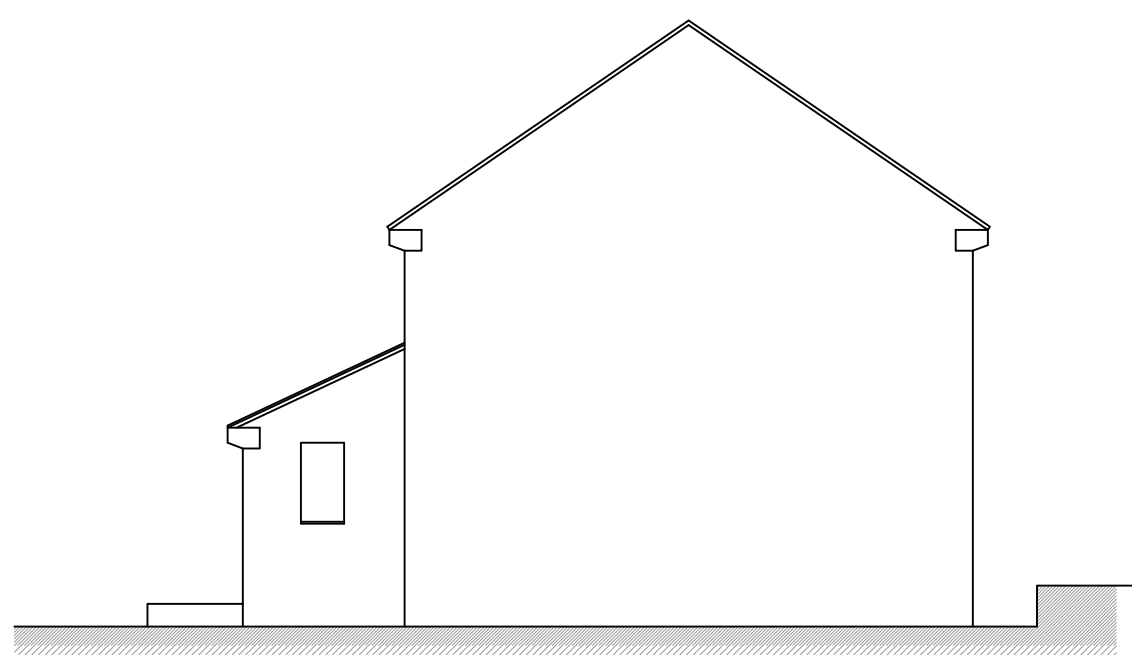

Side Elevation
As Existing

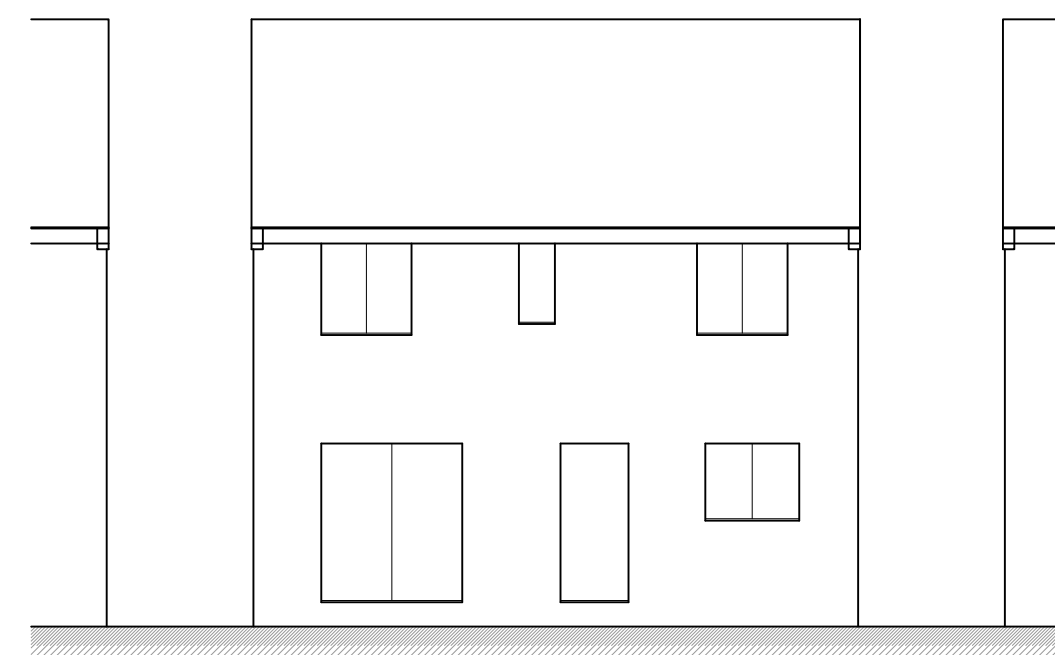

Rear Elevation
As Existing

Existing Materials

- Existing Walls - Multi Red # stone facing masonry
- Existing Roof - Grey roof tiles
- Existing External Windows - White UPVC framed
- Existing External Doors - Black Composite UPVC
- Existing Rainwater Goods - White Upvc
- Existing Fascias - White Upvc



Location Plan as Existing



Ordnance Survey 0100031673




Photo 2. Rear Elevation.



Photo 1. Rear Elevation.




Photo 3. Rear Elevation.

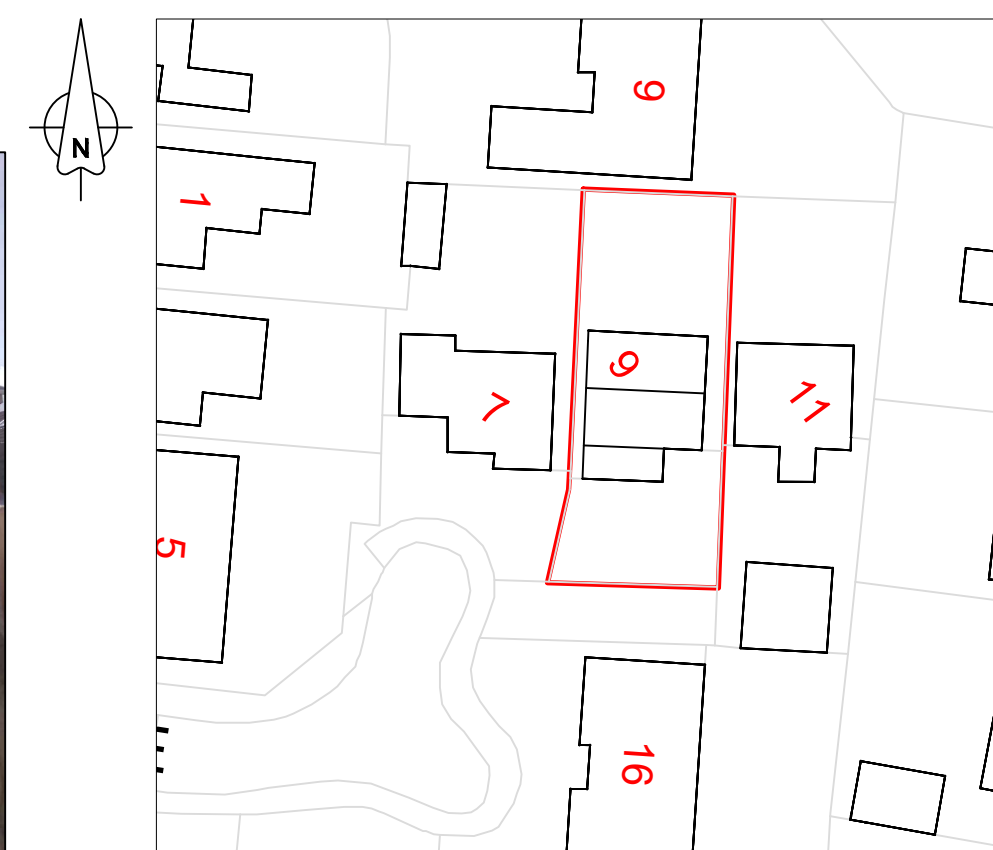

Site Plan as Existing

© Crown copyright and database rights (2022)
Ordnance Survey 0100031673

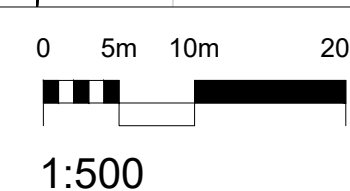

- SYMBOLS, HATCH & LINETYPE KEY**
- WARNING SIGNIFICANT HAZARD OR INFORMATION WHICH IS USEFUL
 - ACTION (DO)
 - AVOID OR REFRAIN FROM (DON'T)
 - ON-SITE MEASUREMENTS REQUIRED
 - RELEVANT INFORMATION
 - STRUCTURAL ENGINEER ITEM
 - BUILDING CONTROL ITEM
 - BRICK
 - BLOCK
 - HARDWARE
 - GLAZING
 - CONCRETE
 - SAND
 - PROPOSED
 - OBSCURE GLASS
 - BOUNDARY
 - FOUL DRAINAGE
 - SW DRAINAGE
 - INSULATION
 - DPM, DPC, VCL, FLASHING
 - STRUCTURAL BEAMS
 - DEMOLITION AREAS

DATE	NOTES	BY	REV
02/05/23	Planning Submission	MS	A
12/05/23	Client Amendments, Planning	MS	B



PROJECT TITLE Proposed Dormer loft conversion	CLIENT RYCROFT, 9 Huskar Close, Silkstone, Barnsley, S75 4SX	CHK KO'L	DRAWN BY MS
DRAWING STAGE Planning	SCALE 1:100/50 @ A1	STAGE PLN	REV B
SHEET TITLE Plans as Existing	PROJECT NUMBER 575-3546	SHT 001	