




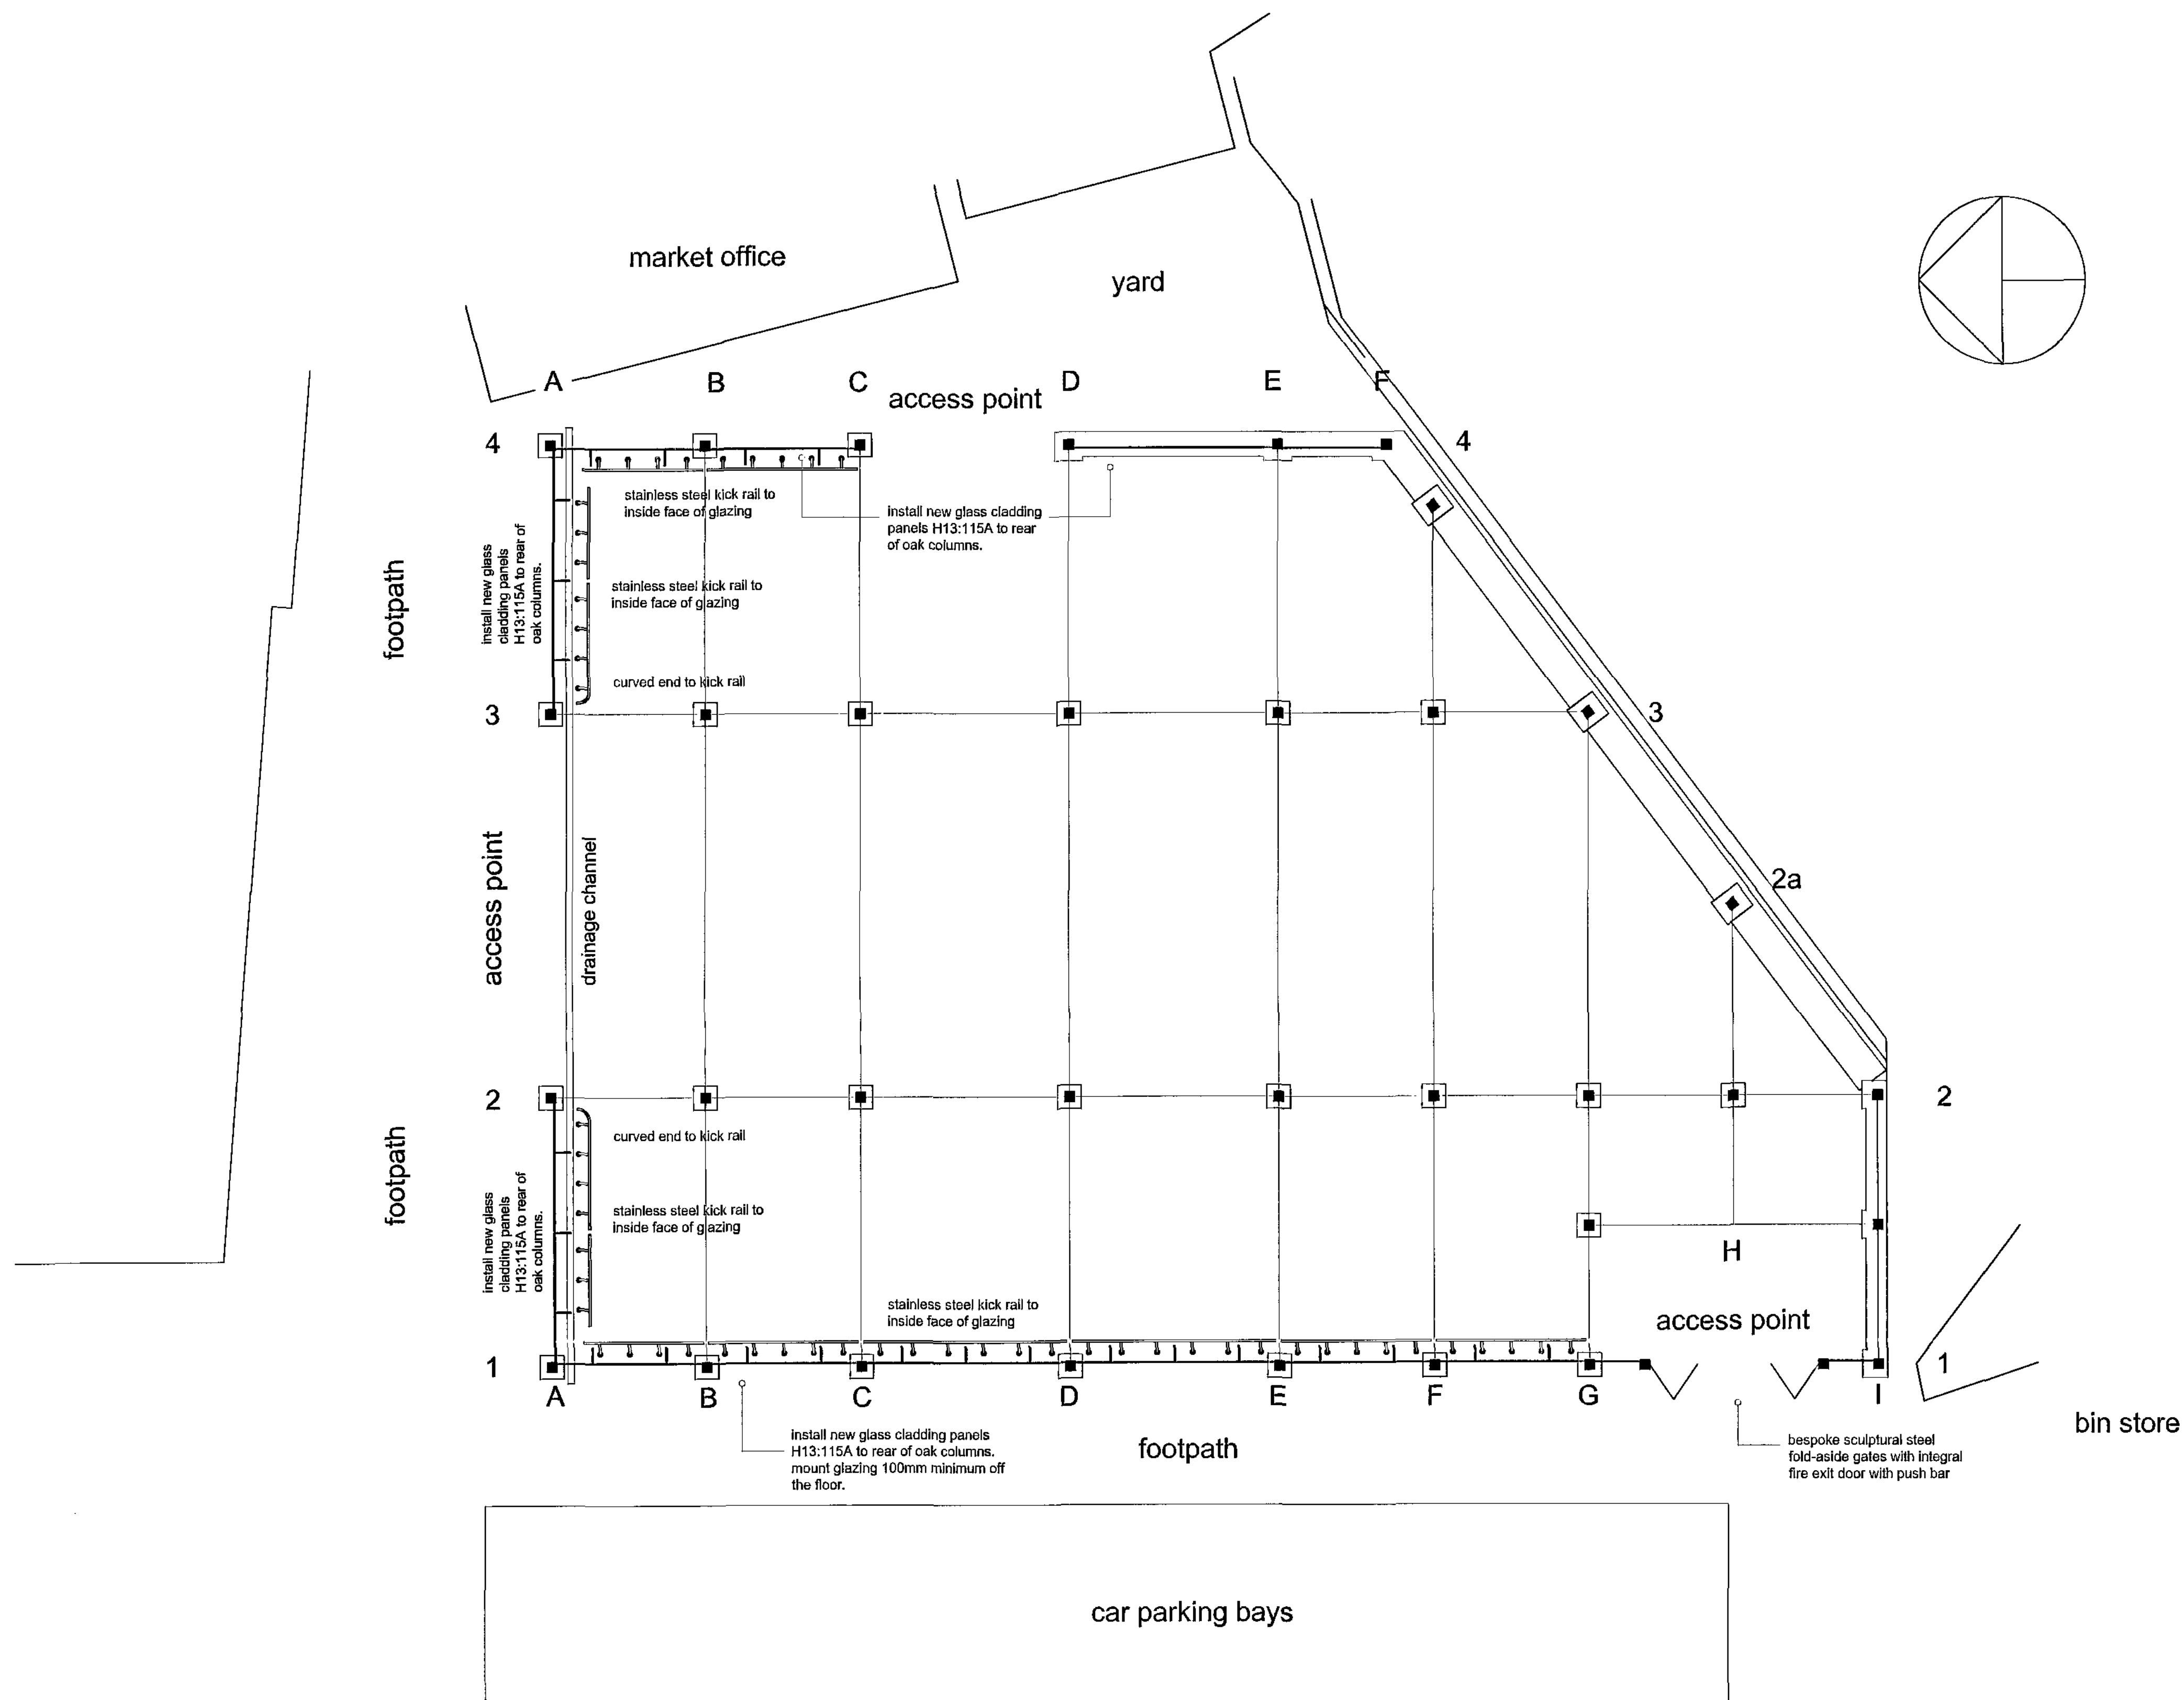


B	10.8.11	Glass details altered
A	5.7.11	Glass details added
REV	DATE	DESCRIPTION
<p>The contractor is to comply in all respects with the current Building Regulations and is to check all site dimensions and levels. Do not scale from the drawing, use written dimensions. To be used in conjunction with the Tender Health & Safety Plan / Preliminary Section (Section A34 etc). Ordnance Survey mapping reproduced by permission of HM Stationary Office Crown Copyright. WMDC OS Licence No LA076406</p>		
<p>nps group</p> <p>NPS NORTH EAST LTD NAVIGATION HOUSE WHISTLER DRIVE, CASTLEFORD WEST YORKSHIRE, WF10 5UR TEL: 01977 628300 FAX: 01977 628301 EMAIL: enquiries@nps-ne.co.uk</p> <p><small>Head Office: Leeds Office: 10 Cavendish Avenue, 10 Cavendish Avenue, Park, Huddersfield, West Yorkshire, Tel: 01484 716000 Fax: 01484 716001 Other Office locations can be found on website: www.nps.co.uk</small></p>		
<p>PROJECT Penistone Market Market Lane Penistone S36 6DT</p>		<p>CLIENT Barnsley M B C</p>
<p>SUBJECT Proposed floor plan showing improvements to external envelope of building</p>		<p>CAD FILE REF DATE SCALE June 2011 1:100 @ A1</p> <p>REV DRAWN CHECKED dhoward</p> <p>PROJECT NR DRAWING NR AG11.033 AG11.003 - 02</p>

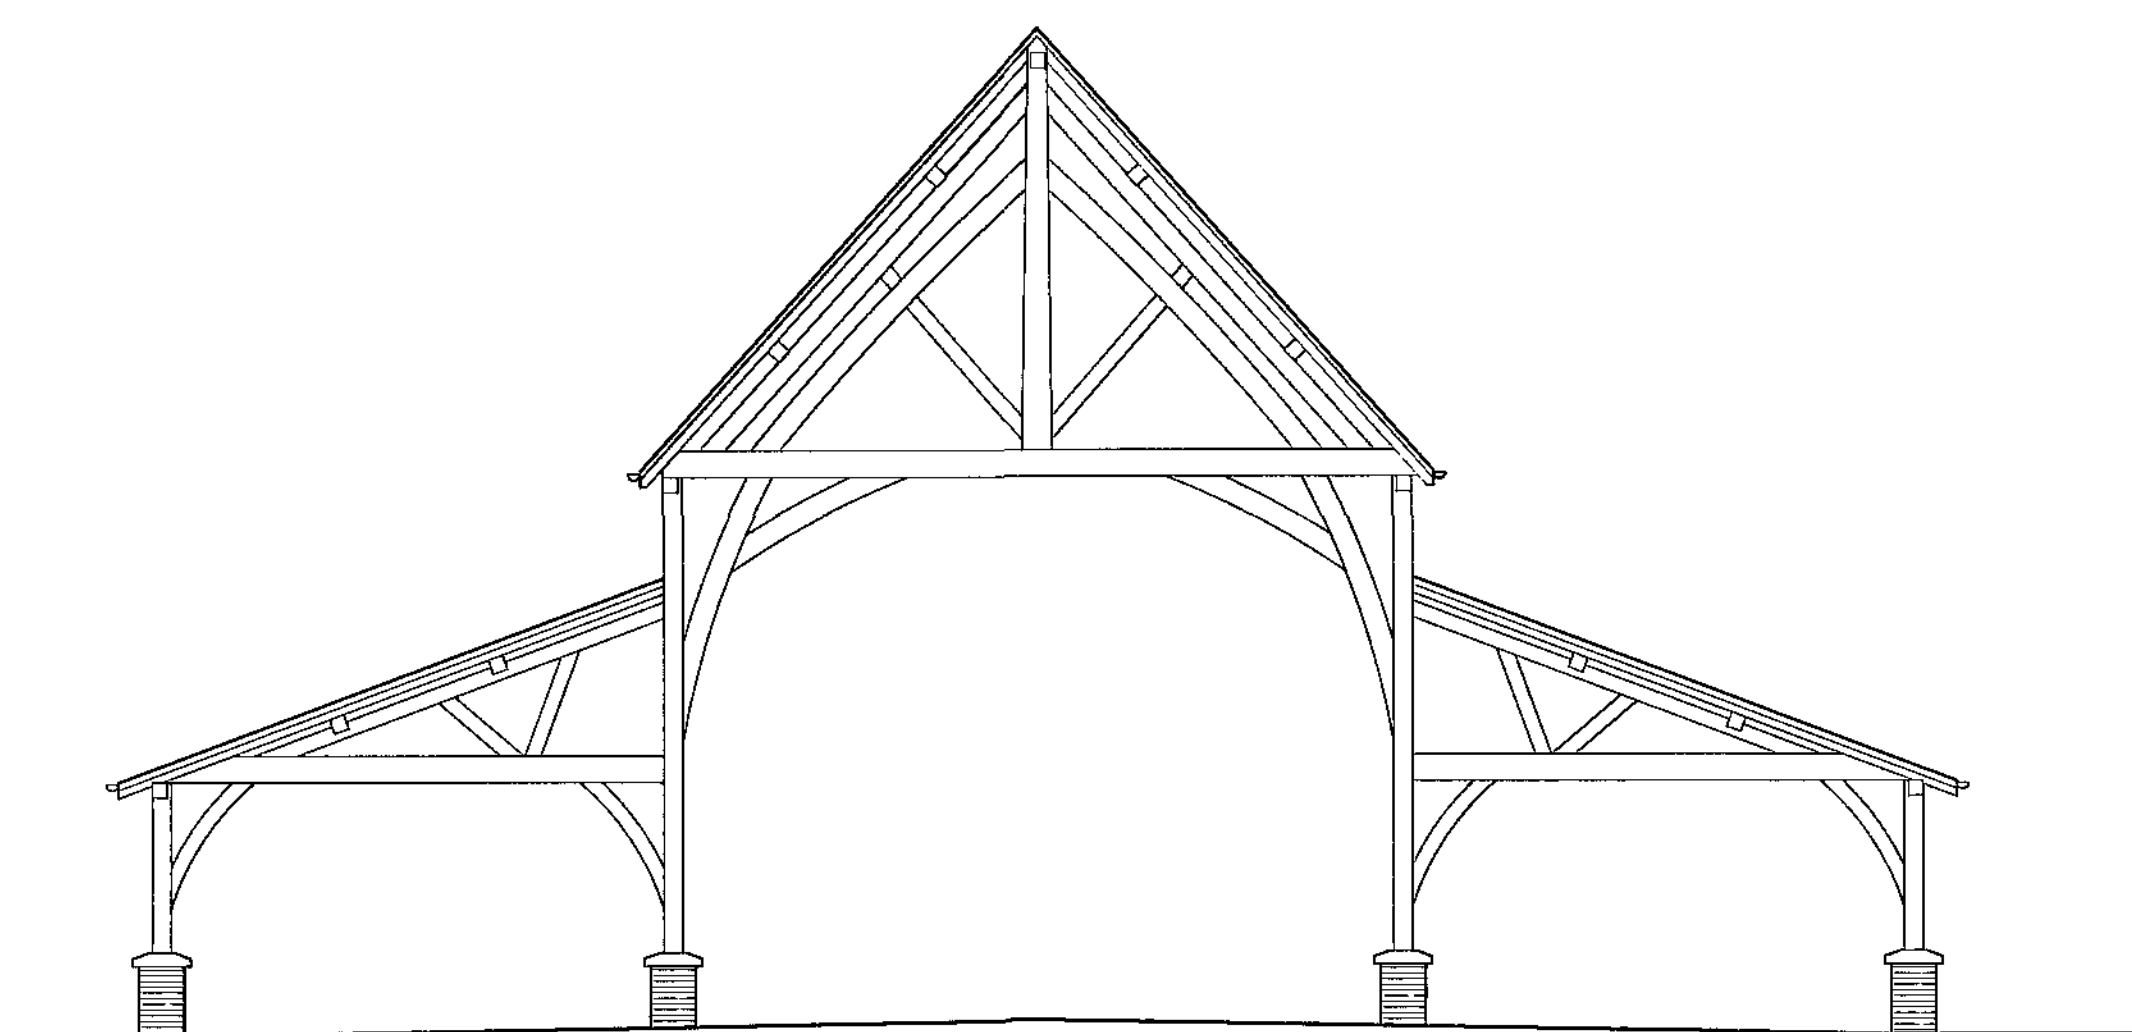


North elevation

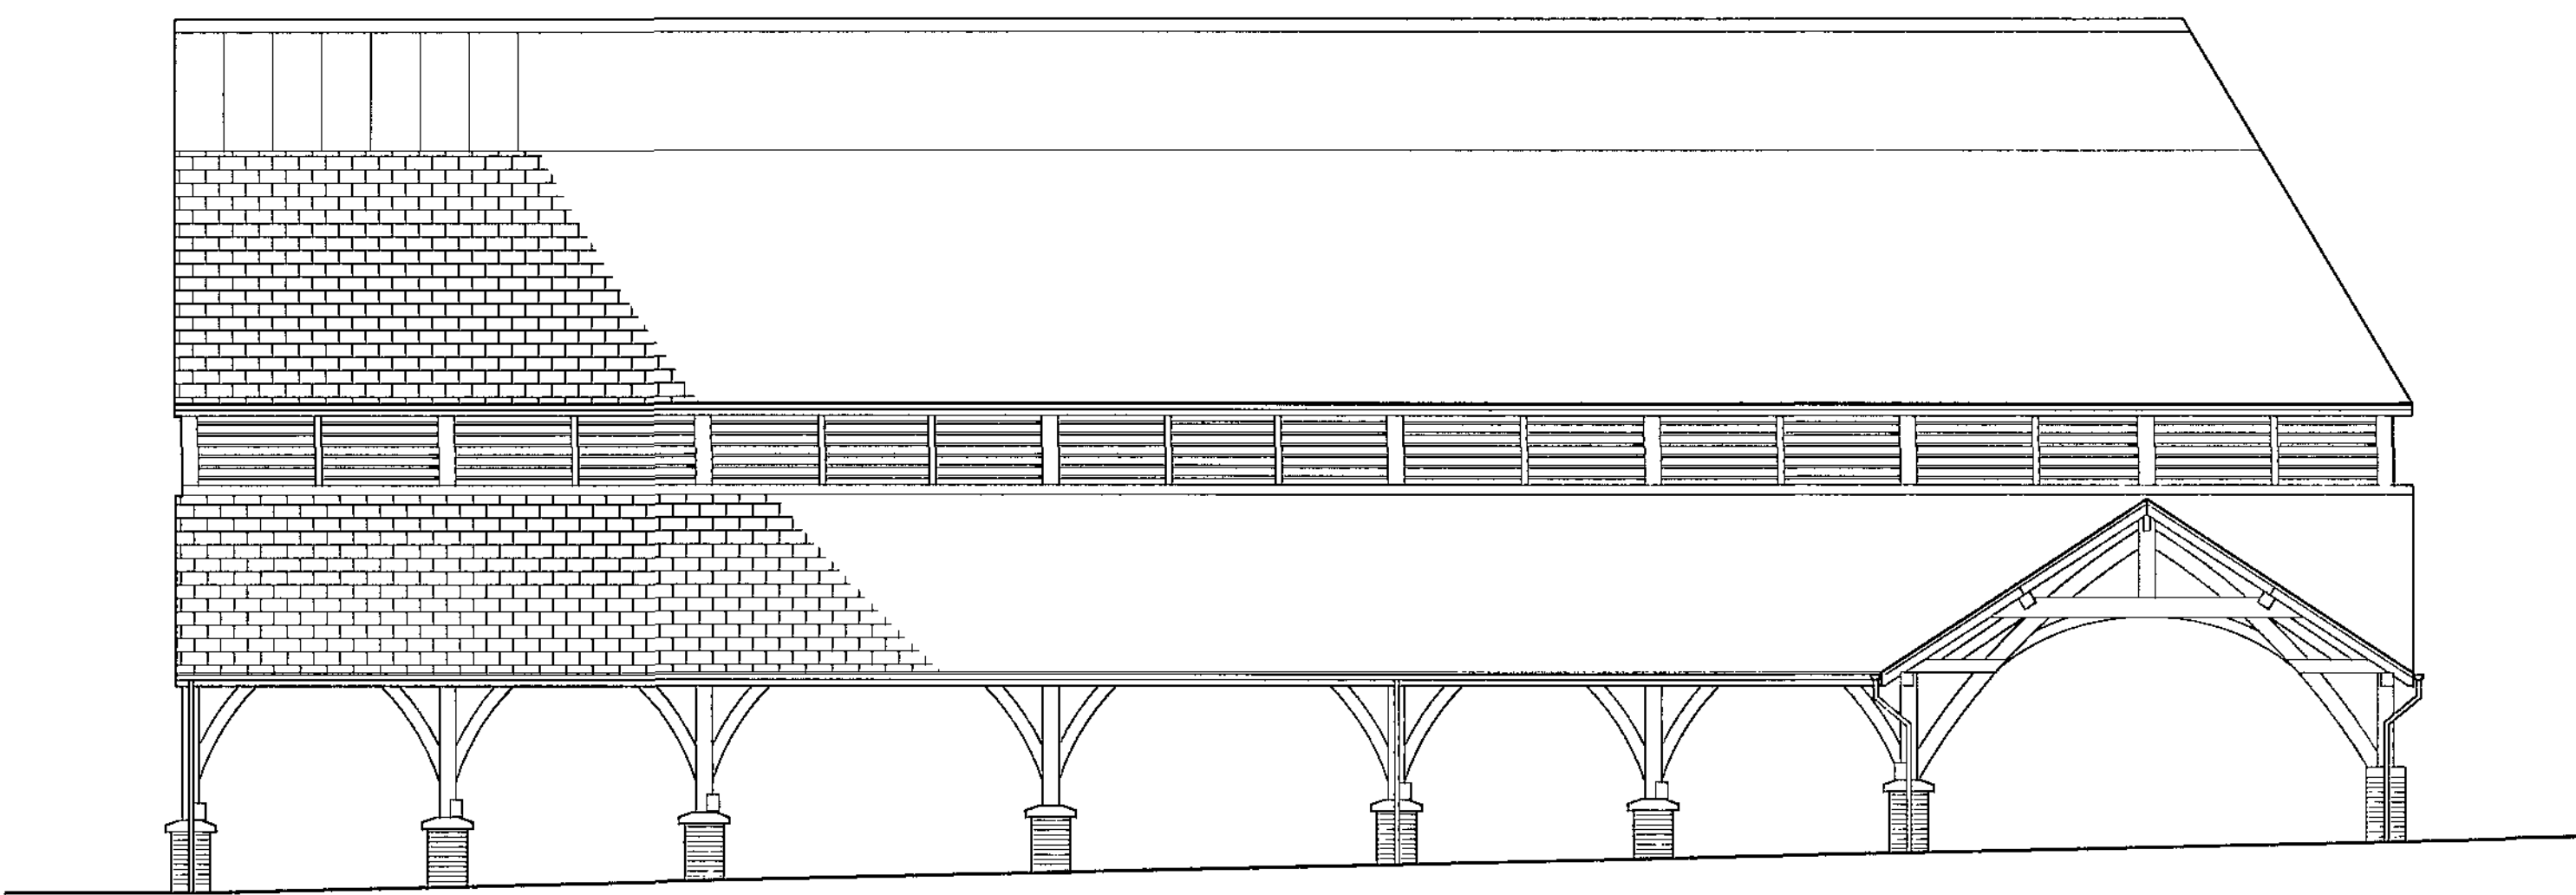

West elevation

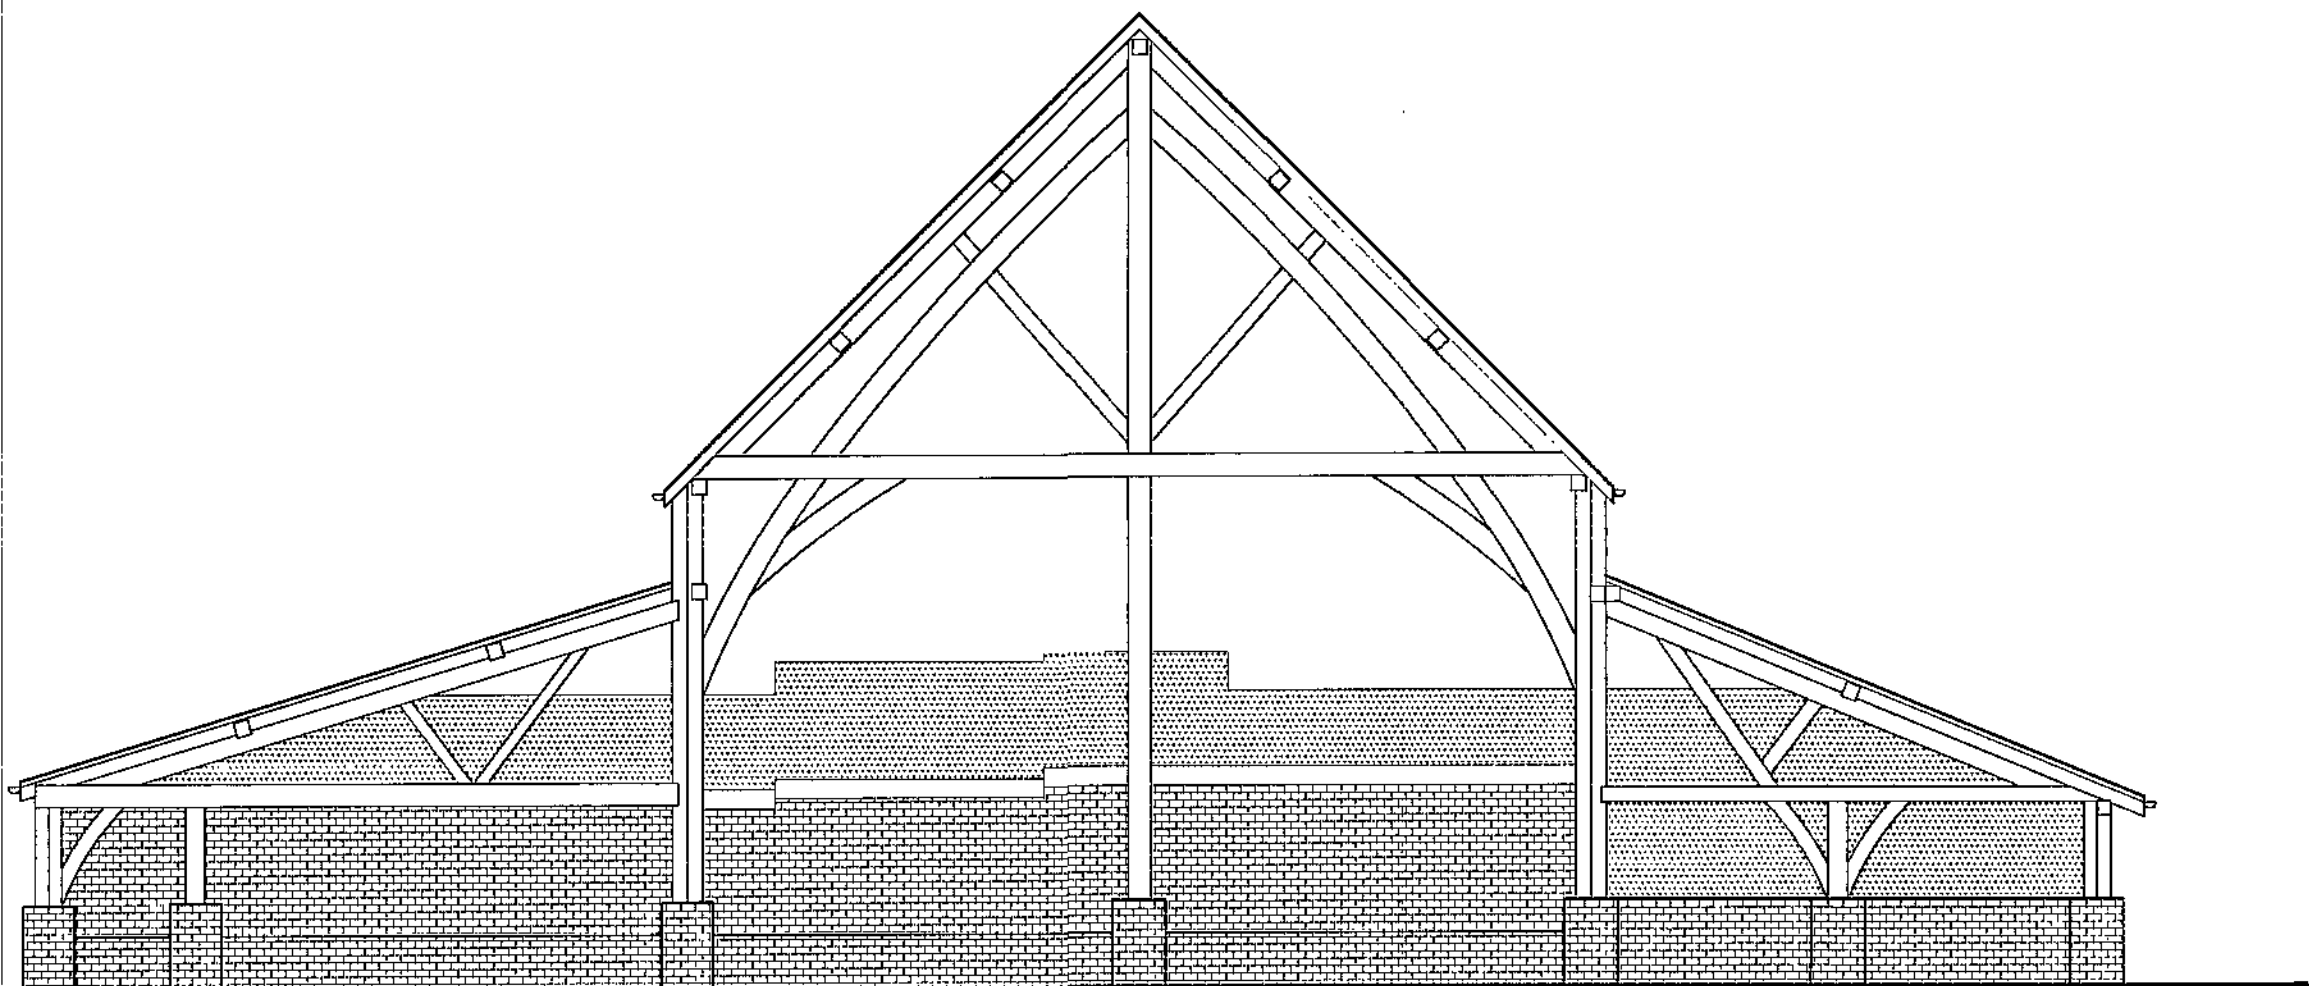


South elevation (internal view)

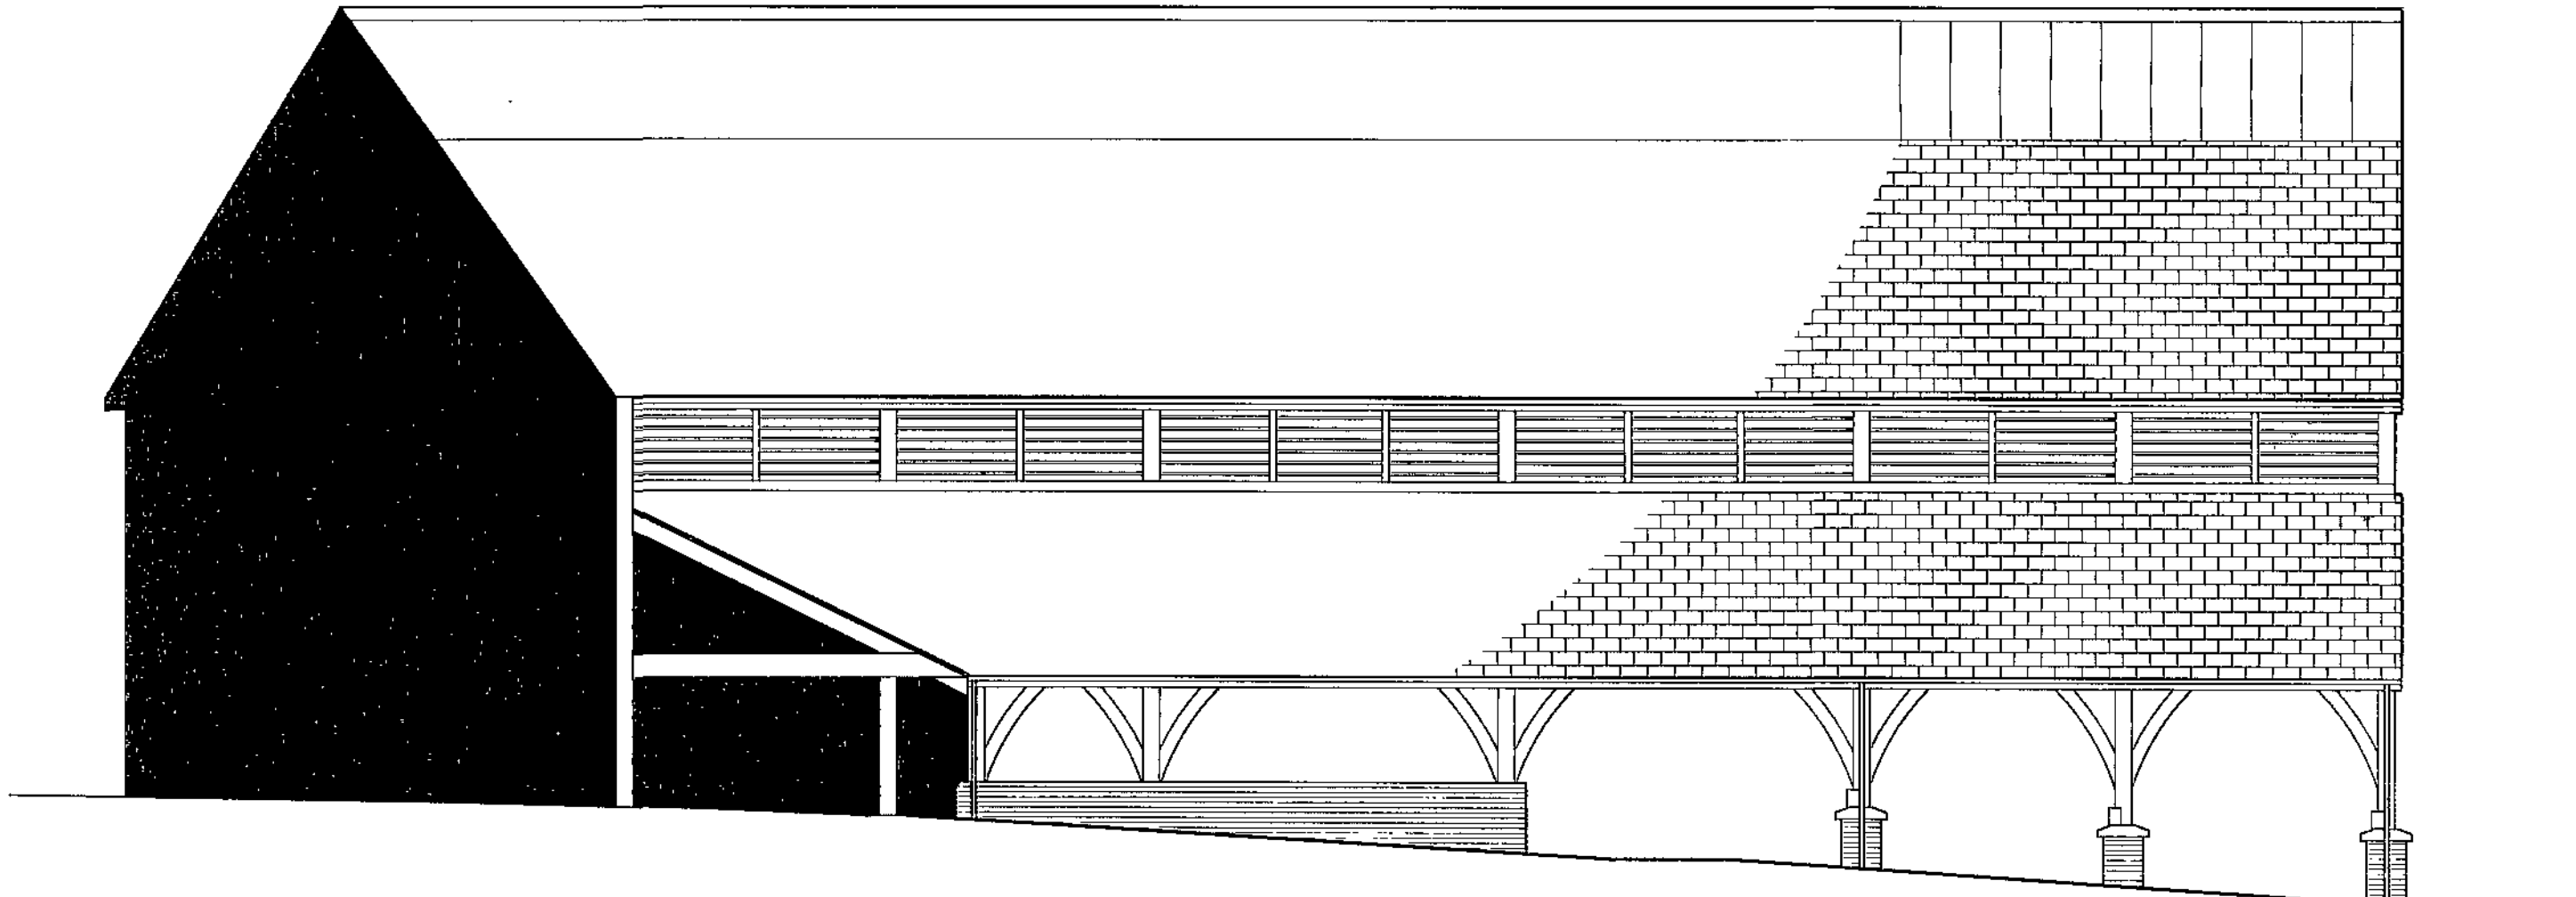


East elevation


REV	DATE	DESCRIPTION
<small>The contractor is to comply in all respects with the current Building Regulations and is to check all site dimensions and levels. Do not scale from the drawing, use written dimensions. To be read in conjunction with the Tender Health & Safety Plan / Preliminary Section (Section A34 etc). Orthographic Survey mapping reproduced by permission of Ordnance Survey. Copyright: Ordnance Survey. Licence No. 1407008.</small>		
<div><div></div><div>NPS NORTH EAST LTD NAVIGATION HOUSE WHISTLER DRIVE, CASTLEFORD WEST YORKSHIRE, WF10 6BN TEL: 01977 623300 FAX: 01977 623301 EMAIL: enquiries@nps-ne.co.uk <small>Head Office: Lancaster Square, 15 Central Avenue, St James Business Park, Newley, Warrington, Cheshire, WA3 5JH Other Office locations can be found on website: www.nps.co.uk</small></div></div>		
PROJECT Penistone Market Market Lane Penistone S36 6DT		CLIENT Bamsley M B C
SUBJECT Existing elevations		CAD FILE REF June 2011
		DATE June 2011
		SCALE 1:100 @ A1
		REV dhoward
		DRAWN dhoward
		CHECKED
		PROJECT NR AG11.033
		DRAWING NR AG11.003 - 03

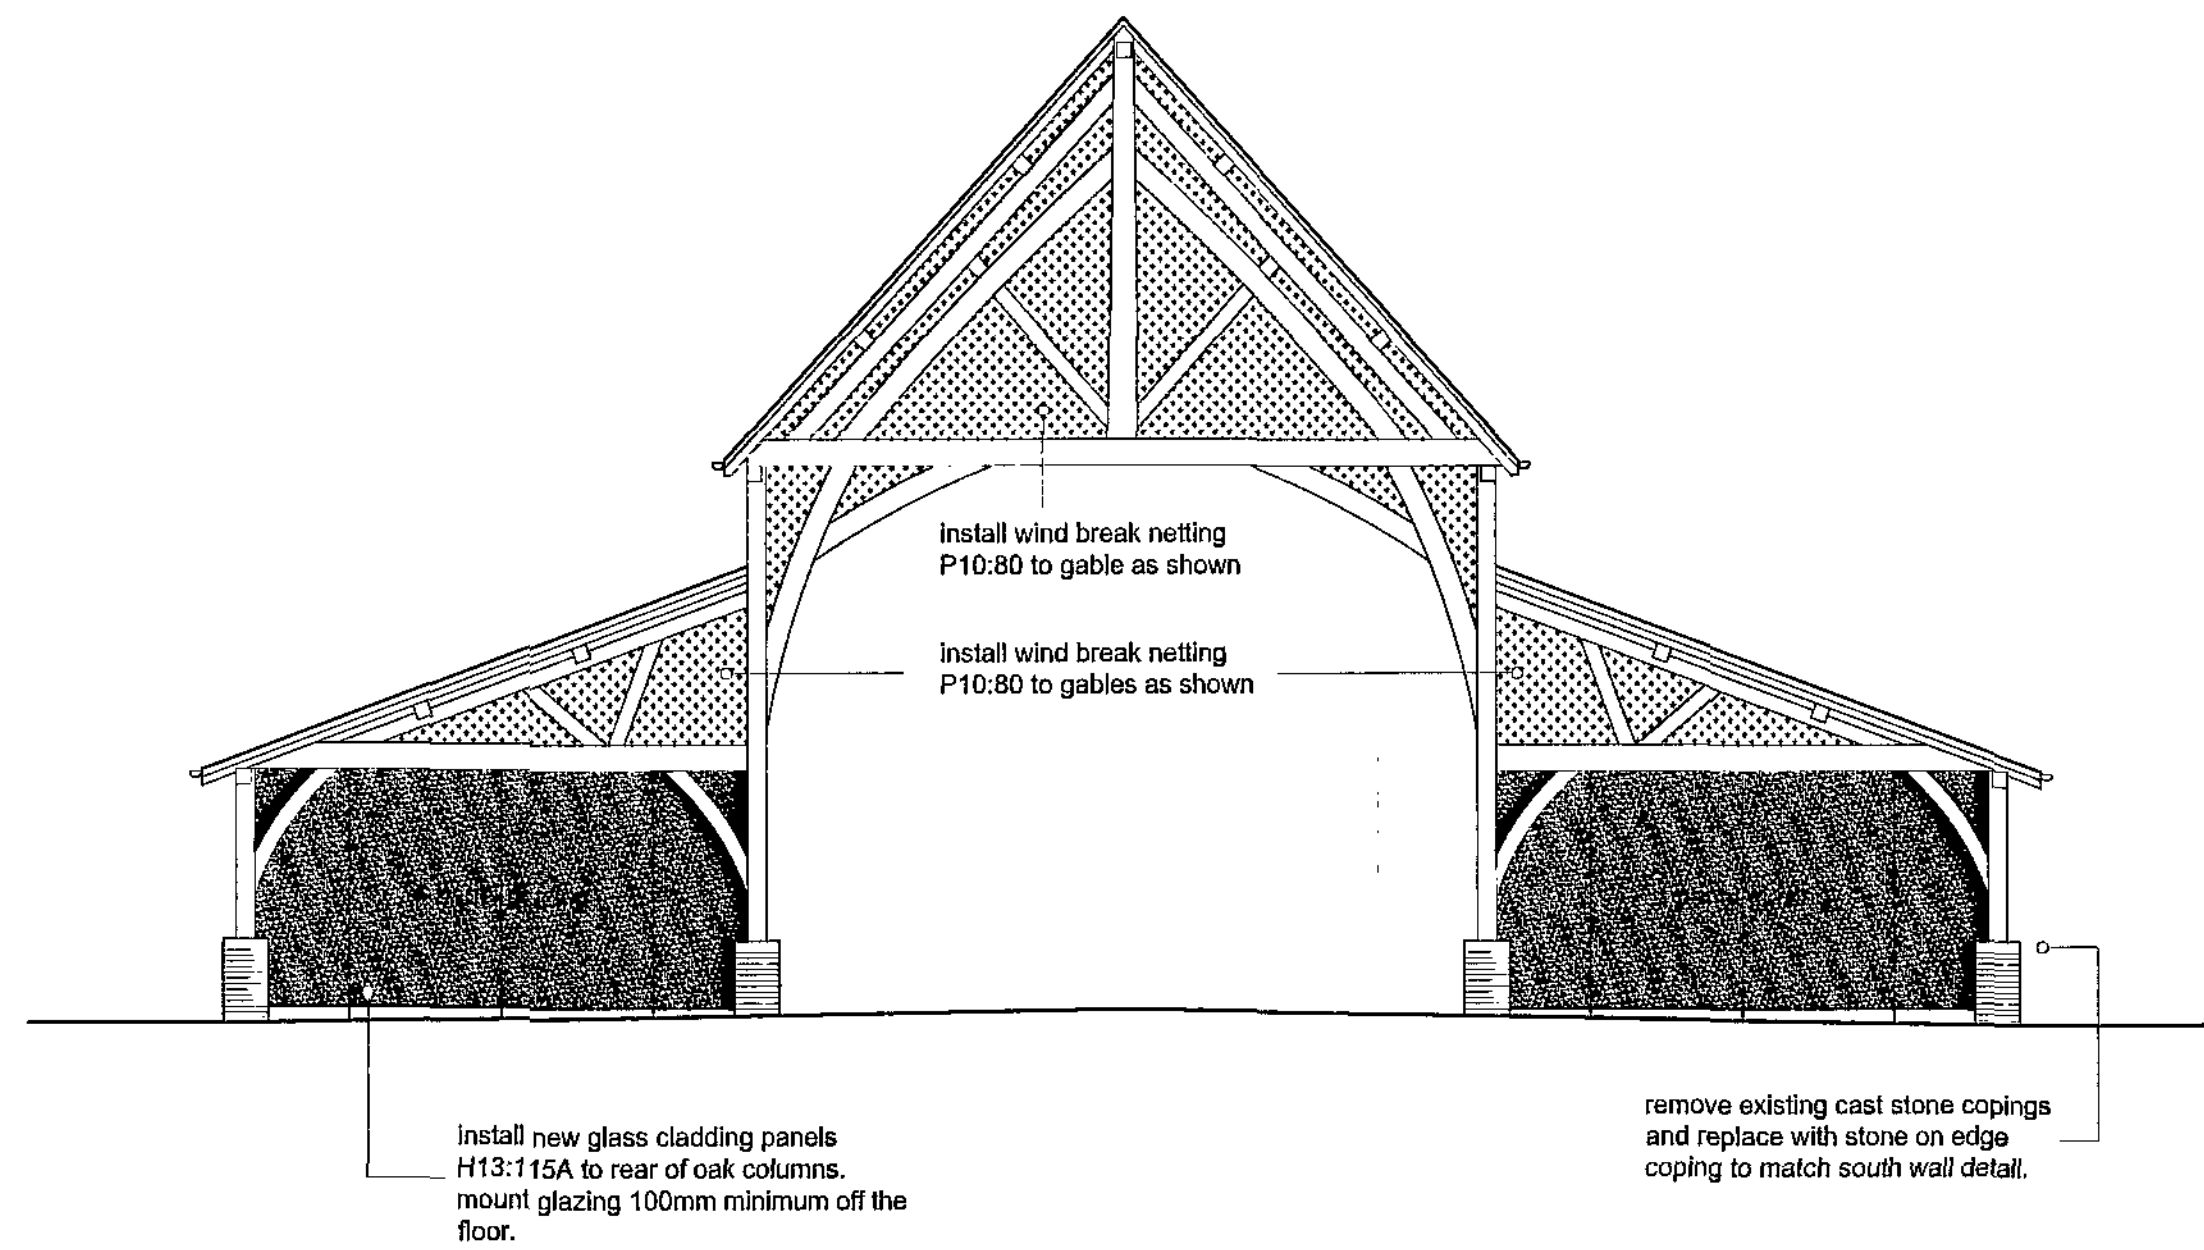


North elevation

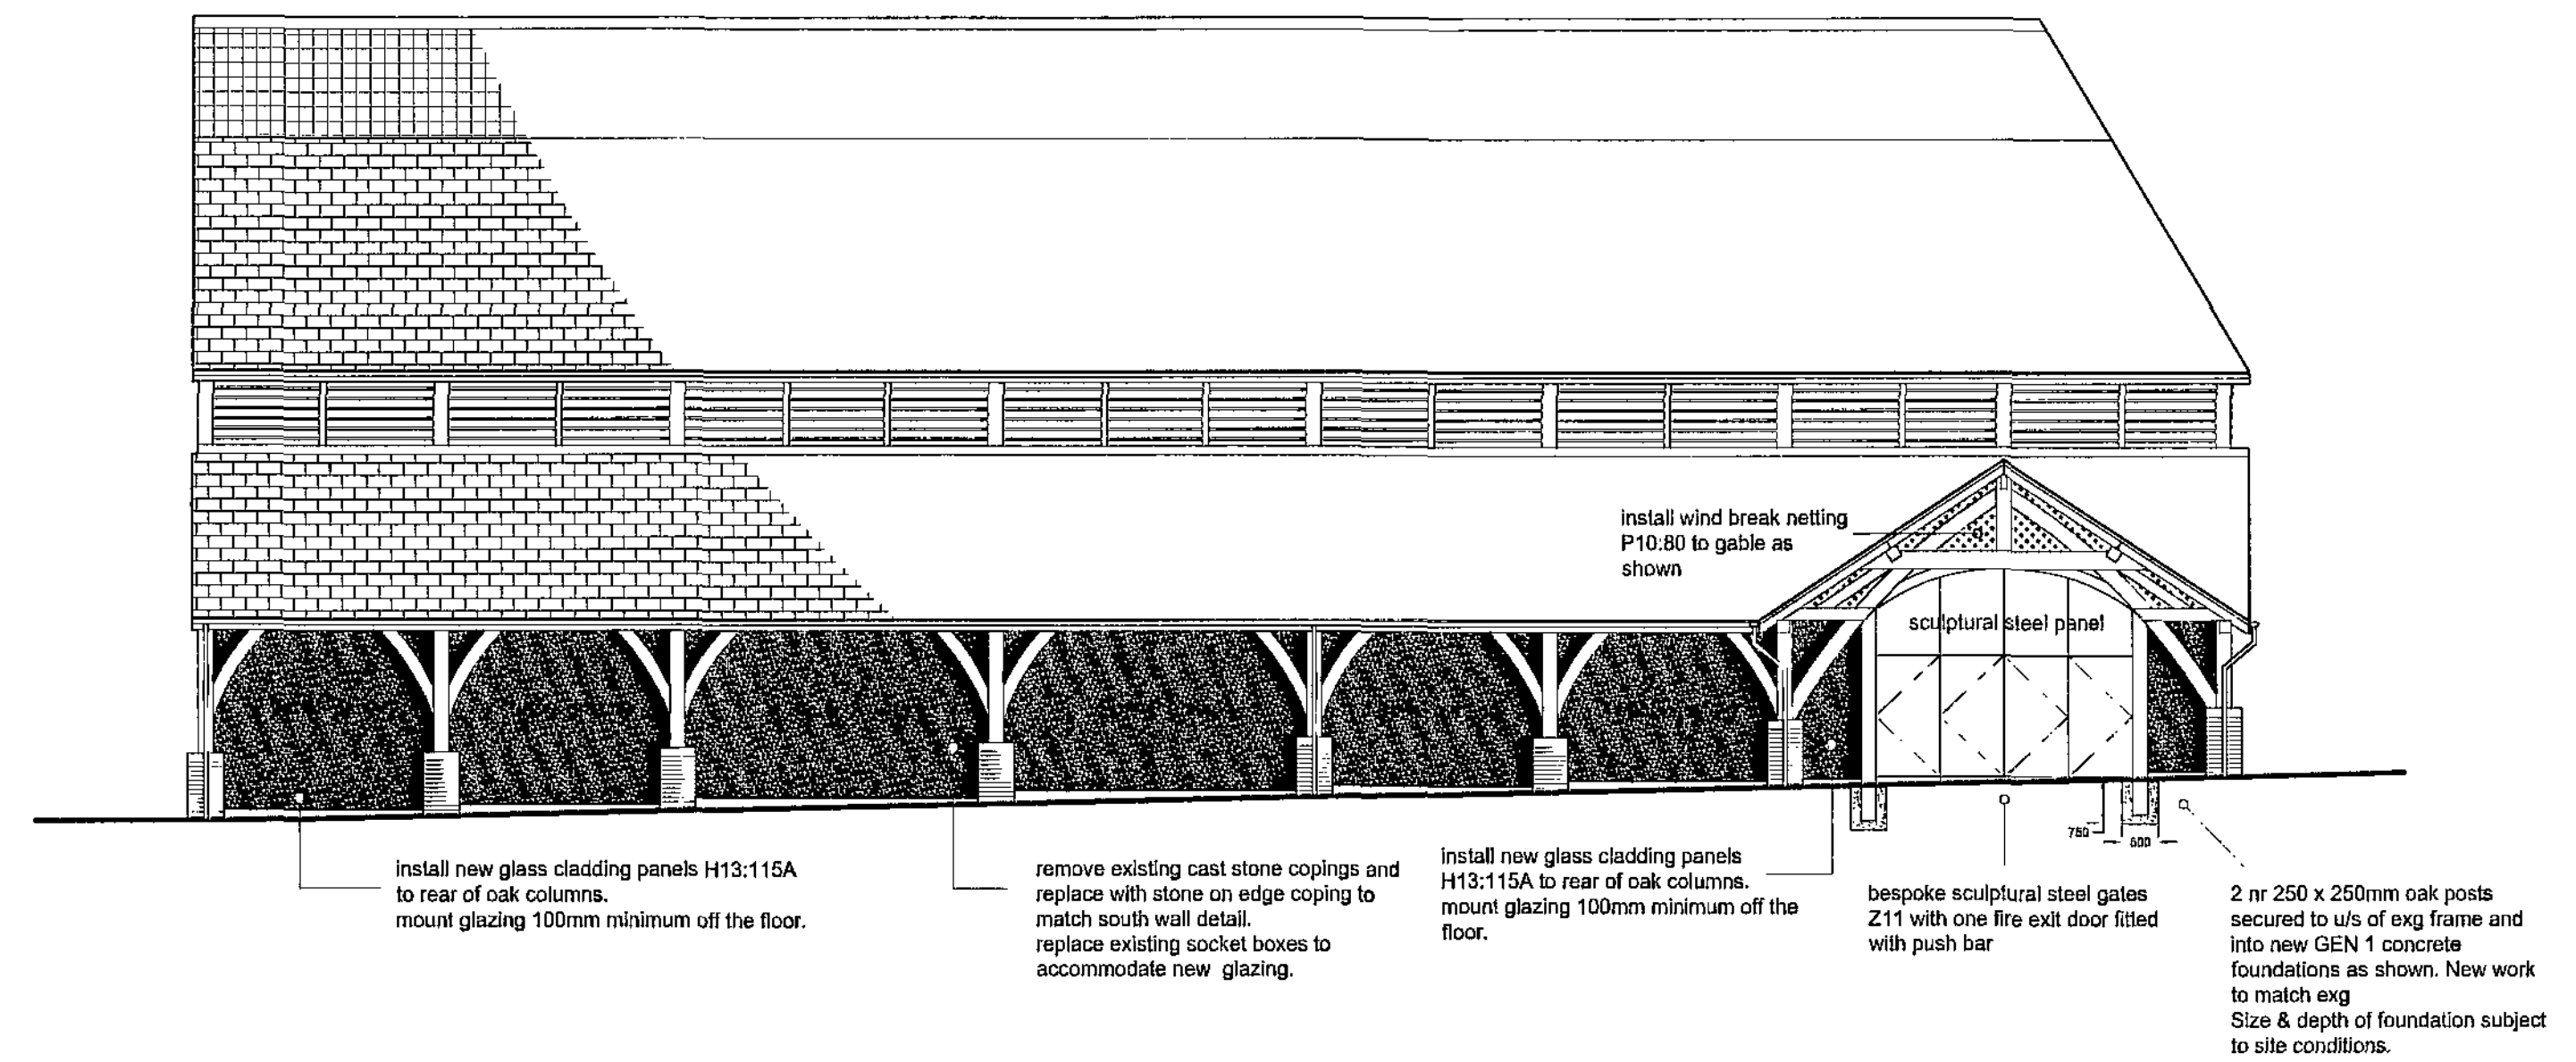

West elevation

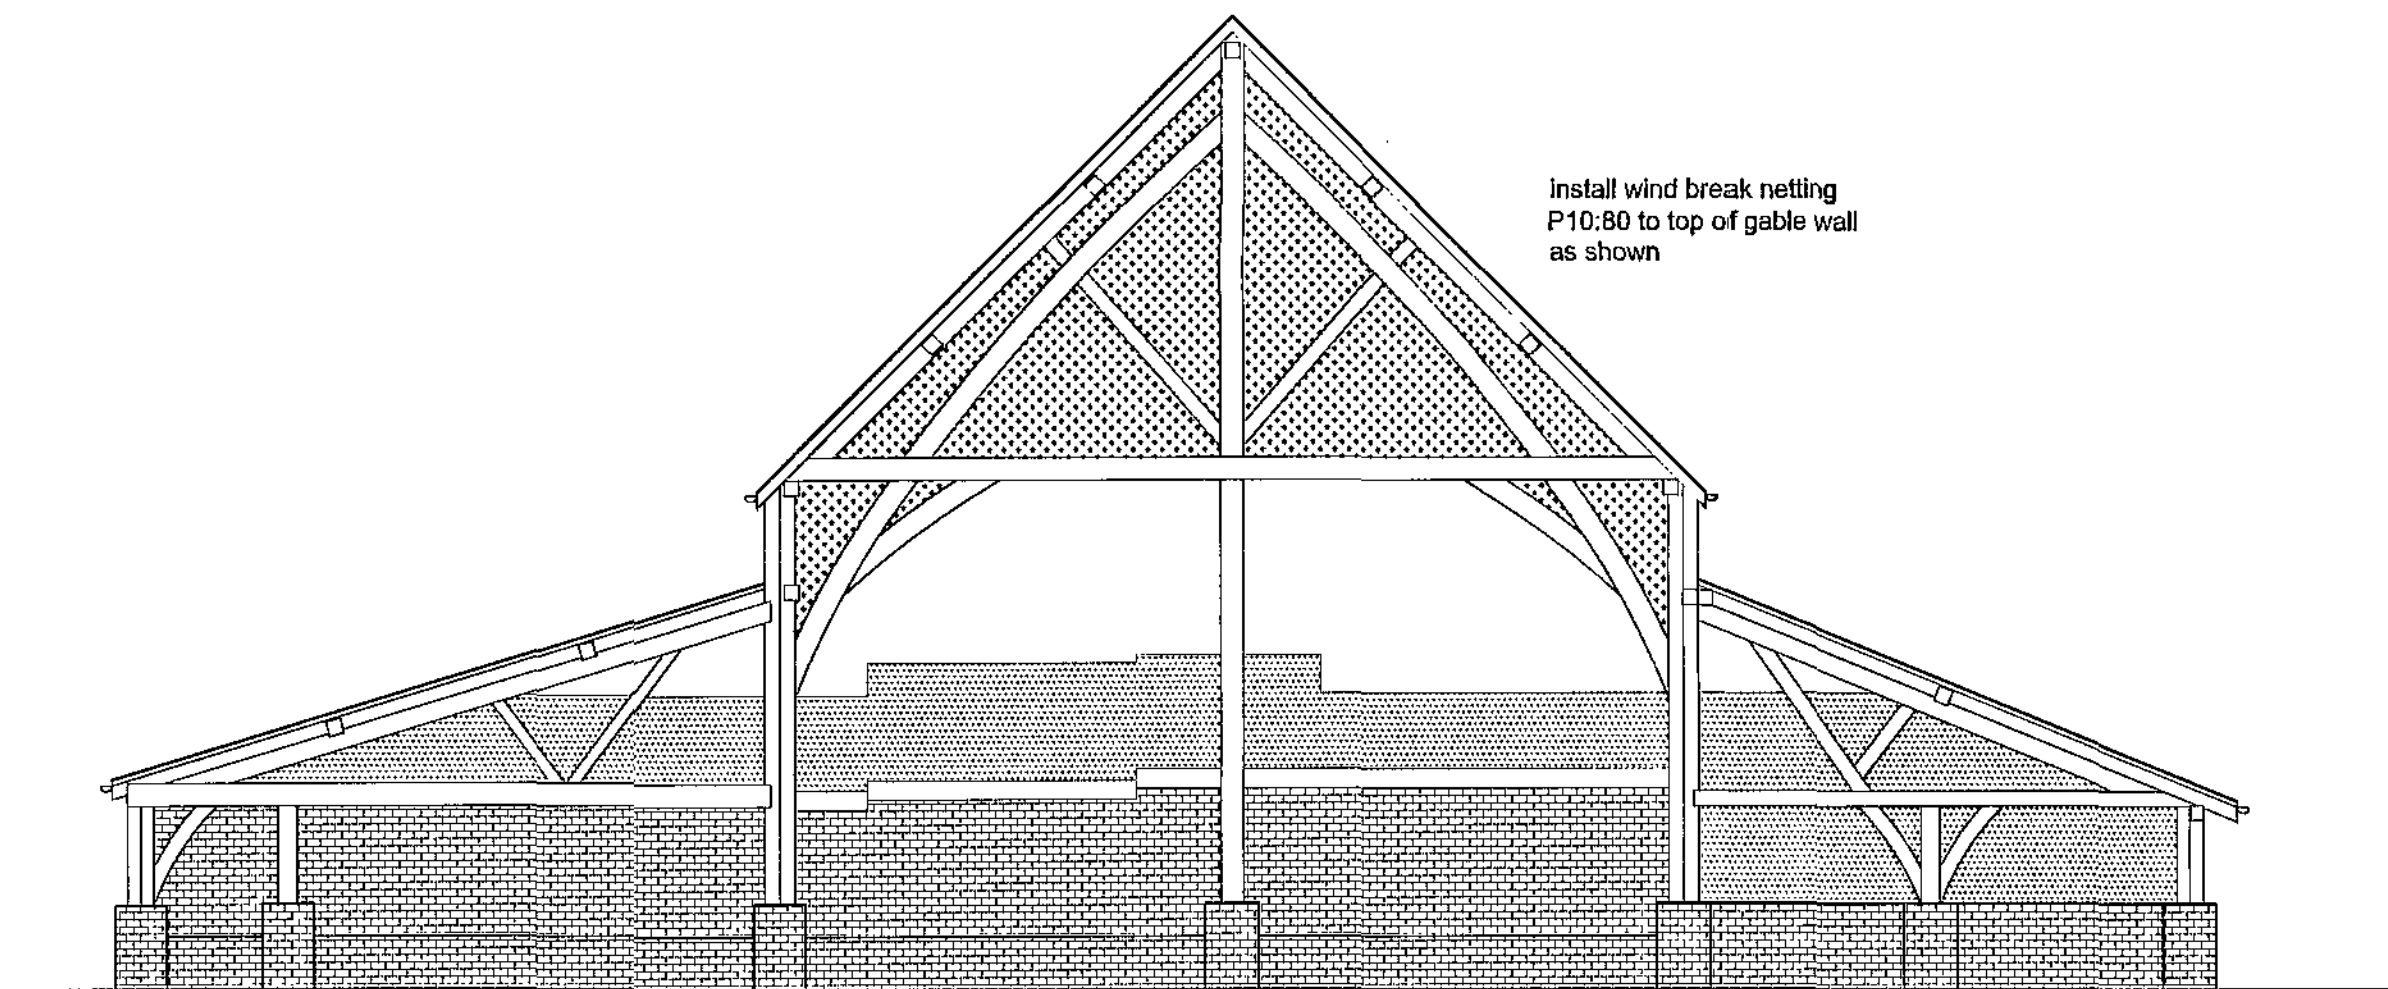



South elevation (internal view)

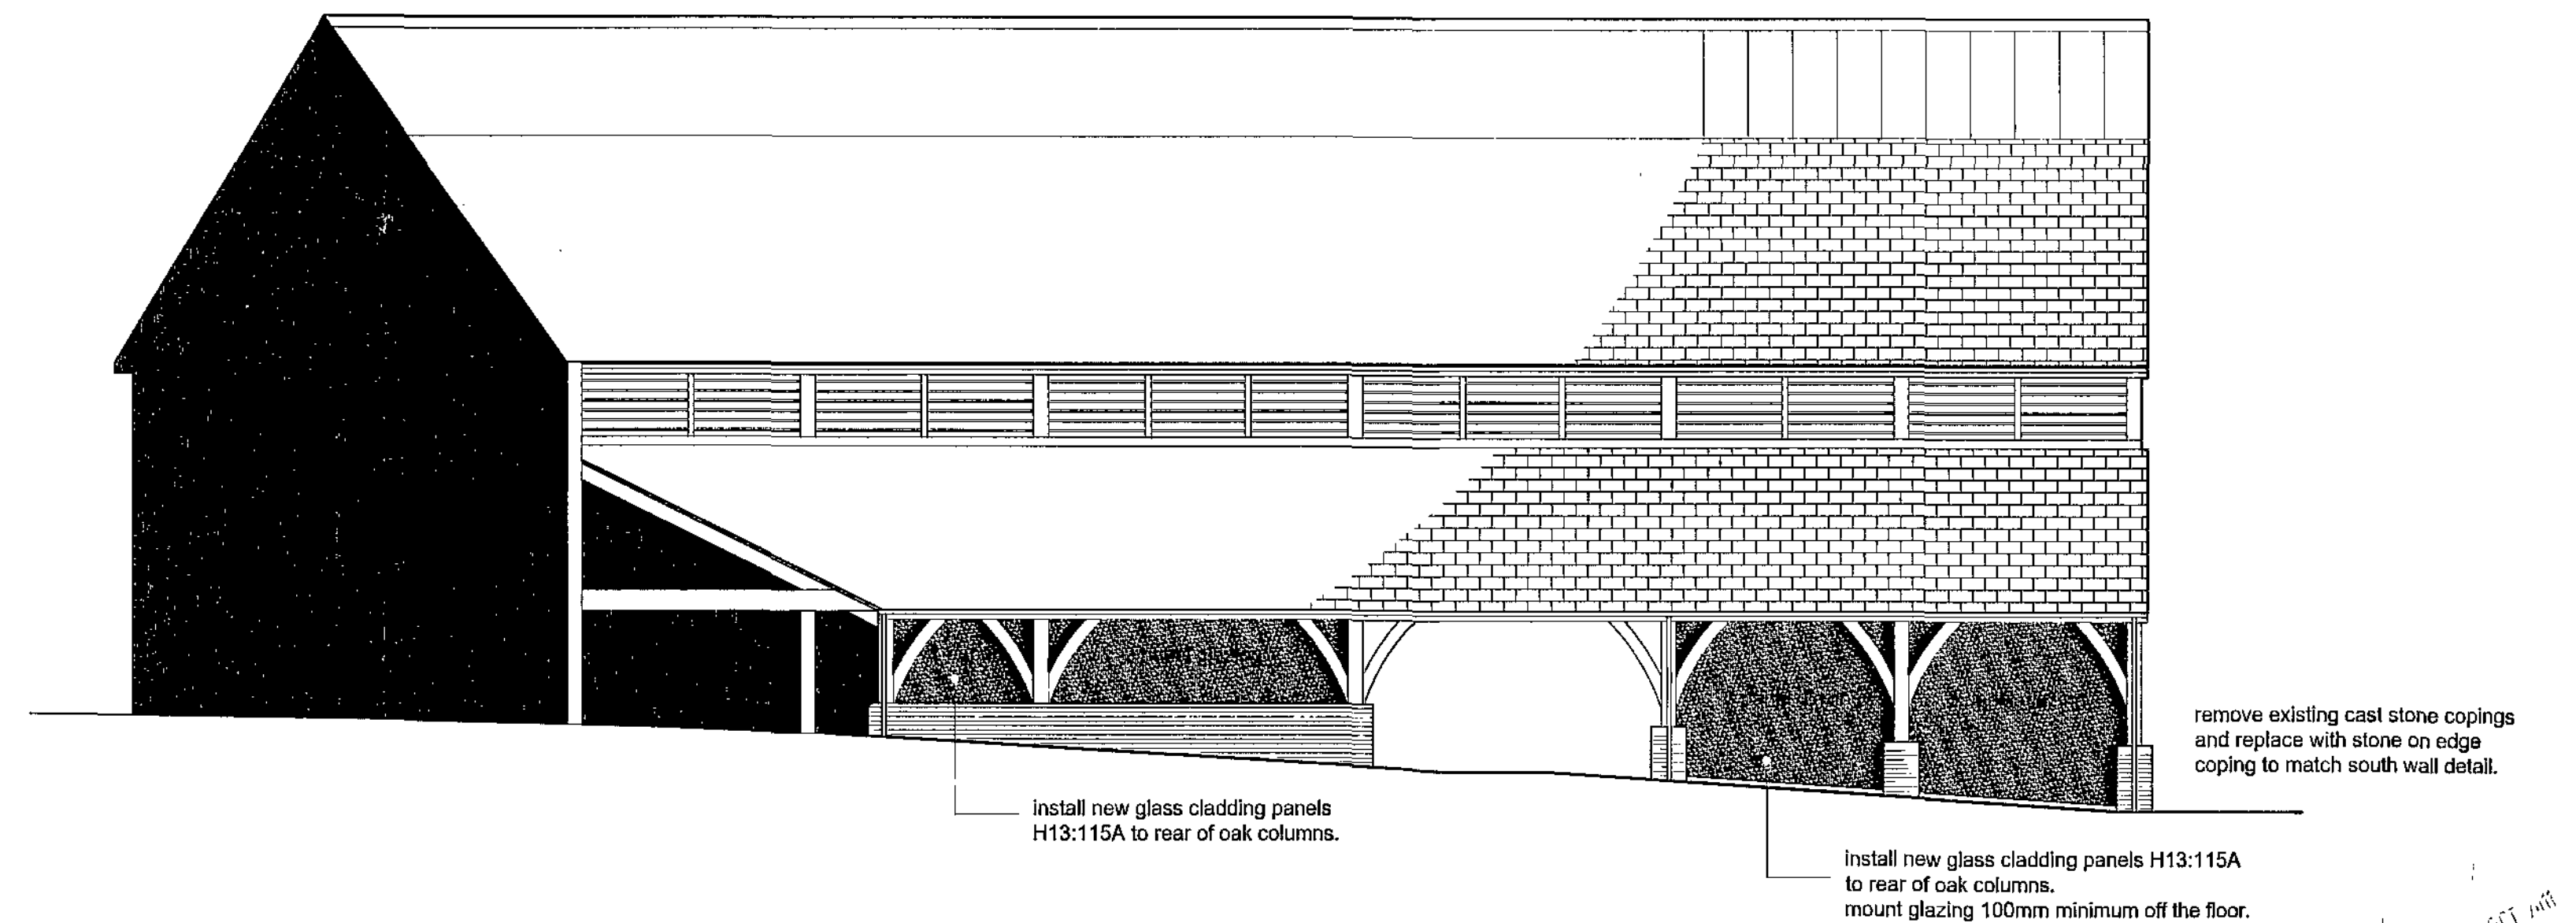


East elevation

B	10.8.11	glazing details changed
A	5.7.11	glazing details added, west gates amended, copings amended
REV	DATE	DESCRIPTION
<p>The contractor is to comply with all aspects with the current Building Regulations and is to check all site dimensions and levels. Do not scale from the drawing. Use written dimensions. To be used in conjunction with the Tender Health & Safety Plan / Preliminary Section (Section A94 etc). Ordnance Survey mapping reproduced by permission of WMDC & Controller of HM Stationery Office Crown Copyright. WMDC OS Licence No: 1807608</p>		
<p>nps group</p> <p>NPS NORTH EAST LTD NAVIGATION HOUSE WHISTLER DRIVE, CASTLEFORD WEST YORKSHIRE, WF7 5JH TEL: 01977 626308 FAX: 01977 626301 EMAIL: enquiries@nps-nea.co.uk</p> <p>Head Office: Lancaster House, 15 Canine Avenue, St. Andrews, Pocklington, YO43 1JH Tel: 01977 626308 Fax: 01977 626301 Other Office locations can be found on website: www.nps.co.uk</p>		
PROJECT	CLIENT	
Penistone Market Market Lane Penistone S36 6DT	Barnsley M B C	
	CAD FILE REF	DATE
		June 2011
		1:100 @ A1
SUBJECT	REV	DRAWN
Proposed elevations		dhoward
	PROJECT NR	DRAWING NR
	AG11.033	AG11.003 - 04

12mm ss pub style kick rail with
25 x 15mm base plate bolted x 2
25mm bolts thro' exg pavers into
new 150 x 150mm GEN1 concrete
undation. base plates at 750mm
centres.
12mm anti skate board pips to
top of rail at 300mm cts

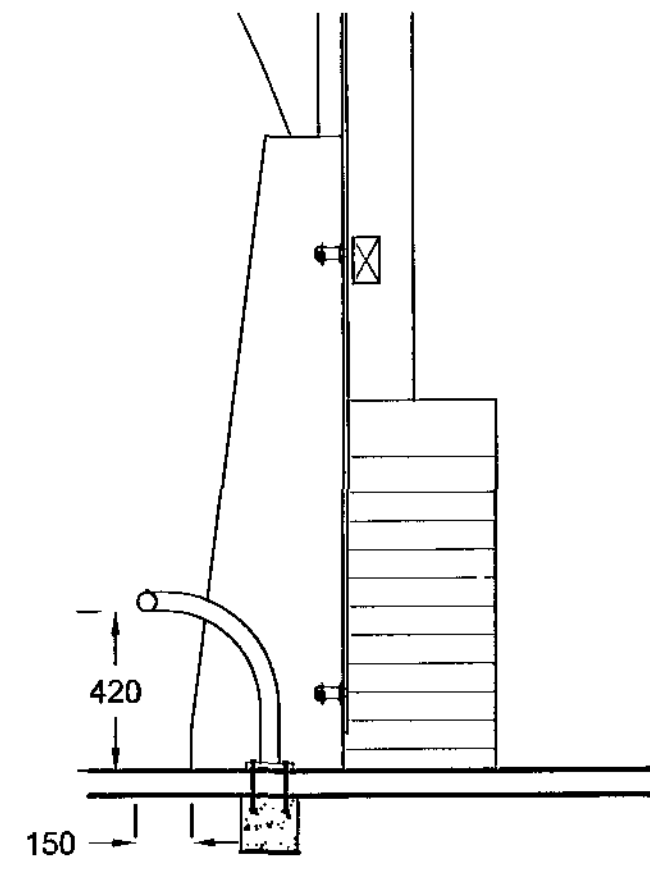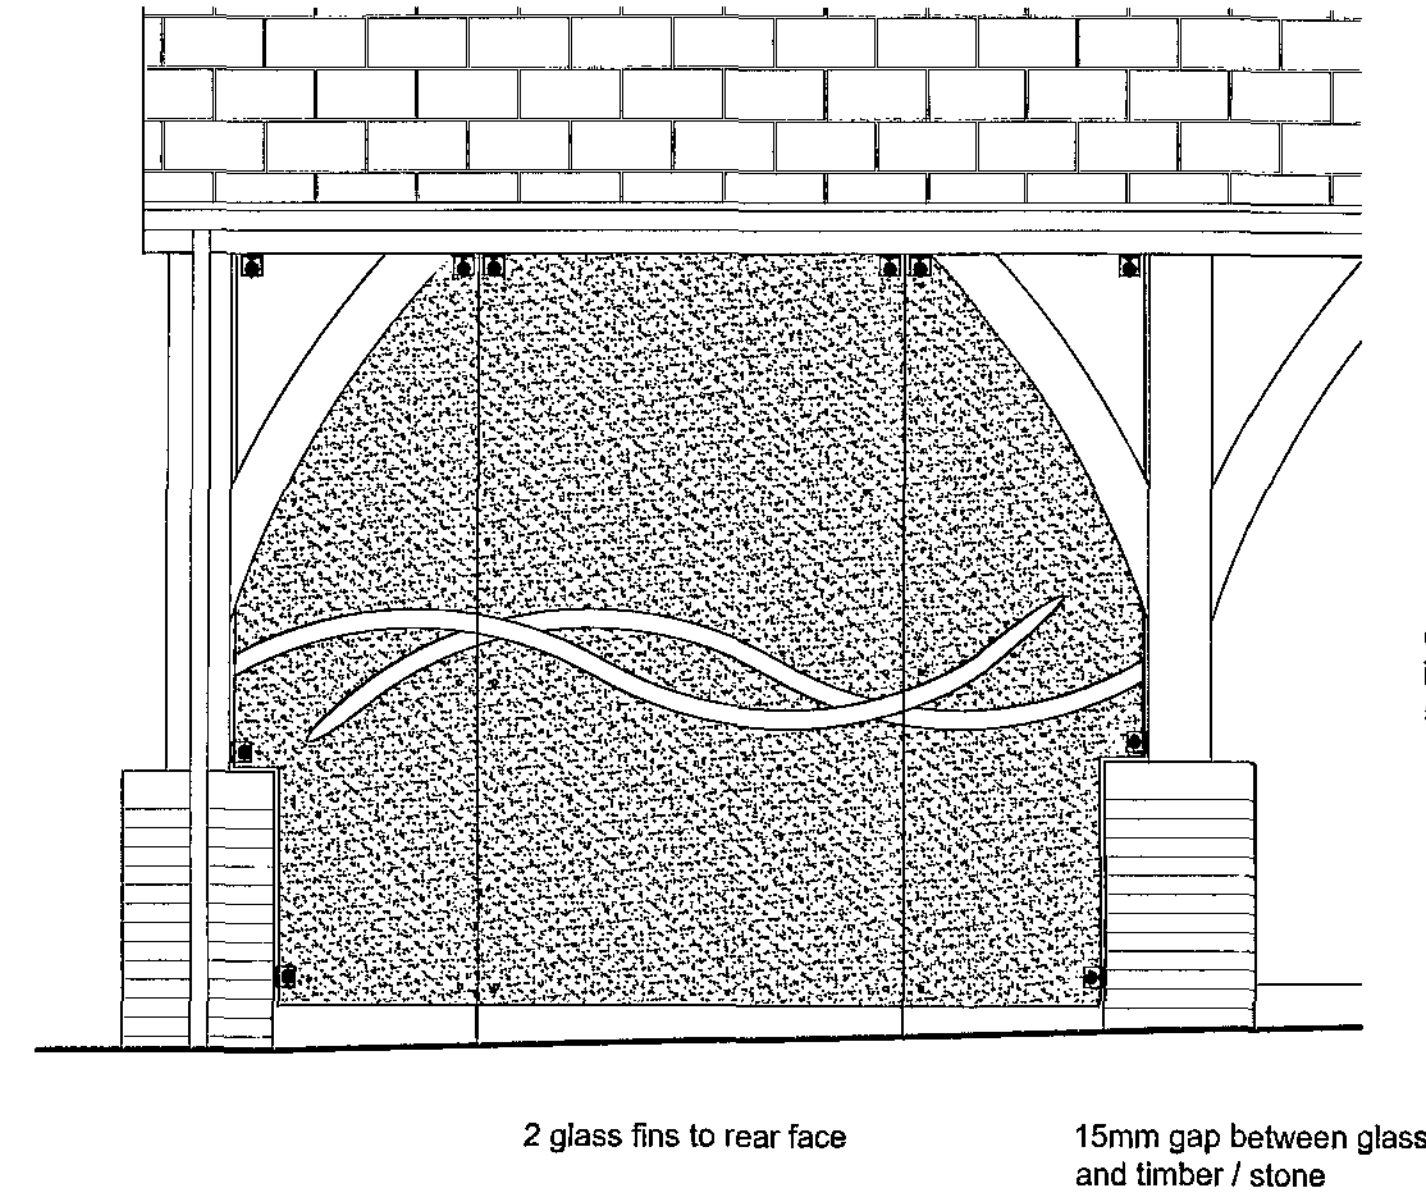


Typical 3 panel glazing to west
scale 1:30

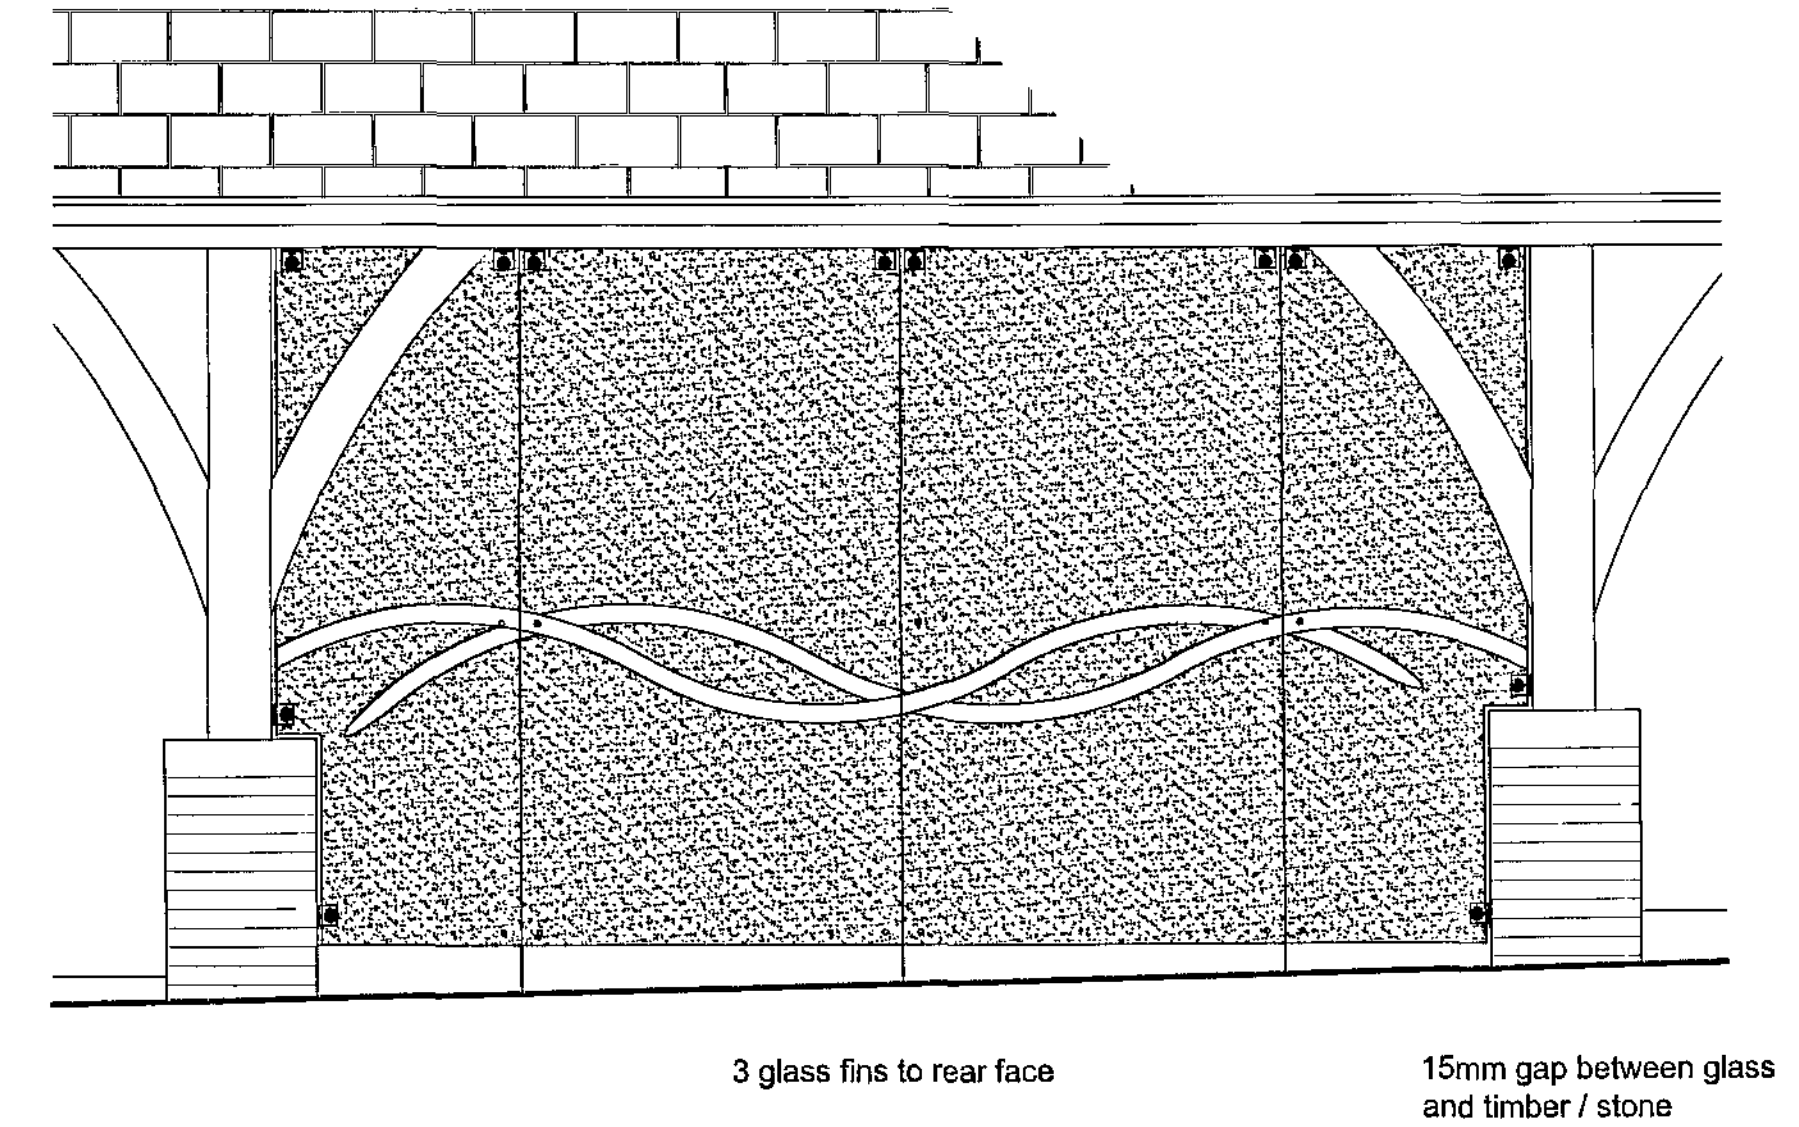


Typical 4 panel glazing to west
scale 1:30

- new glass panels to be mounted
15mm away from u/s beam
fix head with 100 x 100mm ss angle
- new glass panels to be mounted
to rear of existing timber columns
- 12mm glass fins to support glazing
- new glass panels to be mounted
15mm away from masonry
- 50mm Kick rail
- new glass panels to be mounted
100mm min above ground level

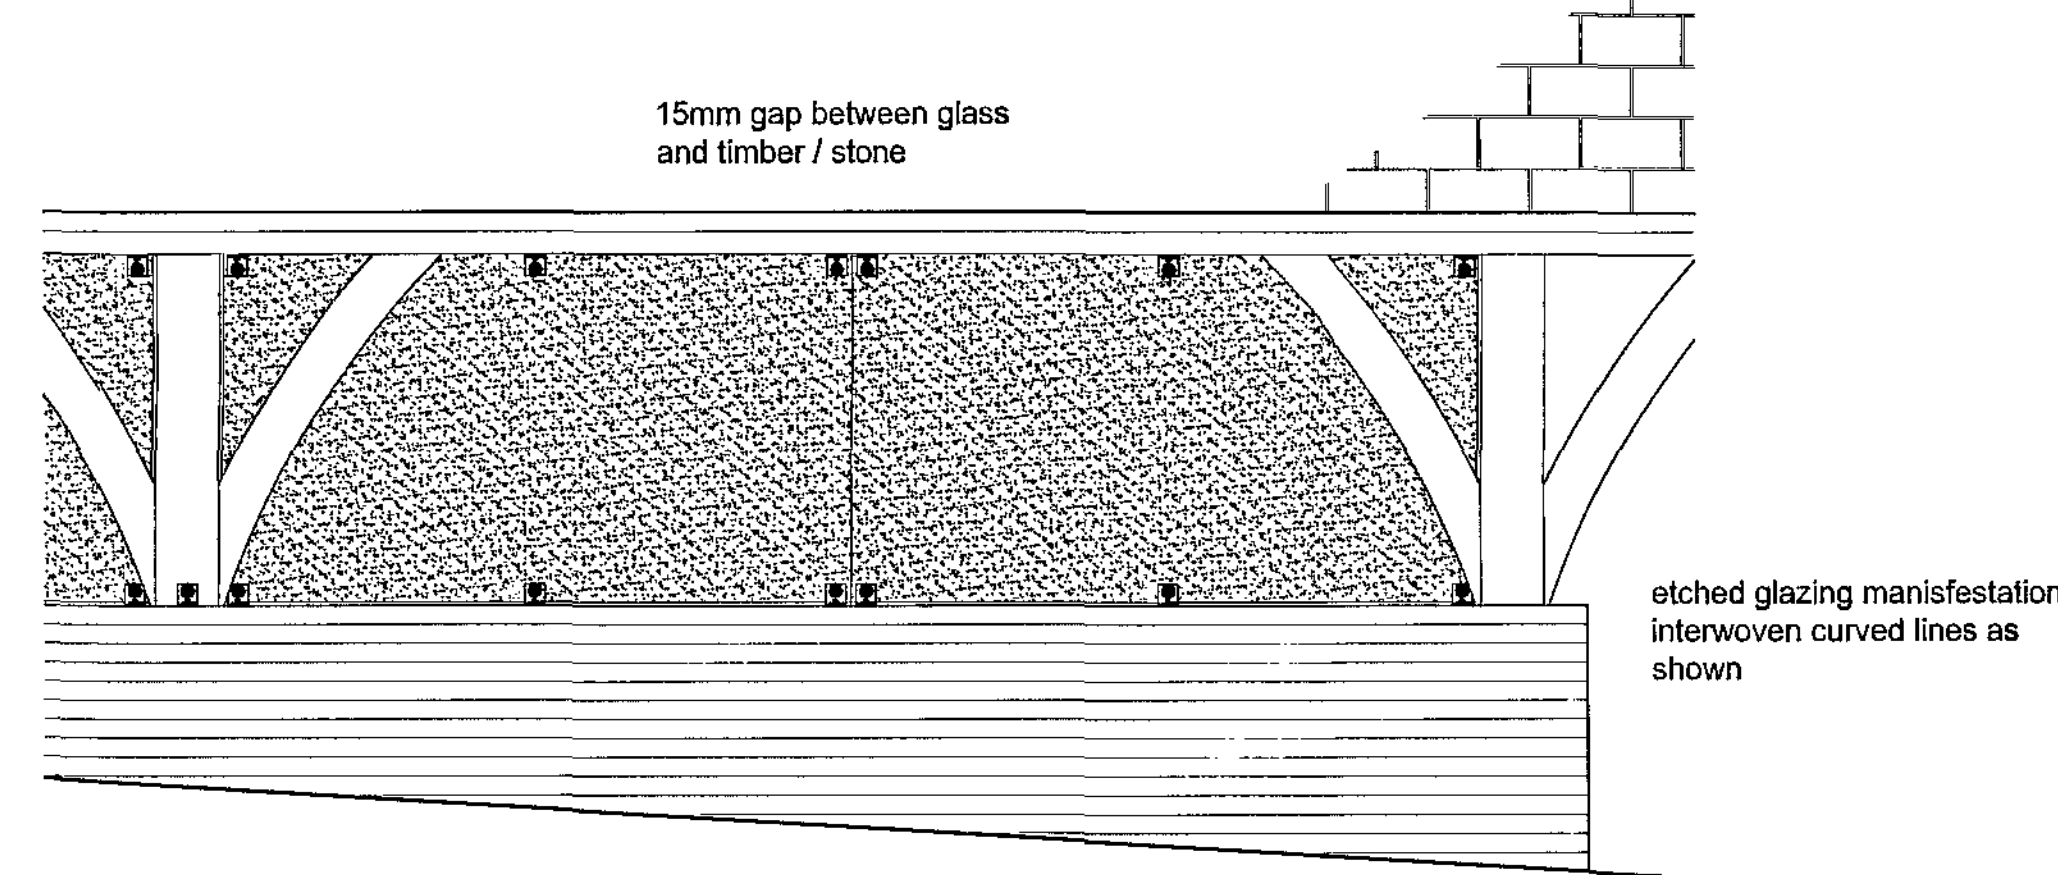


Typical 2 panel glazing to east
scale 1:30

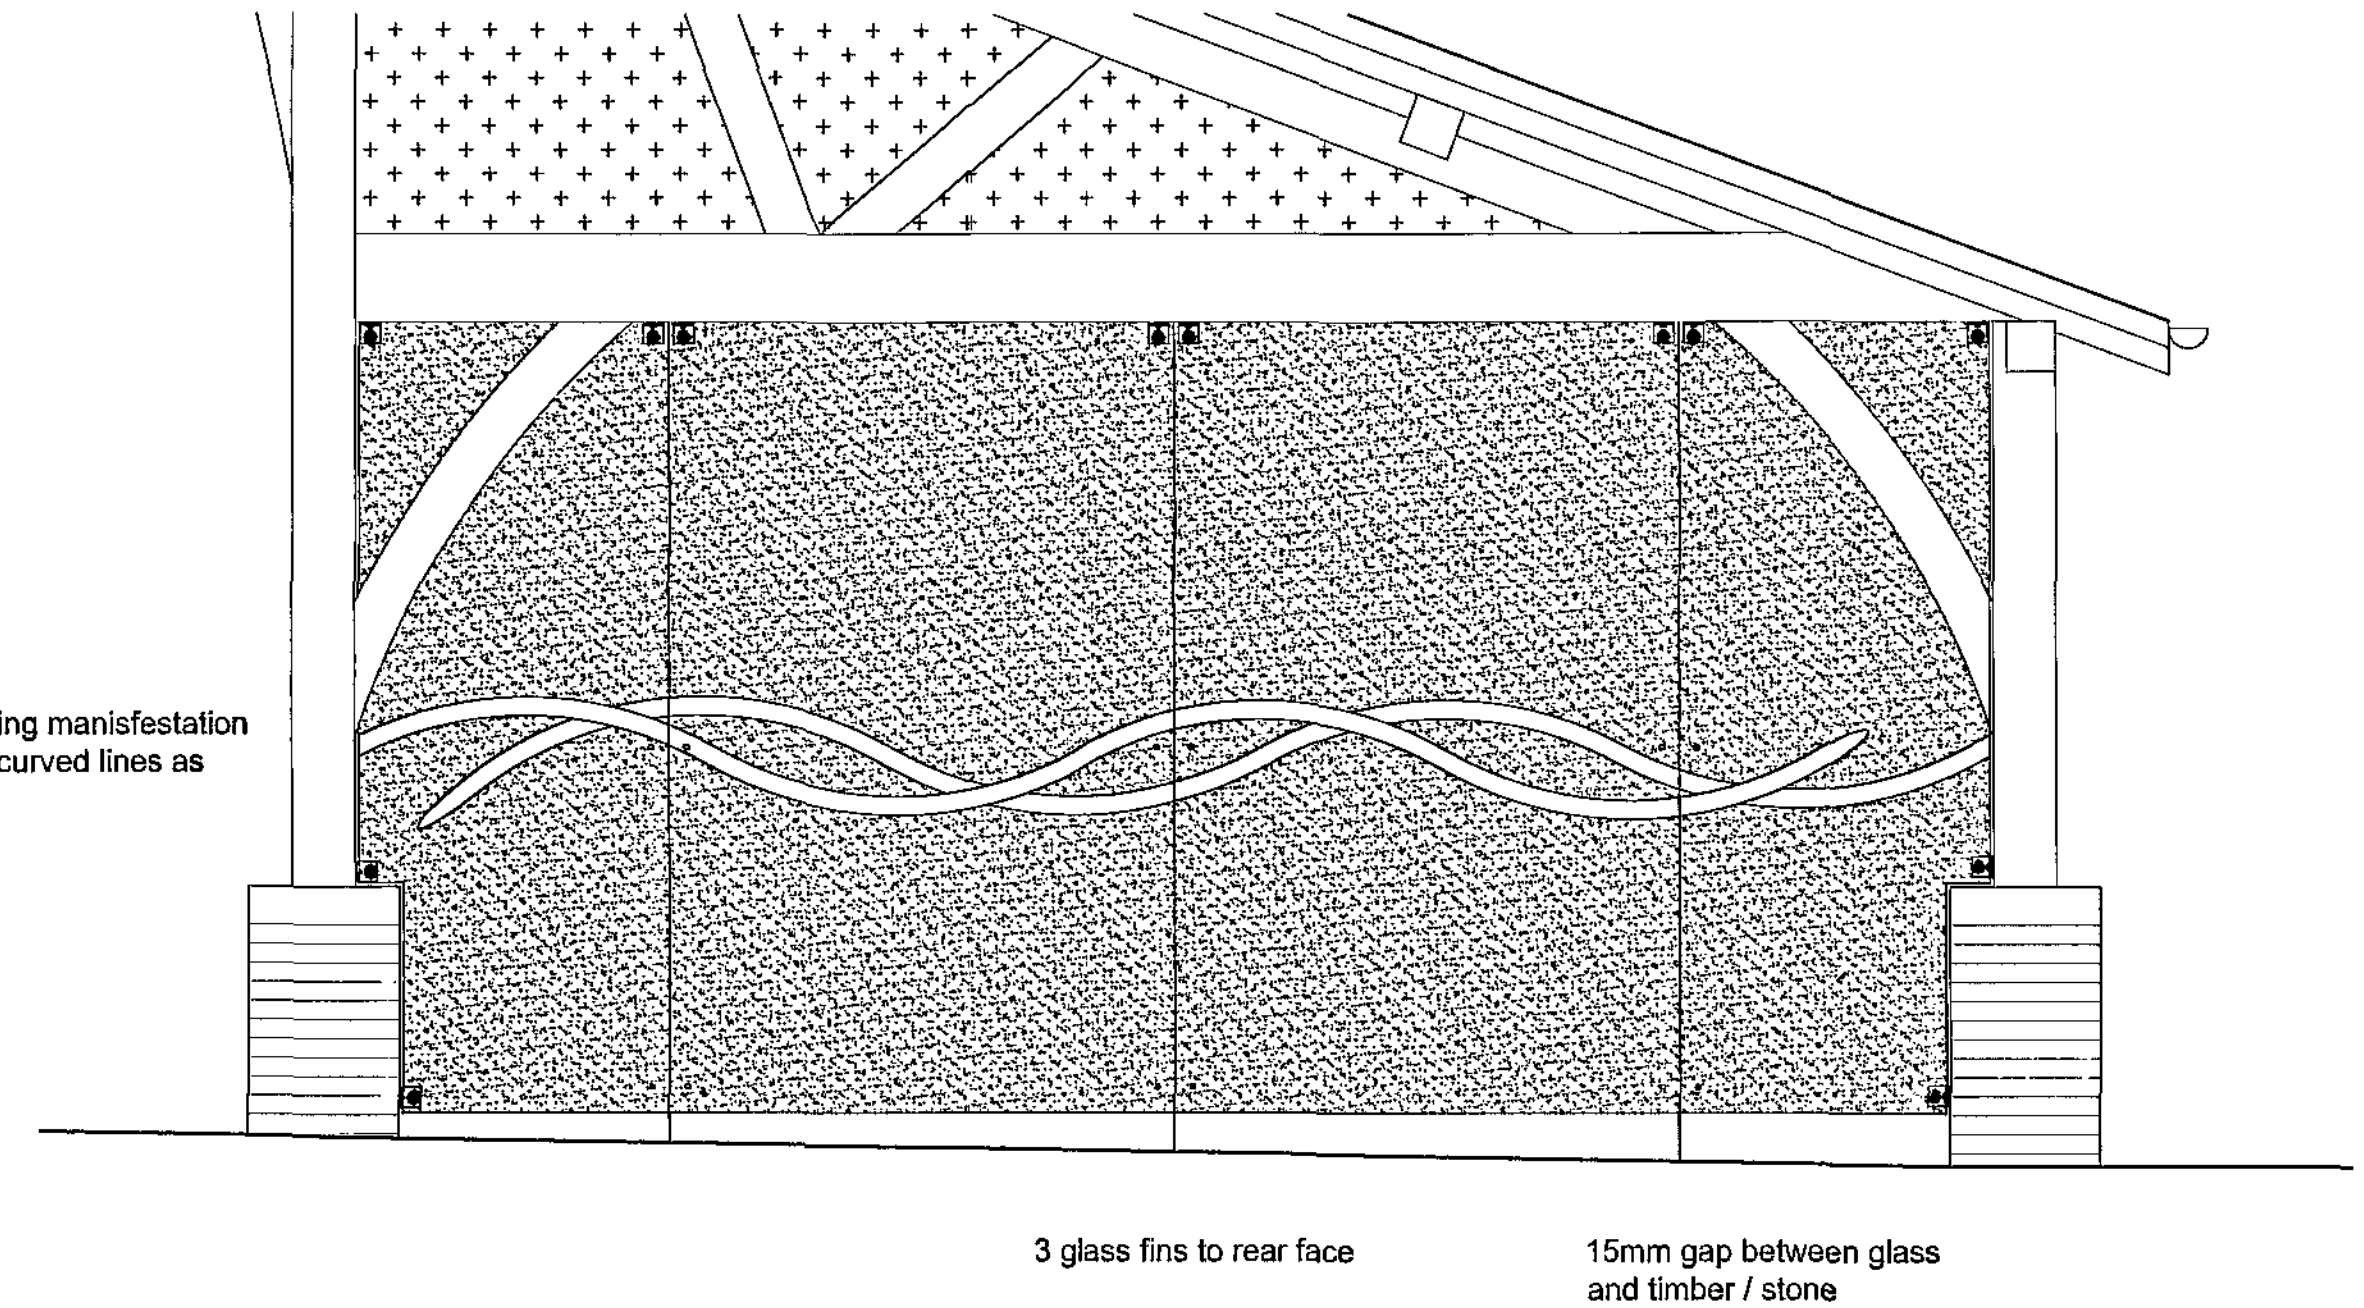

Typical 4 panel glazing to north
scale 1:30

- new glass panels to be mounted
15mm away from timber column
and arched supports
- 100 x 50mm ss angle
- 100 x 80mm ss angle
- 12mm glass fins with 905 J
stainless steel brackets

Plan and section through west
wall at grid point E1
scale 1:20

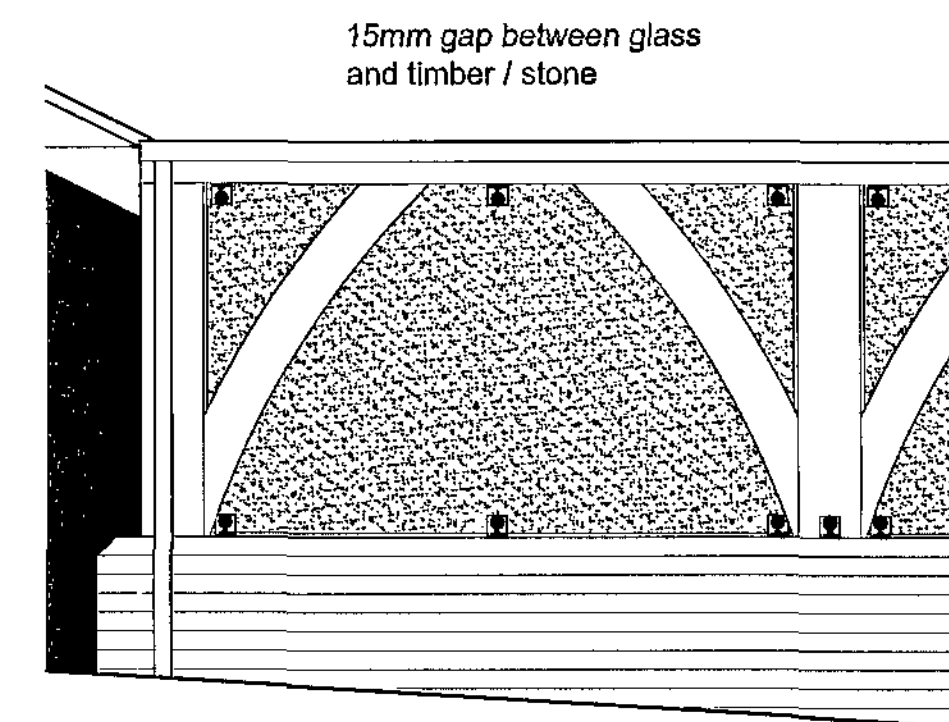

Typical 1 panel glazing to east
scale 1:30

C	14.9.11	glazing manifestation added
B	10.8.11	glazing design changed
A	2.8.11	glazing design changed
REV	DATE	DESCRIPTION
<small>The contractor is to comply in all respects with the current Building Regulations and is to check all site dimensions and levels. Do not scale from the drawing, use written dimensions. To be used in conjunction with the Tender, Health & Safety Plan / Production Schedule (Section A34 etc). Ordnance Survey mapping reproduced by permission of WMDC & Controller of HM Stationery Office Crown Copyright. WMDC OS licence No. LA076406</small>		
 NPS NORTH EAST LTD <small>NAVIGATION HOUSE WHISTLER DRIVE, CASTLEFORD WILST YORSHIRE, WF15 5JH TEL: 01977 626360 FAX: 01977 626361 EMAIL: enquiries@nps-northeast.co.uk</small> <small>Head Office: 1 Lincoln Road, 11 Capital Avenue, 31 Andover Business Park, Harrogate, HG2 9JF Tel: 01833 700000 Fax: 01833 700001 Other Office locations can be found on website www.nps.co.uk</small>		
PROJECT Penistone Market Market Lane Penistone S36 6DT		CLIENT Barnsley M B C
SUBJECT Proposed construction details		CAD FILE REF June 2011
		DATE June 2011
		SCALE 1:20 + 1:30
		REV dhoward
		DRAWN dhoward
		CHECKED
		PROJECT NR AG11.033
		DRAWING NR AG11.003 - 05