




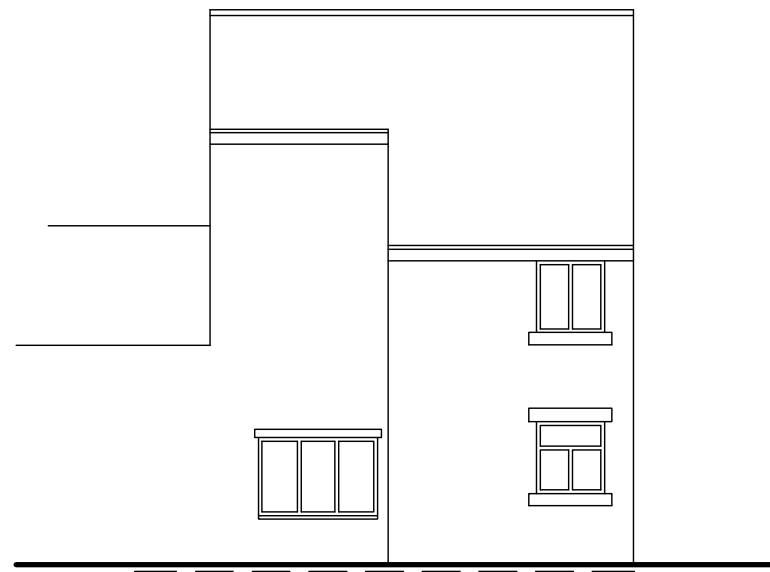

EXISTING FRONT ELEVATION

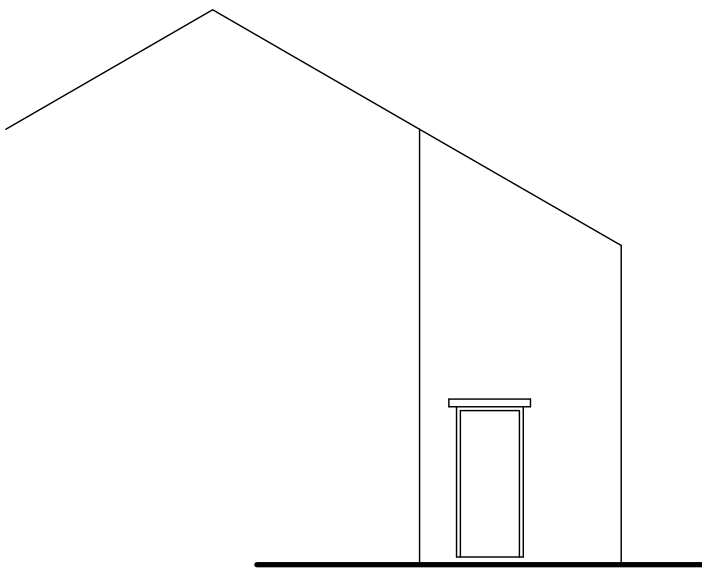


EXISTING REAR ELEVATION

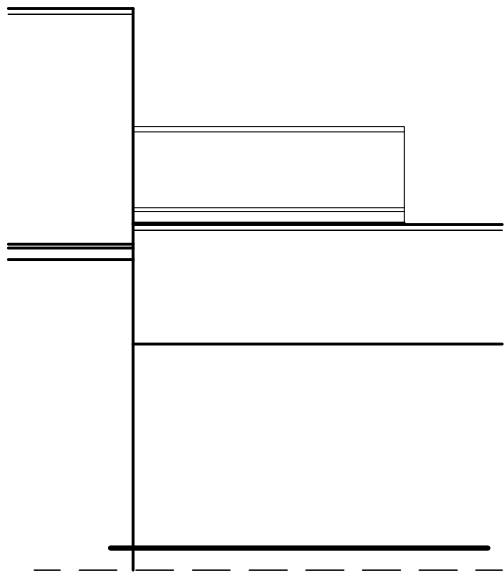


PROPOSED REAR ELEVATION




PROPOSED FRONT ELEVATION

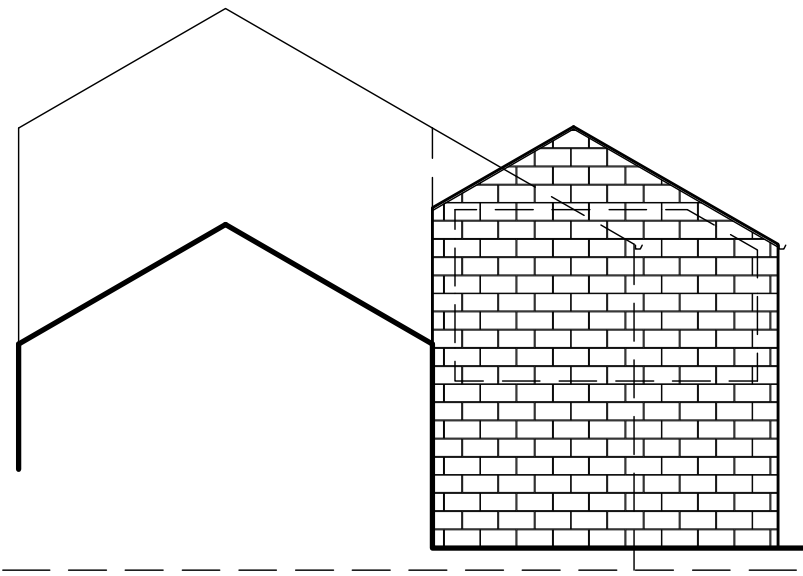


PROPOSED SIDE ELEVATION

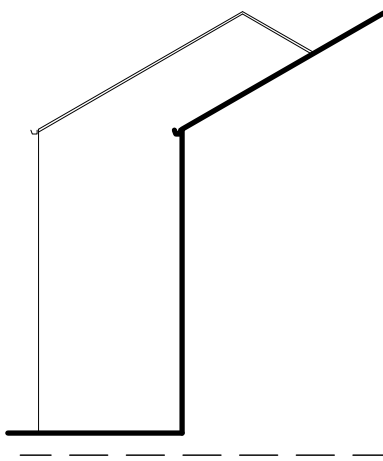

PROPOSED SIDE ELEVATION

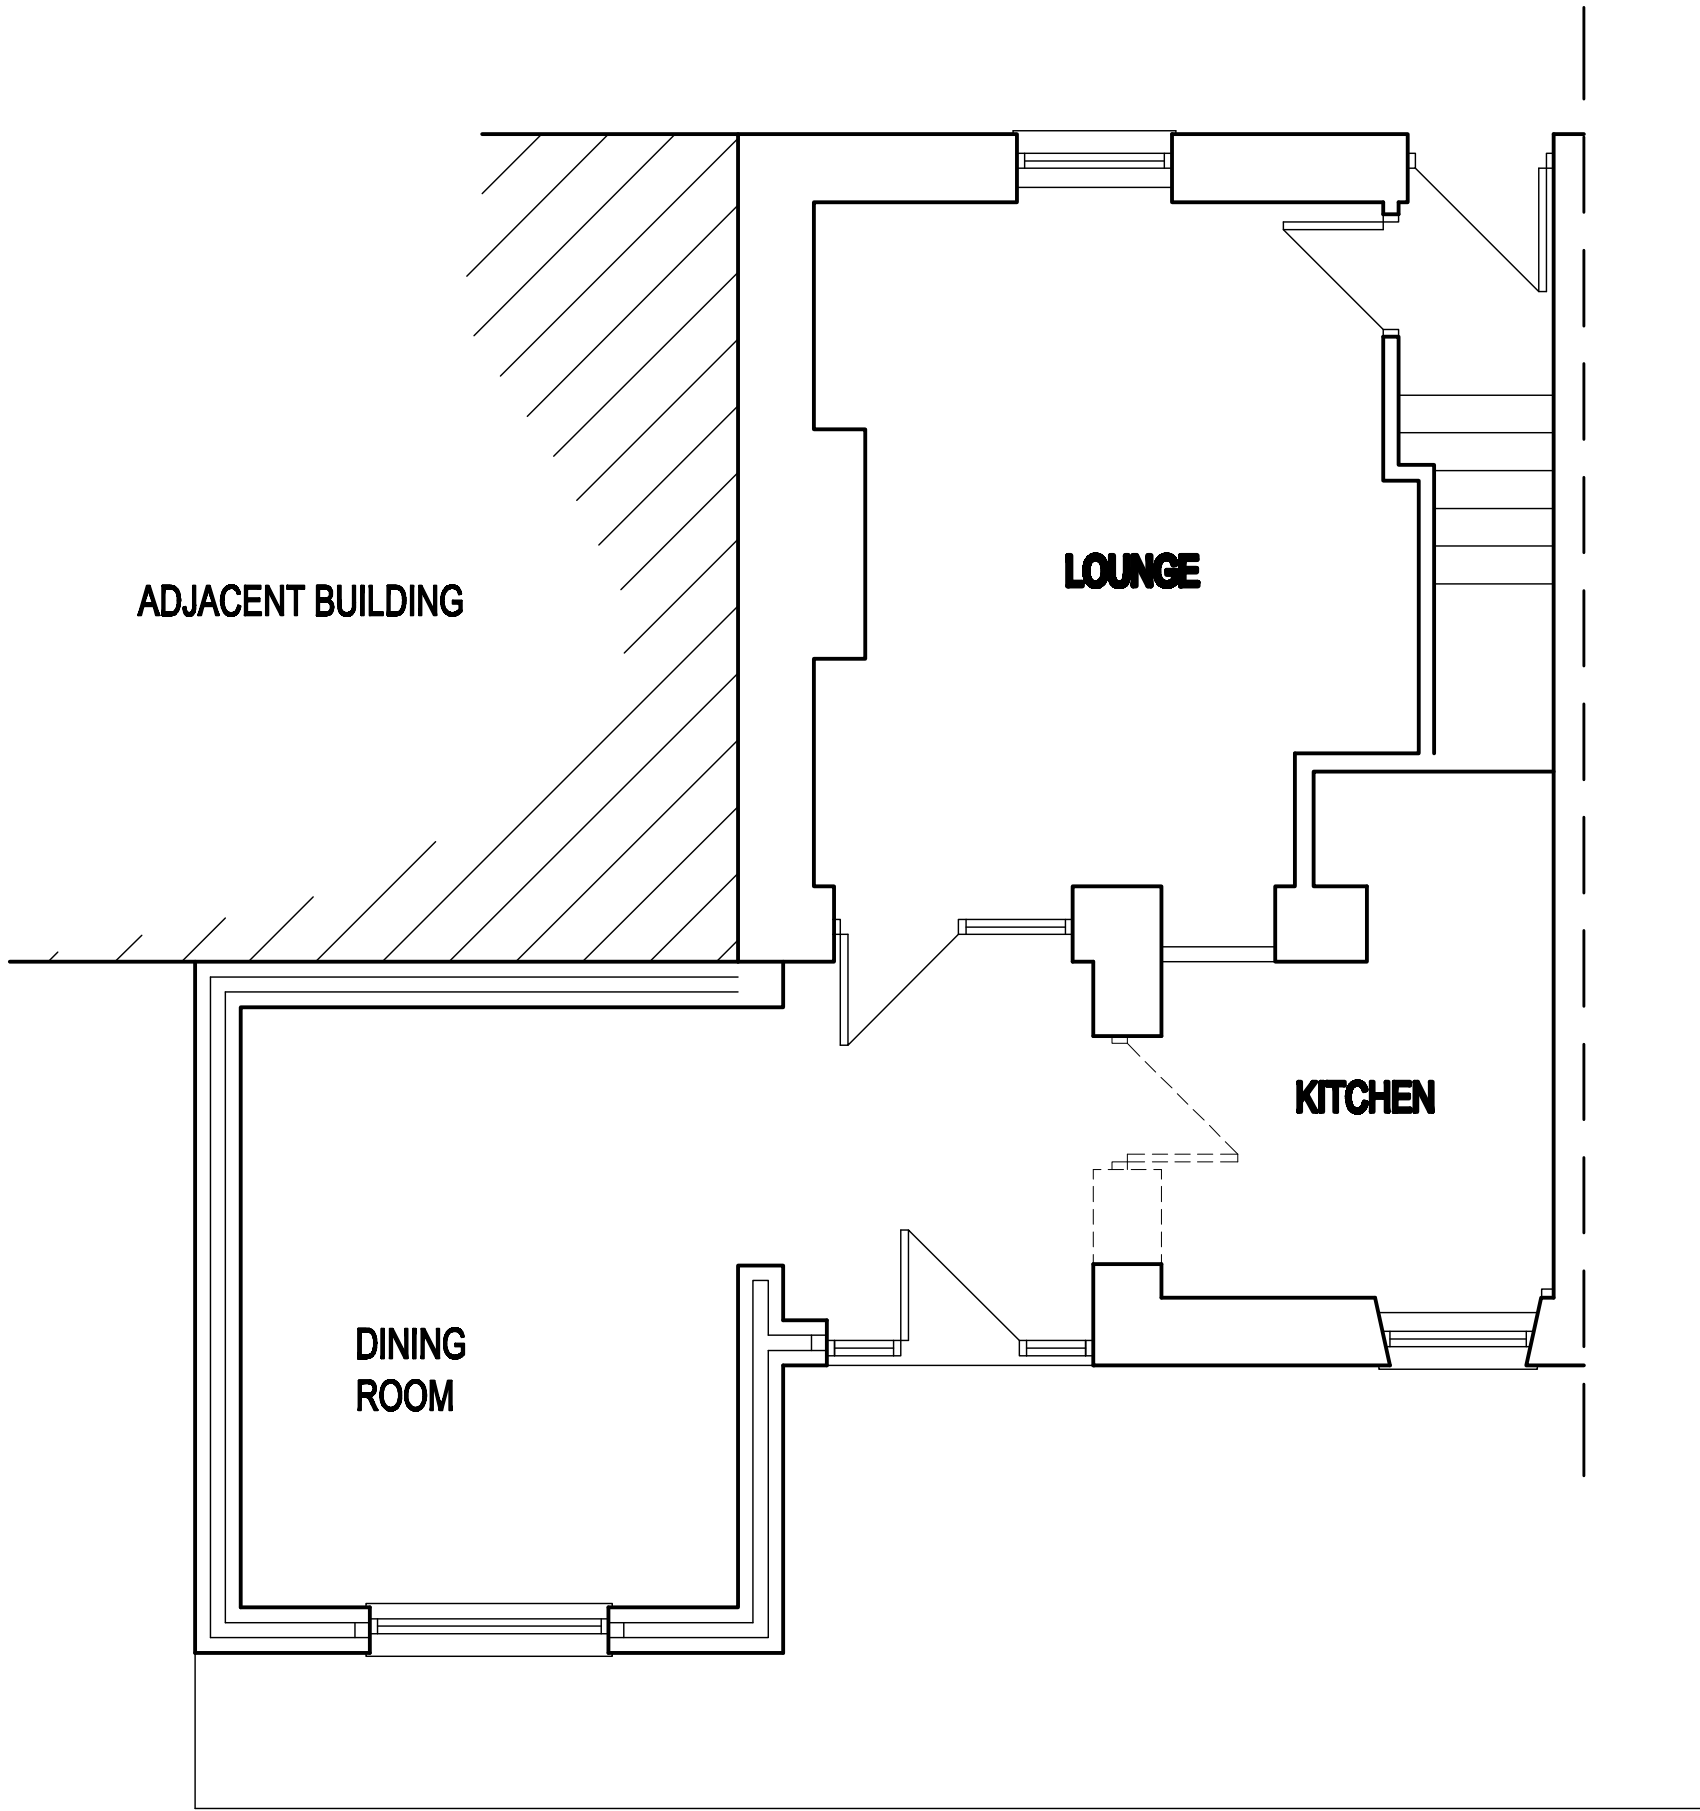

PROPOSED GROUND FLOOR PLAN

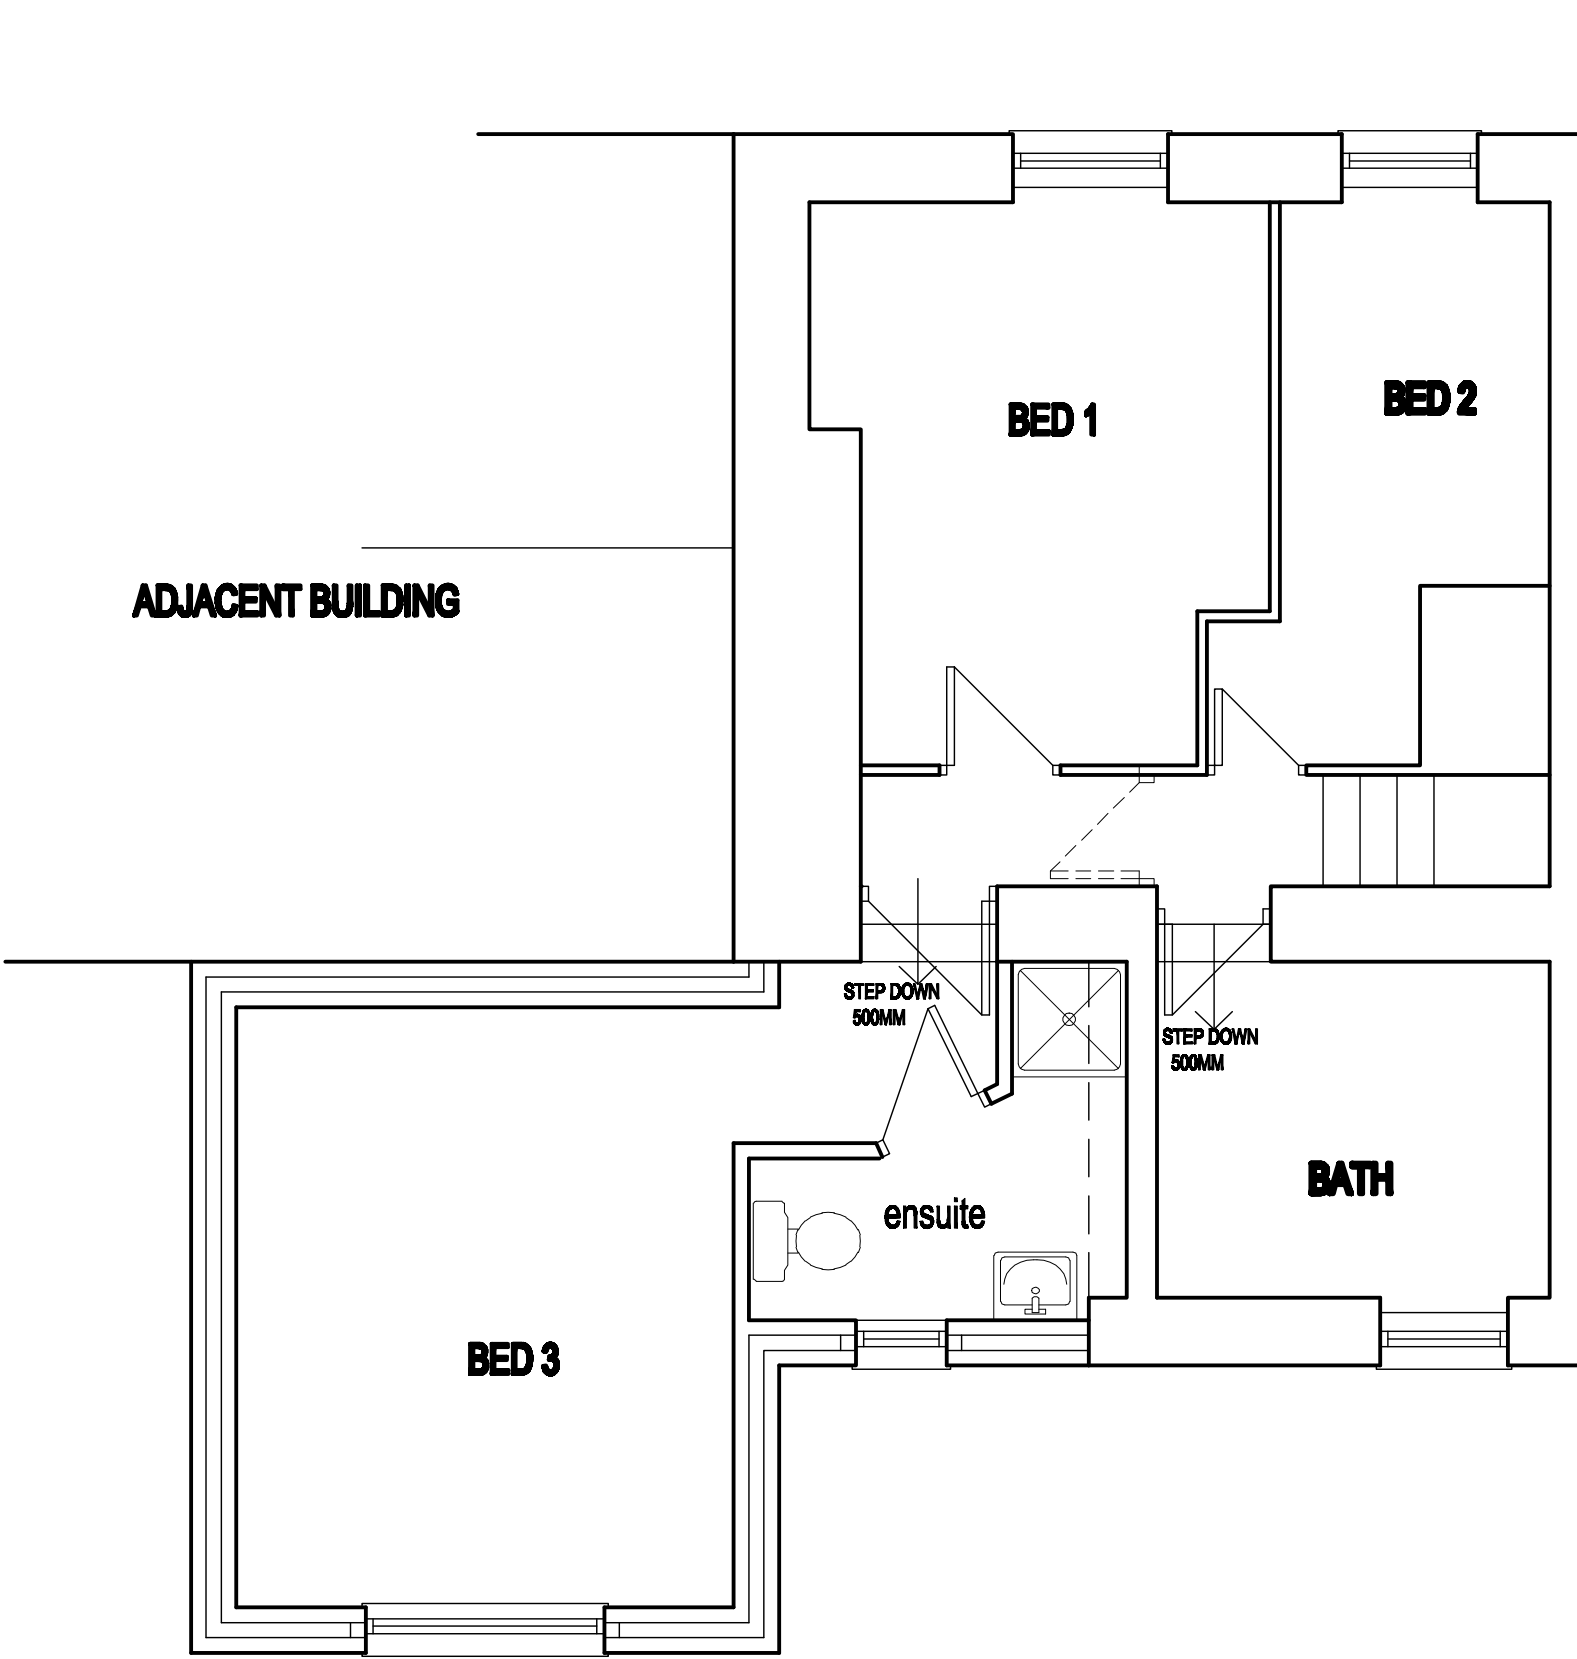

PROPOSED FIRST FLOOR PLAN



LOCATION PLAN
SCALE 1:1250

White Agus Partnership			PROVIDENCE VILLA, 42 SACKVILLE STREET, BARNESLEY, S70 2DB			Phone: 01226 208482 Fax: 01226 283030 Email: info@whiteaguspартnership.co.uk Web: www.whiteaguspартnership.co.uk		
Project.			Client.					
PROPOSED EXTENSION 3 DARLEY YARD, WORSBROUGH BARNESLEY			DR KEINI					
Drawing Title.			Date.	MAY 2007		Scale.	1:50 & 1:100 @ A1	
PLANS AND ELEVATIONS			Ref.	06-158	Dwg. No.	01	Rev.	A
Date	Suffix	Description	Date	Suffix	Description			
16-07-07	A	GENERAL REVISIONS						