





FRONT ELEVATION




REAR ELEVATION

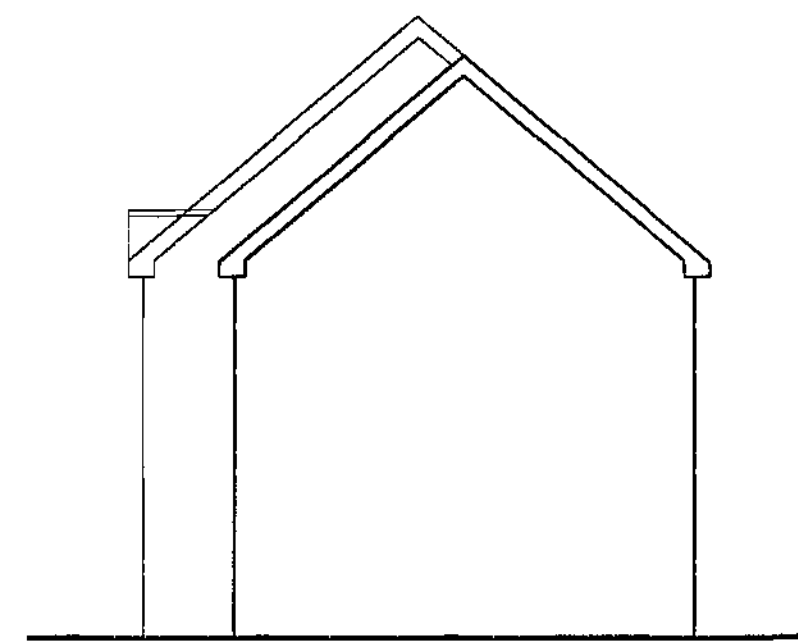


SIDE ELEVATION

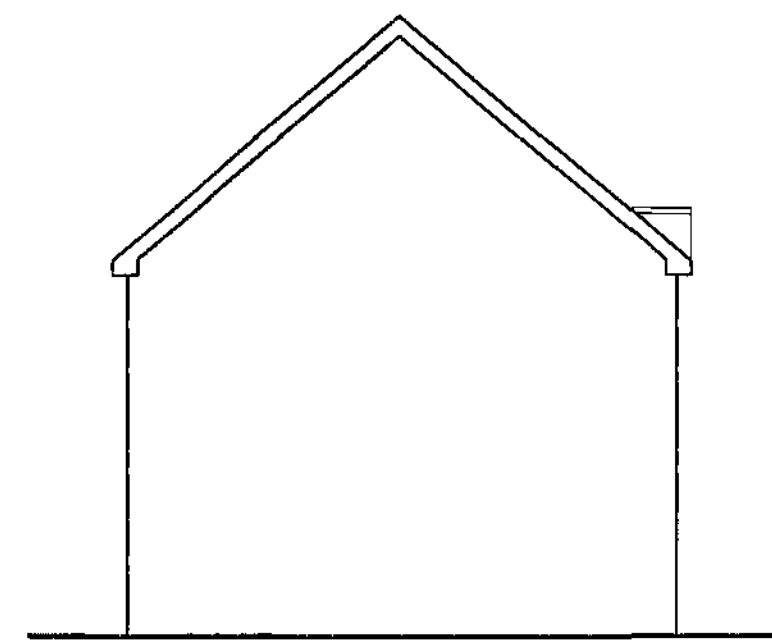


SIDE ELEVATION

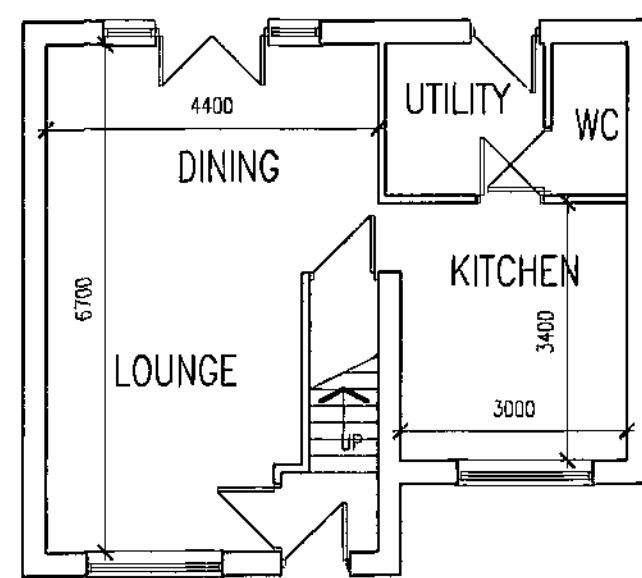


GROUND FLOOR PLAN
PLOT 1

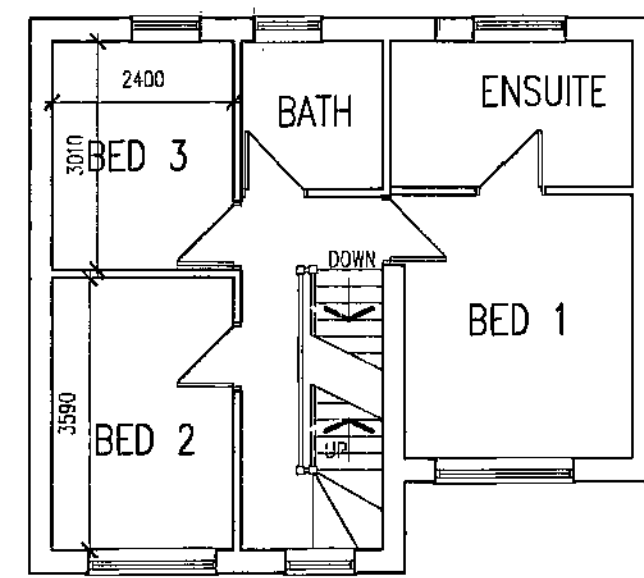


FIRST FLOOR PLAN

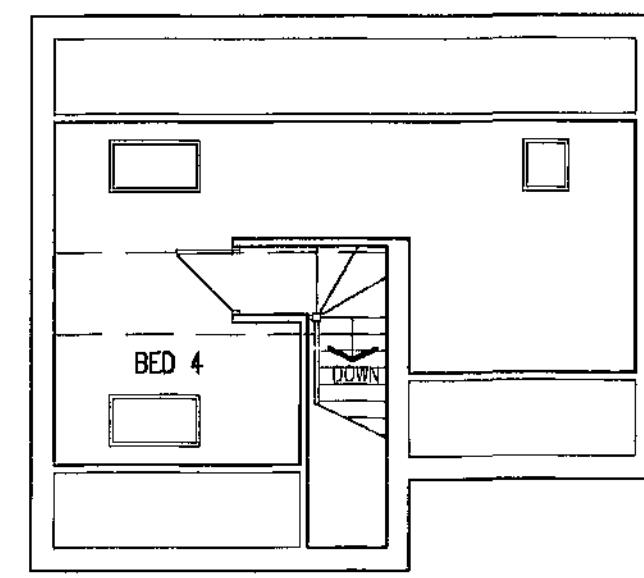


SECOND FLOOR PLAN

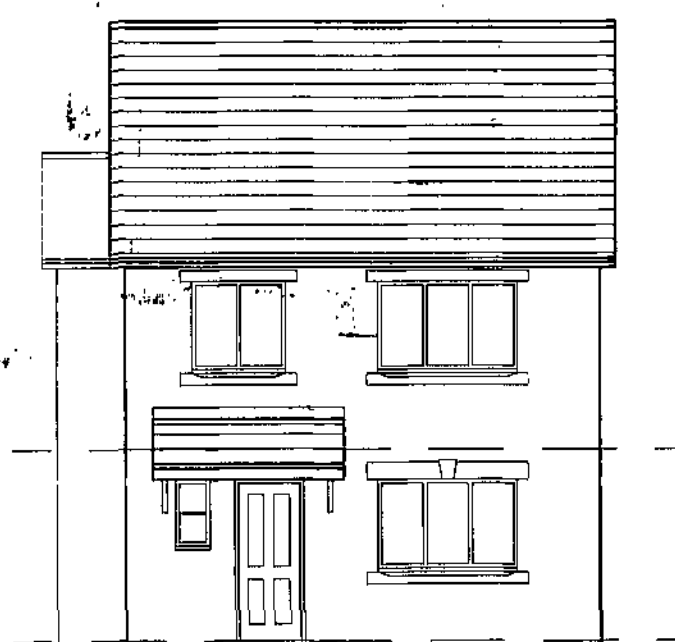


FRONT ELEVATION

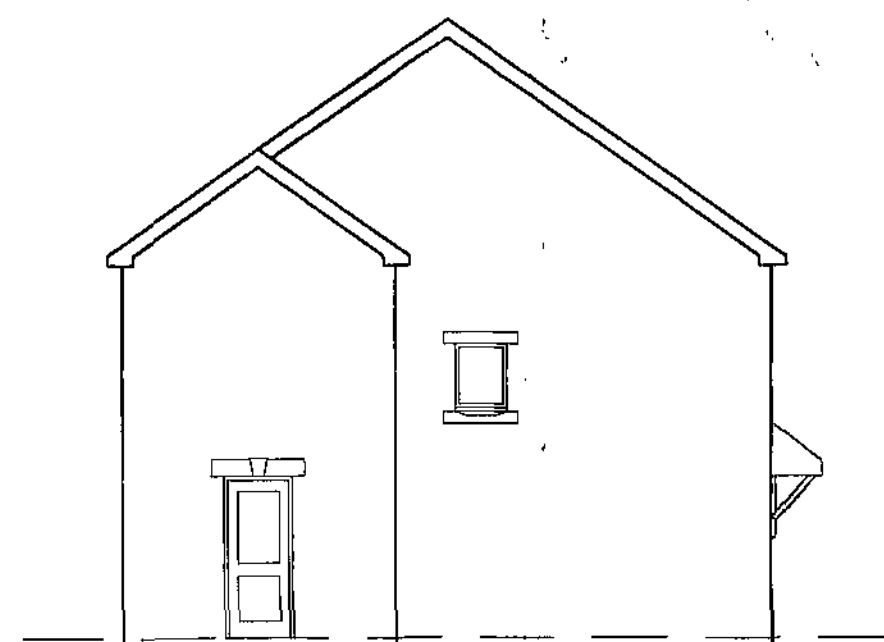


SIDE ELEVATION

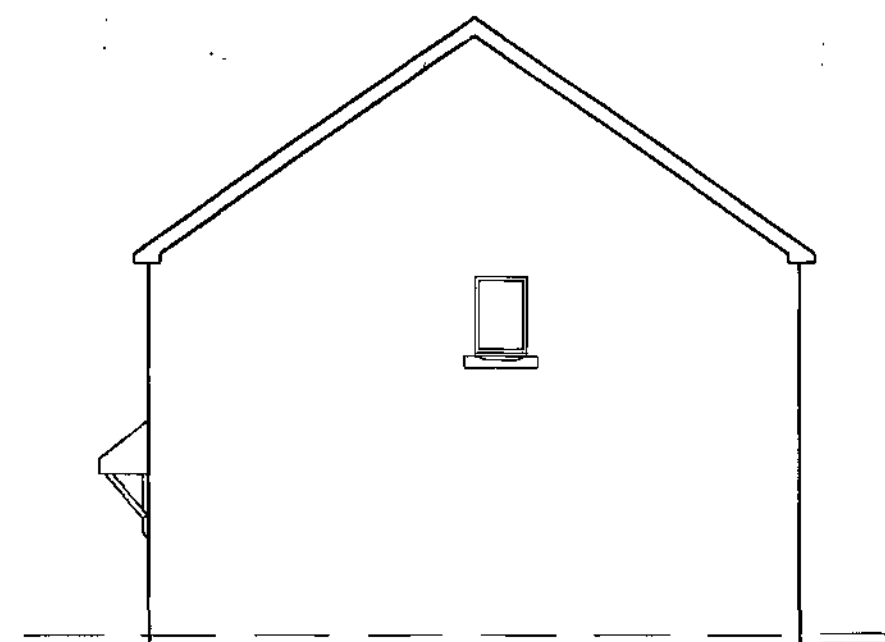


SIDE ELEVATION

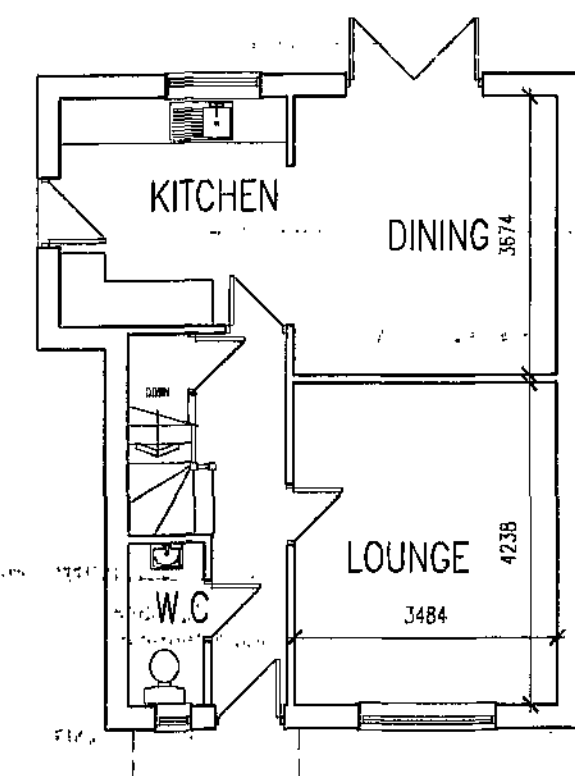



GROUND FLOOR PLAN
PLOT 2

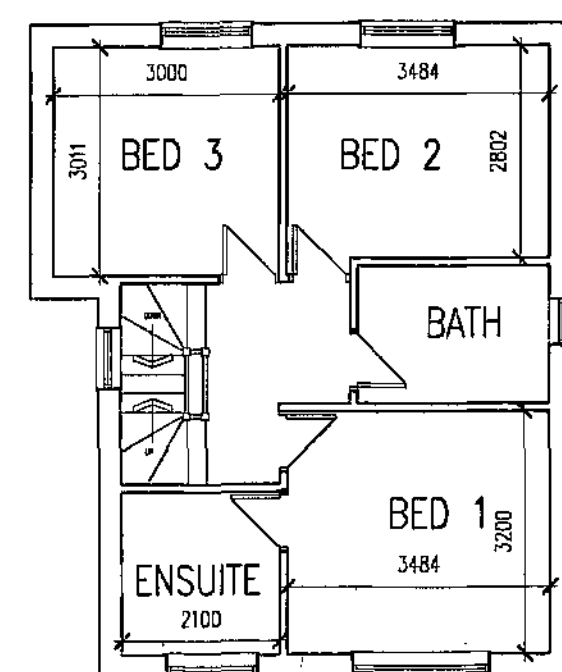


FIRST FLOOR PLAN

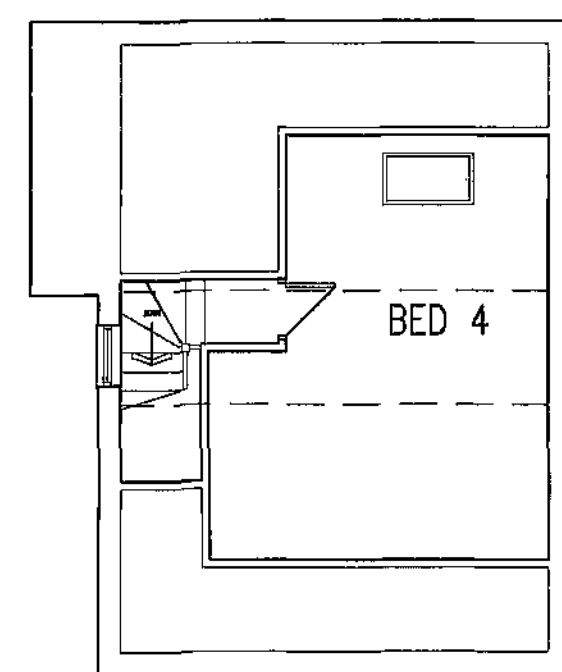


SECOND FLOOR PLAN

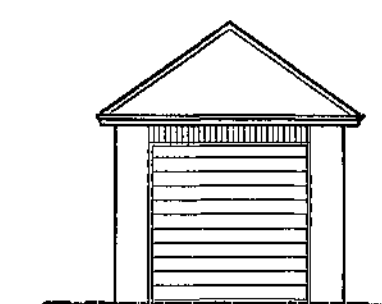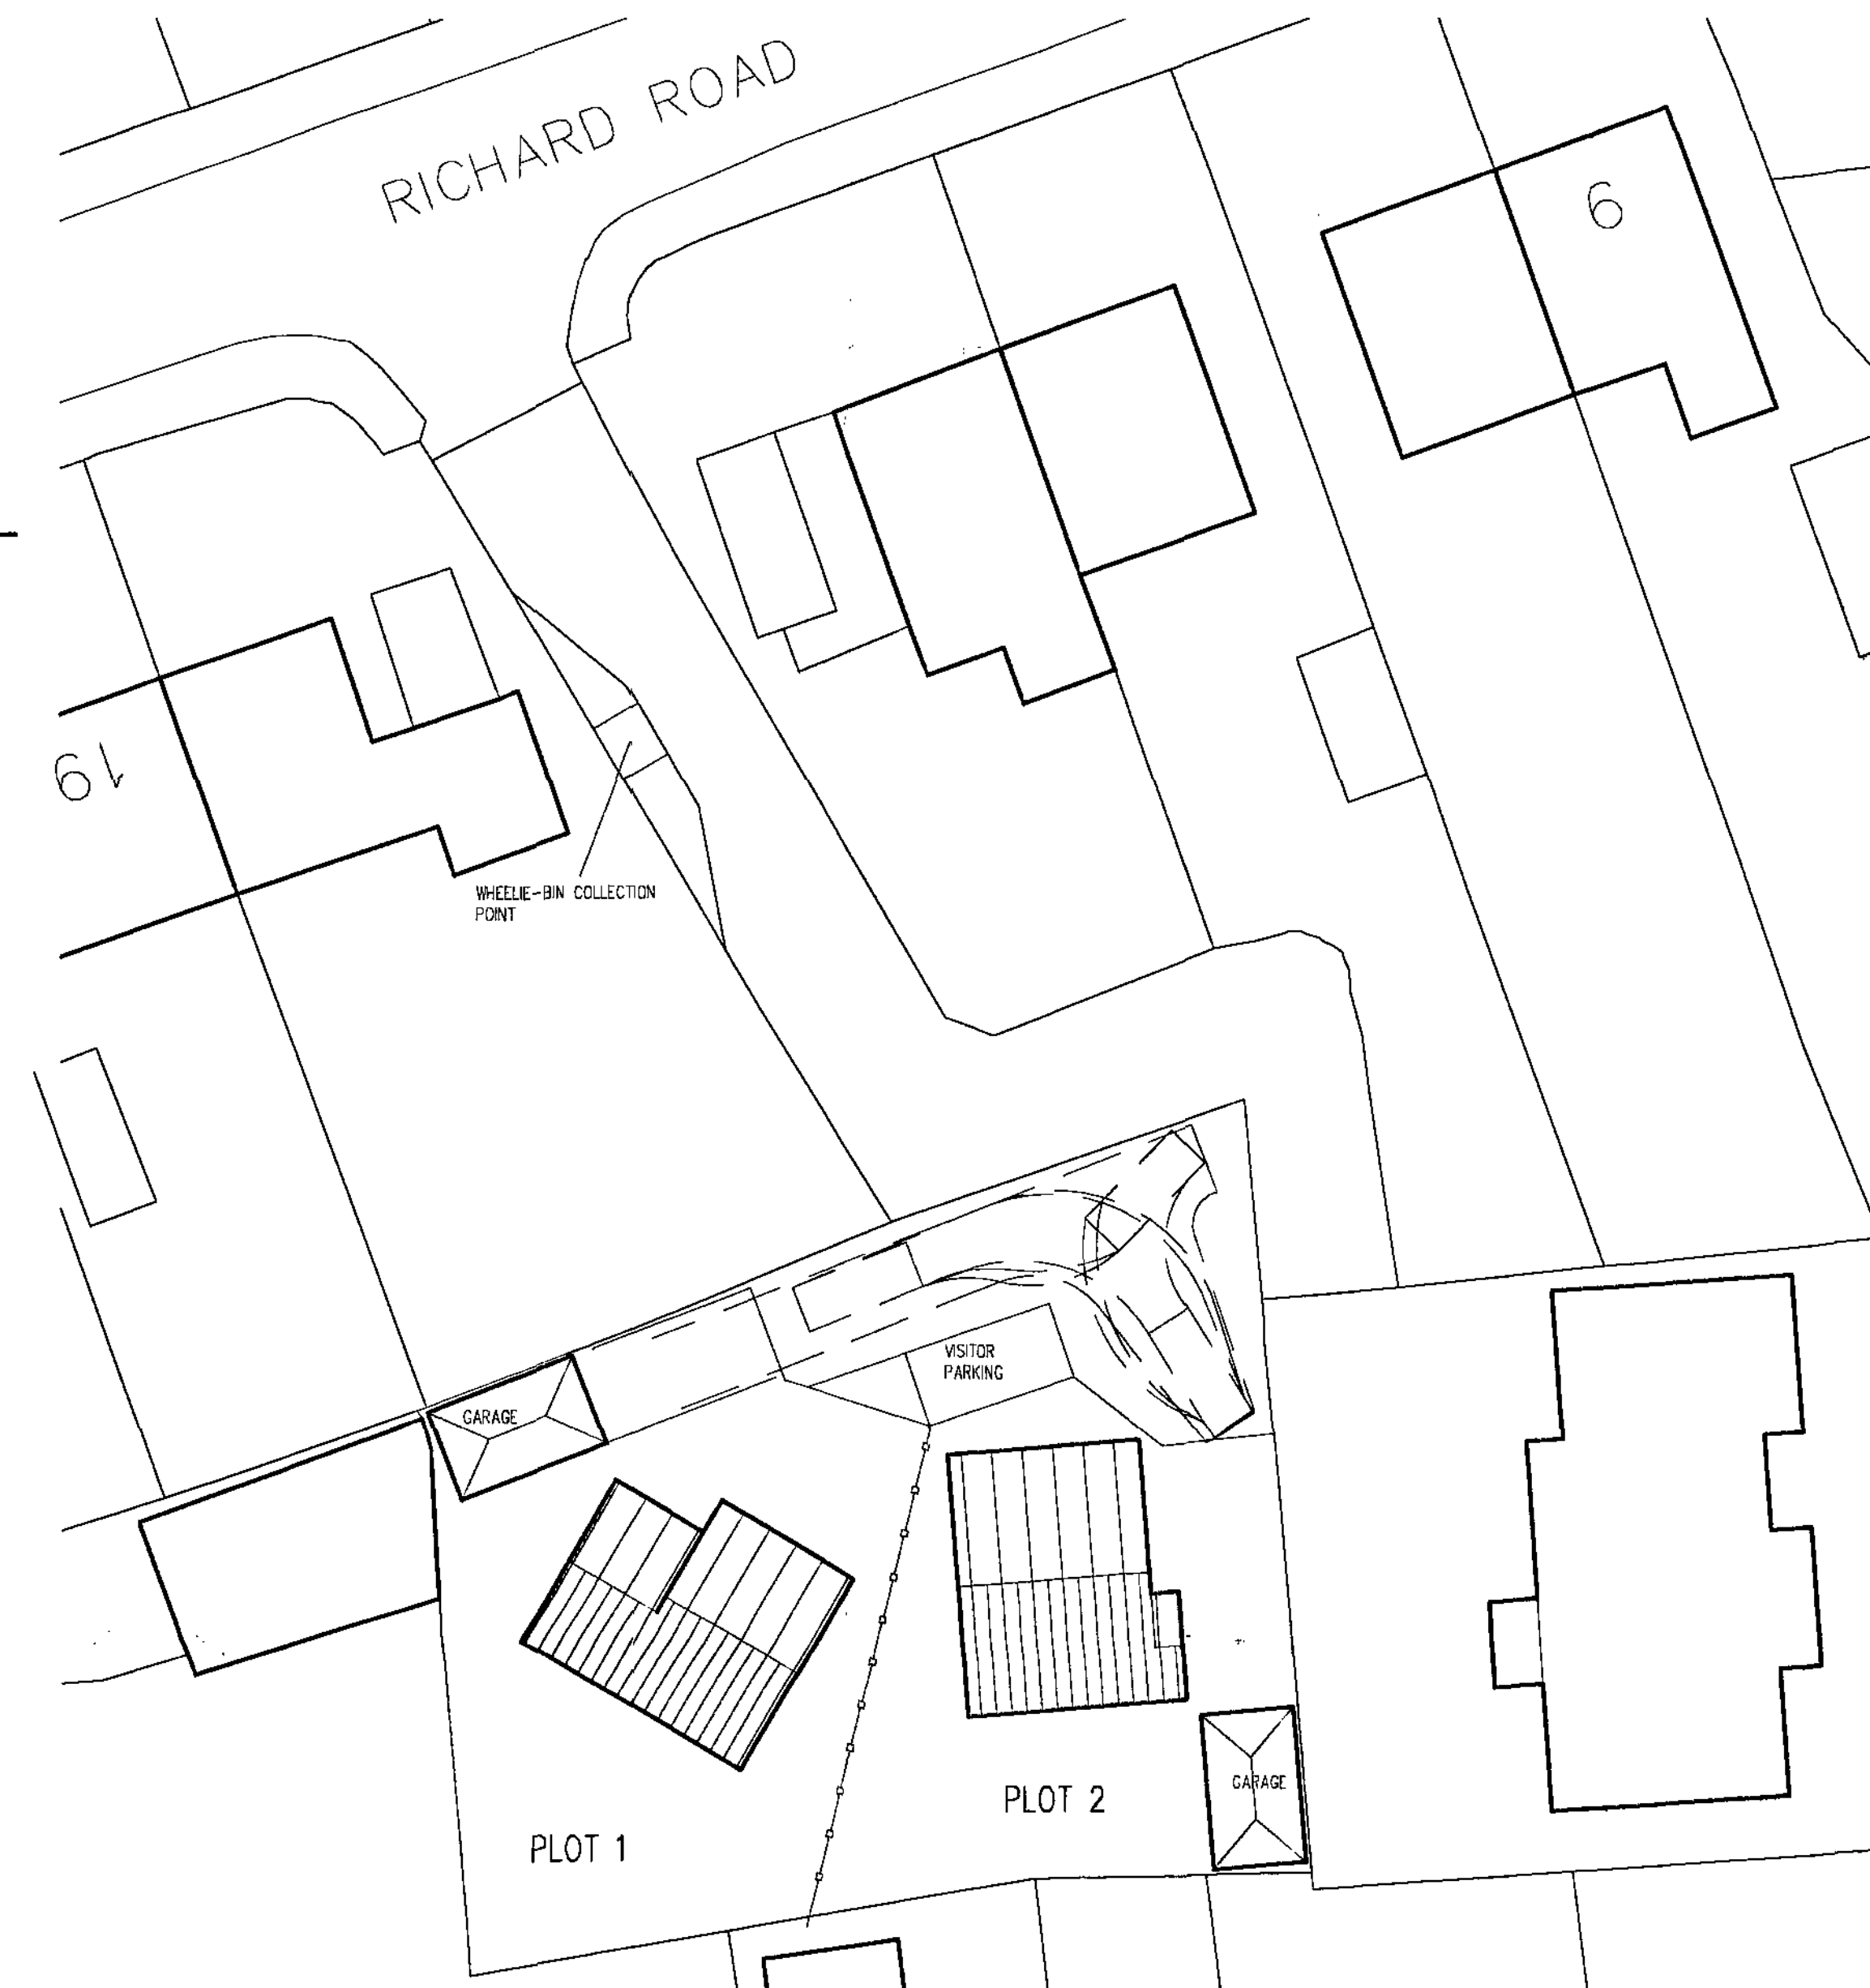


FRONT ELEVATION

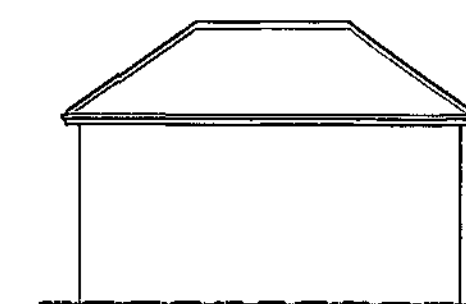


SIDE ELEVATION

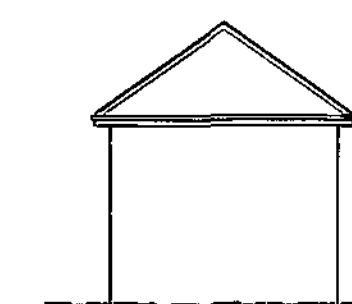

REAR ELEVATION

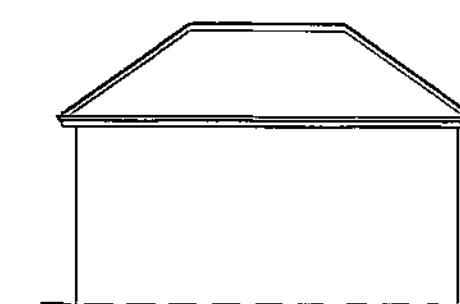

SIDE ELEVATION

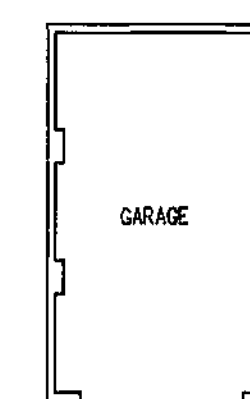

PROPOSED GARAGES

White Agus Partnership

128B, NEW ROAD,
STAINCROSS,
BARNESLEY,
S75 6PP

PHONE/FAX: 01228 208482
E mail: agus@btinternet.com

CHARTERED SURVEYORS AND BUILDING DESIGN CONSULTANTS

Project:
RESIDENTIAL DEVELOPMENT AT
RICHARD ROAD, DARTON
BARNESLEY

Client:
MR D. CHAMBERS

Drawing
Title:
PLANS AND ELEVATIONS
SCHEME 5

Date:
NOV2007
Scale:
1:100
Ref:
06-125
Dwg. No.
05
Rev.
B

Date	Suffix	Description	Date	Suffix	Description
21-11-07	A	REVISED TO CLIENTS REQUIREMENTS			
12/11/08	B	PLOT 1 REVISED			