

Mr & Mrs Sheffield

49 Chapel Street
Ardsley
Barnsley
South Yorkshire

Planning Application

Architectural Drawings

CONTENTS

1. Location Plan @ 1 : 1250
2. Site Plan @ 1 : 500
3. Elevations, floor layouts.

PREPARED BY :

QUILL ARCHITECTURE

7 Mulberry Close, Darfield, Barnsley, South Yorkshire
S73 9NN. Tel:- 01226 755446



CLIENT
ADDRESS


Mr & Mrs SHEFFIELD
49 CHAPEL STREET
ARDSLEY, BARNSELY, S YORKS

Location Plan

Date 07/01/2014

Scale 1 : 1250

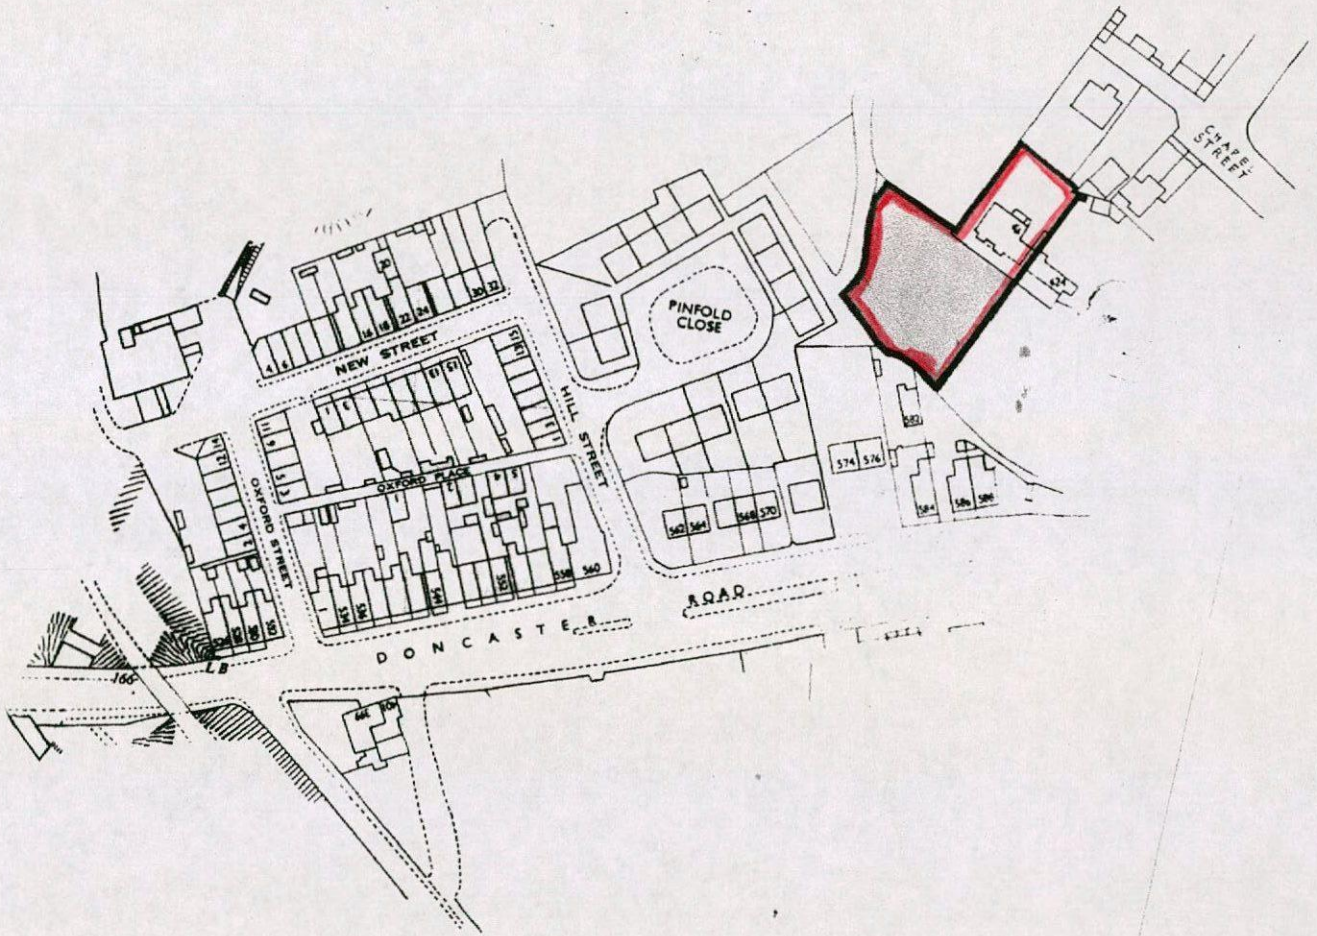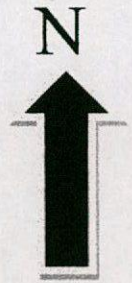

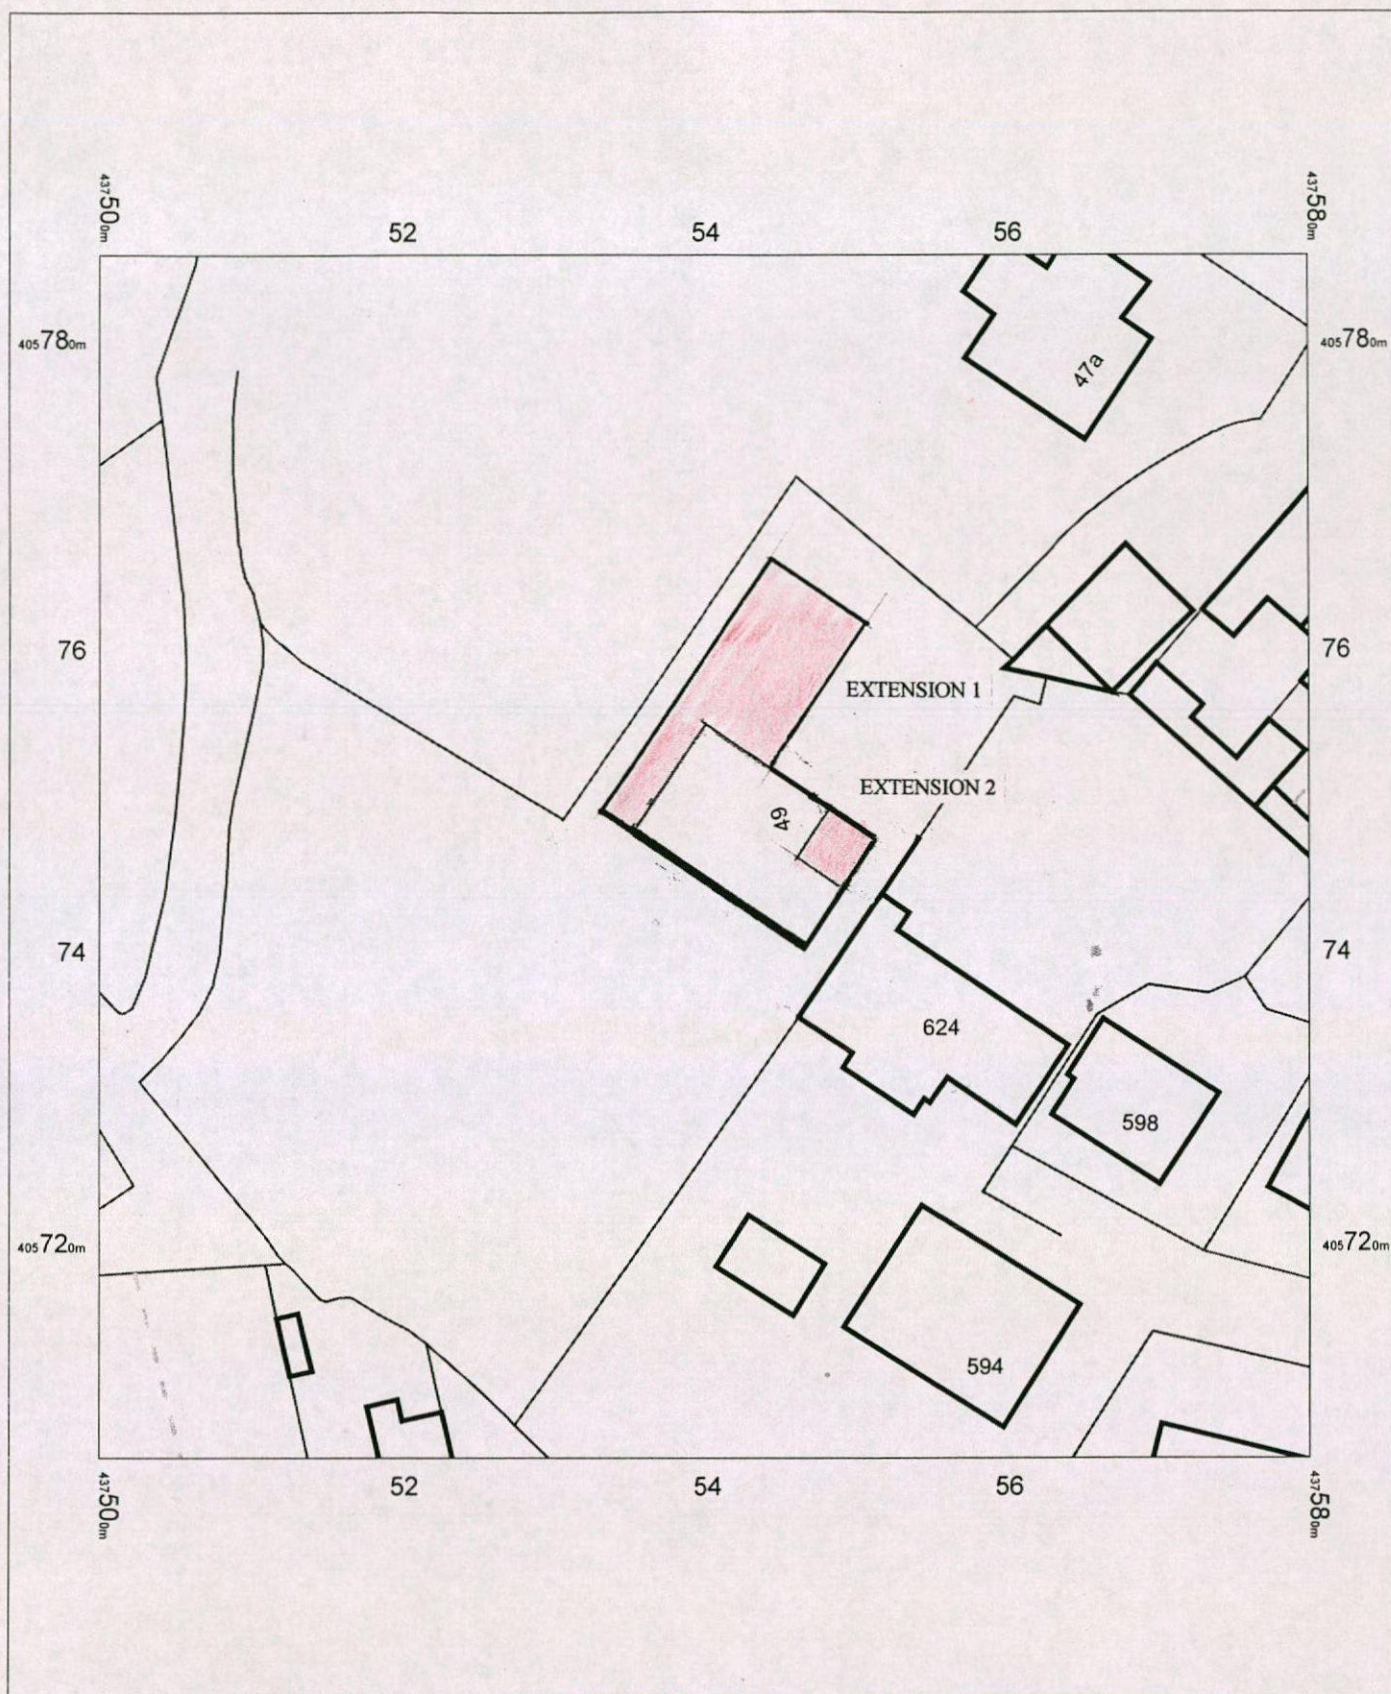

CHAPEL ST
BARNSELY
S71 5AY

OS MasterMap 1250/2500/10000 scale
17 December 2013, ID: BW1-00282700
www.blackwellmapping.co.uk

1:500 scale print at A4, Centre: 437540 E, 405746 N


©Crown Copyright Ordnance Survey. Licence no.
100041040



BLACKWELL'S
www.blackwellmapping.co.uk

TEL: 0114 268 7658
maps.sheffield@blackwell.co.uk

IF IN DOUBT ASK

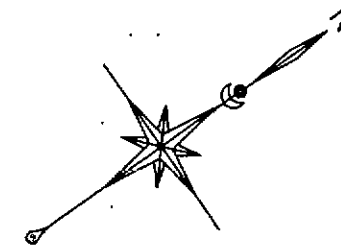


SCALE 1 : 250	DRAWN AD		
DATE 08/01/14	REV		
DRG No CAD/QA/1401			

DO NOT SCALE DRAWING

ALL DIMENSIONS IN MILLIMETRES

IF IN DOUBT ASK

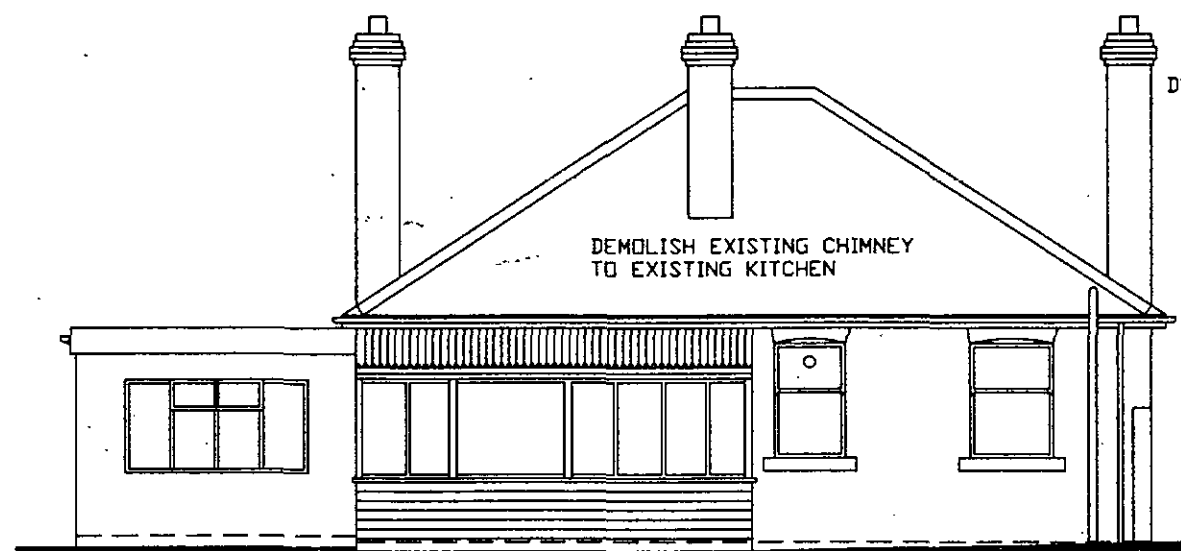


REMOVE EXISTING WINDOW
TO BEDROOM

FRONT ELEVATION
(FACING 47A CHAPEL STREET)

DEMOLISH EXISTING LEAN TO
STRUCTURE TO FRONT ELEVATION

ALL EXISTING ROOF STRUCTURE TO BE
REMOVED

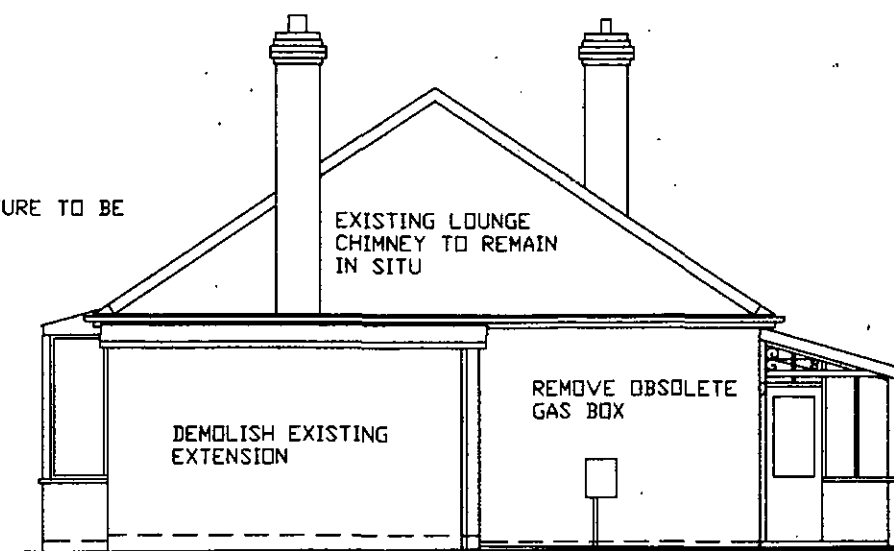


EXISTING LOUNGE
CHIMNEY TO REMAIN
IN SITU

REMOVE OBSOLETE
GAS BOX

DEMOLISH EXISTING
EXTENSION

SIDE ELEVATION
(FACING GARDEN OF 624 DONCASTER ROAD)

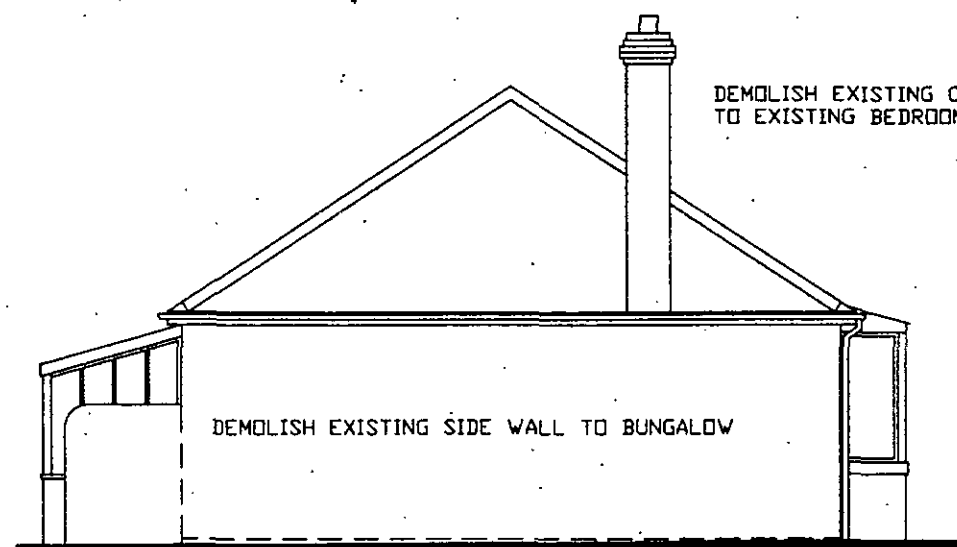

DEMOLISH EXISTING CHIMNEY
TO EXISTING BEDROOM

DEMOLISH EXISTING SIDE WALL TO BUNGALOW

SIDE ELEVATION
(FACING OPEN FIELD)



REMOVE EXISTING BAY WINDOWS TO
BEDROOM AND DINING ROOM COMPLETE
WITH LOWER BRICKWORK

REAR ELEVATION
(FACING REAR GARDEN)

CLIENT
MR & MRS SHEFFIELD
49 CHAPEL STREET
ARDSLEY, SOUTH YORKSHIRE

TITLE
DRAWING SHOWING EXISTING ELEVATIONS

Quill
ARCHITECTURE®

THIS DRAWING IS COPYRIGHT AND MUST NOT BE USED OR
DISCLOSED IN ANY WAY EXCEPT WHERE AUTHORIZED IN
WRITING BY QUILL ARCHITECTURE.
TELEPHONE (01226) 755446 REG No 5210984

SCALE 1 : 100	DRAWN AD
DATE 08/01/14	REV
DRG No CAD/QA/1402	

DO NOT SCALE DRAWING

ALL DIMENSIONS IN MILLIMETRES

IF IN DOUBT ASK

GENERAL NOTES

ALL OBSOLETE ELECTRICAL FITTINGS AND WIRING ETC TO BE REMOVED AND BUILDING REWIRED TO THE CURRENT IEE STANDARDS AND TO PART P OF THE BUILDING REGULATIONS


ALL OBSOLETE GAS APPLIANCES TO BE REMOVED THROUGH OUT

ALL EXISTING KITCHEN UNITS, CUPBOARDS ETC TO BE REMOVED INCLUDING BUILT IN SIDE CUPBOARD TO FIREPLACE

ALL EXISTING BATHROOM FURNITURE TO BE REMOVED & ANY DRAIN SEALED OFF AND MADE GOOD

BUILDING CONTRACTOR TO IDENTIFY ALL DRAINAGE RUNS AND THEIR DIRECTION OF FLOW

BUILDING CONTRACTOR TO CHECK ALL FOUNDATIONS TO REMAINING WALLS WHICH ARE TO BE HEIGHTENED AND PASS THROUGH FIRST FLOOR LEVEL TERMINATING AT PROPOSED CEILING HEIGHT

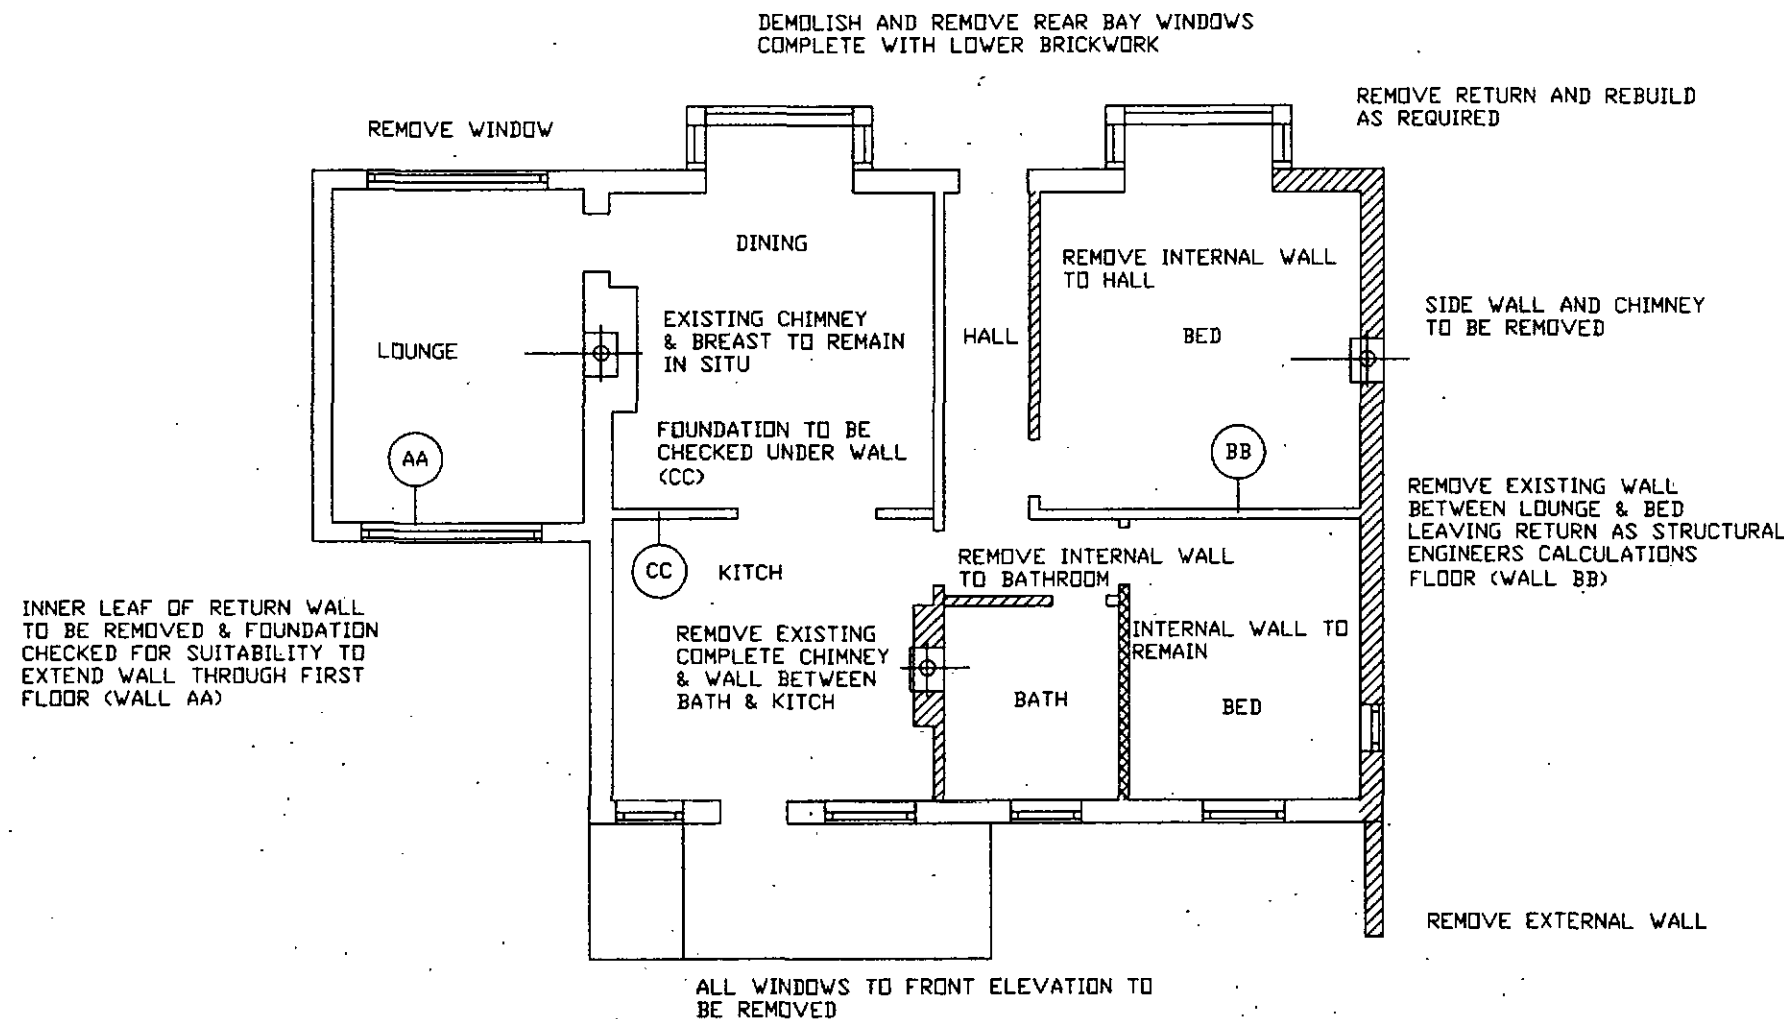

Quill
ARCHITECTURE

THIS DRAWING IS COPYRIGHT & MUST NOT BE USED OR DISCLOSED IN ANY WAY EXCEPT WHERE AUTHORIZED IN WRITING BY QUILL ARCHITECTURE, 7 MULBERRY CLOSE, DARFIELD, SOUTH YORKS, S73 9NN

REG No 5210984

TEL 01226 755446

CLIENT
MR & MRS SHEFFIELD
49 CHURCH STREET
ARDSLEY, BARNSELY, SOUTH YORKS

TITLE
EXISTING FLOOR LAYOUT (GROUND)

SCALE 1 : 100

DRAWN AD

DATE 08/01/14



REV

DRG No CAD/QA/1403



DO NOT SCALE DRAWING

ALL DIMENSIONS IN MILLIMETRES

IF IN DOUBT ASK

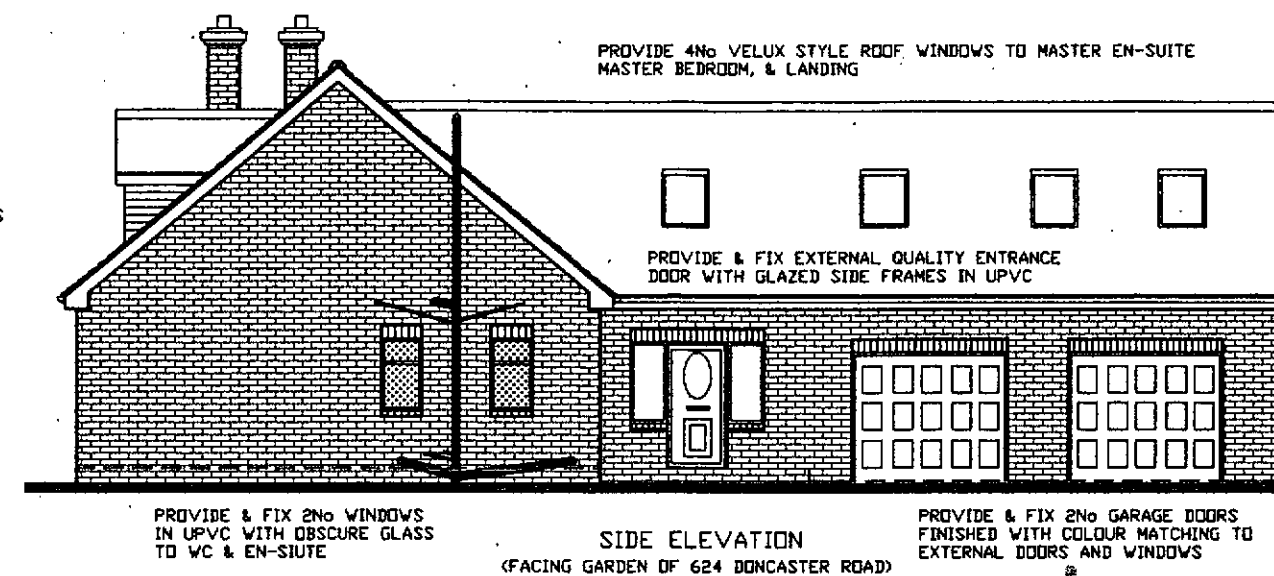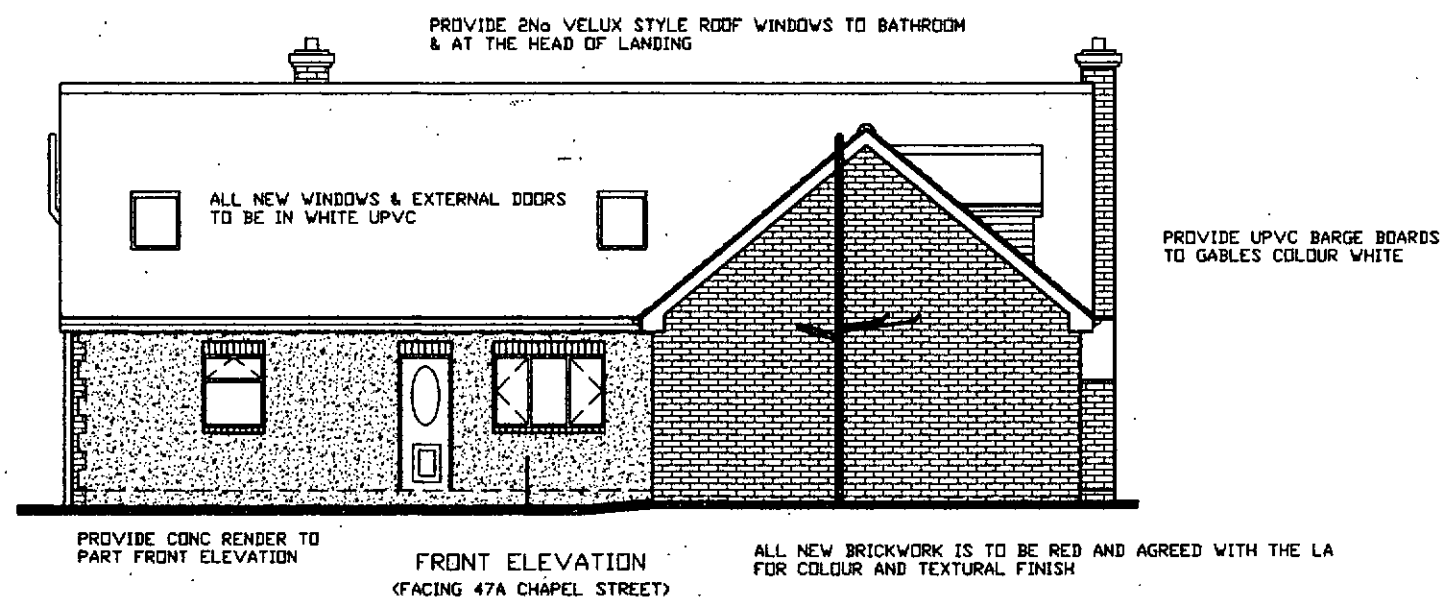

NOTE ALL WINDOWS & DOORS TO BE IN WHITE UPVC

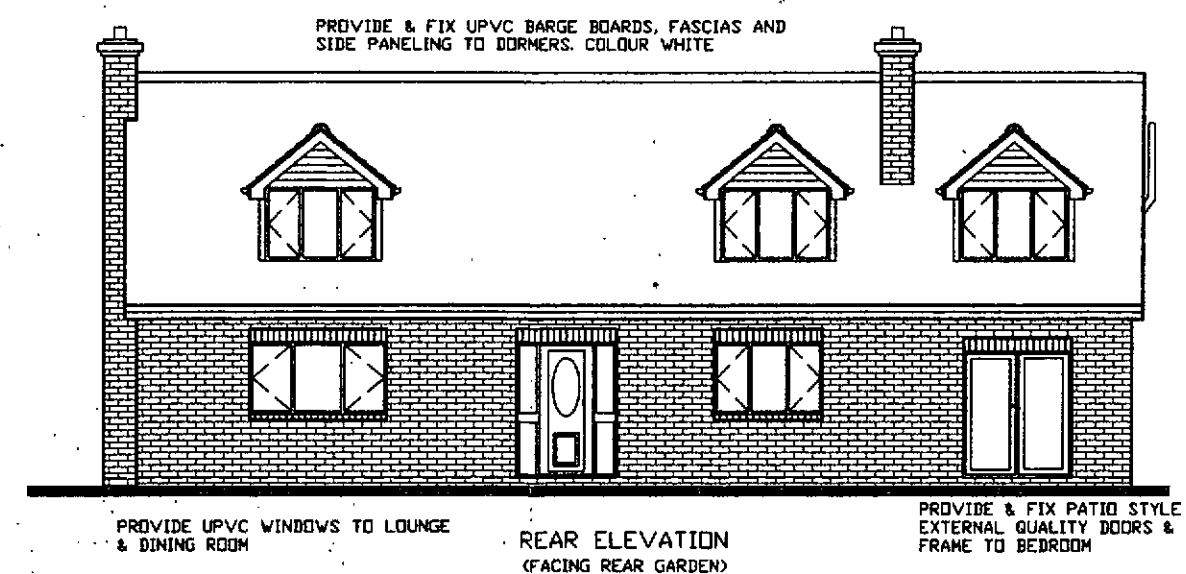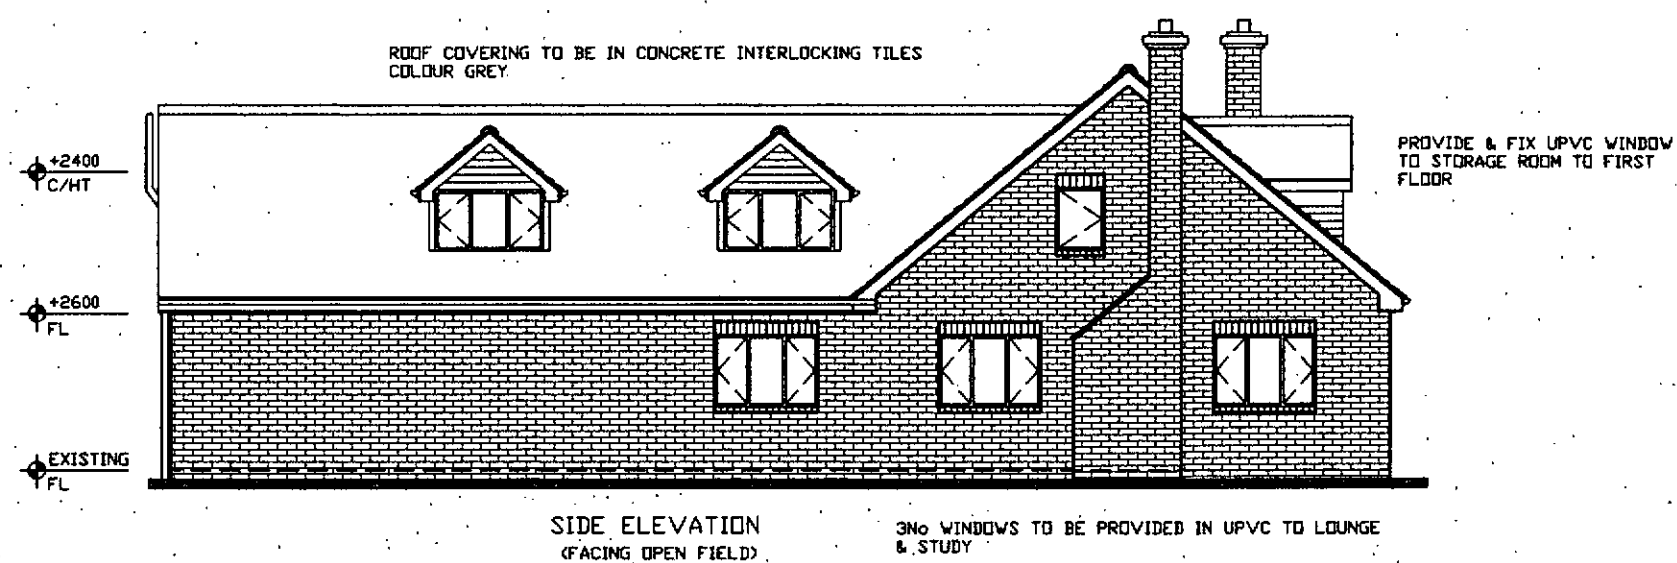

CLIENT
MR & MRS SHEFFIELD
49 CHAPEL STREET
ARDSLEY, SOUTH YORKSHIRE

TITLE
DRAWING SHOWING PROPOSED ELEVATIONS

Quill
ARCHITECTURE[©]

THIS DRAWING IS COPYRIGHT AND MUST NOT BE USED OR DISCLOSED IN ANY WAY EXCEPT WHERE AUTHORIZED IN WRITING BY QUILL ARCHITECTURE.
TELEPHONE (01226) 755446 REG No 5210984

SCALE 1:125
DATE 08/01/14
DRAWN AD
REV
DRG No CAD/QA/1404


DO NOT SCALE DRAWING

ALL DIMENSIONS IN MILLIMETRES

IF IN DOUBT ASK

GENERAL NOTES

20240

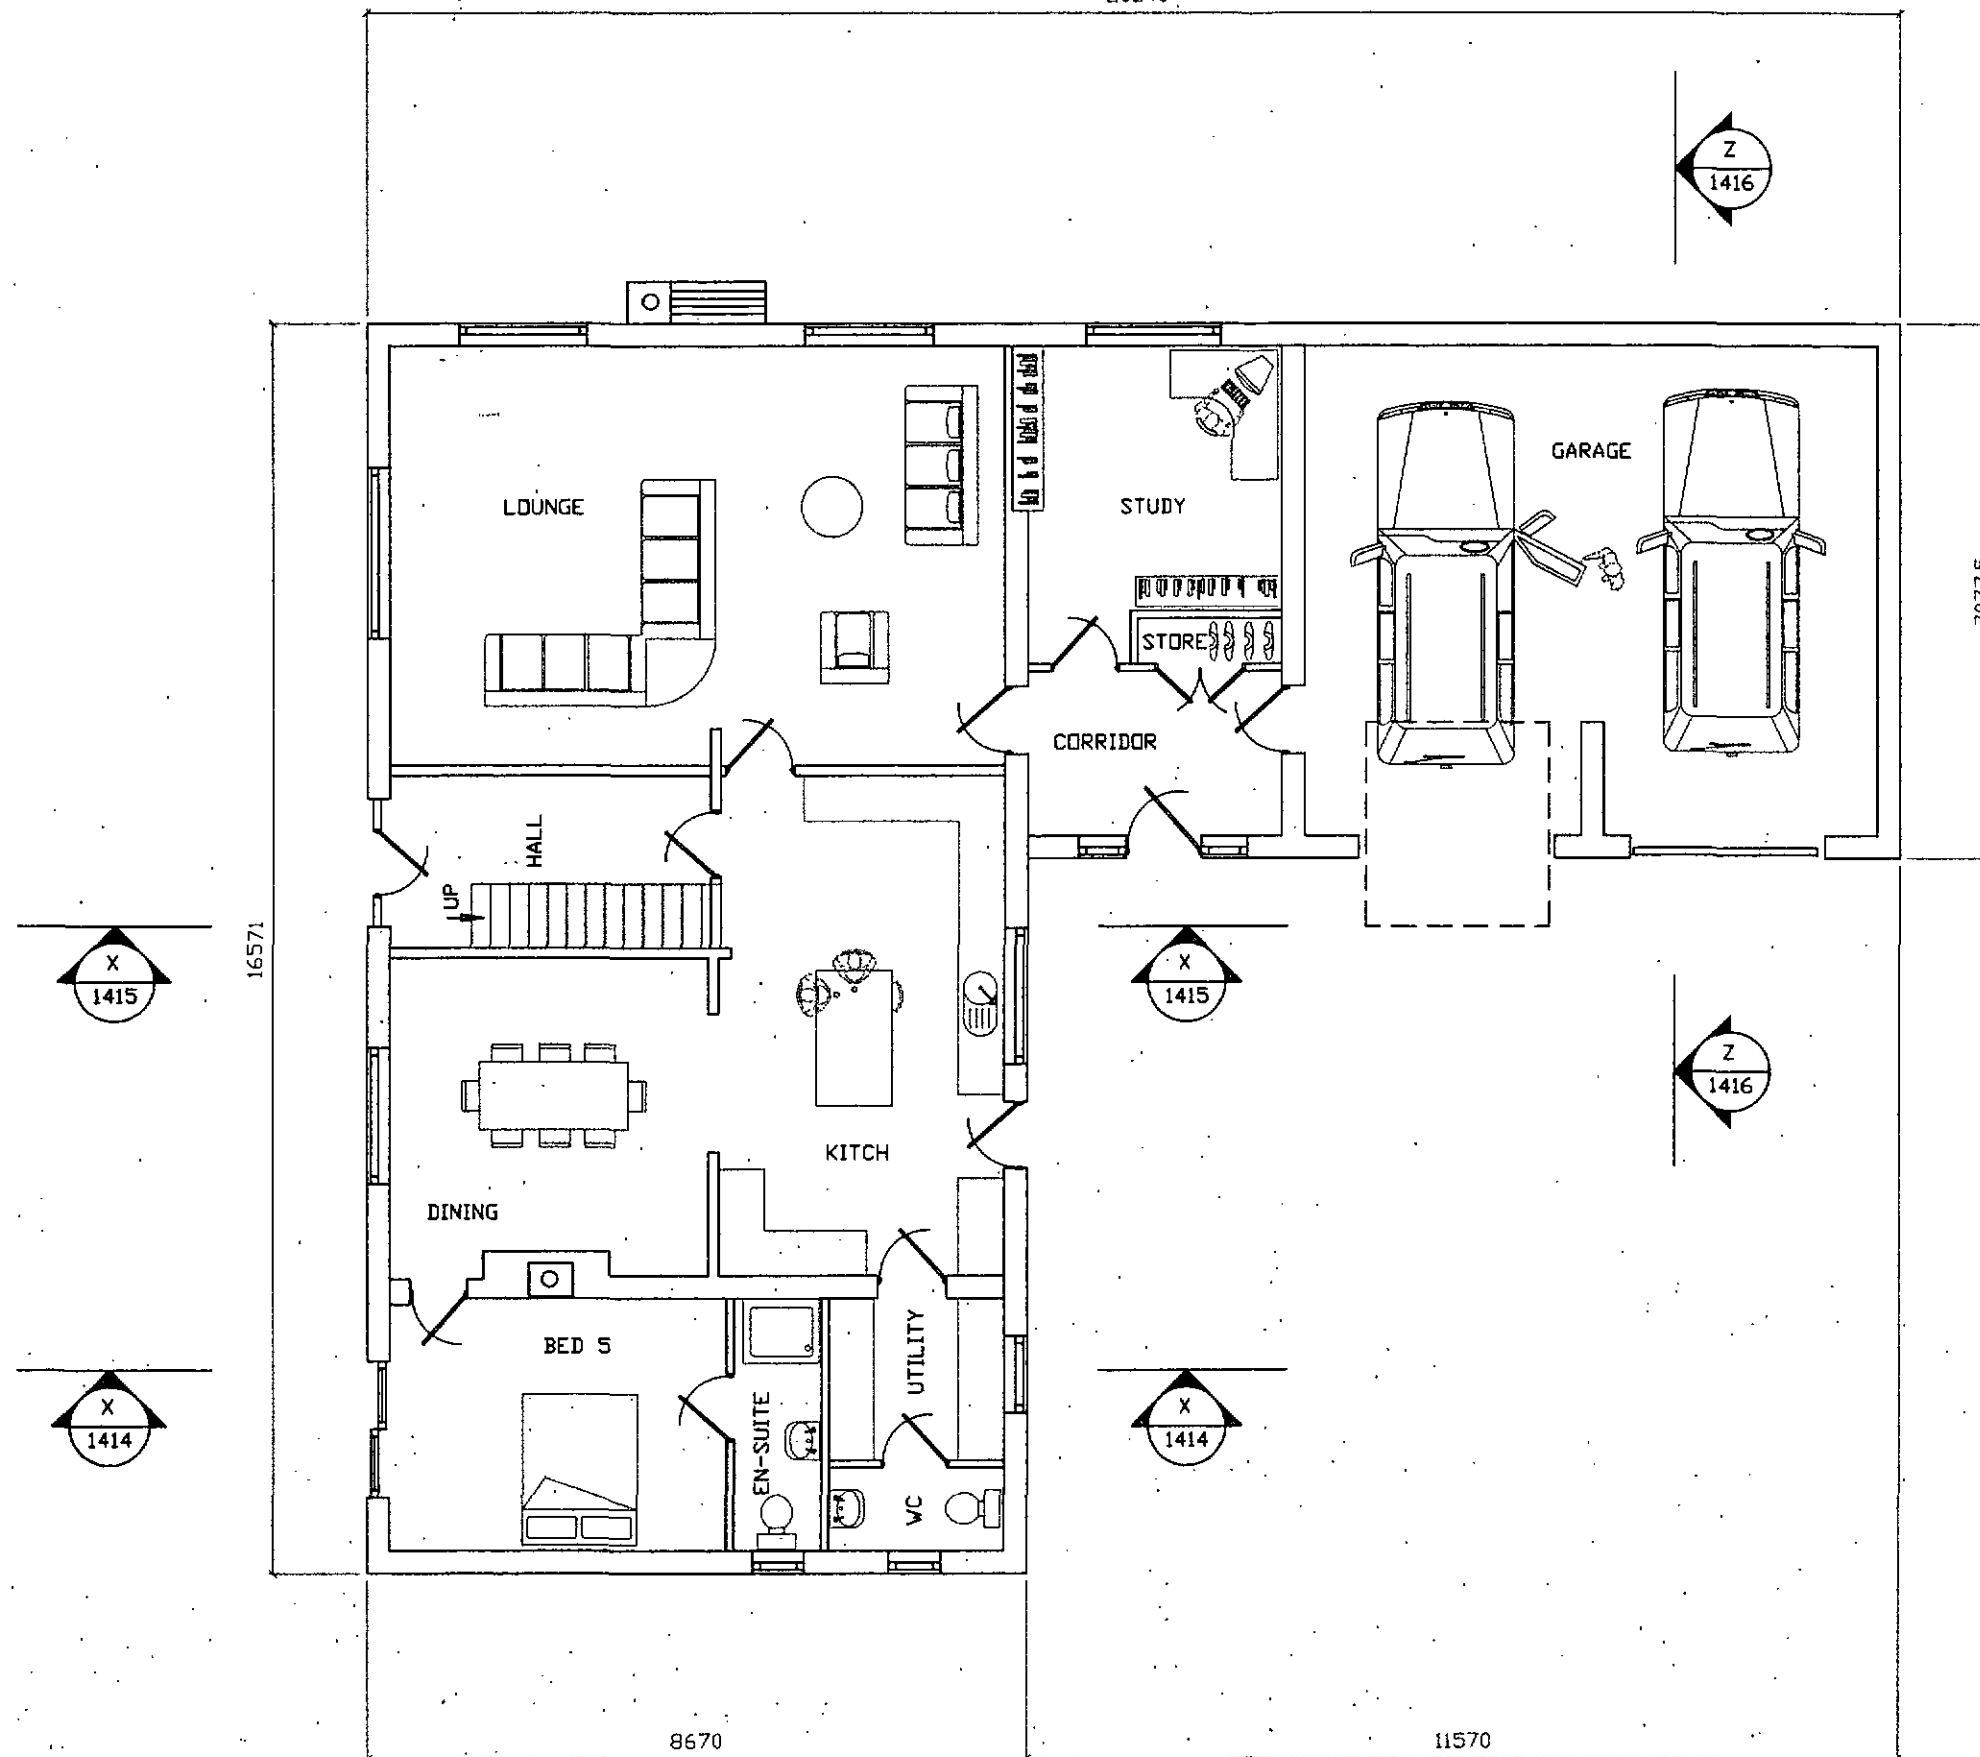

Quill
ARCHITECTURE

THIS DRAWING IS COPYRIGHT
& MUST NOT BE USED OR
DISCLOSED IN ANY WAY EXCEPT
WHERE AUTHORIZED IN WRITING
BY QUILL ARCHITECTURE.
7 MULBERRY CLOSE, DARFIELD,
SOUTH YORKS, S73 9NN

REG No 5210984

TEL - 01226 755446

CLIENT
MR & MRS SHEFFIELD
49 CHAPEL STREET
ARDSLEY
BARNLEY

TITLE
PROPOSED GROUND FLOOR LAYOUT

SCALE 1 : 100

DRAWN AD

DATE 08/01/14

REV


DRG No CAD/QA/1405

DO NOT SCALE DRAWING

ALL DIMENSIONS IN MILLIMETRES

IF IN DOUBT ASK

GENERAL NOTES

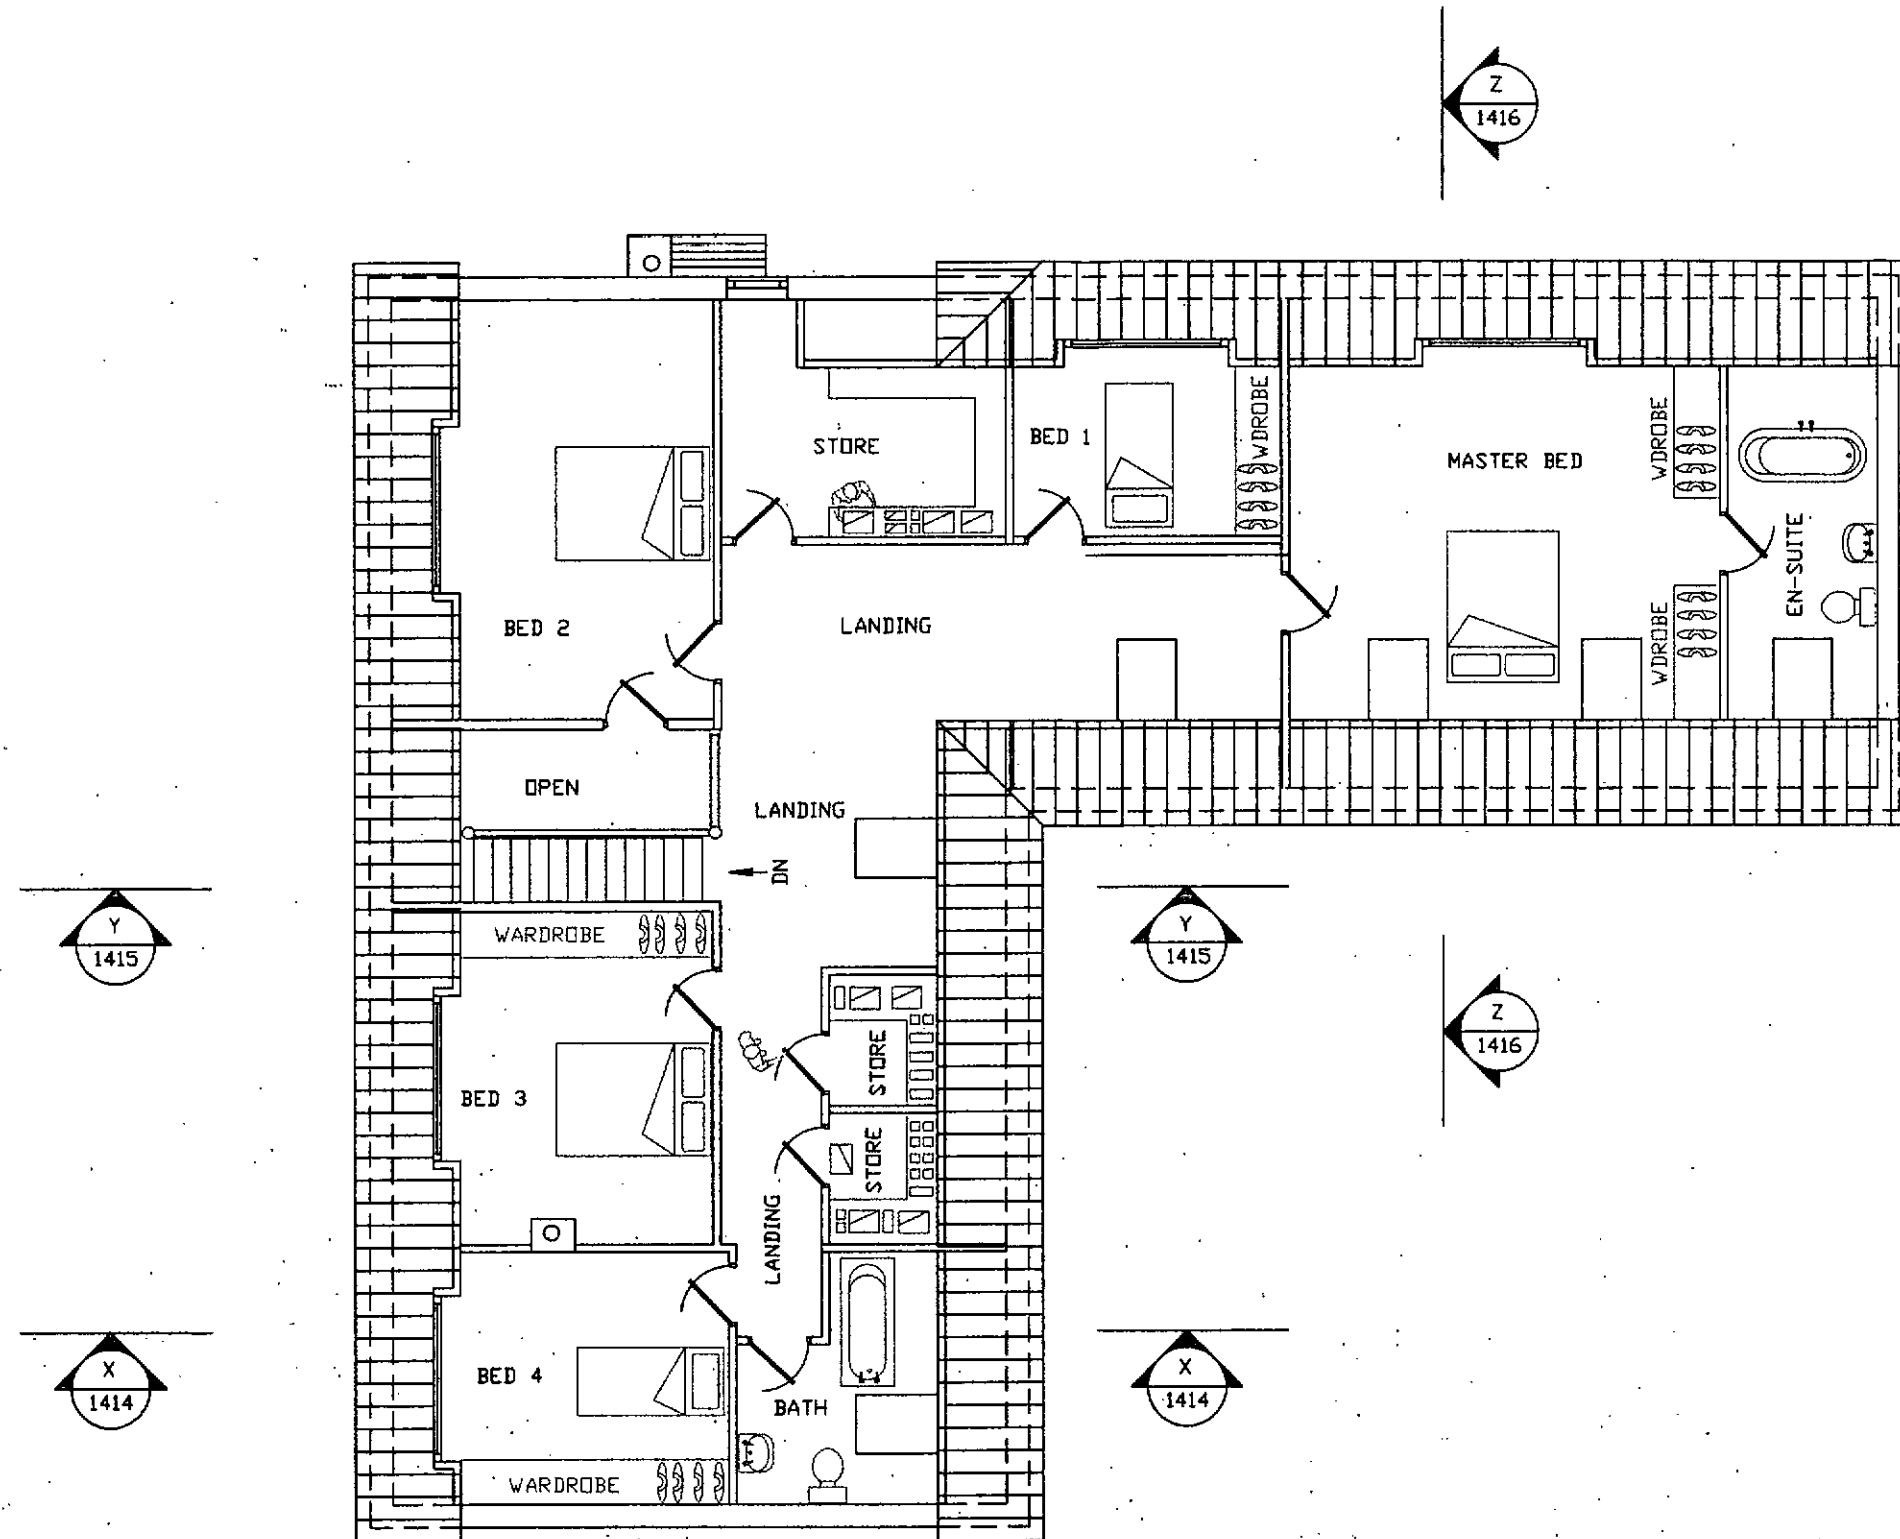

Quill
ARCHITECTURE

THIS DRAWING IS COPYRIGHT
& MUST NOT BE USED OR
DISCLOSED IN ANY WAY EXCEPT
WHERE AUTHORIZED IN WRITING
BY QUILL ARCHITECTURE.
7 MULBERRY CLOSE, DARFIELD,
SOUTH YORKS, S73 9NN

REG No 5210984

TEL 01226 755446

CLIENT
MR & MRS SHEFFIELD
49 CHAPEL STREET
ARDSLEY
BARNLEY

TITLE
PROPOSED FIRST FLOOR LAYOUT

SCALE 1 : 100

DRAWN AD

DATE 08/01/14

REV

DRG No CAD/QA/1406