



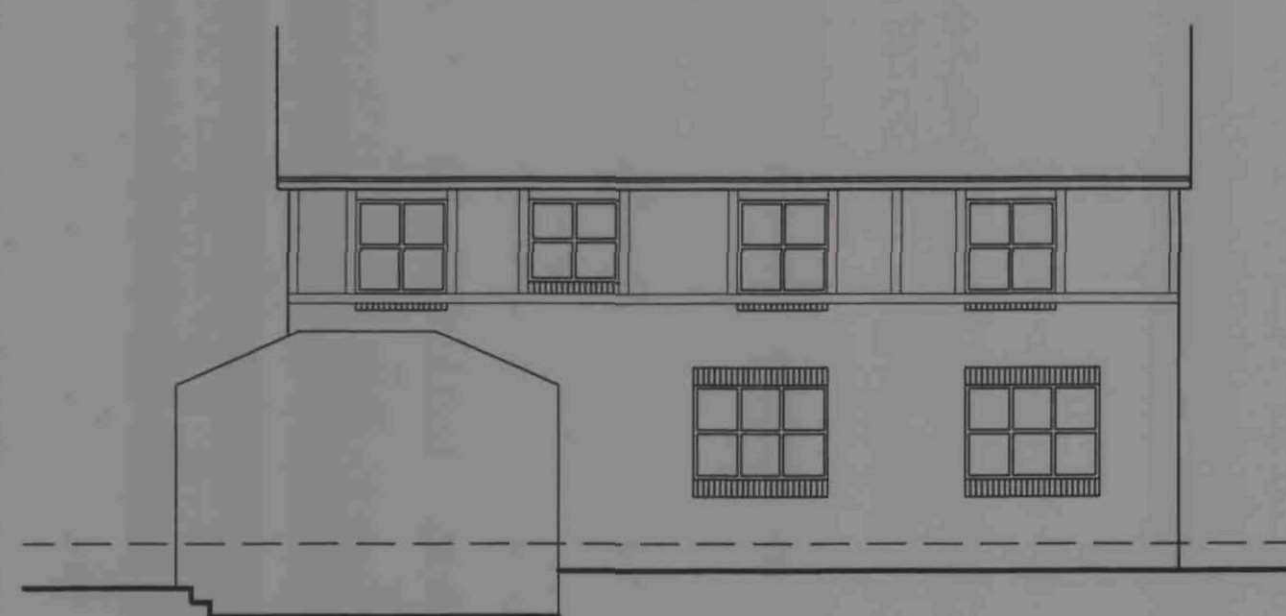


EXISTING REAR ELEVATION




PROPOSED REAR ELEVATION

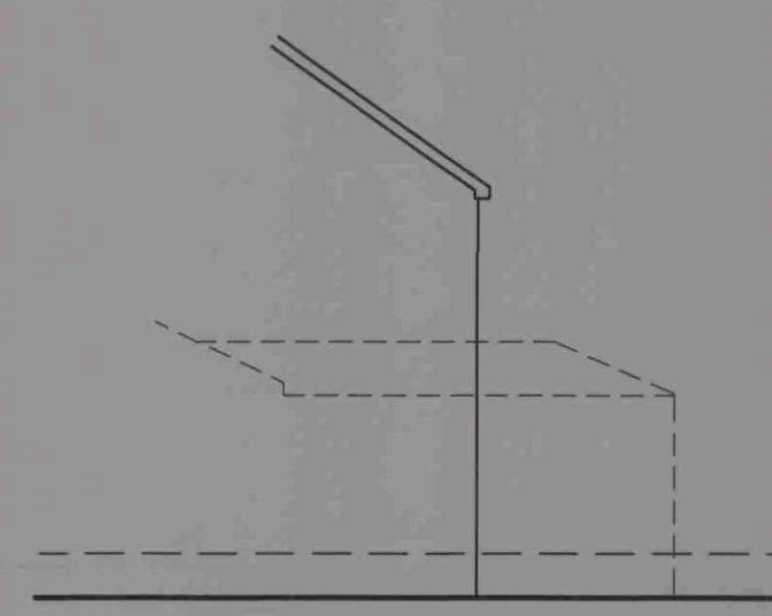


EXISTING SIDE ELEVATION

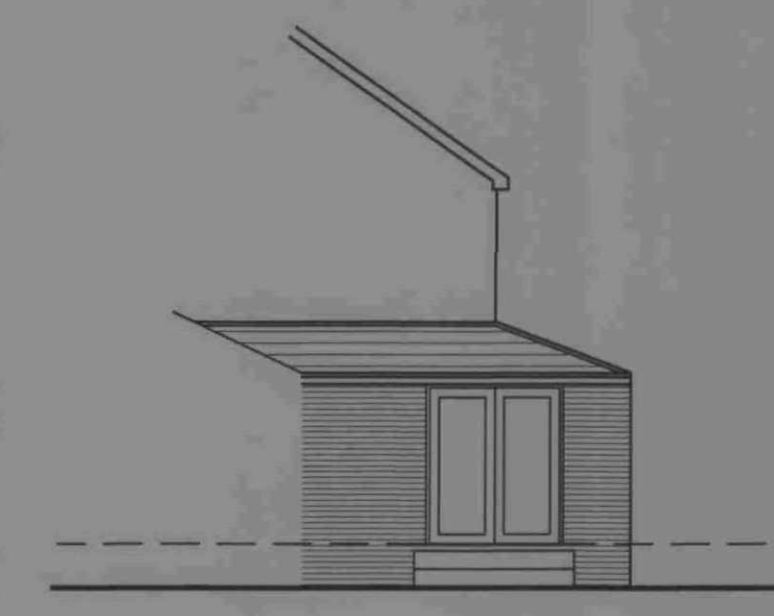

PROPOSED SIDE ELEVATION

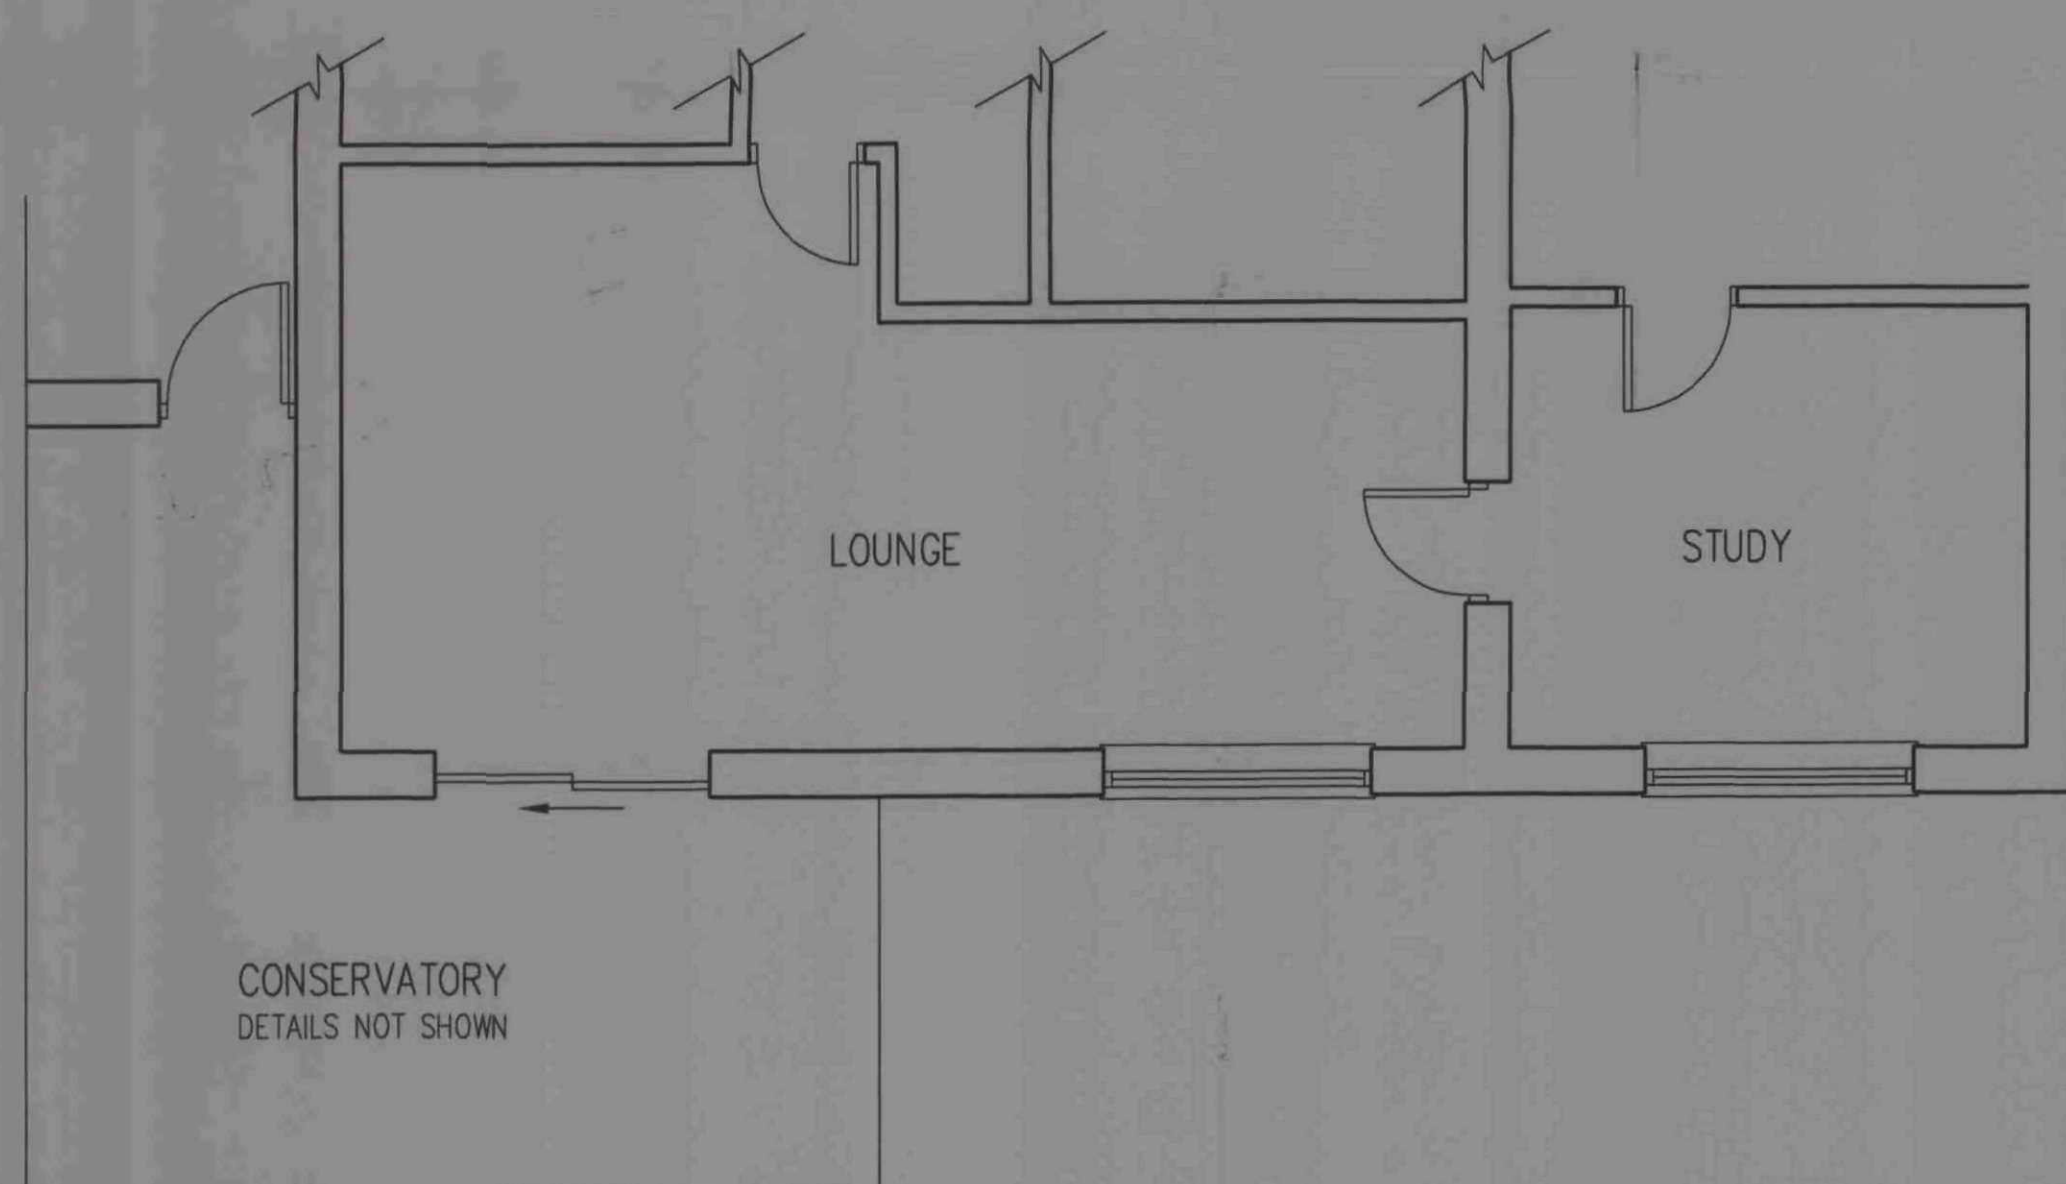

EXISTING FLOOR PLAN

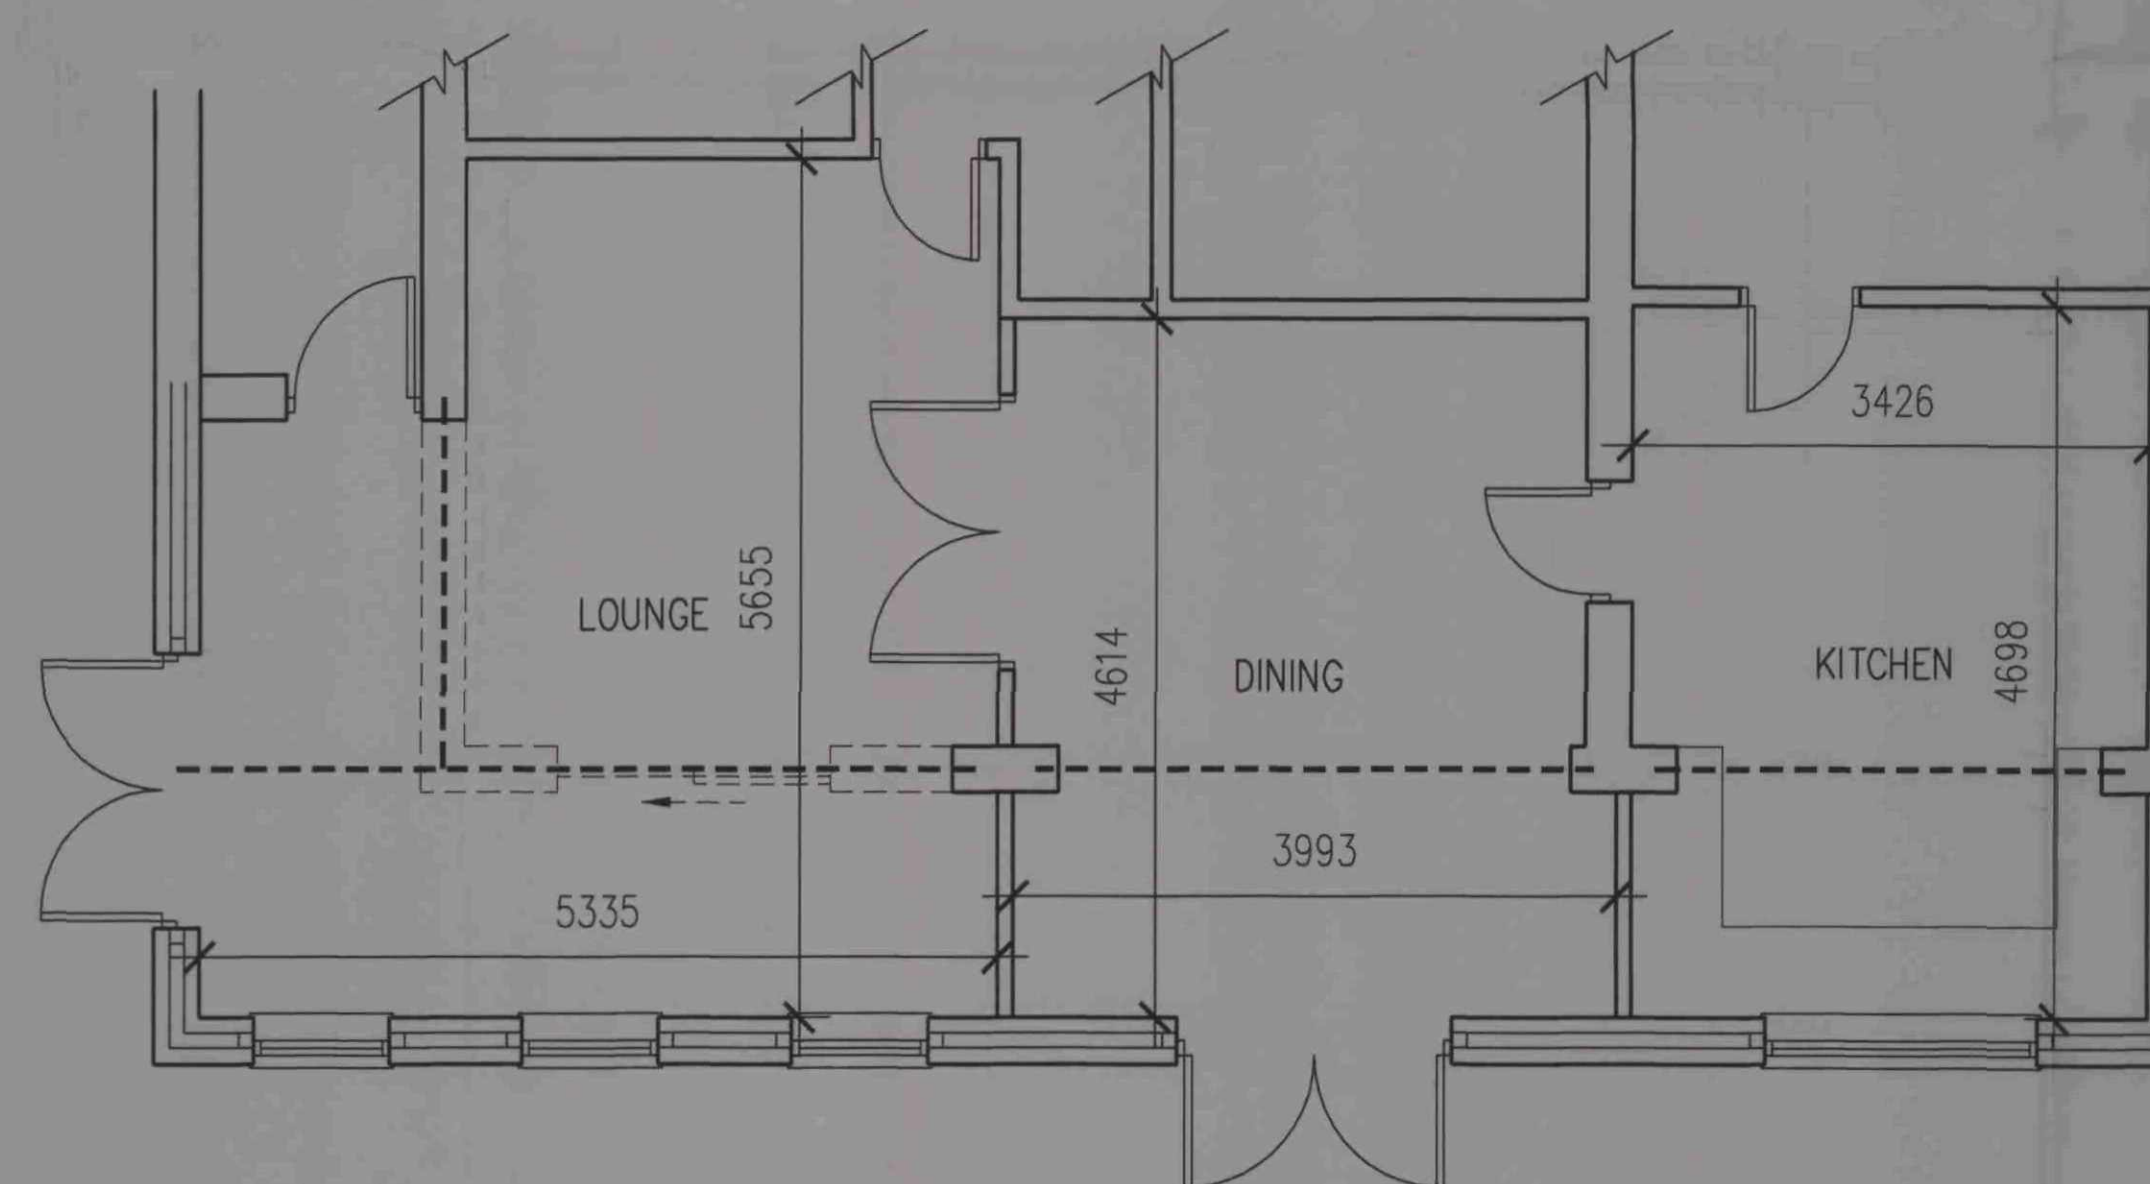

PROPOSED FLOOR PLAN



LOCATION PLAN
SCALE 1:1250

**White Agus
Partnership**

128B, NEW ROAD,
STAINCROSS,
BARNLEY,
S75 6PP

CHARTERED SURVEYORS AND BUILDING DESIGN CONSULTANTS

PHONE/FAX: 01226 208482
E mail: agus@btinternet.com

Project:
PROPOSED REAR EXTENSION AT
28 ST ANDREWS DRIVE
BARNLEY, S75 5LX

Client:
MR A. BOOTH

Drawing
Title:
PLANS & ELEVATIONS

Date:
MARCH 2008
Ref. 07-130
Scale:
1:50 & 1:100
Dwg. No. 01
Rev. A

Date	Suffix	Description	Date	Suffix	Description
26/03/08	A	REVISED TO CLIENT'S REQUESTS			