


Drawing No.		Rev No.
MJE001	-003	A


SCALE BARS					
1:100	1	2	3	4	5
1:200	2	4	6	8	10
1:500	5	10	15	20	25
1:1250	25		50		

DO NOT SCALE: Contractor to check all dimensions and report any omissions or errors


NOTES

 


EXISTING END ELEVATION
SCALE 1:100 AT A3

 

EXISTING FRONT ELEVATION
SCALE 1:100 AT A3

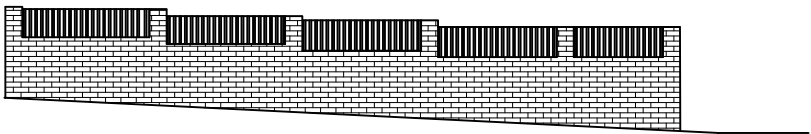

PROPOSED END ELEVATION
SCALE 1:100 AT A3

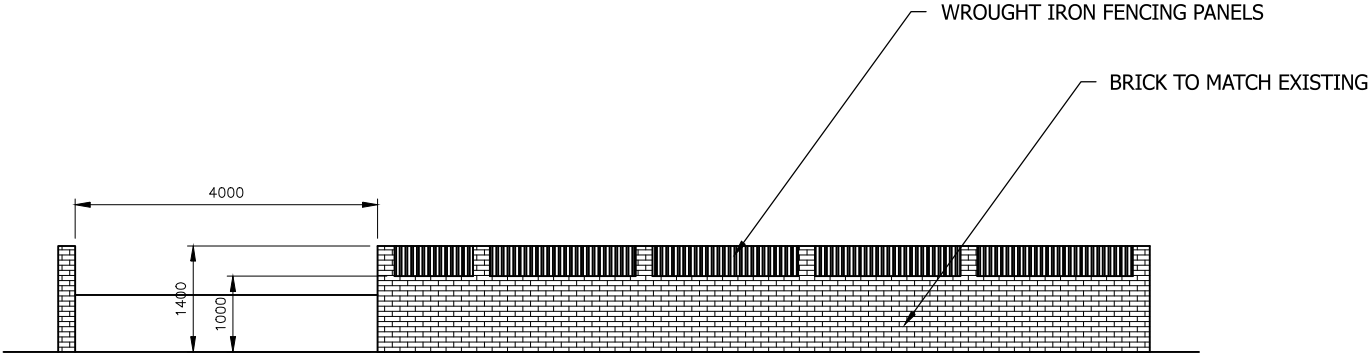

PROPOSED FRONT ELEVATION
SCALE 1:100 AT A3

A	Reduced to 1.4m High	JRB			19/03/25
Rev	Description	By	Chk	App	Date

JRB DESIGNS Ltd
1 Saville Road
Cudworth
Barnsley
S72 8LT
Tel: 01226 383542
Fax: 01226 380078
Mob: 07970 541192
Email: john@jrbdesigns.co.uk

This drawing is copyright. © jrbdesigns Ltd.

Client

MRS. J EGAN

Drawing Title

PROPOSED ELEVATIONS

Address

16 BELL BANK VIEW
WARD GREEN
BARNSELEY
S70 8HS

Project Title:

PROPOSED FRONT WALL

Purpose of Issue:

PLANNING

Drawing Status

FIRST ISSUE

Scale at A3 AS SHOWN	Drawn By JRB	Date 20/01/2025
Checked By	Date 20/01/2025	Approved By Date 20/01/2025
Project No. MJE001	Drawing No. 003	Revision A

APPROVAL ☒ INFORMATION ☐ TENDER ☐ CONTRACT ☐ CONSTRUCTION ☐