


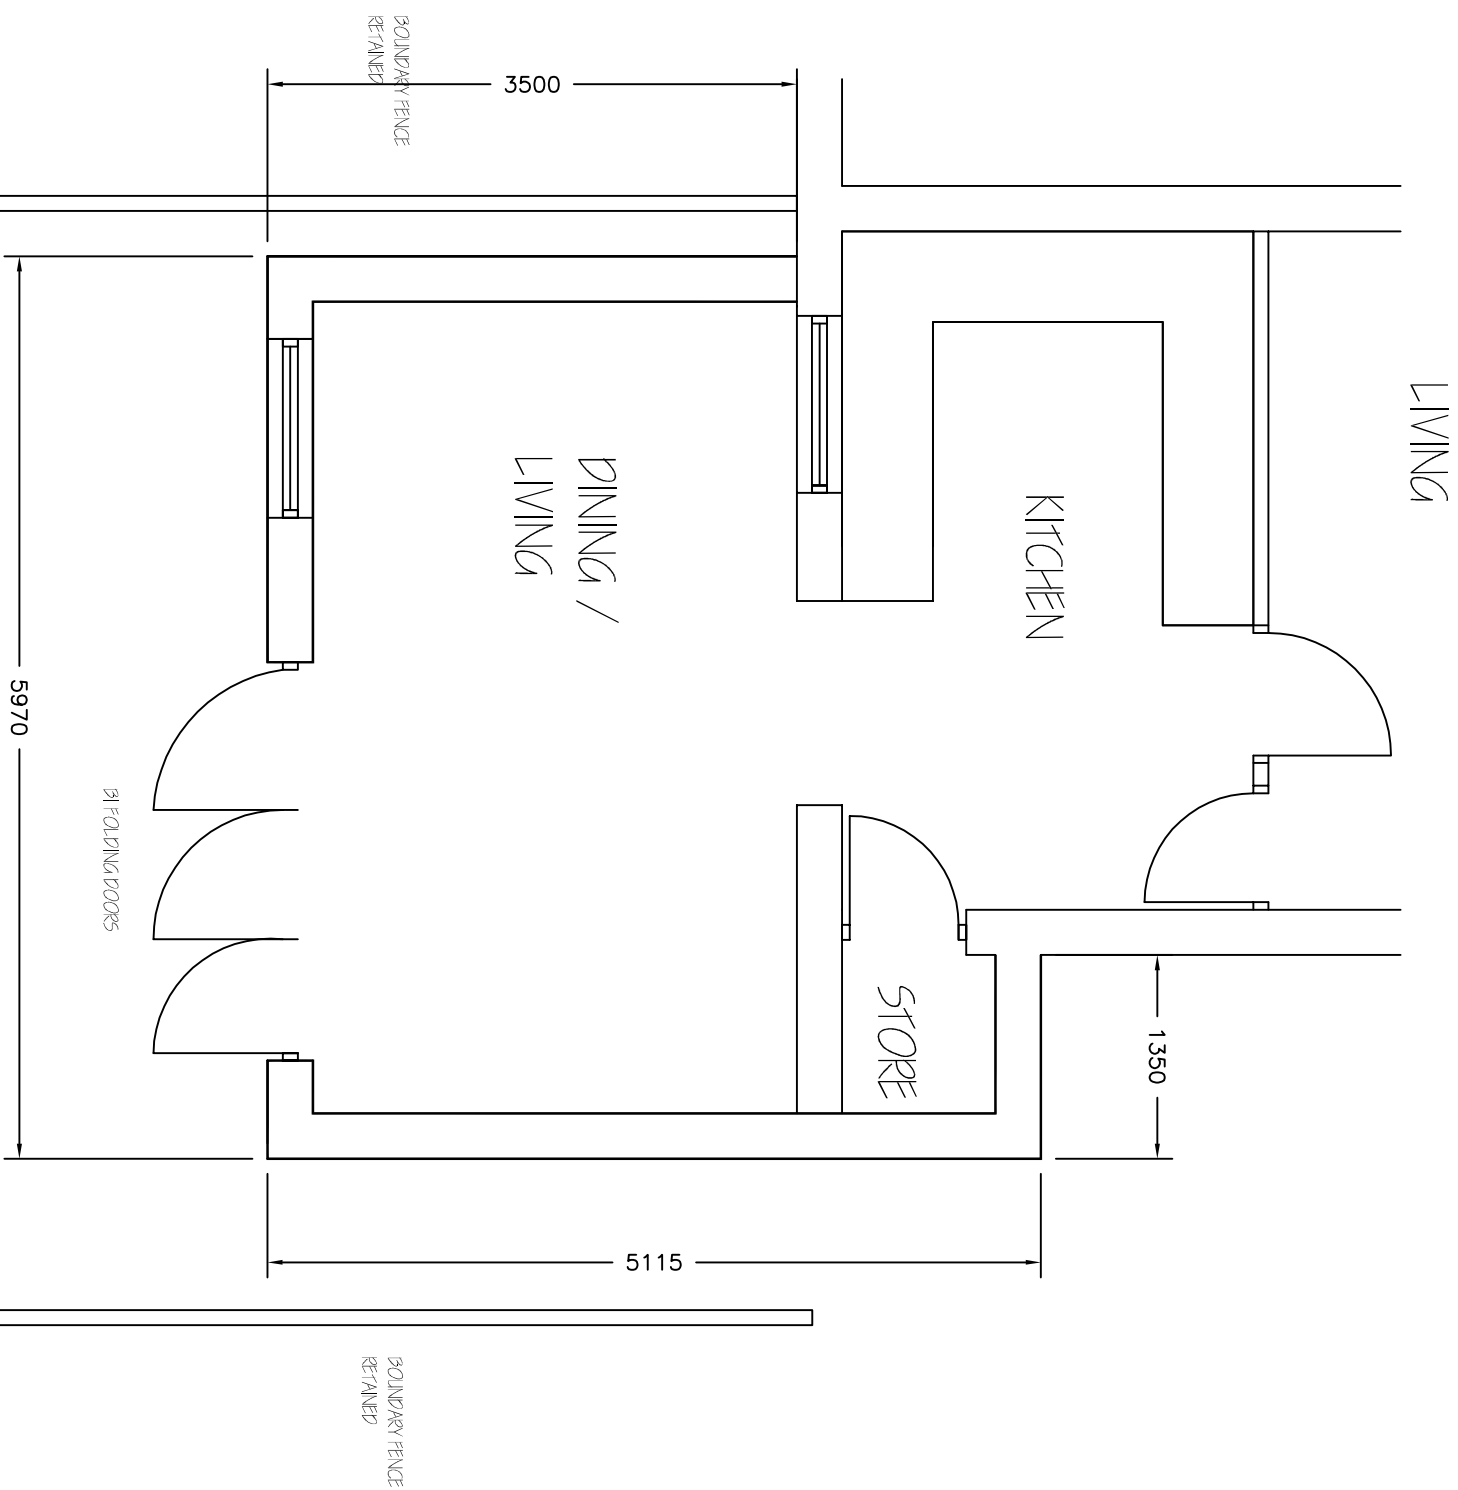

PROPOSED GROUND
FLOOR PLAN 1:50

Revisions	A. Extension reduced to 3.5m	05-09-15
This drawing is for planning permission only and is not a construction drawing.		
Drawing Title	PROPOSED-GROUND-FLOOR-PLAN	
Job No. - Dwg No.	R&AS/2015/4	-
Client:	MR & MRS R STEVENSON 23 BREAHAM CROFT BARNSTAPLE S73 8BE	
Scale:	1:50	