


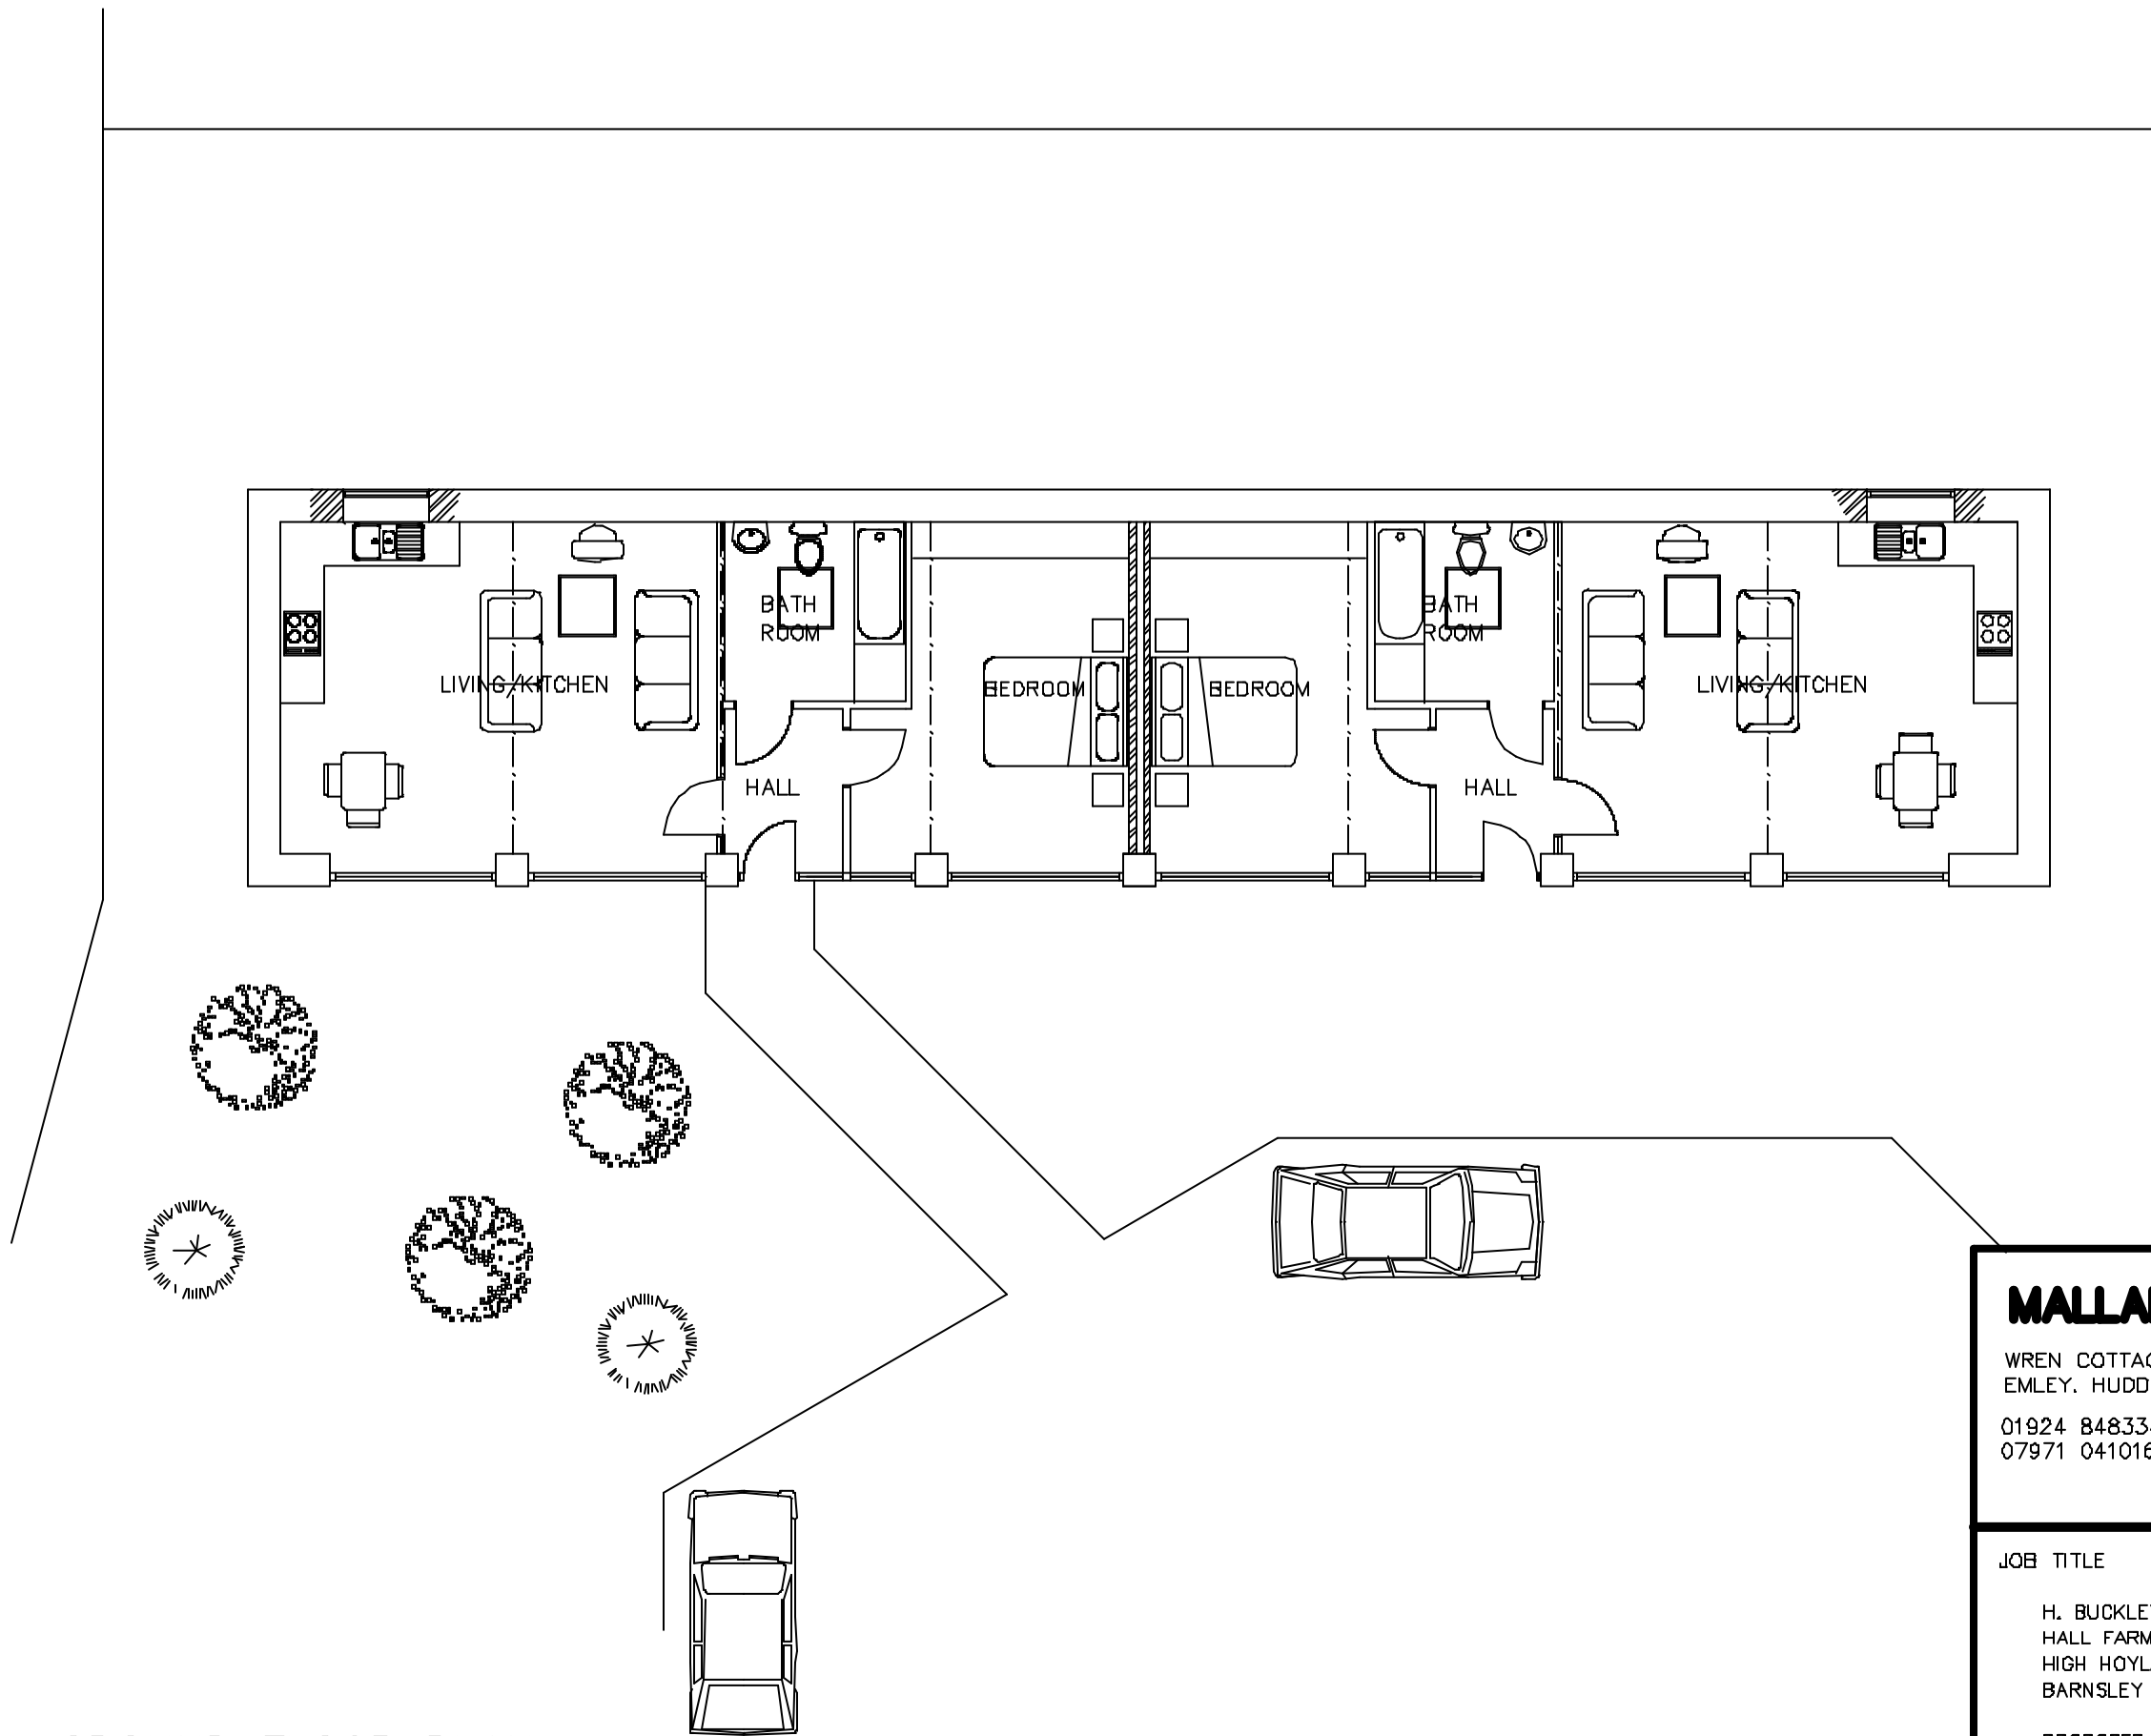

GROUND FLOOR PLAN

The accuracy of the site survey was compromised by site obstructions of old immovable farm machinery and rubbish etc

MALLALIEU ARCHITECTS LTD
WREN COTTAGE, STRINGER HOUSE LANE,
EMLEY. HUDDERSFIELD. HD8 9SU.
01924 848334
07971 041016

JOB TITLE

H. BUCKLEY AND SONS,
HALL FARM,
HIGH HOYLAND,
BARNSELY

PROPOSED REDEVELOPMENT

DRAWING PLANS UNITS 5 AND 6	NUMBER 2082/10
SCALE 1:100	DATE NOVEMBER 2008