


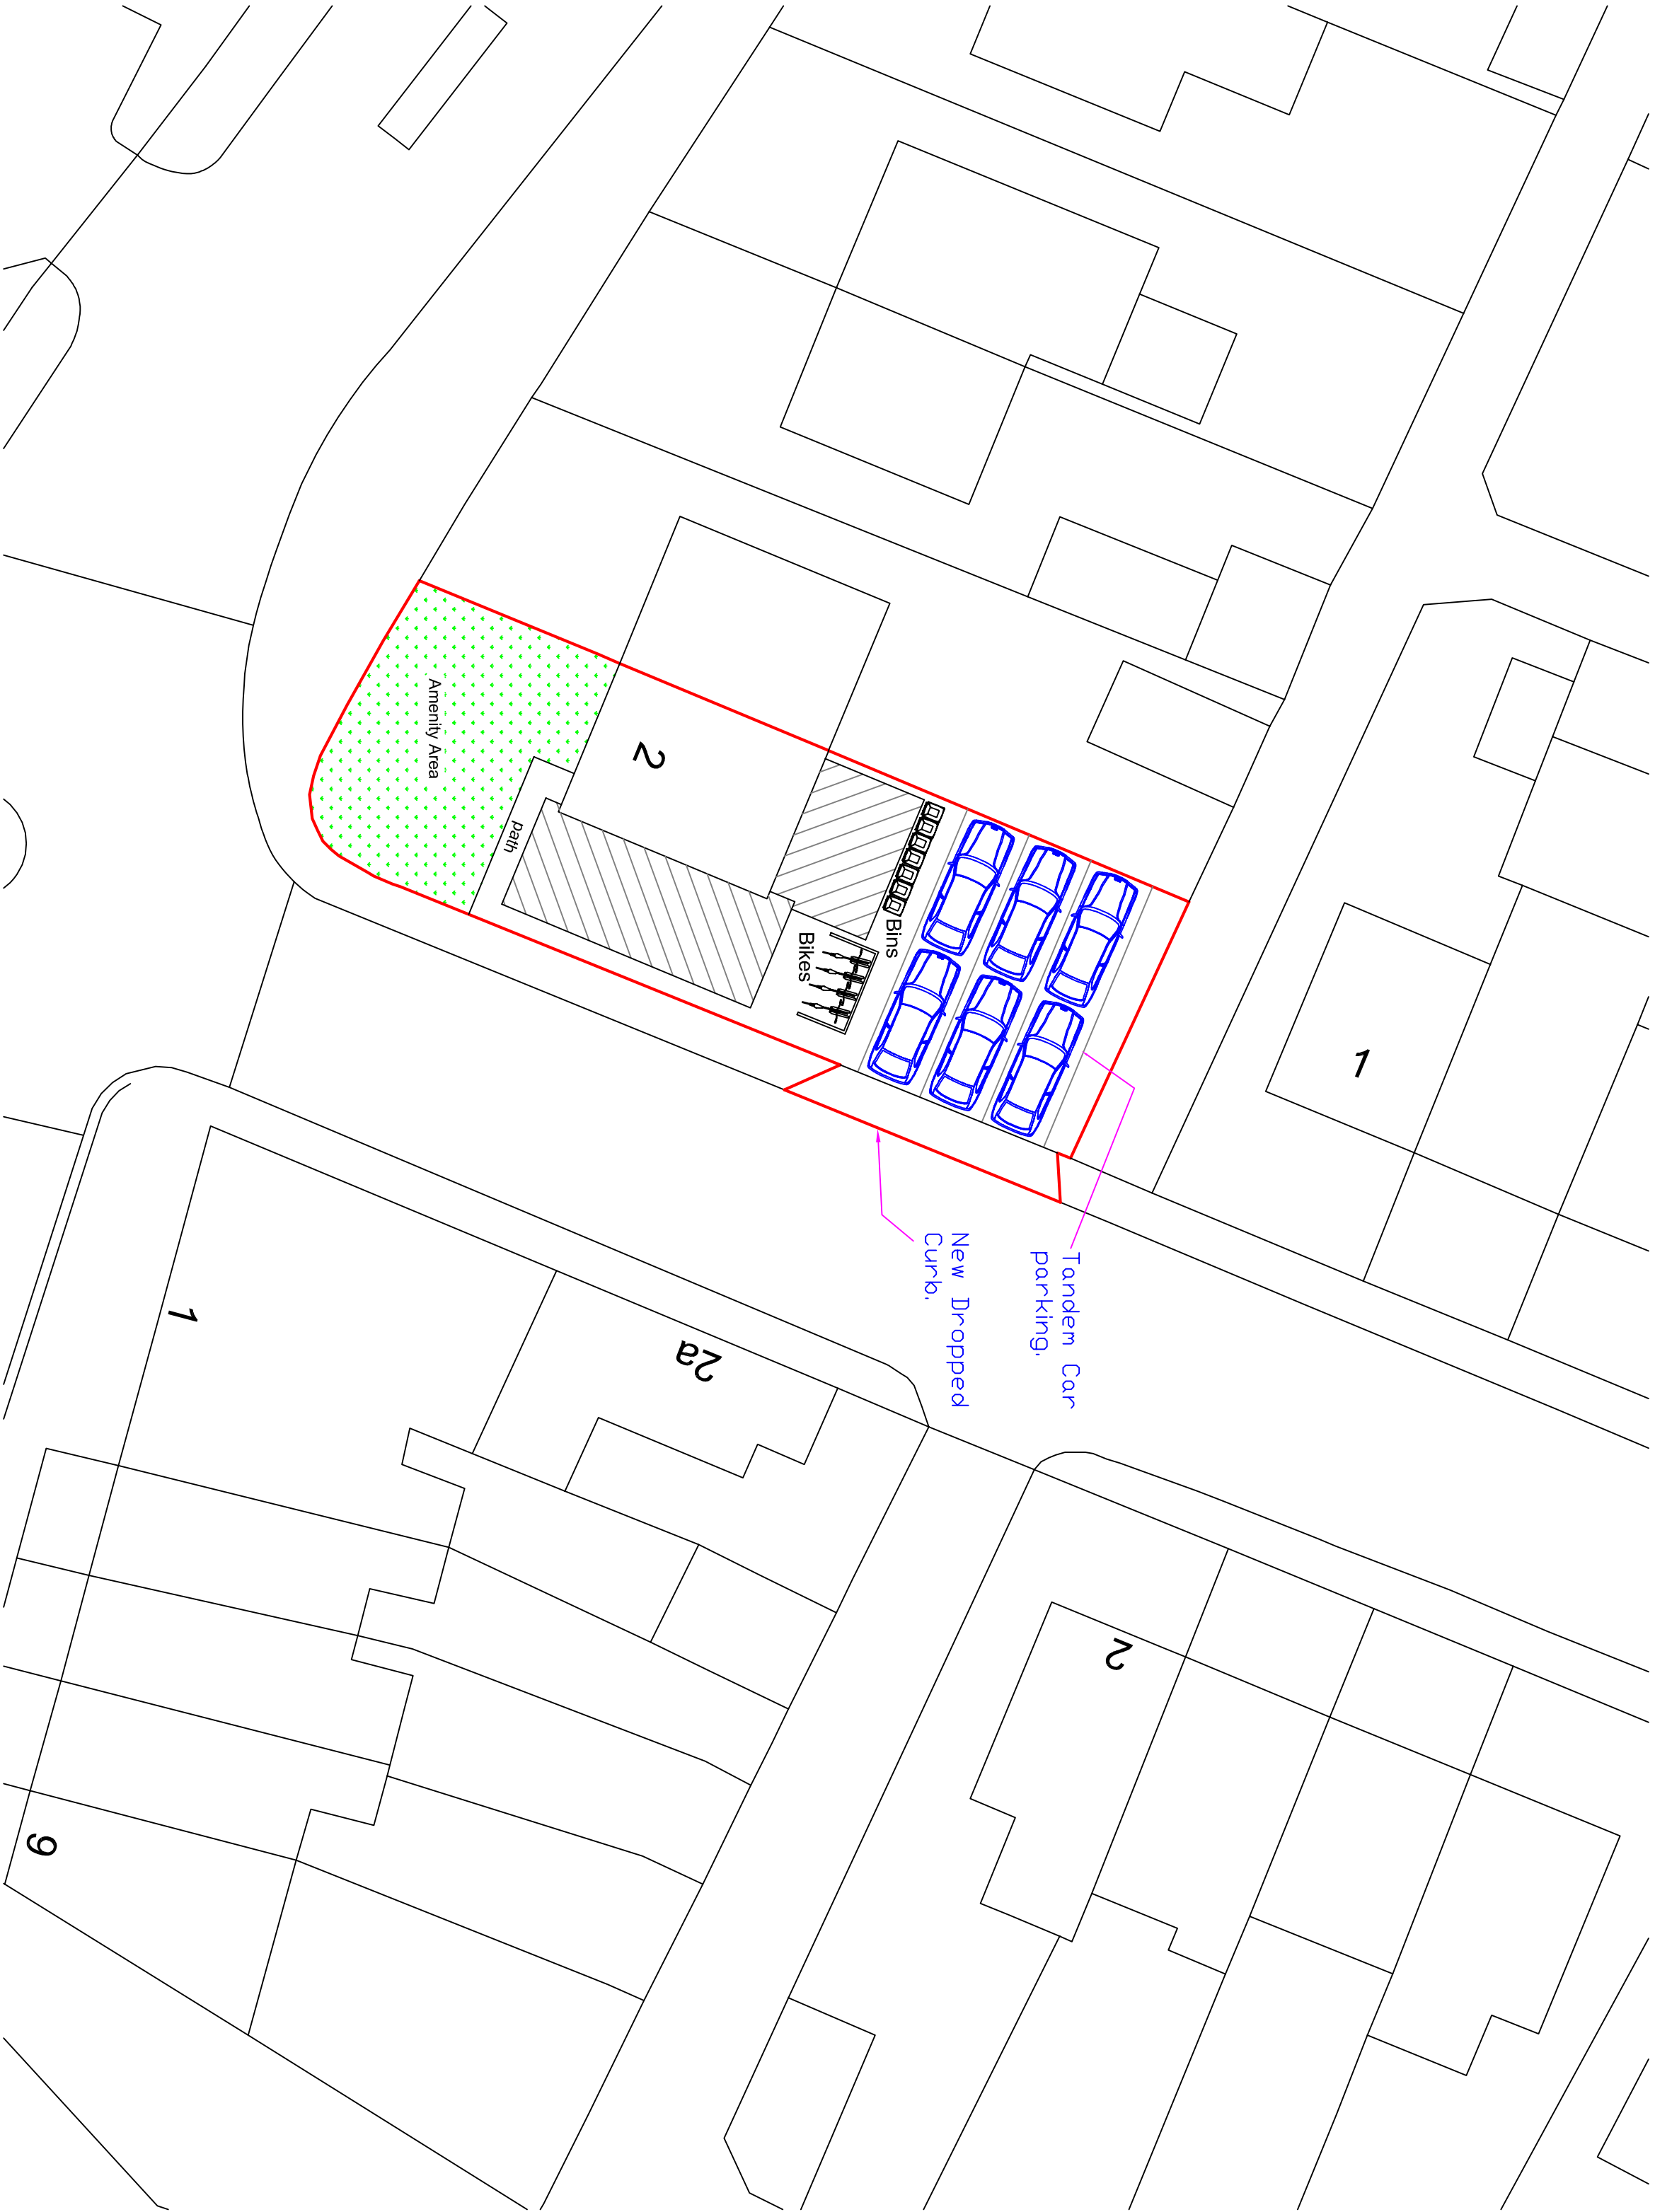

Scale Bar - 1:200

DO NOT SCALE
THIS DRAWING IS COPYRIGHT ©

NOTES

REVISION

— D E S I G N —
88, Loscoe-Denby Lane
Loscoe, Heanor
Derbyshire
DE75 7RX
TEL : 07771 675788
E-MAIL: godesignplanning@aol.com

CLIENT
Dave, Dave & Dave Ltd

PROJECT
**2, Houghton Road
Thurnscoe, Rotherham
S63 0JT**

TITLE
**Proposed 2 Storey
Extension to Side &
Ground Floor Extension
to Rear of House, to
Create HMD with 7
Rooms**

Site Plan

DRAWN BY
G. O'Shea

CHECKED BY

SCALE
1:200

DATE
31/08/22

DWG No.
026-06

REV