

Drawing No.	Rev No.
MVW001 -004	

FLOOR CONSTRUCTION

1. All floor joists to be grade C16, unless noted otherwise at max 600 pitch hung with joist hangers.
2. Strutting required to all floor joists at mid-span with clear spans less than 2.5m. Where spans are in excess of 2.5m, strutting is required at 1/3rd intervals.
3. Struts to be solid timber 38mm x 0.75 depth of floor joist.
4. V313 grade chipboard T&G flooring, 2400x600x19mm thick.


NOTE THE STEELWORK SHOWN ON THIS PLAN IS TO SUPPORT THE WALLS ABOVE

KITCHEN TO HAVE MECHANICAL EXTRACTION
FAN RATED AT 60L/SEC.

2 NOs. STEEL BEAMS 203 x 133 x 26 UB. BEAMS
TO HAVE 30 MINUTES FIRE PROTECTION.
200 x 200 PADSTONE TO WALL.

STEEL BEAM 203 x 203 x 46 UC. BEAM
TO HAVE 30 MINUTES FIRE PROTECTION.
400 x 300 PADSTONES

STEEL BEAM 203 x 133 x 25 UB. BEAM
TO HAVE 30 MINUTES FIRE PROTECTION.
100 x 200 PADSTONE TO WALL

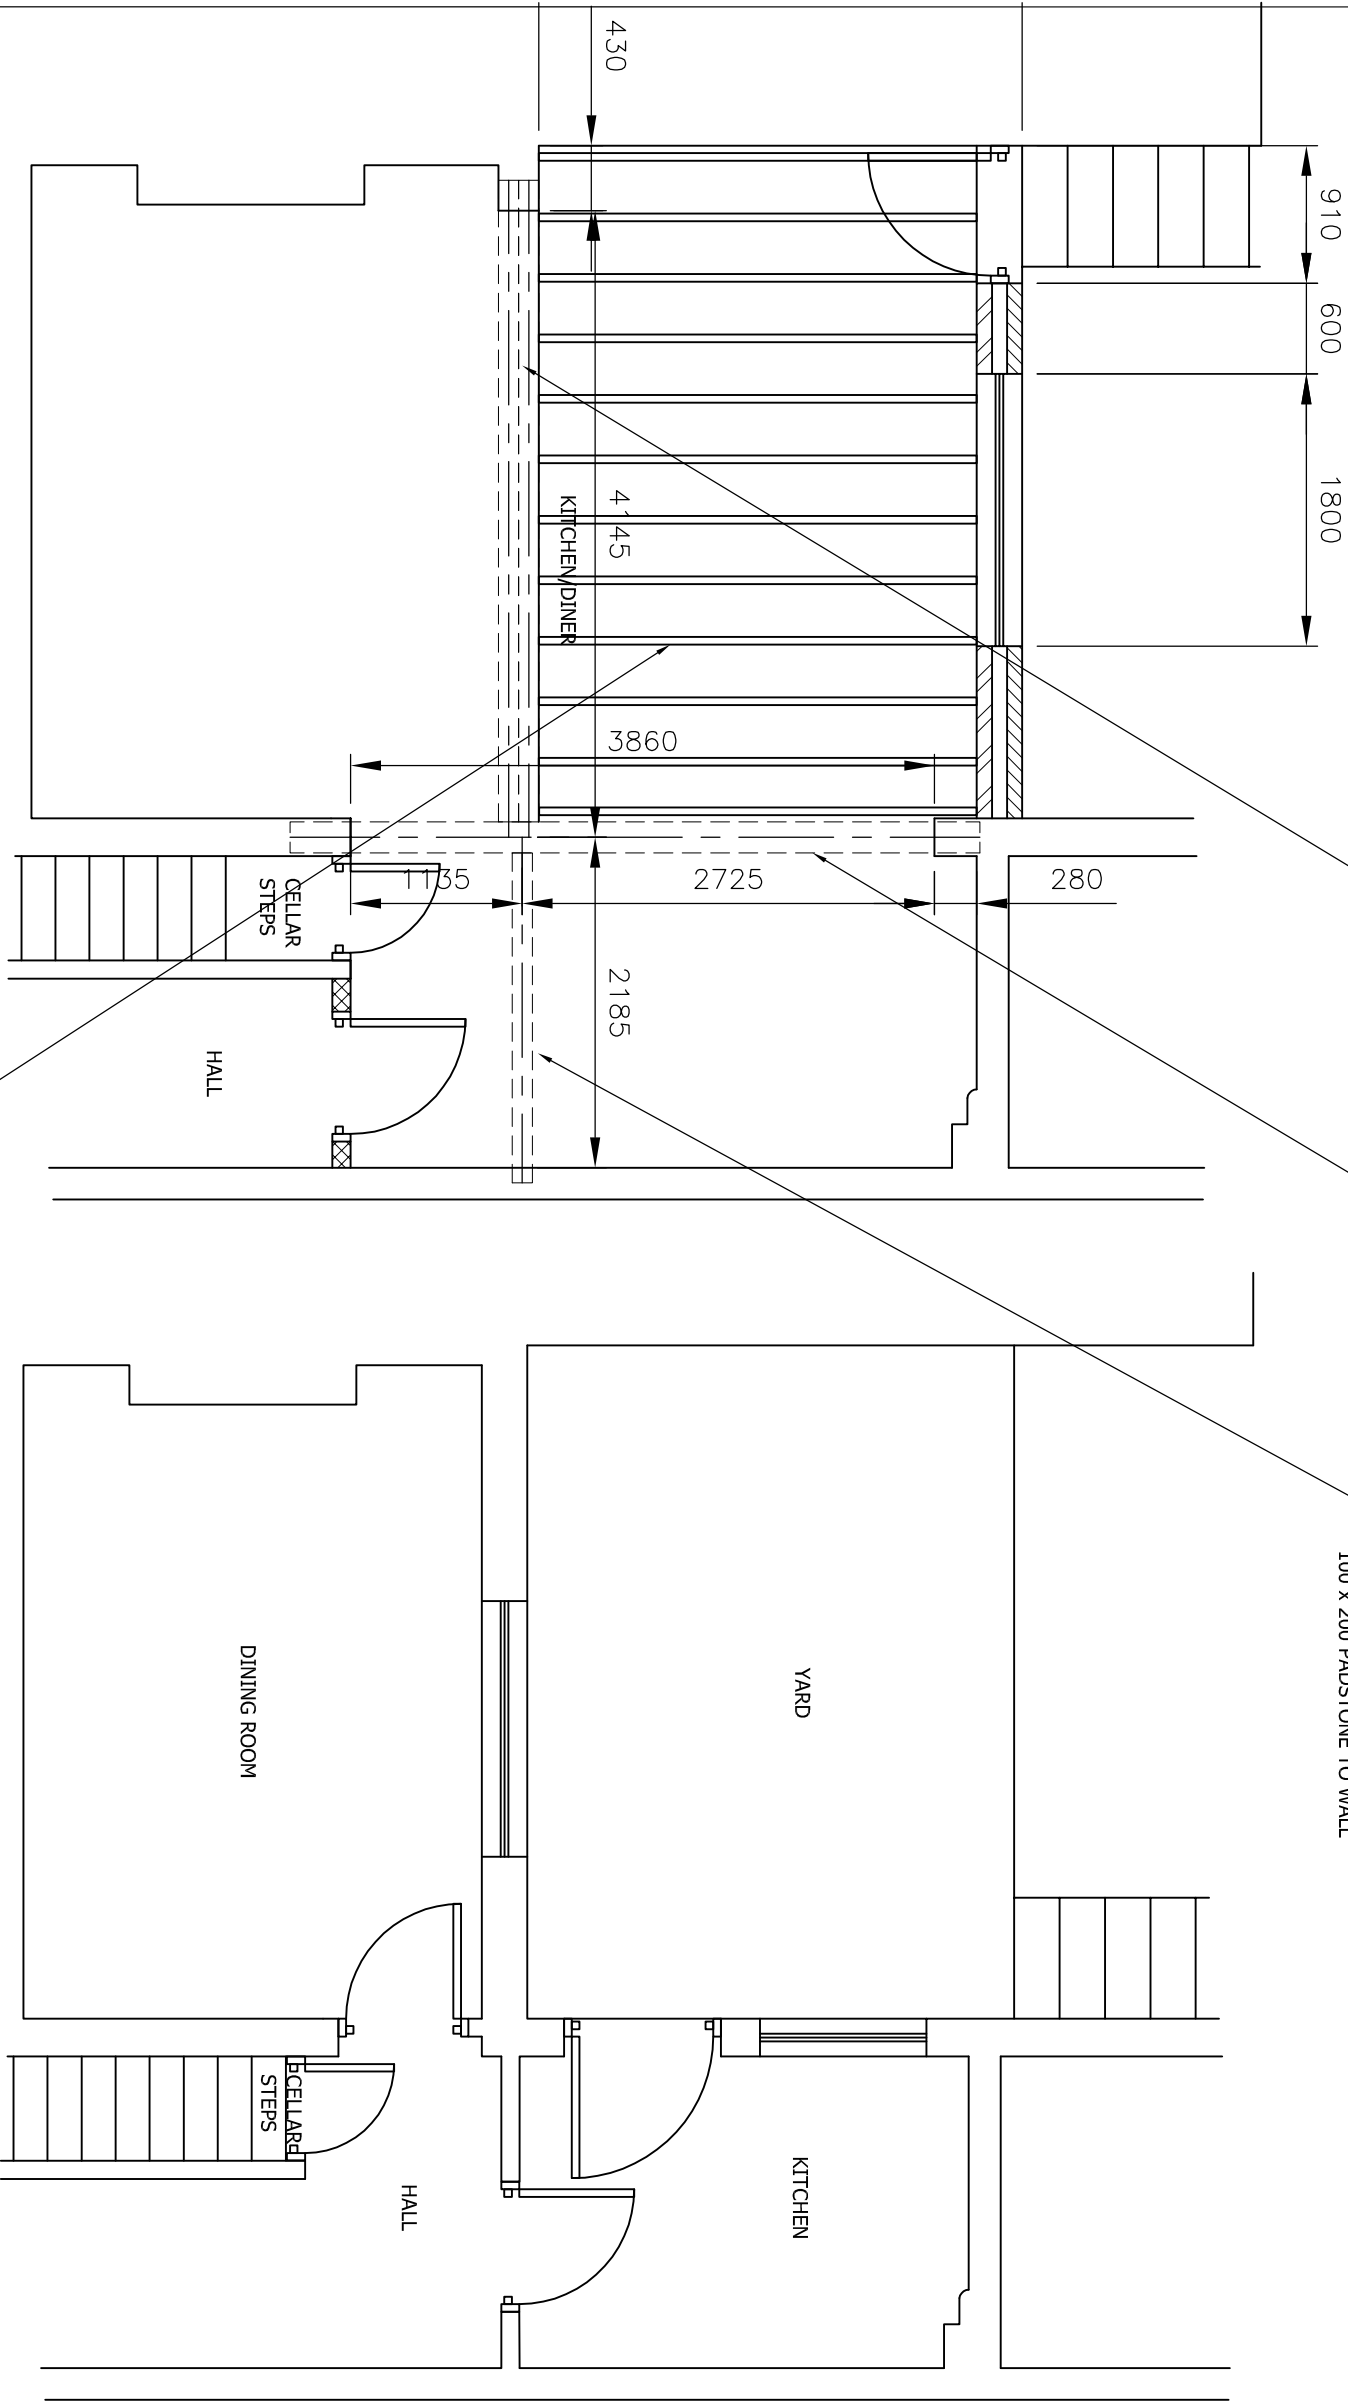

DO NOT SCALE: Contractor to check all dimensions and report any omissions or errors

NOTES

Rev	Description	By	CHK	App	Date
-----	-------------	----	-----	-----	------

JRB DESIGNS Ltd
1 Saville Road
Cudworth
Barnsley
S72 8LT
Tel: 01226 383542
Fax: 01226 380078
Mob: 07970 541192
Email: jrb@jrbdesigns.co.uk

This drawing is copyright. © Jrbdesigns Ltd.

Client

MRS V WINFIELD

Drawing Title

PROPOSED PLANS GF

Address

121 DODWORTH ROAD
BARNSLEY
S70 6HL

Project Title:

PROPOSED FOUR STOREY
REAR EXTENSION

Purpose of Issue:

CONSTRUCTION

Drawing Status

FIRST ISSUE

Scale at A3	Drawn By	Date
AS SHOWN	JRB	31/03/2014
Checked By	Date	Approved By
31/03/2014	31/03/2014	31/03/2014
Project No.	Drawing No.	Revision
MVW001	004	-

APPROVAL: ☒ INFORMATION ☐ TENDER ☐ CONTRACT ☐ CONSTRUCTION ☐

PROPOSED GROUND FLOOR PLAN

SCALE 1:50 AT A3

EXISTING GROUND FLOOR PLAN

SCALE 1:50 AT A3